


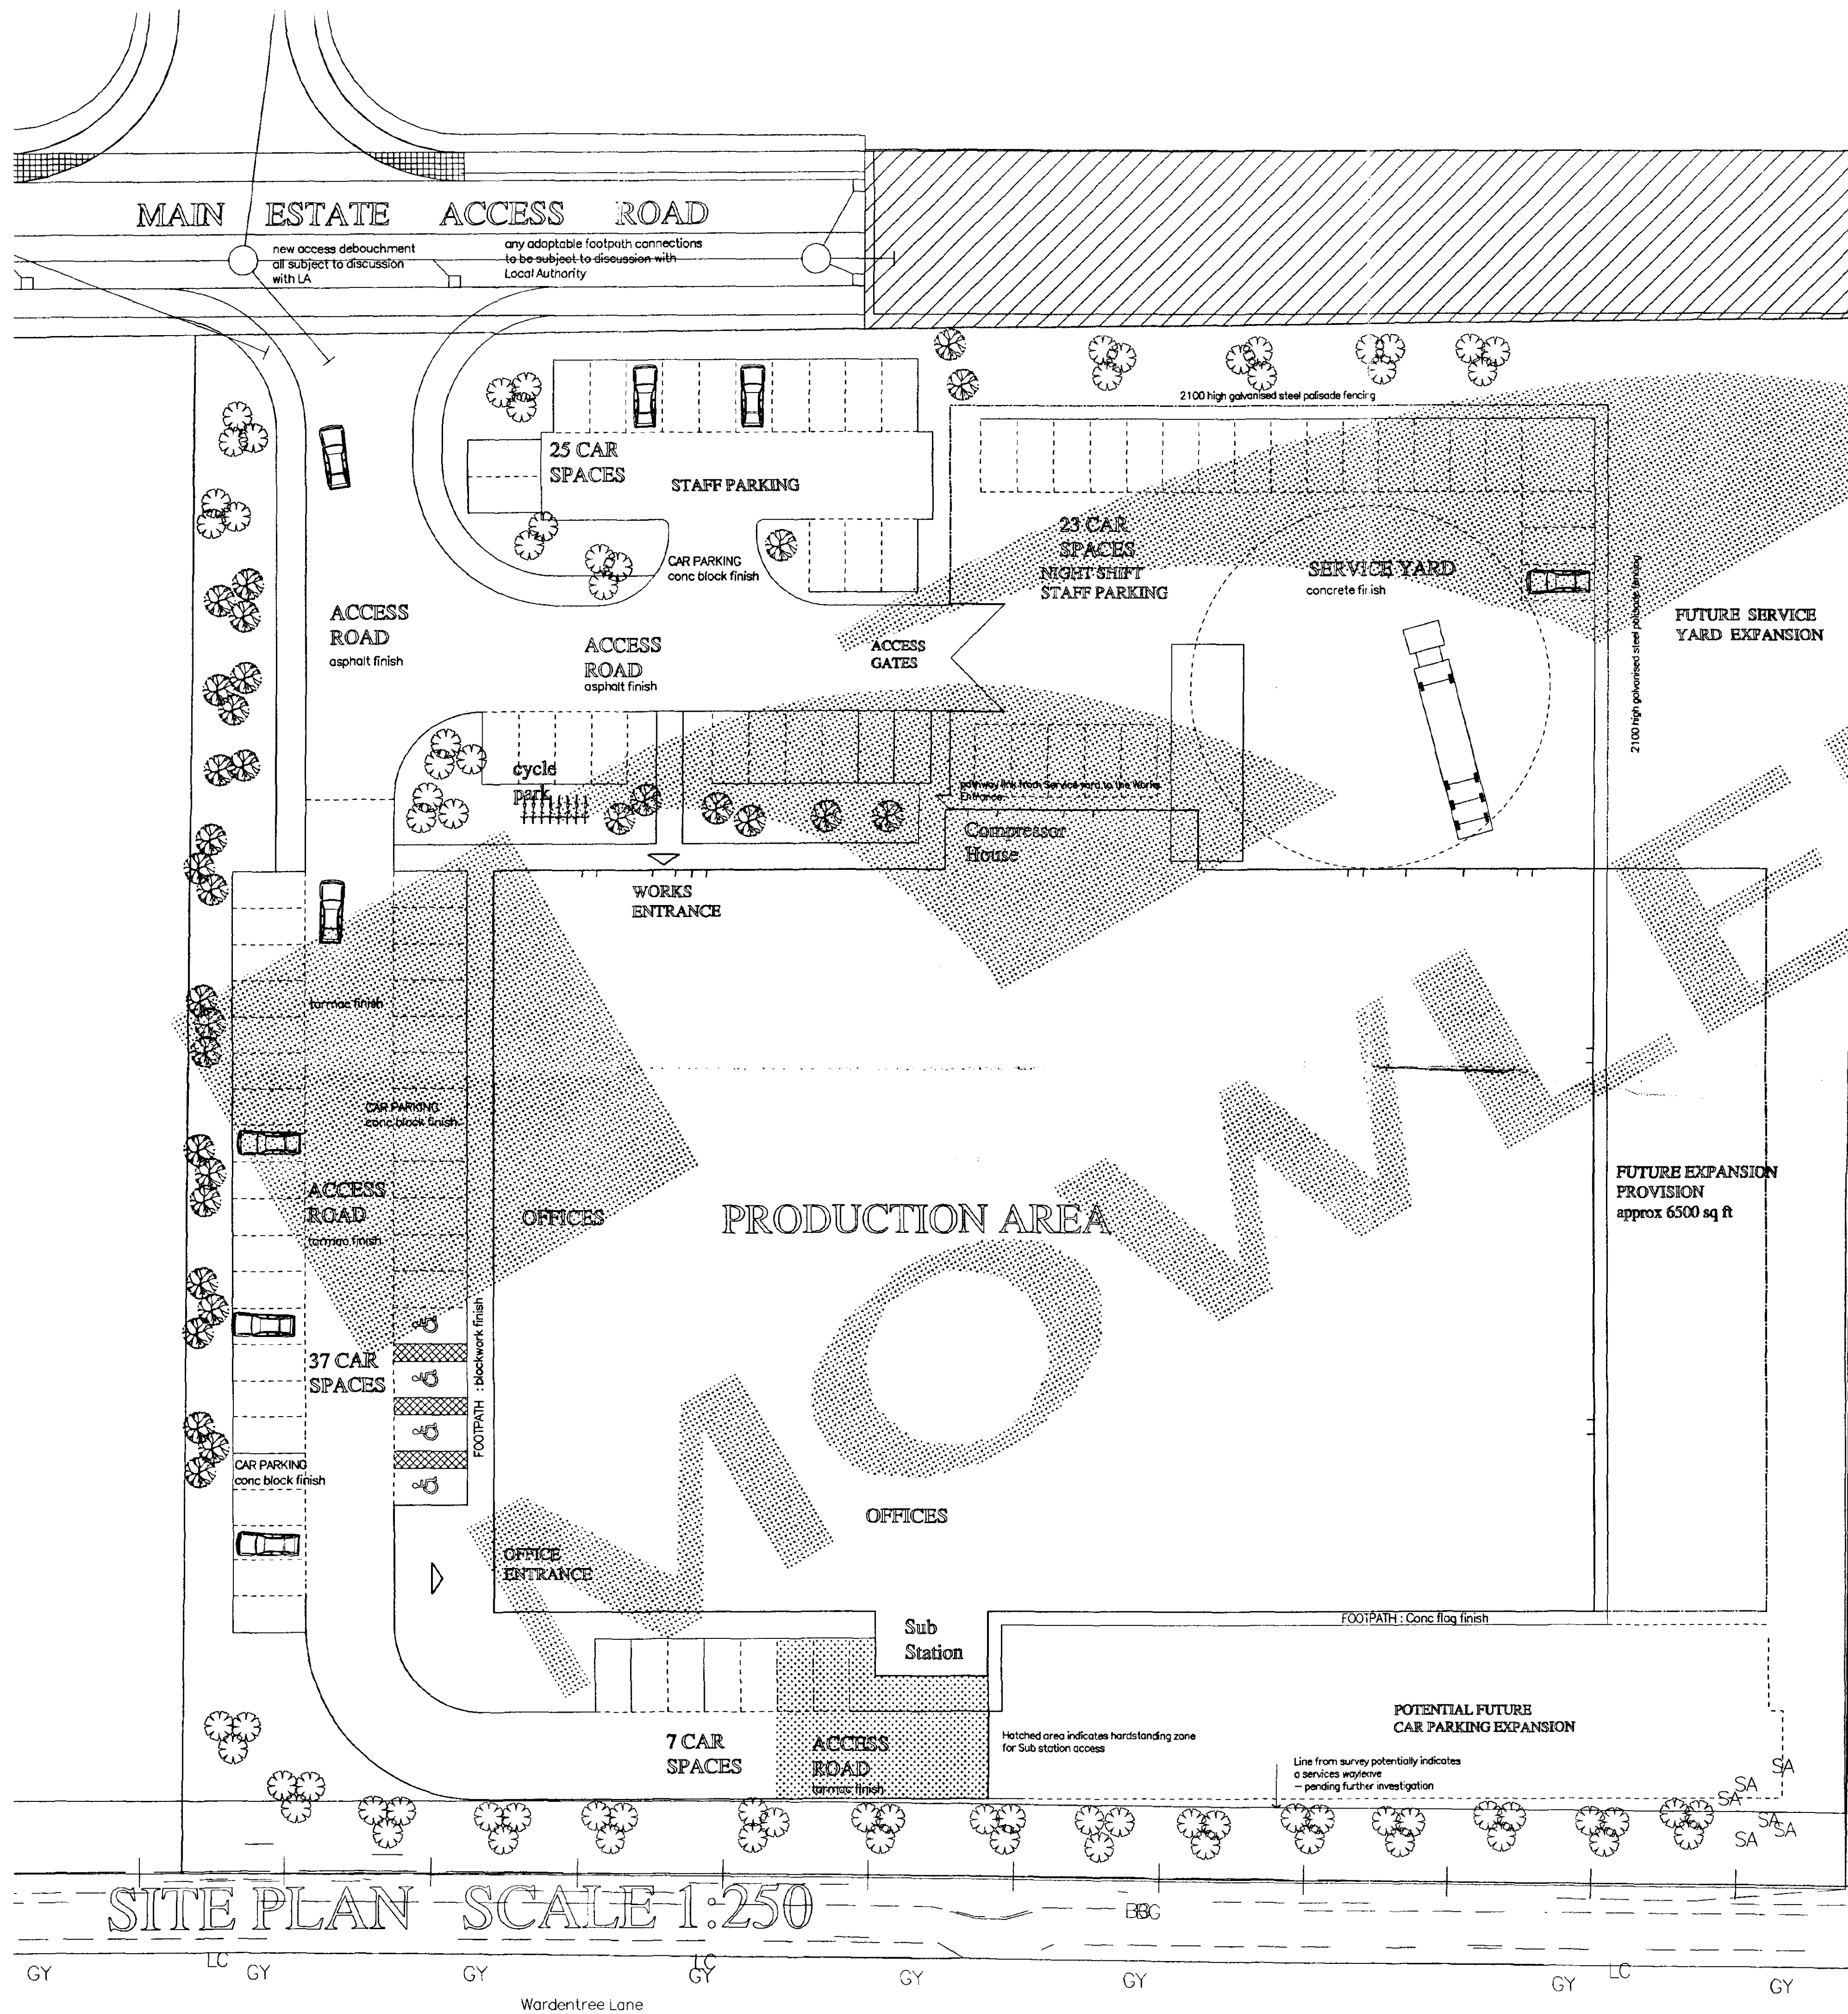

CDM REQUIREMENTS

This drawing has been assessed in accordance with the requirements of the Construction (Design and Management) Regulations 1994 and can now be used for construction.

Signature Date Jan 2003

Design Team Leader Jerry Ross

Design Hazards Identified

- 1) Location position of existing services before commencement of excavations or works
- 2) Connection to live services, including gas, electric, water, foul sewers etc.
- 3) Contractor to produce Method Statement on a site safety plan for the site works
- 4) CSD to be extended minimum 3000mm beyond building to provide level platform for steel and coating contractors and for future maintenance of gutters and roof inspections.

Safe methods and systems of work remain the responsibility of the contractor and are identified in the Health and Safety Plan.

11/03/03	Building outline modified to comply with GA Plans rev D	C
17/01/03	Building outline increased, site plan modified to suit	B
14/11/02	Site plan amended	A
Date	Description	Suffix



Construction House
Kingway South
Team Valley
Gateshead
Tyne and Wear
NE11 0ED

Telephone : 0191 401 0401
Facsimile : 0191 401 0402


Project :
PROPOSED FACTORY AND OFFICES
SPALDING, LINCOLNSHIRE
FOR PARAGON LABELS LTD

Drawing title:
POTENTIAL SITE LAYOUT

Scale : 1:250
Date : OCT 2002
Drawn by : JAR
Checked by :


© This drawing is copyright

Job no.	Drawing no.	Rev.
	694/01	C

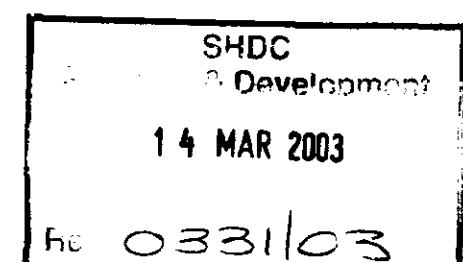

SUPERSEDED

Refam

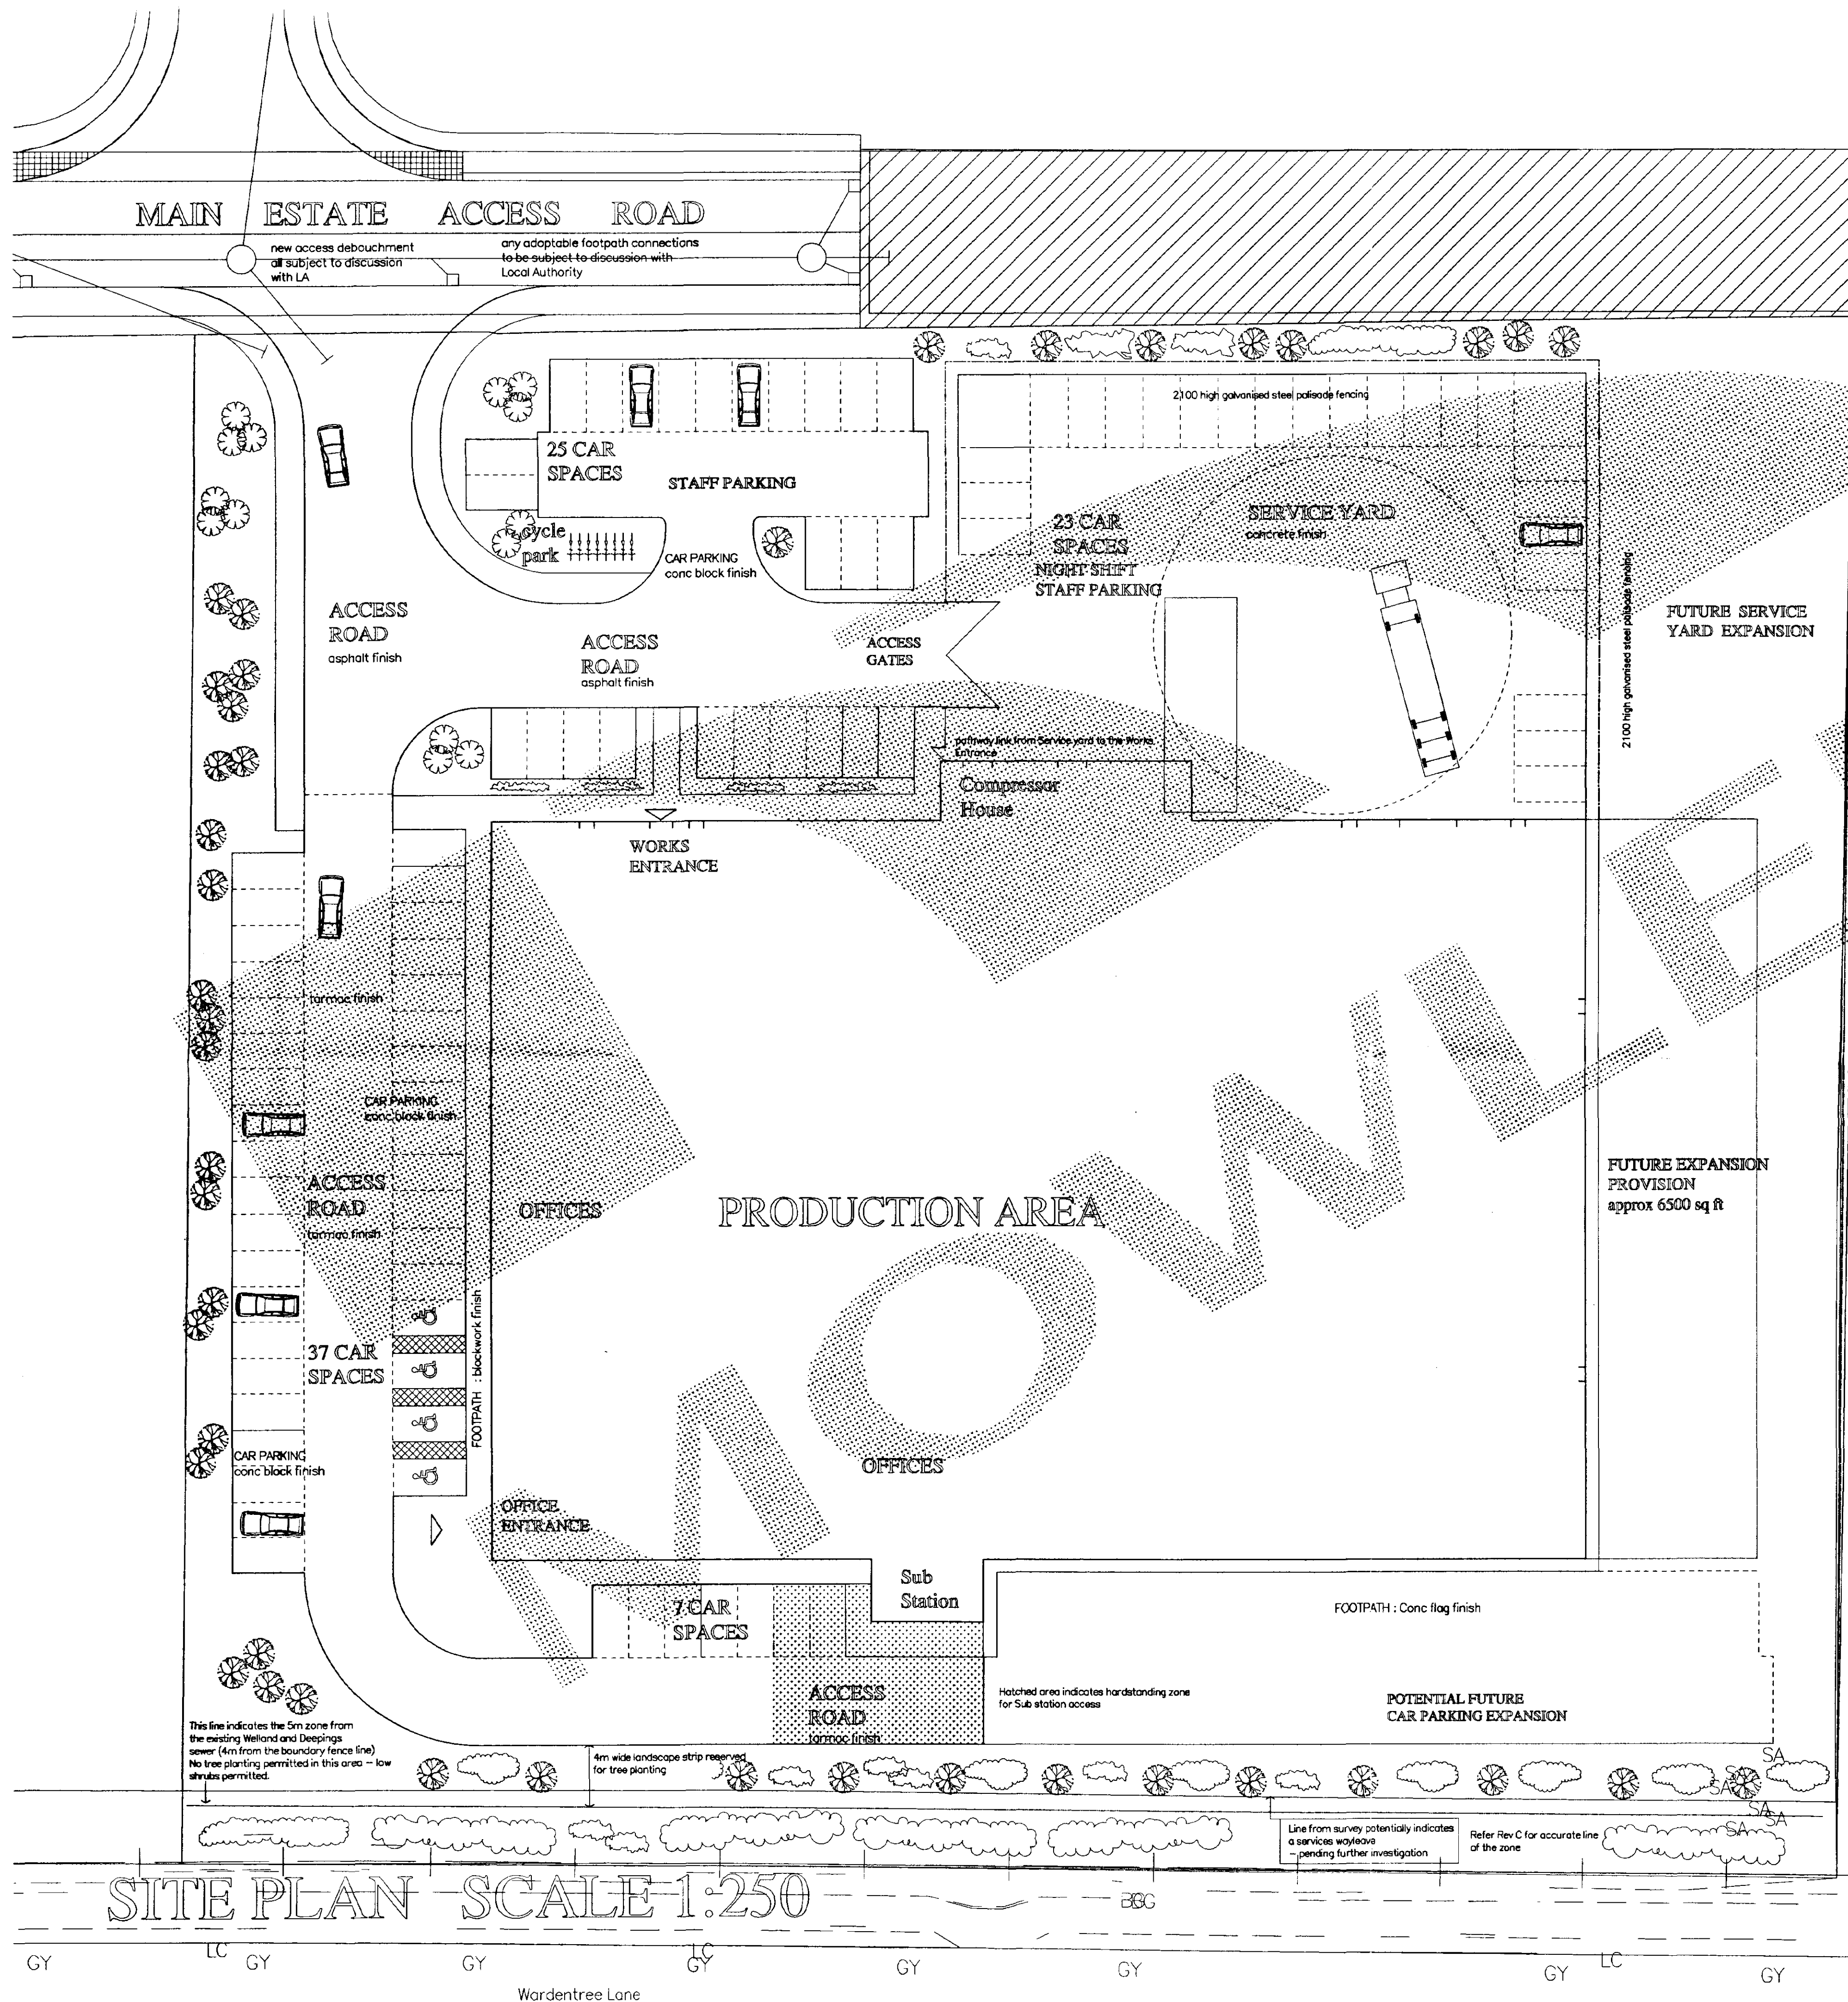

SITE PLAN SCALE 1:250

CDM REQUIREMENTS

This drawing has been assessed in accordance with the requirements of the Construction (Design and Management) Regulations 1994 and can now be used for construction.

Signature Date Jan 2003

Design Team Leader Jerry Ross

Design Hazards Identified

- 1) Location position of existing services before commencement of excavations or works
- 2) Connection to live services, including gas, electric, water, foul sewers etc.
- 3) Contractor to produce Method Statement and a safe safety plan for the all works
- 4) GSE to be extended minimum 300mm beyond building to provide level platform for steel and adding contractors and for future maintenance of gutters and roof inspections.

Safe methods and systems of work remain the responsibility of the contractor and are identified in the Health and Safety Plan.

13/5/03	Service yard and building position modified to increase the landscape strip off Warden Lane frontage to comply with sewer wayleave and South Holland DC planning requirements	D
11/03/03	Building outline modified to comply with GA Plans rev D	C
17/01/03	Building outline increased, site plan modified to suit	B
14/11/02	Site plan amended	A
Date	Describe	Diff:



Construction House
Kingsway South
Team Valley
Gateshead
Tyne and Wear
NE11 0ED

Telephone : 0191 401 0401
Facsimile : 0191 401 0402

Project:
PROPOSED FACTORY AND OFFICES
SPALDING, LINCOLNSHIRE
FOR PARAGON LABELS LTD

Drawing title:
POTENTIAL SITE LAYOUT

Scale : 1:250
Date : OCT 2002
Drawn by : JAR
Checked by :

© This drawing is copyright

Job no.	Drawing no.	Rev.
	694/01	D

SHDC
Planning & Development
19 MAY 2003
Ref: 033103

DETERMINED
PLAN

CDM REQUIREMENTS

This drawing has been assessed in accordance with the requirements of the Construction (Design and Management) Regulations 1994 and can now be used for construction.


Signature _____ Date Jan 2003

Design Team Leader _____ Jerry Ross


Design Hazards Identified

- 1) Ascertain position of existing services before commencement of excavations or works
- 2) Connection to live services, including gas, electric, water, foul sewers etc.
- 3) Contractor to produce Method Statement, on site safety plan for the work
- 4) GSB to be extended minimum 3000mm beyond building to provide level platform for steel and cladding contractors and for future maintenance of gutters and roof inspections.

Safe methods and systems of work remain the responsibility of the contractor and are identified in the Health and Safety Plan.

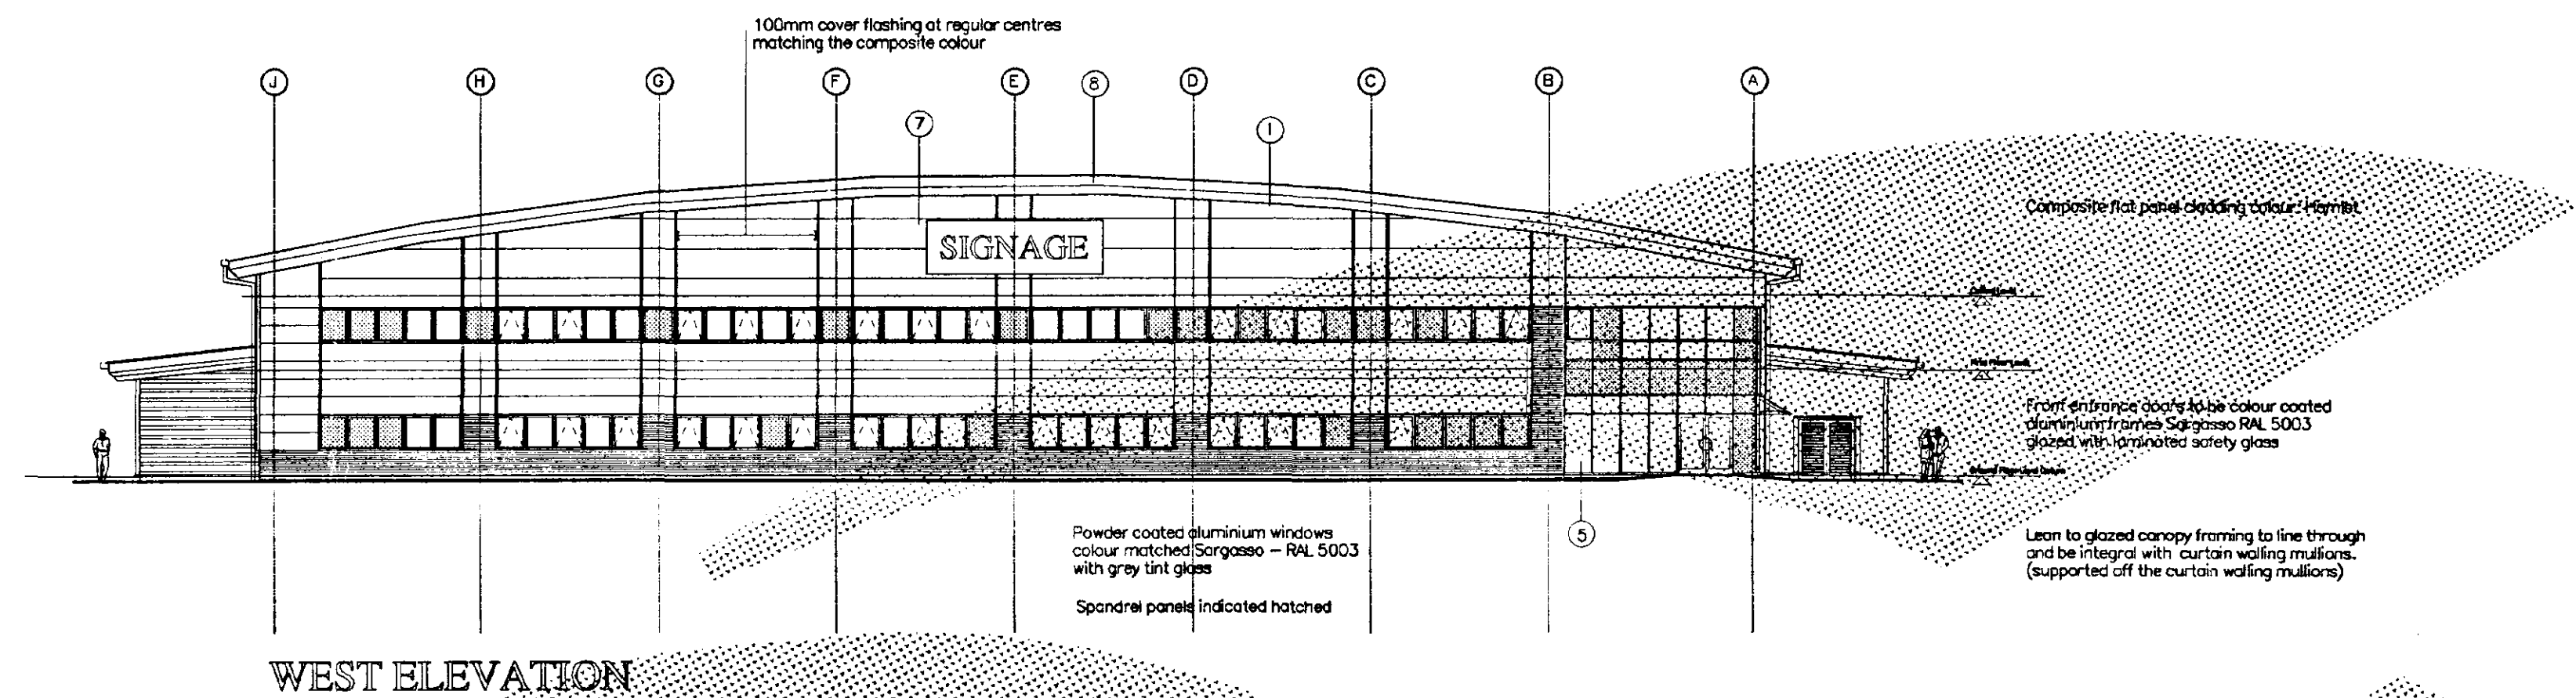

WEST ELEVATION

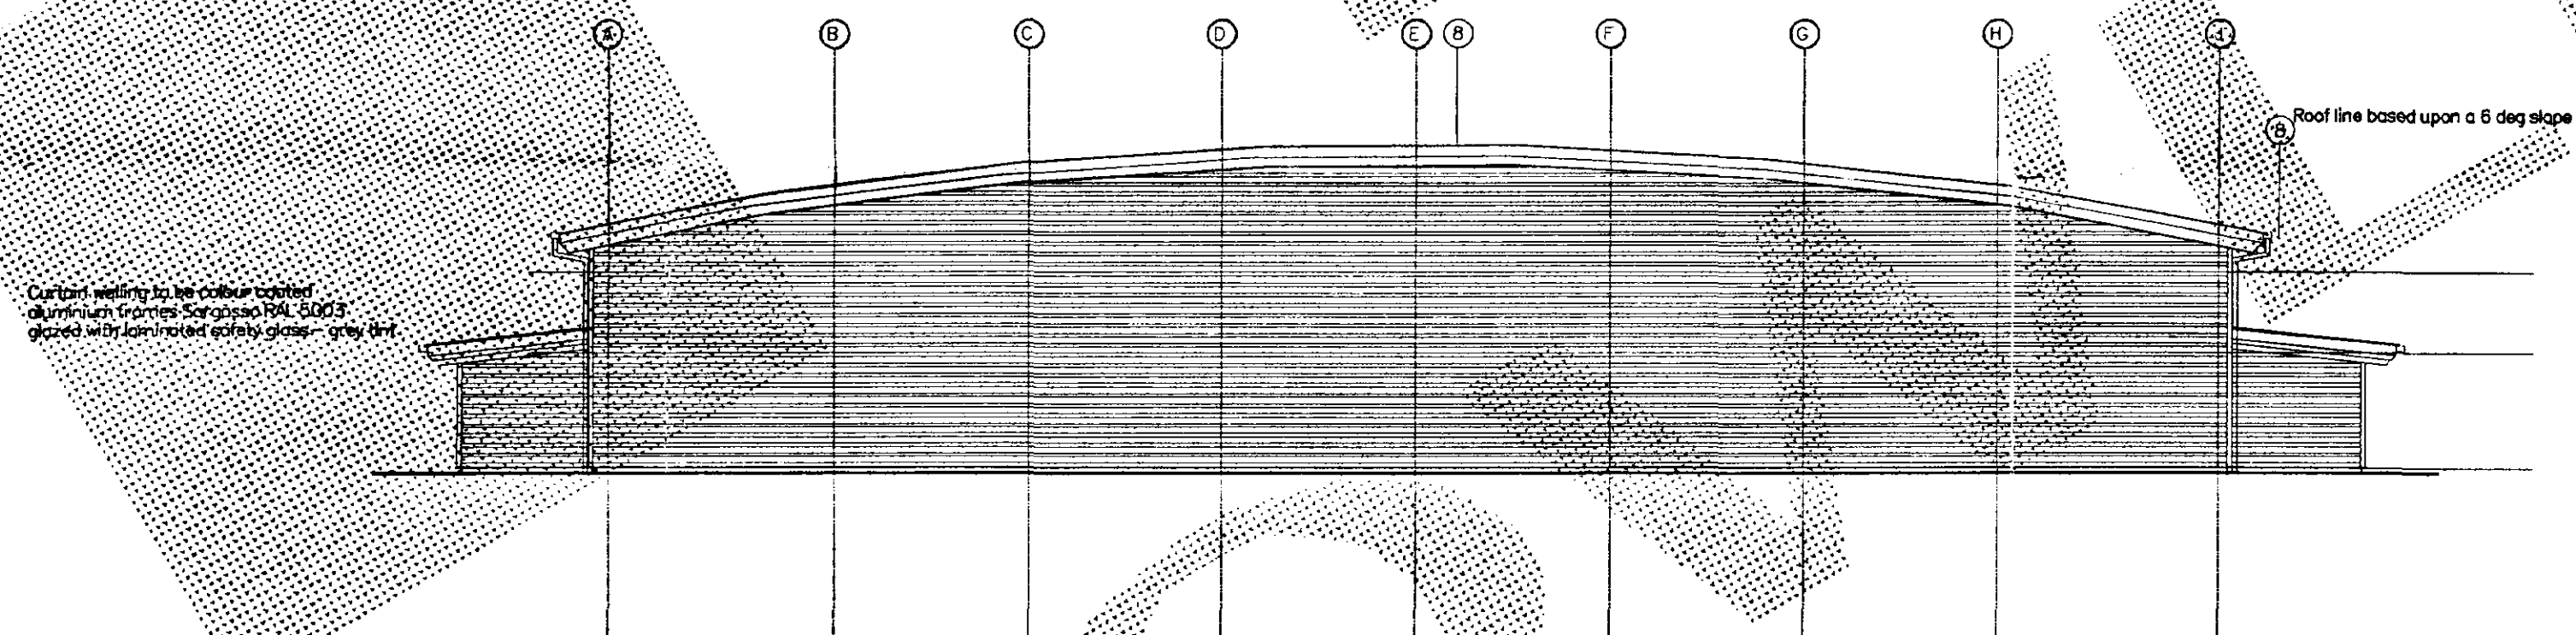


EAST ELEVATION

MATERIALS KEY

1. PROFILED COLOUR COATED STEEL BUILT UP ROOFING, COLOUR : GOOSEWING GREY
2. POLYESTER POWDER COATED HORIZONTAL PROFILED STEEL CLADDING COLOUR:OAT HPS 200 FINISH COLOUR : ALBATROSS AND COLOUR COATED TRIMS AND FLASHINGS COLOUR : ALBATROSS / SARGASSO - where indicated
3. POLYESTER POWDER COATED COMPOSITE STEEL FLAT WALL CLADDING COLOUR : HAMLET
4. POLYESTER POWDER COATED ALUMINIUM WINDOWS COLOUR MATCHED TO SARGASSO - RAL 5003 WITH GREY TINT GLASS
5. POLYESTER POWDER COATED ALUMINIUM CURTAIN WALLING COLOUR MATCHED TO SARGASSO - RAL 5003 WITH GREY TINT GLASS
6. FACING BRICKWORK TO WEST ELEVATION TYPE : to be approved
7. POLYESTER POWDER COATED COMPOSITE STEEL FLAT WALL CLADDING COLOUR : ALBATROSS applicable to west elevation above the window band
8. PROFILED EAVES TO BE POWDER COATED - SARGASSO - RAL 5003 SLOPING SOFFIT BELOW THE EAVES PROJECTION TO BE POWDER COATED ALBATROSS - see detail drg
9. POWDER COATED RWP'S TO BE CIRCULAR SECTION COLOUR: ALBATROSS

ELEVATIONS SCALE 1:200

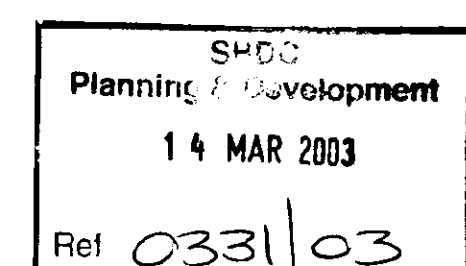

March 2003 Elevations altered to comply with 694/02D and 03C

Date Description Suffix

TENDER



Construction House
Kingway South
Team Valley
Gateshead
Tyne and Wear
NE11 0ED

Telephone : 0191 401 0401
Facsimile : 0191 401 0402

Project :
PROPOSED FACTORY AND OFFICES
SPALDING, LINCOLNSHIRE
FOR PARAGON LABELS LTD


Drawing title:
EAST AND WEST ELEVATIONS

Scale : 1:200
Date : JAN 2003
Drawn by : JAR
Checked by :

© This drawing is copyright


Job no.	Drawing no.	Rev.
	694/06	A

DETERMINED
PLAN

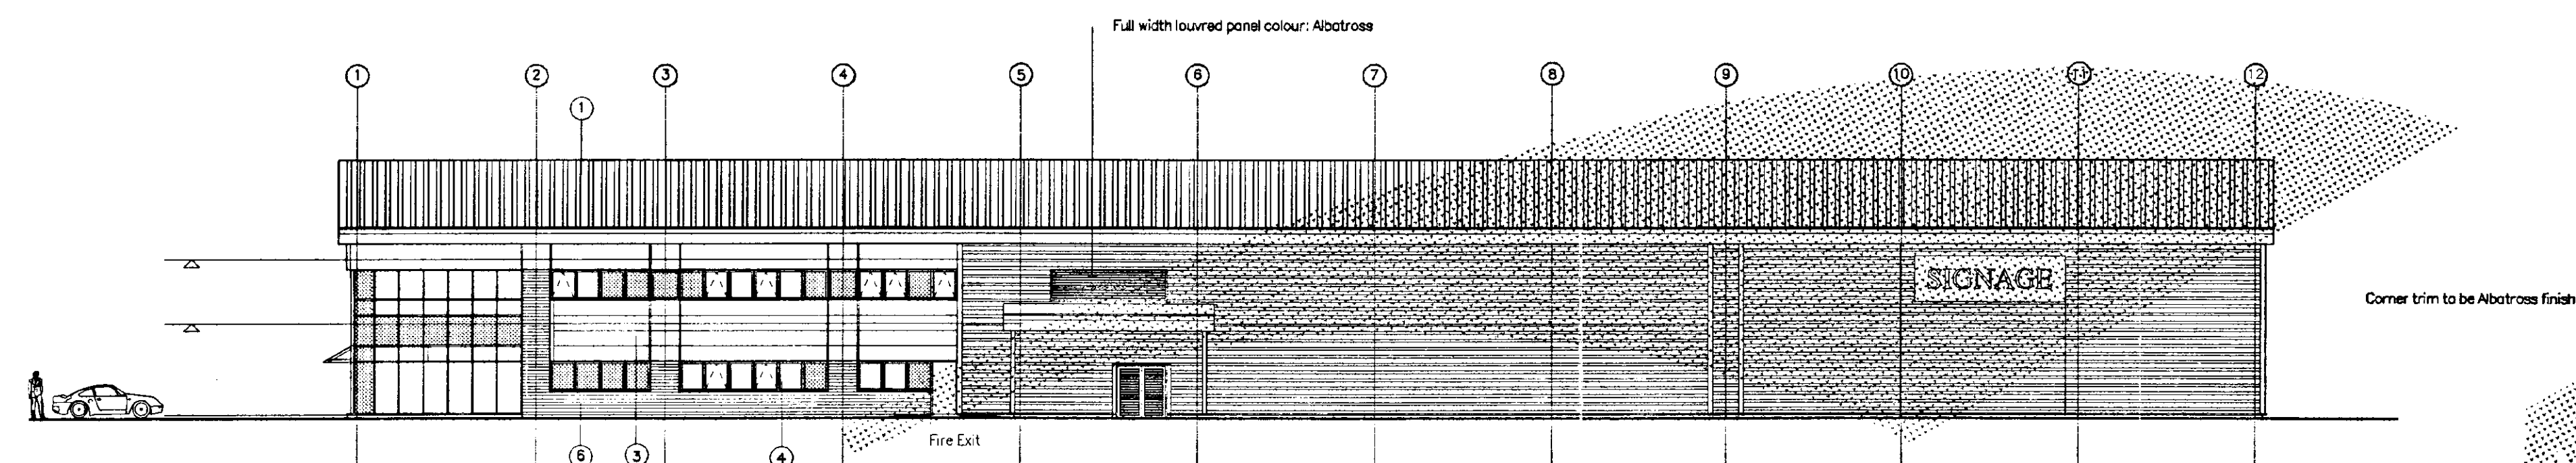

SOUTH ELEVATION

Grid panels of horizontal profiled steel cladding
HPS 200 finish colour: Albatross with horizontal
profiled cladding slope at grid location as indicated.
HPS 200 finish colour: Hamlet.
Cladding eave at head and sill heights to be consistent
across this elevation for future window/office provision

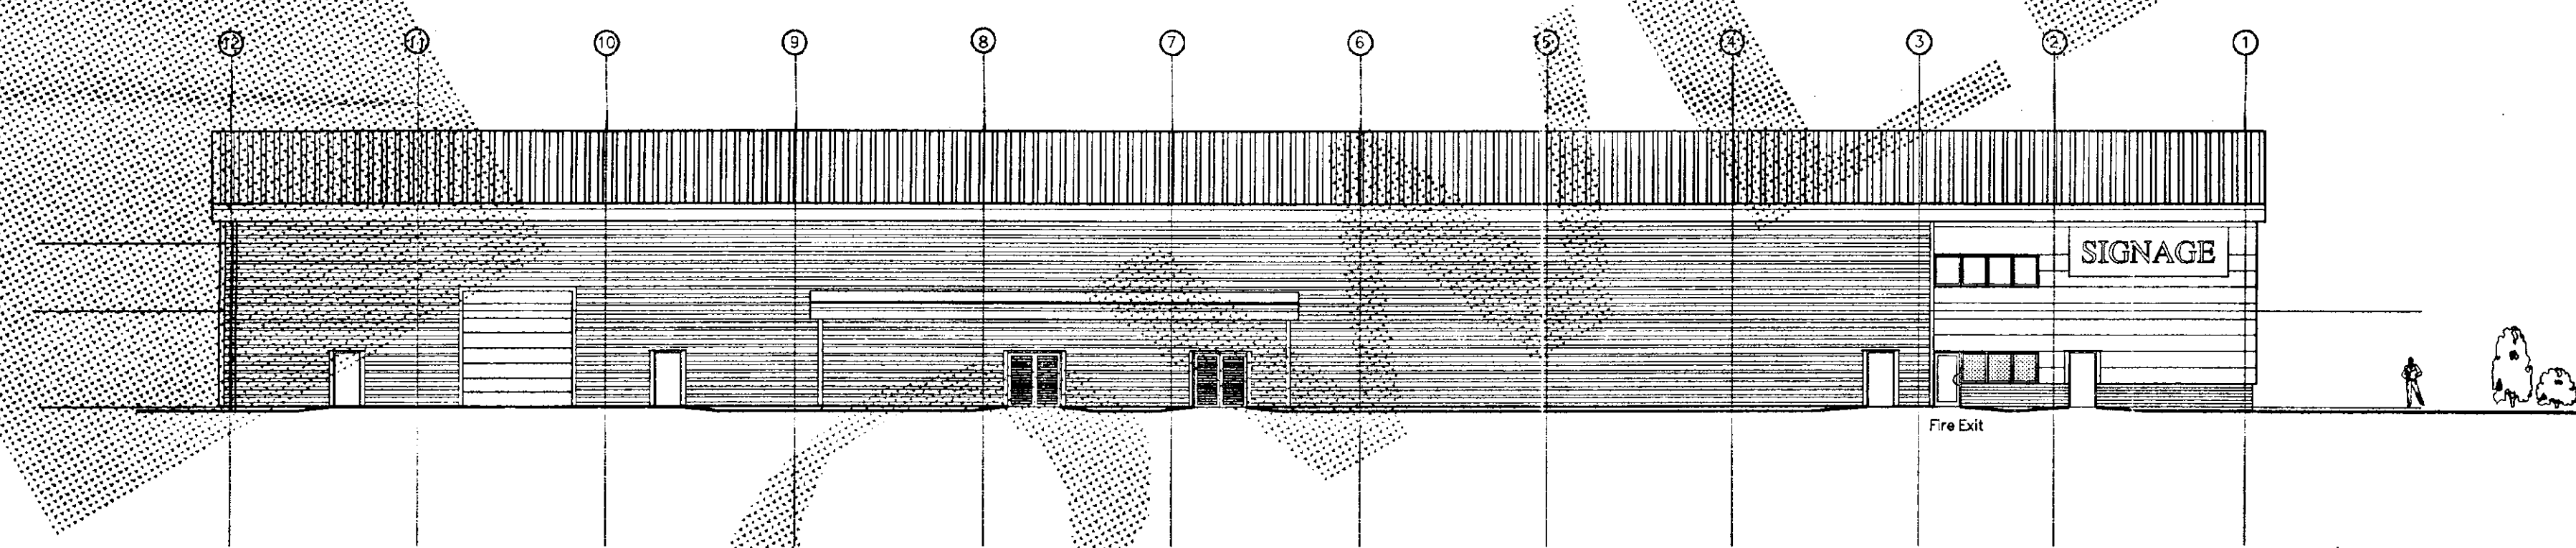

NORTH ELEVATION

MATERIALS KEY

1. PROFILED COLOUR COATED STEEL BUILT UP ROOFING, COLOUR: GOOSEWING GREY
2. POLYESTER POWDER COATED HORIZONTAL PROFILED STEEL CLADDING
COLOUR/COAT HPS 200 FINISH COLOUR: ALBATROSS AND COLOURCOATED
TRIMS AND FLASHINGS COLOUR: ALBATROSS / SARGASSO - where indicated
3. POLYESTER POWDER COATED COMPOSITE STEEL FLAT WALL CLADDING
COLOUR: HAMLET
4. POLYESTER POWDER COATED ALUMINIUM WINDOWS COLOUR MATCHED TO
SARGASSO -RAL 5003 WITH GREY TINT GLASS
5. POLYESTER POWDER COATED ALUMINIUM CURTAIN WALLING
COLOUR MATCHED TO SARGASSO -RAL 5003 WITH GREY TINT GLASS
6. FACING BRICKWORK TO WEST ELEVATION
TYPE: to be approved
7. POLYESTER POWDER COATED COMPOSITE STEEL FLAT WALL CLADDING
COLOUR: ALBATROSS
applicable to west elevation above the window band
8. PROFILED EAVES TO BE POWDER COATED - SARGASSO -RAL 5003
SLOPING SCOFF BELOW THE EAVES PROJECTION TO BE POWDER COATED ALBATROSS
- see detail org
9. POWDER COATED RWP'S TO BE CIRCULAR SECTION
COLOUR: ALBATROSS

ELEVATIONS SCALE 1:200

Stamp: 14 MAR 2003, Ref: 0331/03

CDM REQUIREMENTS

This drawing has been assessed in accordance with the requirements of the Construction (Design and Management) Regulations 1994 and can now be used for construction.

Signature: _____ Date: Jan 2003

Design Team Leader: Jerry Ross

Design Hazards Identified

- 1)Ascertain position of existing services before commencement of excavations or works
- 2)Connection to live services, including gas,electric, water foul sewers etc
- 3)Contractor to produce Method Statement and a site safety plan for the all works
- 4)CSB to be extended minimum 3000mm beyond building to provide level platform for steel and existing contractors and for future maintenance of gutters and roof inspections.

Safe methods and systems of work remain the responsibility of the contractor and are identified in the Health and Safety Plan.

March 2003	Elevations altered to comply with 694/02D and 03C	A
Date	Description	Suffix

TENDER



Construction Home
Kingsway South
Team Valley
Gazehed
Type and Wear
NE11 0ED
Telephone : 0191 401 0401
Facsimile : 0191 401 0402

Project:
PROPOSED FACTORY AND OFFICES
SPALDING, LINCOLNSHIRE
FOR PARAGON LABELS LTD

Drawing title:
NORTH AND SOUTH ELEVATIONS

Scale : 1:200
Date : JAN 2003
Drawn by : JAR
Checked by :

© This drawing is copyright

Job no.	Drawing no.	Rev.
	694/07	A

DETERMINED PLAN

CDM REQUIREMENTS

The drawings have been prepared in accordance with the requirements of the Construction (Design and Management) Regulations 2007 and the Health and Safety Regulations 2002.

Signature: Date: 1st Dec 2013

Design Team Leader: Jerry Rowe

Design Team: Design

These drawings are the property of the design team and are not to be used for any other purpose without the written consent of the design team. The design team is not responsible for any errors or omissions in these drawings.

Scale, methods and systems of work remain the responsibility of the contractor and are intended to be verified by the contractor.

January 2003	1. 1. Room allocated to be used for accommodation (located in the City of London) to be used for the purpose of the project. 2. 1. Room allocated to be used for the purpose of the project. 3. 1. Room allocated to be used for the purpose of the project. 4. 1. Room allocated to be used for the purpose of the project. 5. 1. Room allocated to be used for the purpose of the project. 6. 1. Room allocated to be used for the purpose of the project. 7. 1. Room allocated to be used for the purpose of the project. 8. 1. Room allocated to be used for the purpose of the project. 9. 1. Room allocated to be used for the purpose of the project. 10. 1. Room allocated to be used for the purpose of the project. 11. 1. Room allocated to be used for the purpose of the project. 12. 1. Room allocated to be used for the purpose of the project. 13. 1. Room allocated to be used for the purpose of the project. 14. 1. Room allocated to be used for the purpose of the project. 15. 1. Room allocated to be used for the purpose of the project. 16. 1. Room allocated to be used for the purpose of the project. 17. 1. Room allocated to be used for the purpose of the project. 