



- FOUL DRAINAGE
- SURFACE WATER DRAINAGE
- TREATED SEWAGE
- UNDERGROUND CHAMBER

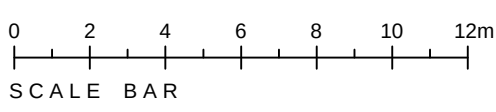

Site Plan - As Existing

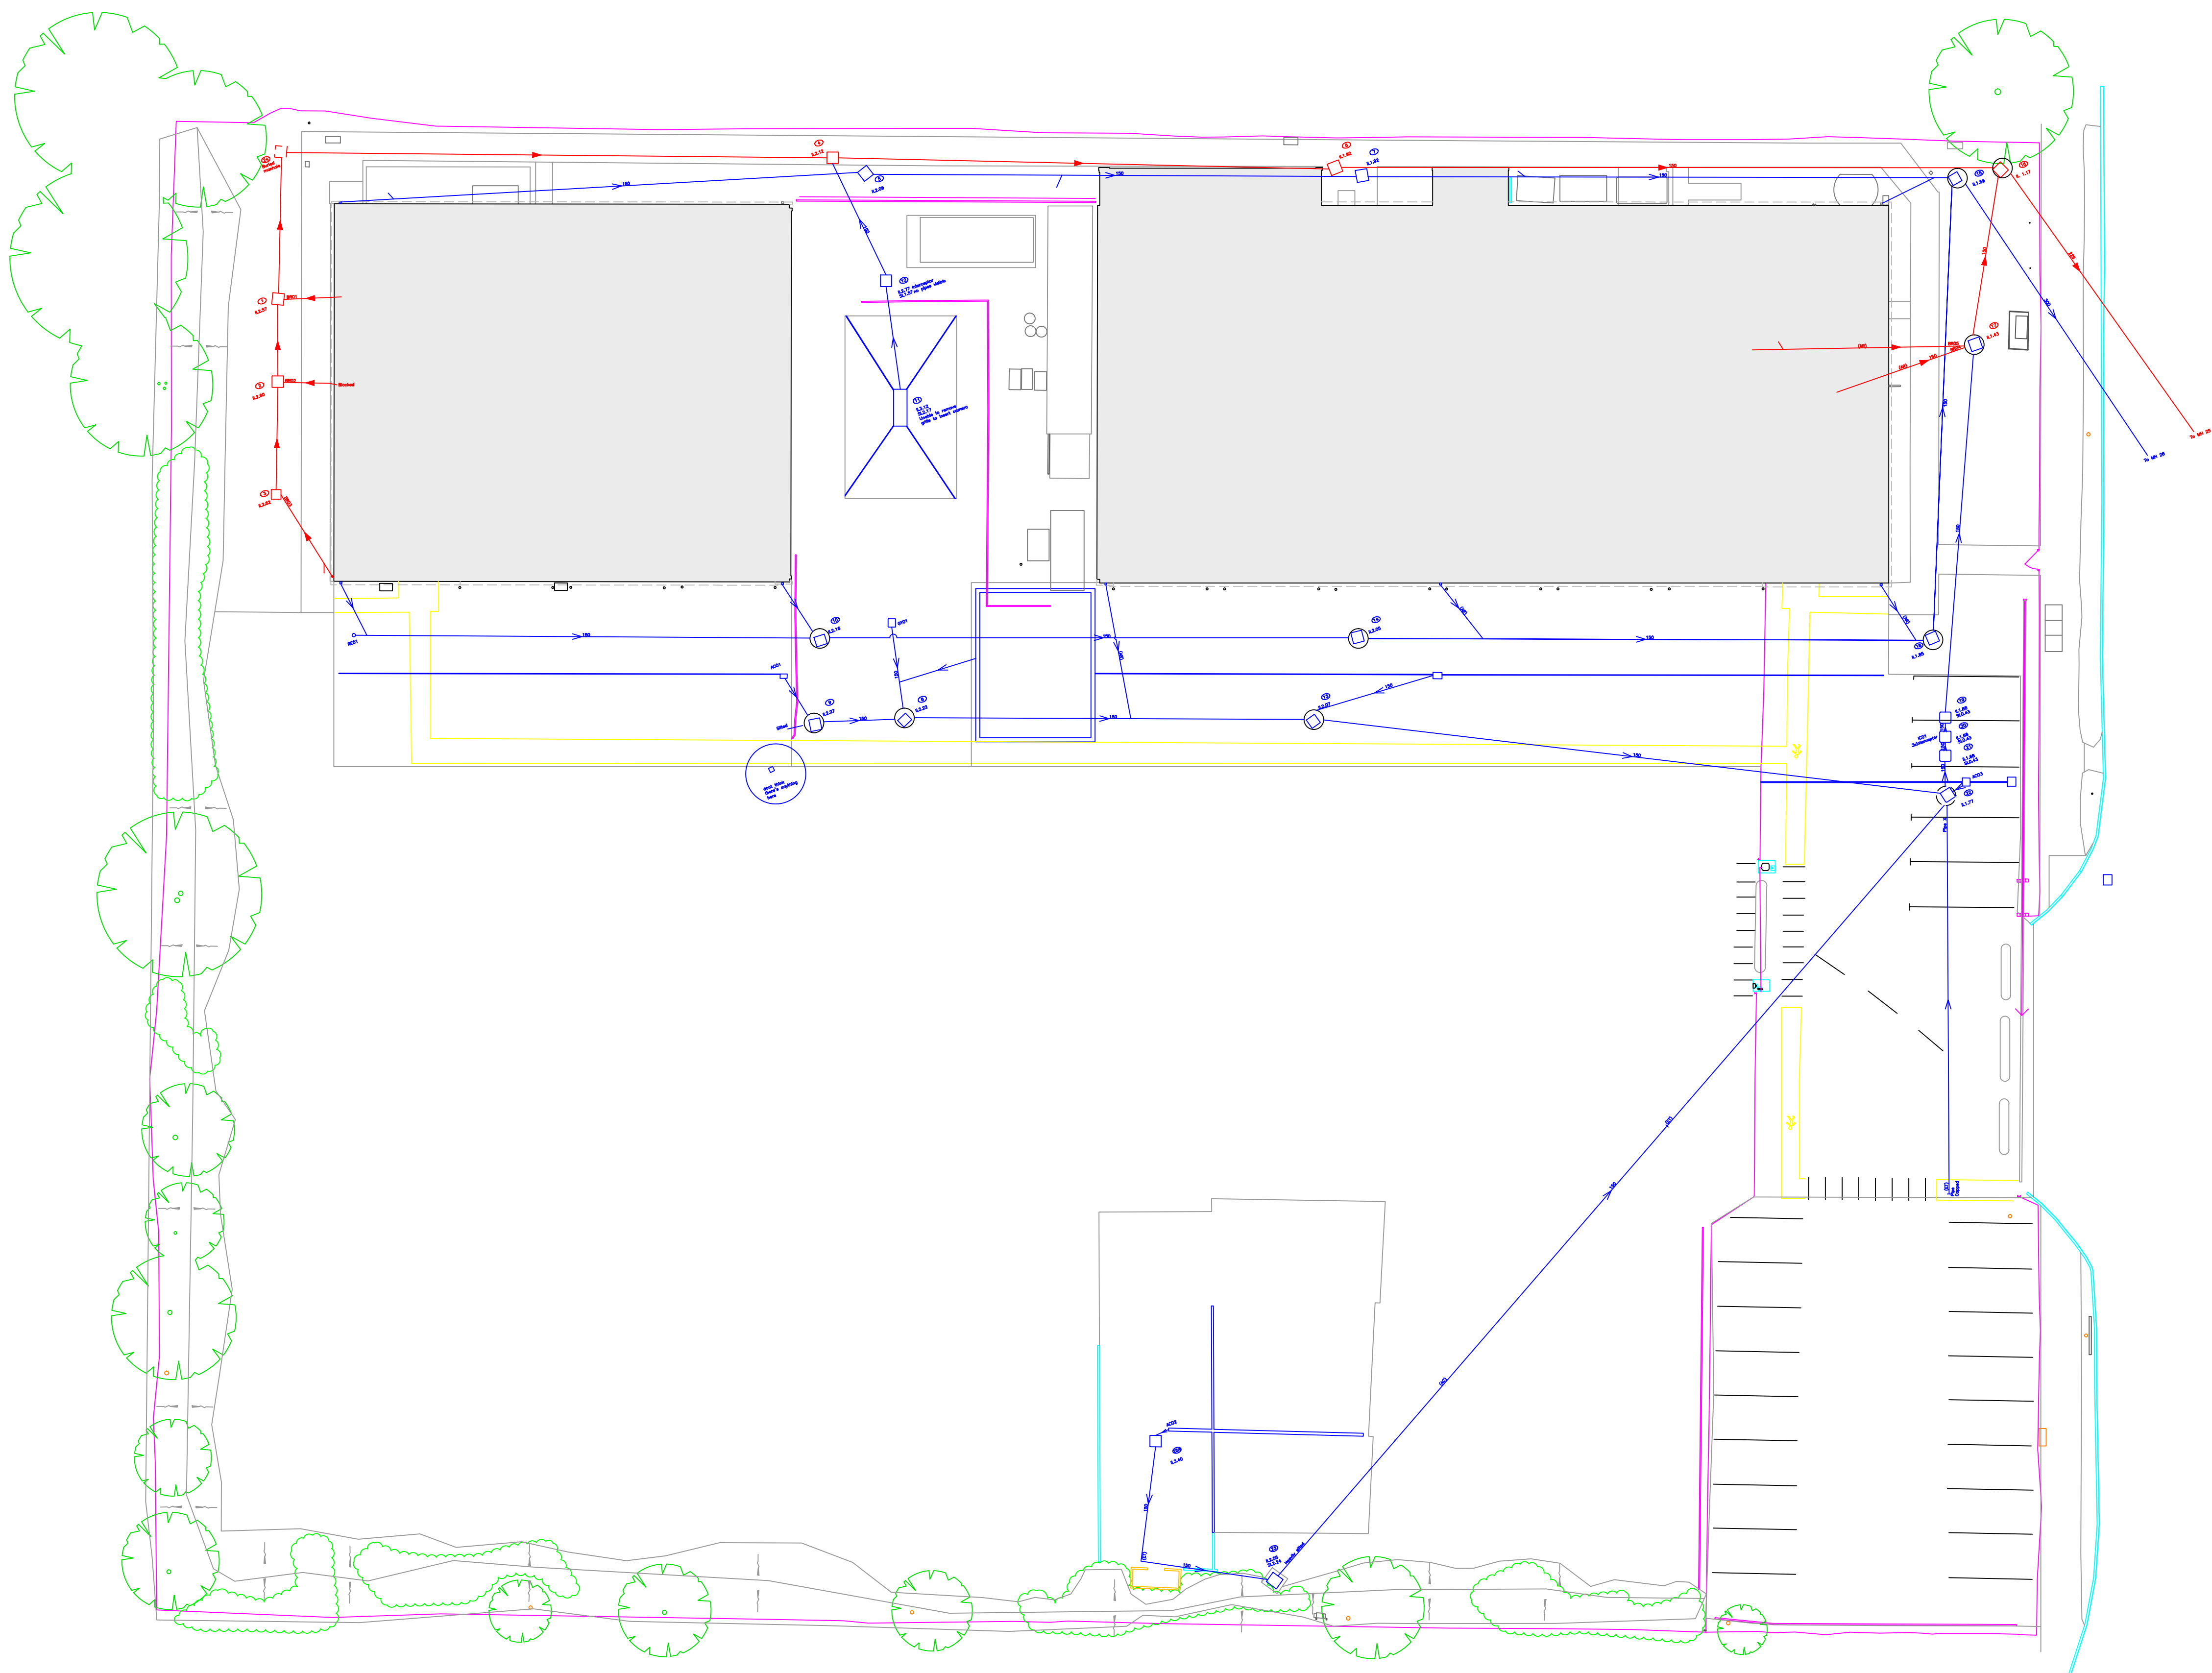

Helme + Partners

Scania Site
Spalding

Site Plan
As Existing

Drawing No		JHP RS367 - 001
Scale	A1@1:200	Revision
Date	Jan 2024	