



- FOUL DRAINAGE
- SURFACE WATER DRAINAGE
- TREATED SEWAGE
- UNDERGROUND CHAMBER

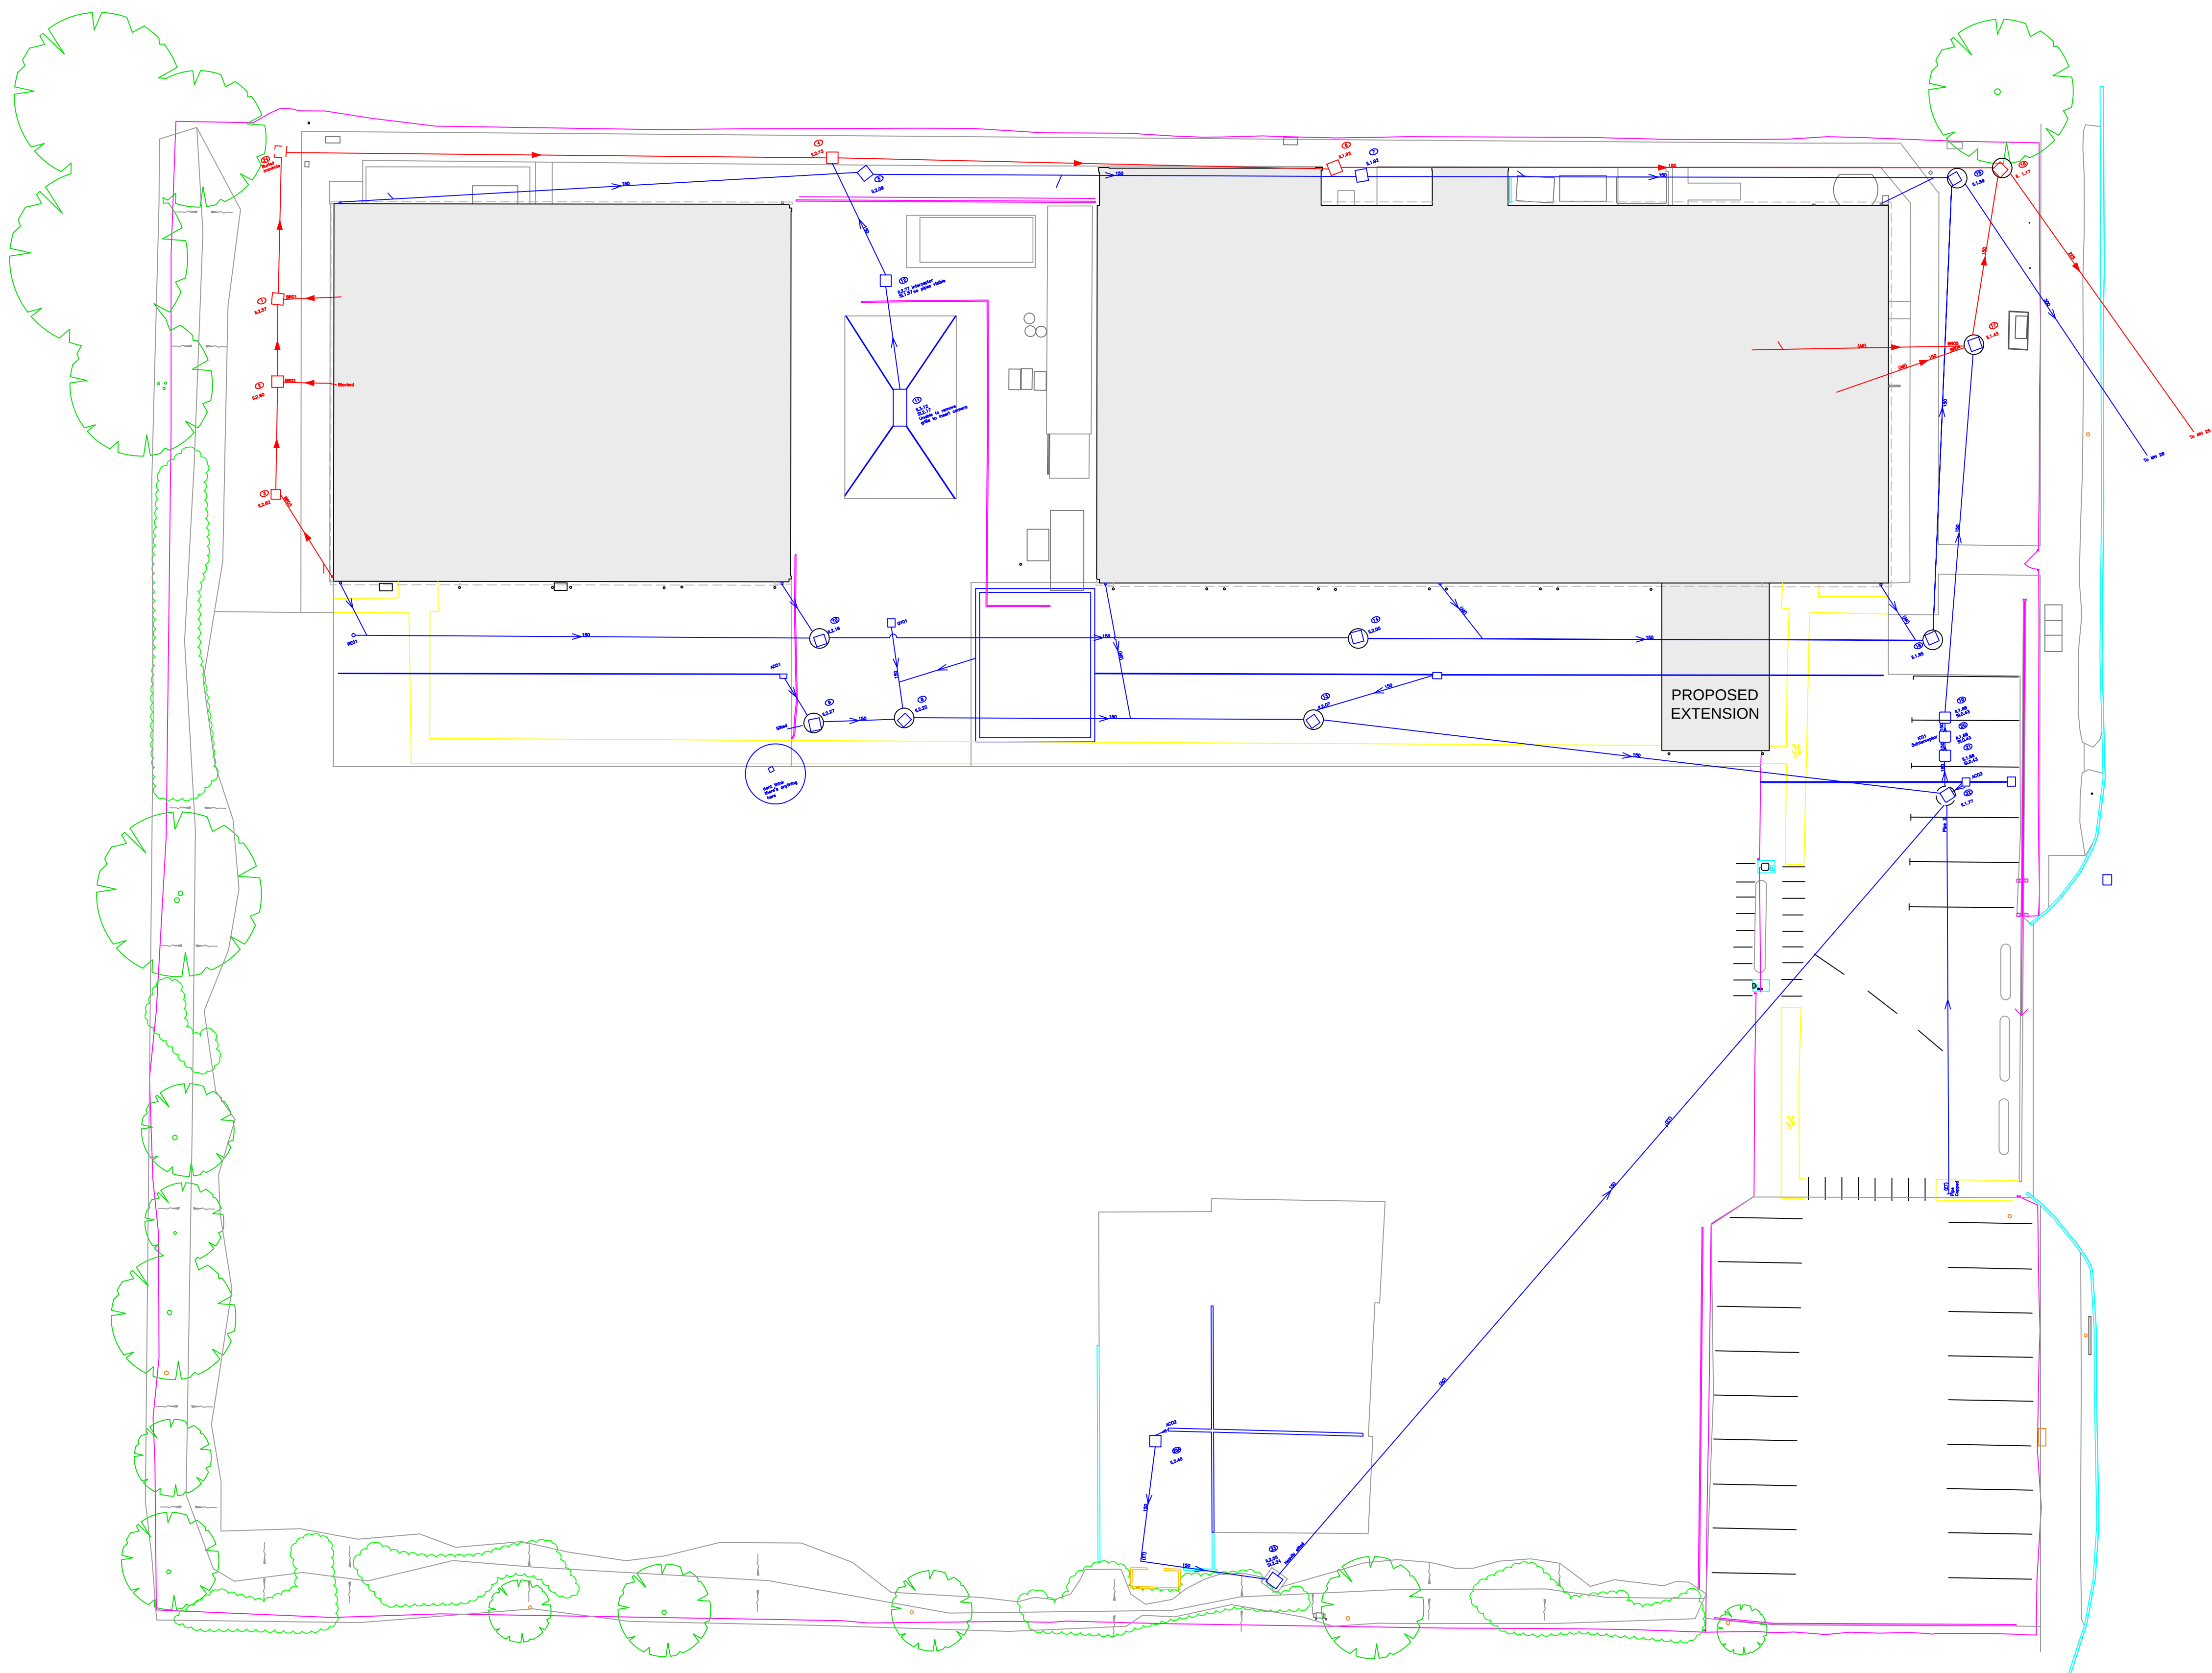

Site Plan - As Proposed

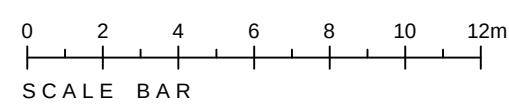

Scania Site  
Spalding

Site Plan  
As Proposed

|            |          |                 |
|------------|----------|-----------------|
| Drawing No |          | JHP RS367 - 006 |
| Scale      | A1@1:200 | Revision        |
| Date       | Jan 2024 |                 |