



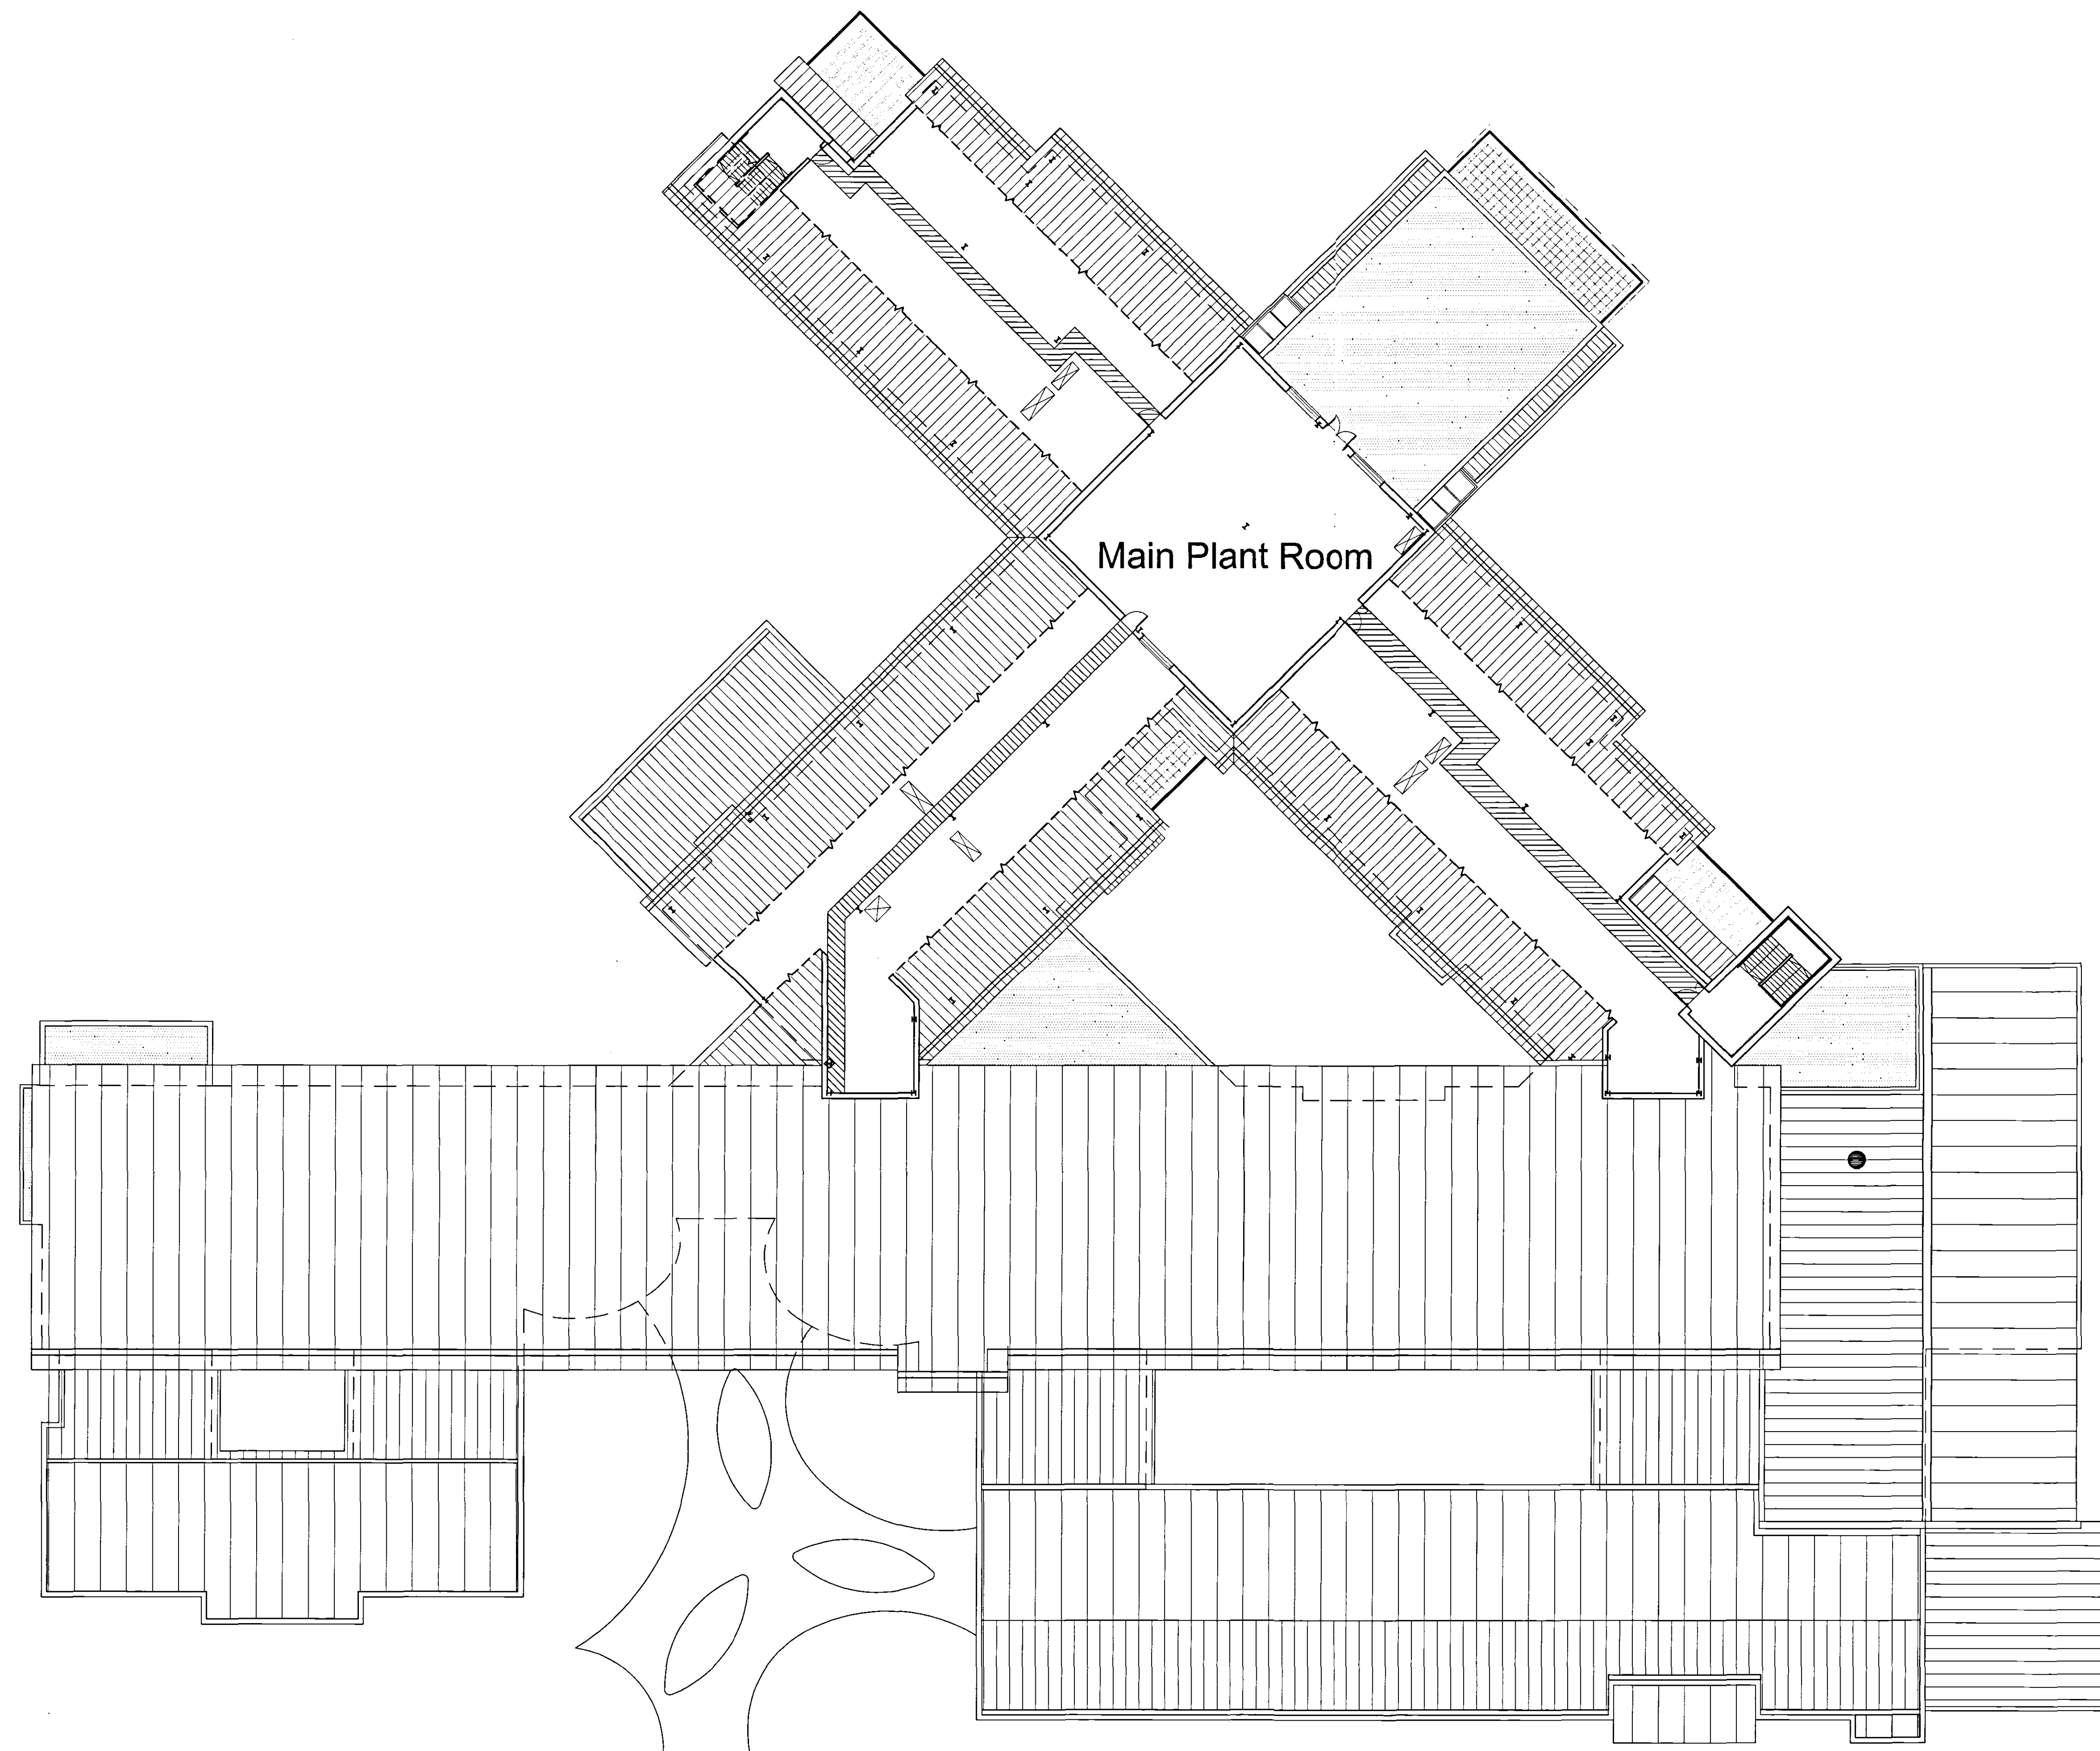

APPROXIMATE NORTH

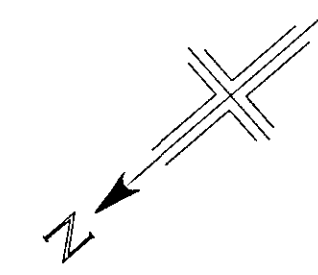

Main Plant Room

LEGEND

-  Vertical Communication
-  Main Plant Area (AHU etc.)

SOUTH HOLLAND PROPOSAL

PLANNING APPLICATION

Arden Partnership

WATKINS GRAY INTERNATIONAL LLP
ARCHITECTS PLANNERS INTERIOR DESIGNERS
Colechurch House 1 London Bridge Walk LONDON SE1 8SX
telephone 020 7940 8400 fax 020 7940 8444
Email mail@wgi.co.uk



project SOUTH HOLLAND
COMMUNITY HOSPITAL
drawing ROOF PLANT PLAN

date 2006-08-31 scale 1:200@A1
no. 104030/03/P102_rev.1