


NO DIMENSIONS TO BE SCALED FROM THIS DRAWING, ALL DIMENSIONS TO BE CHECKED ON SITE. ANY DISCREPANCIES WITH THE DRAWINGS TO BE REPORTED AND CLARIFIED PRIOR TO COMMENCING WORKS ON SITE, IF IN DOUBT - ASK. THIS DRAWING IS COPYRIGHT.

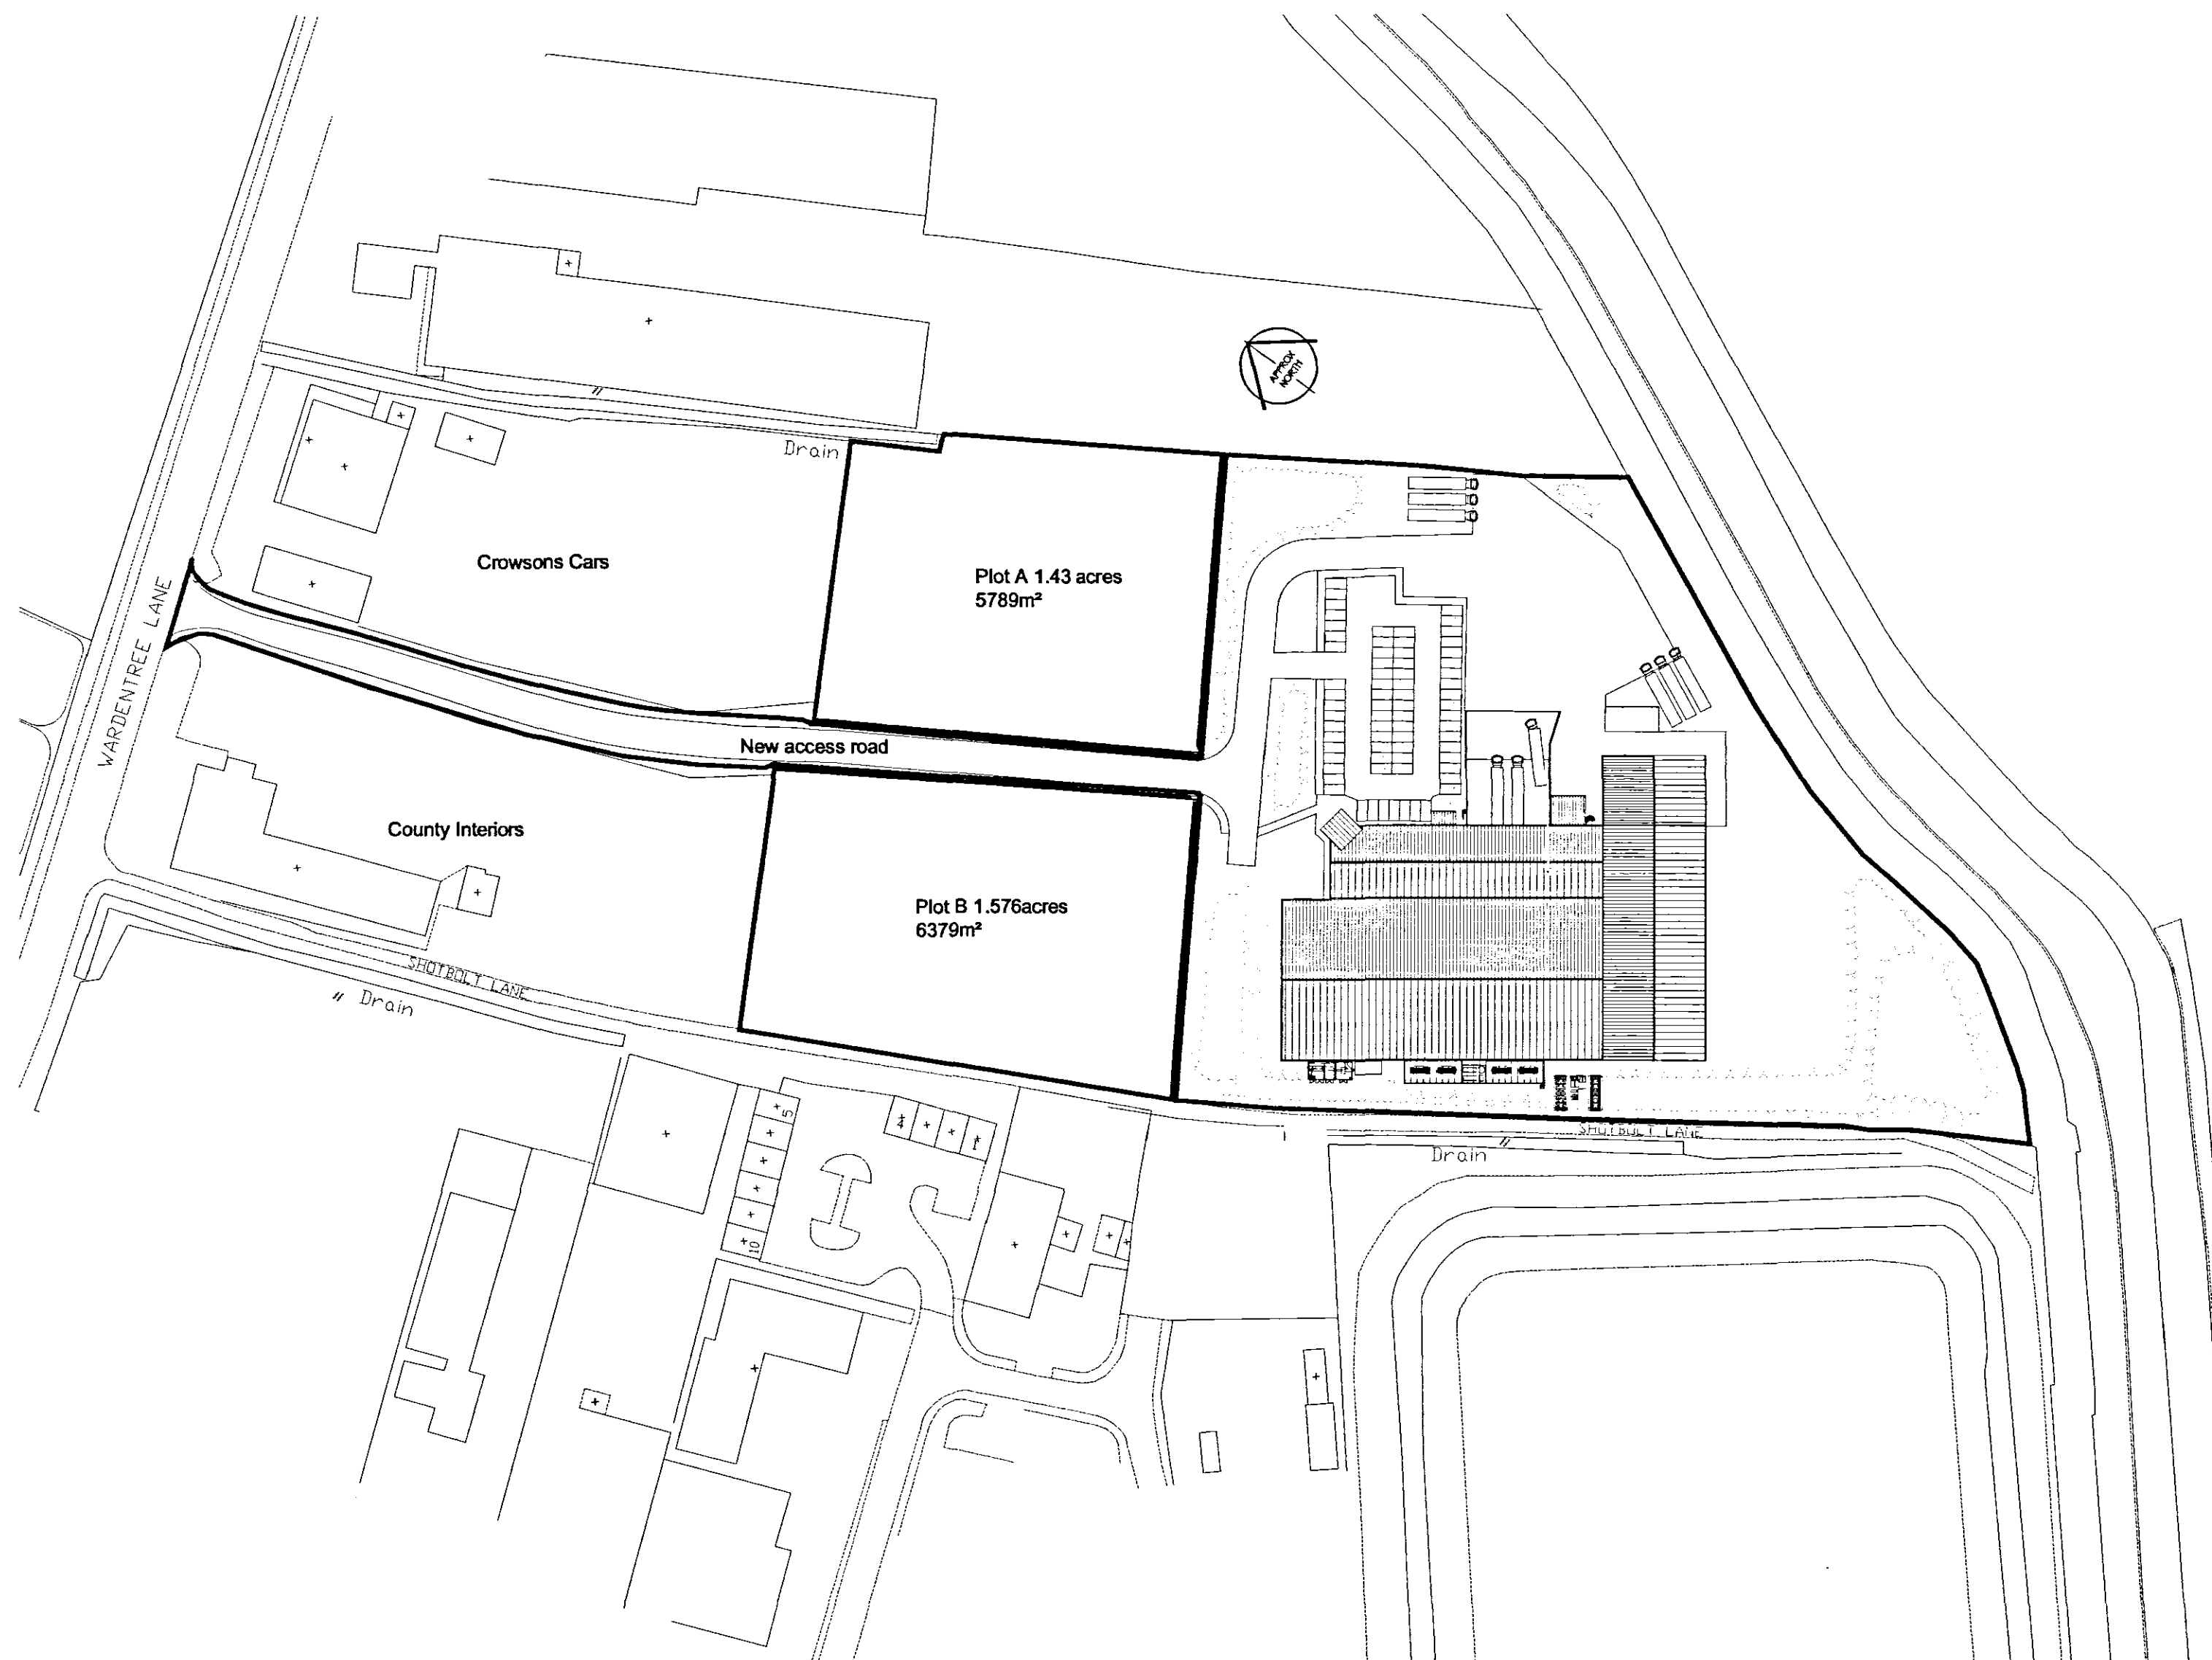

Planning Department
13 APR 2006
Ref: 528/06

**DETERMINED
PLAN**



The Martin Design Partnership
Architectural Services

The Martin Design Partnership

Client Address: World Wide Fruit Geest Site West Marsh Road Spalding Lincs PE11 2AB	Project Address: Land to the south of Wardentree Lane Spalding Lincs
Project No: 0072/WWF/05	Drawn By: Andy Smolinski
Drawing No: 012	Revision: A
Date: April 2006	Scale: 1:1250
Drawing Title: Site Plan - WWF Scheme	
Issue Type: FULL PLANNING	
Leatherline House Business Centre, Office Nine, 71 Narrow Lane, Aylestone, Leicester, LE2 8NA.	
Tel: 0116 2832833 Fax: 0116 2832834	