




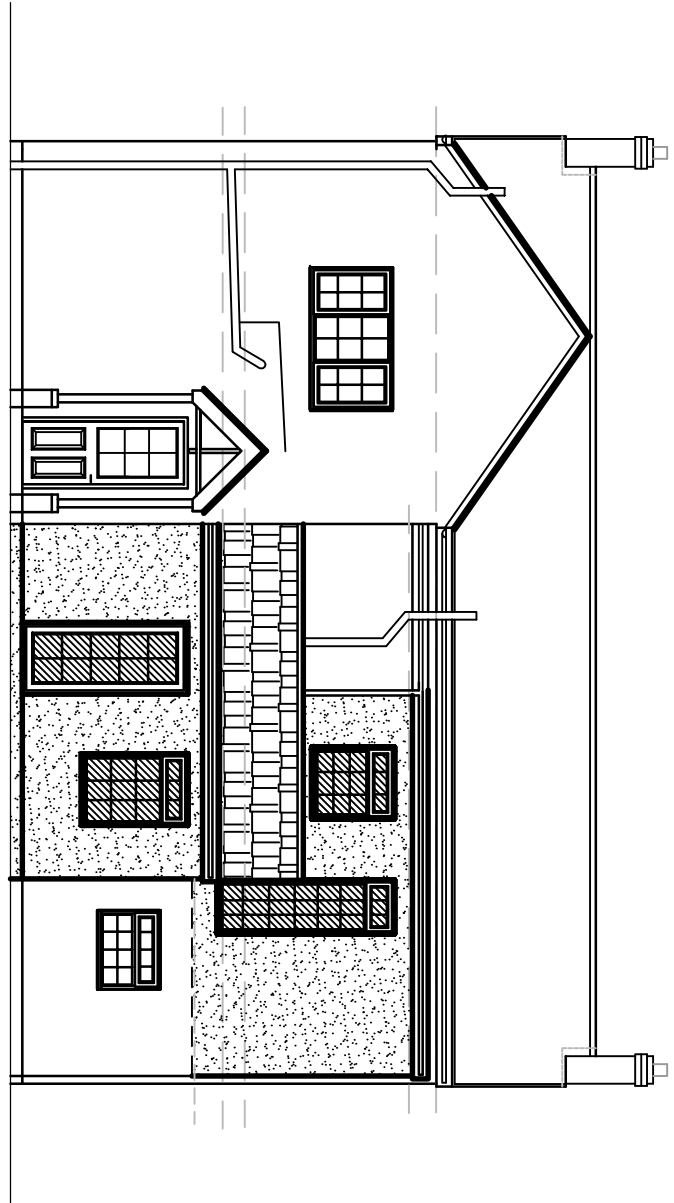


REAR ELEVATION

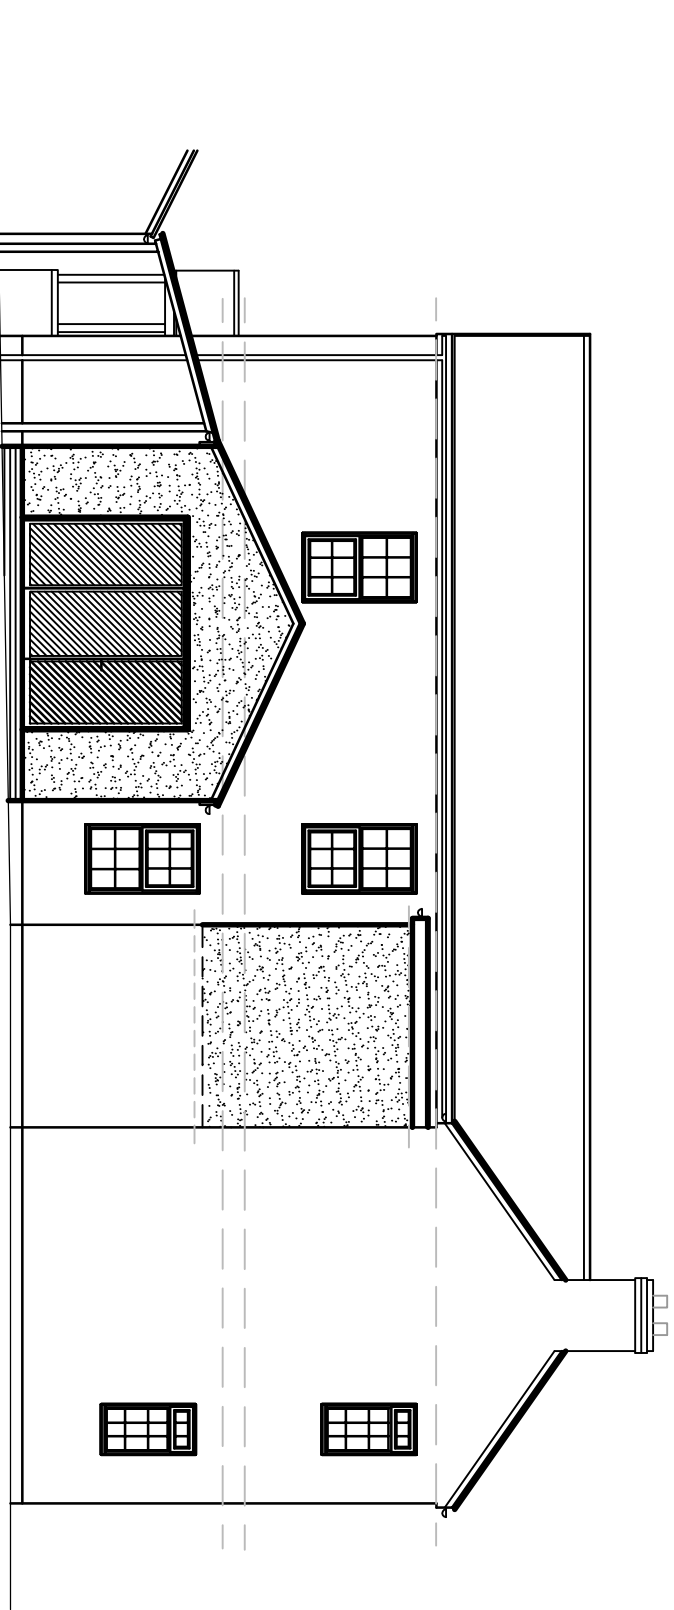


SIDE ELEVATION

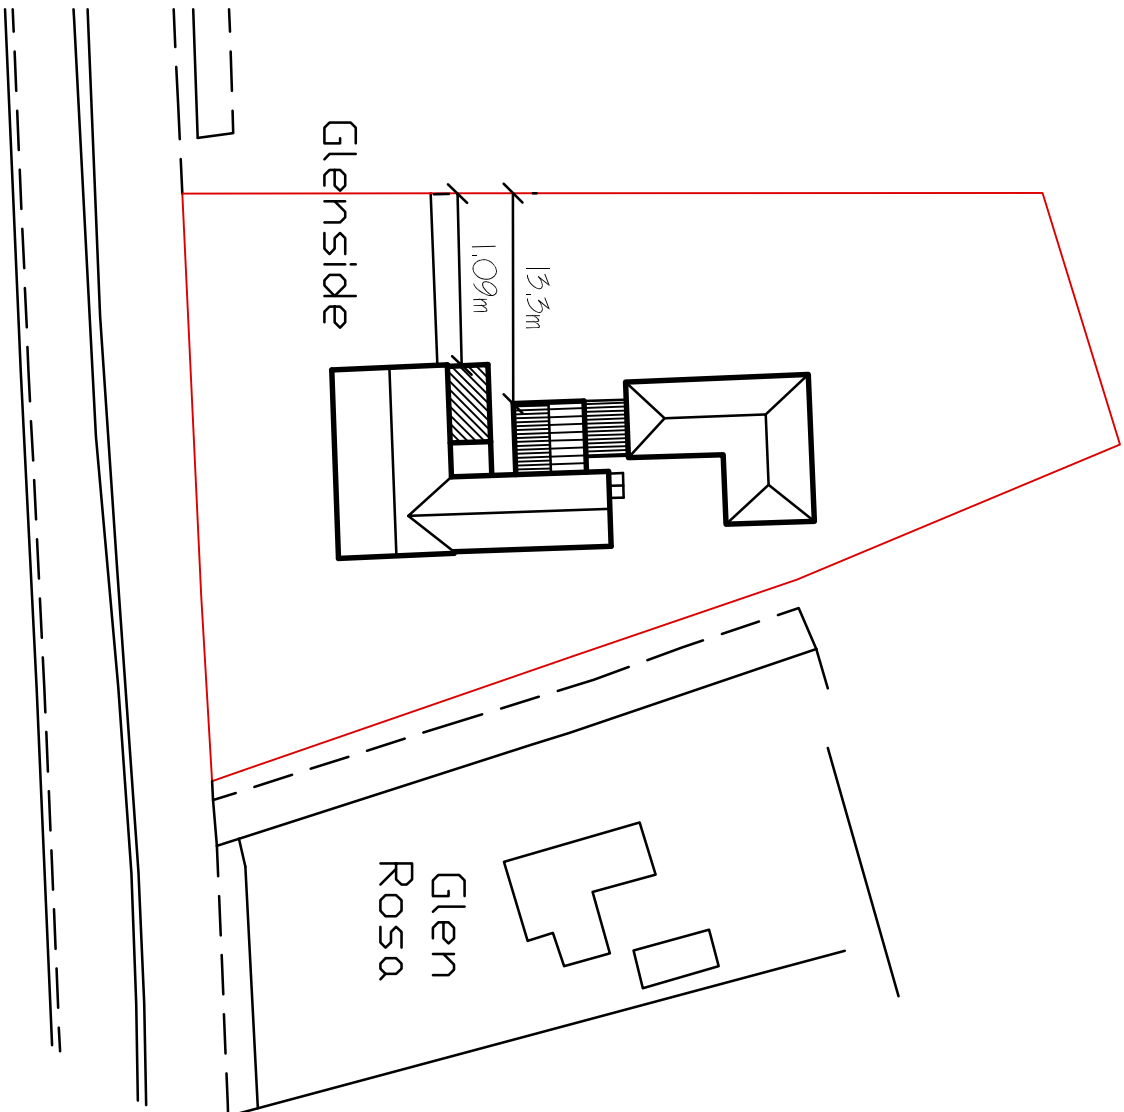

SITE PLAN
1:500

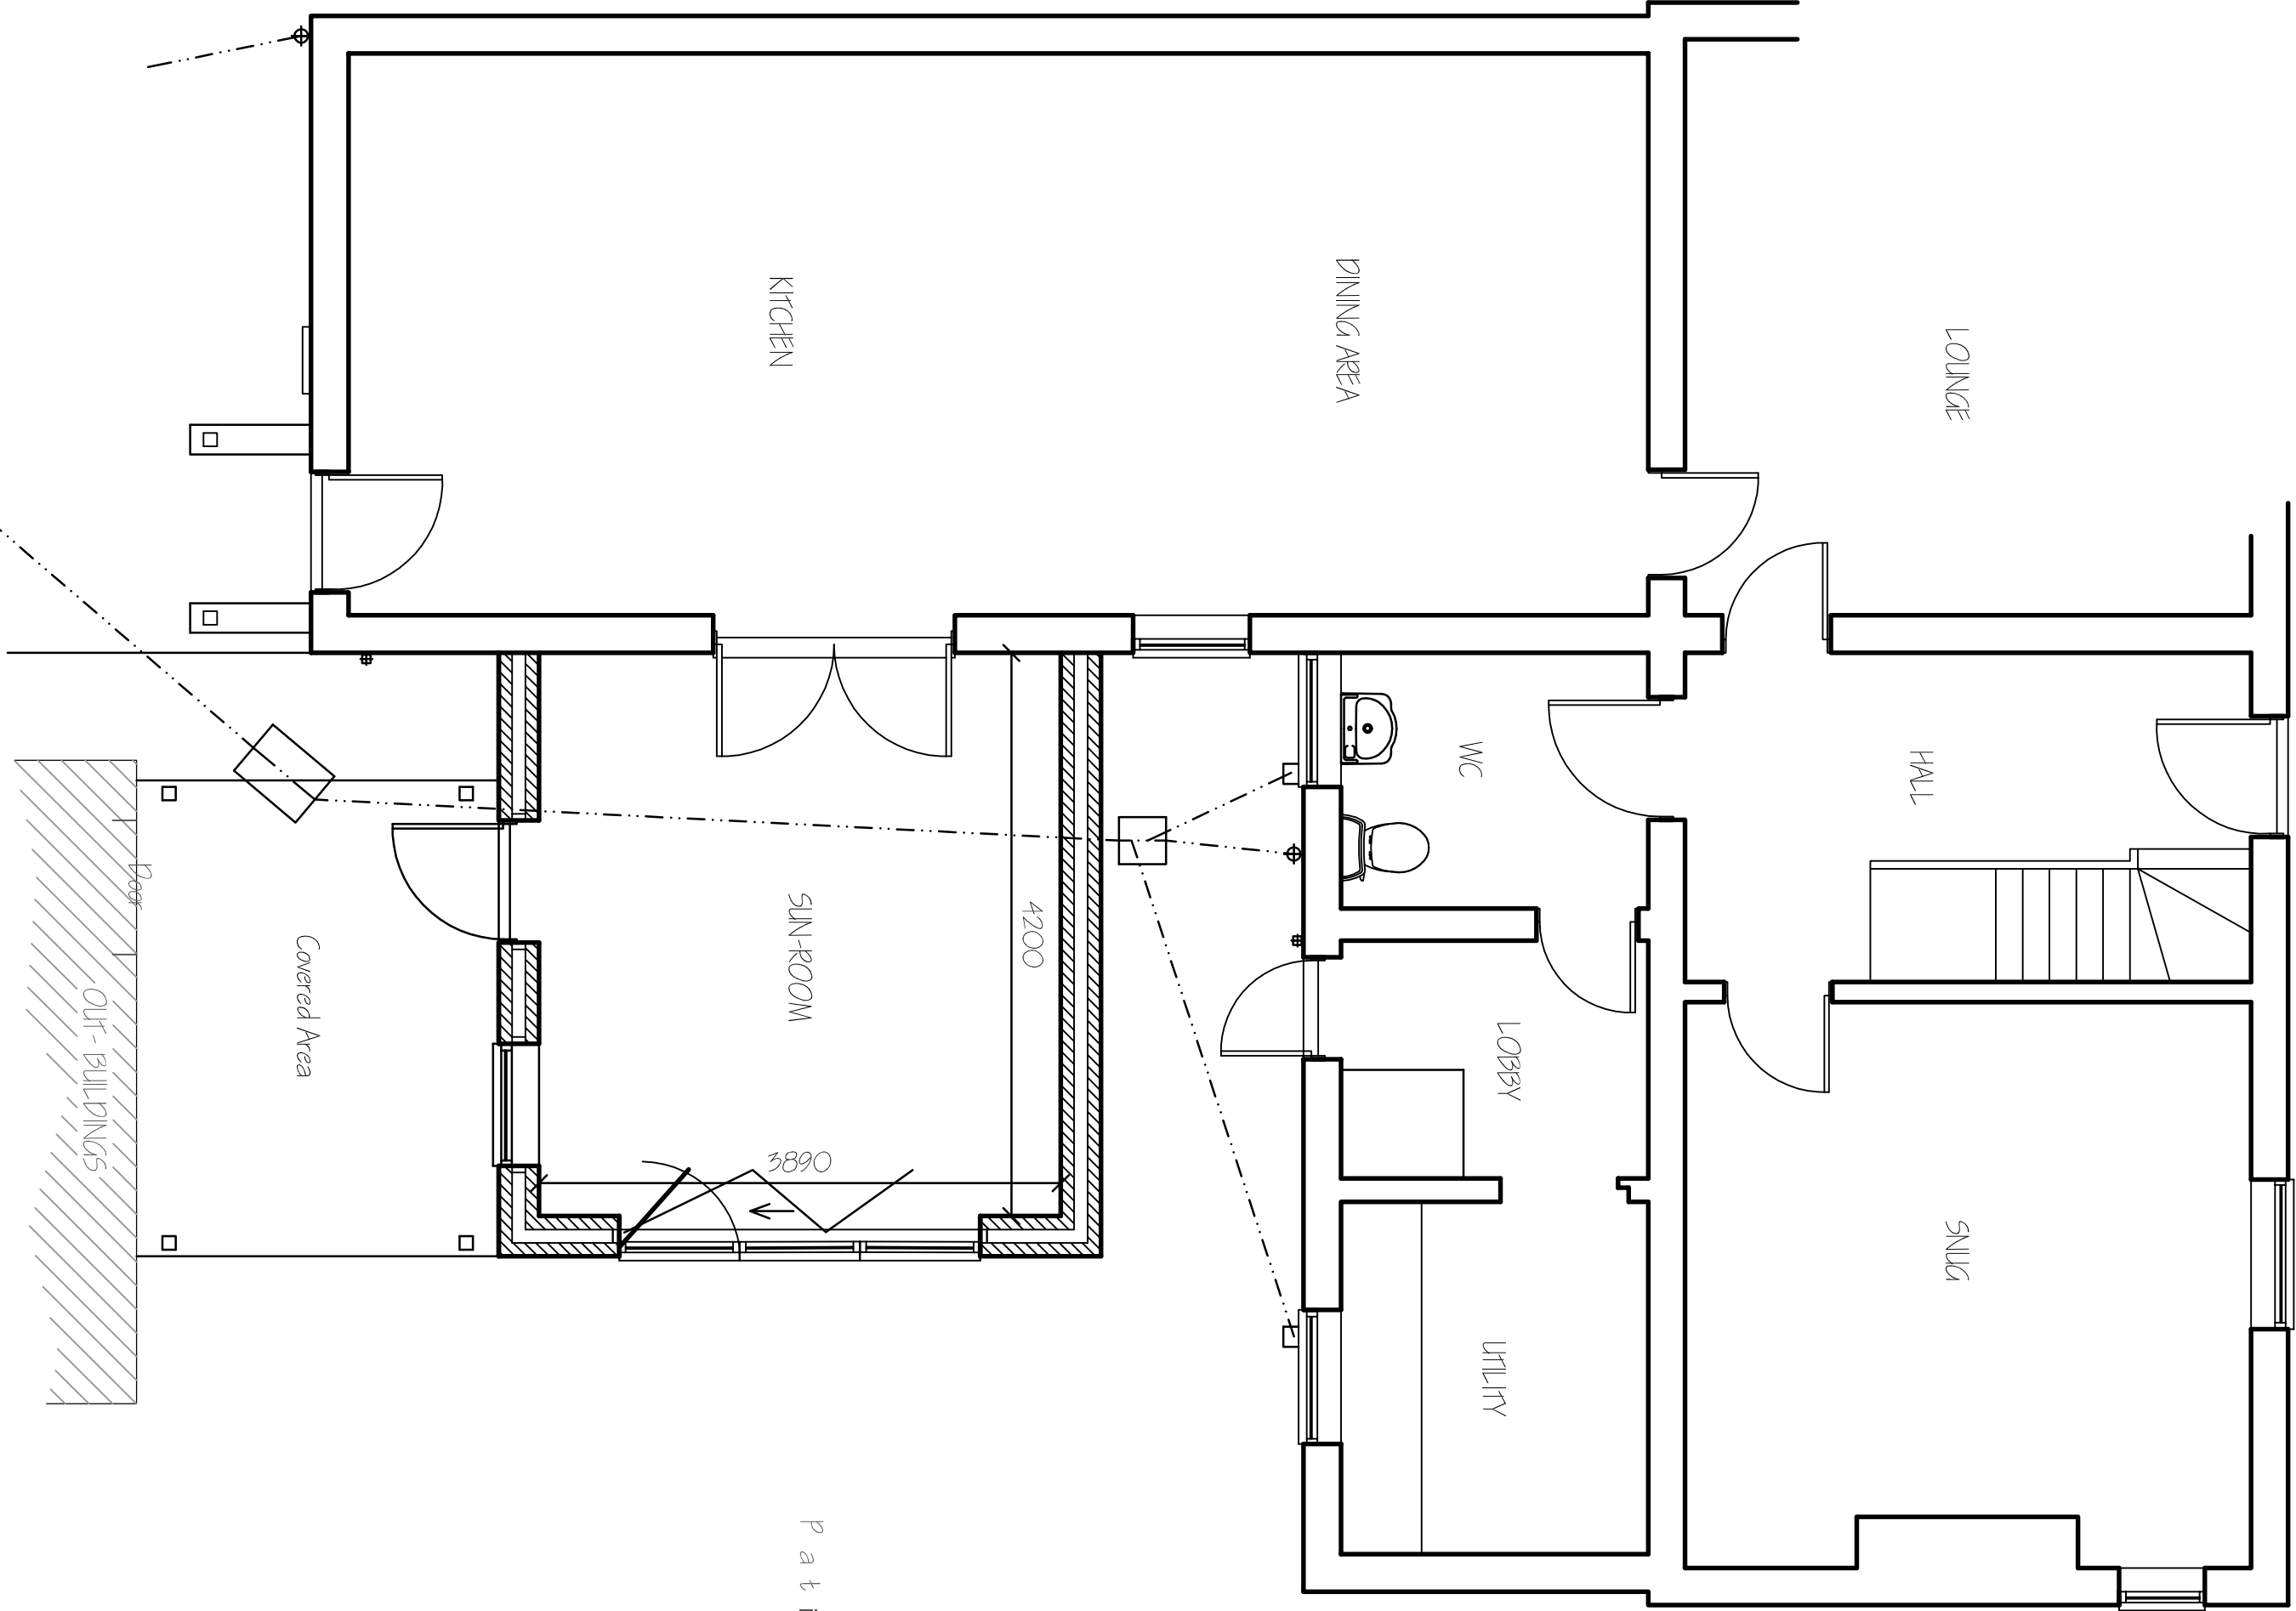

GROUND FLOOR LAYOUT PLAN.

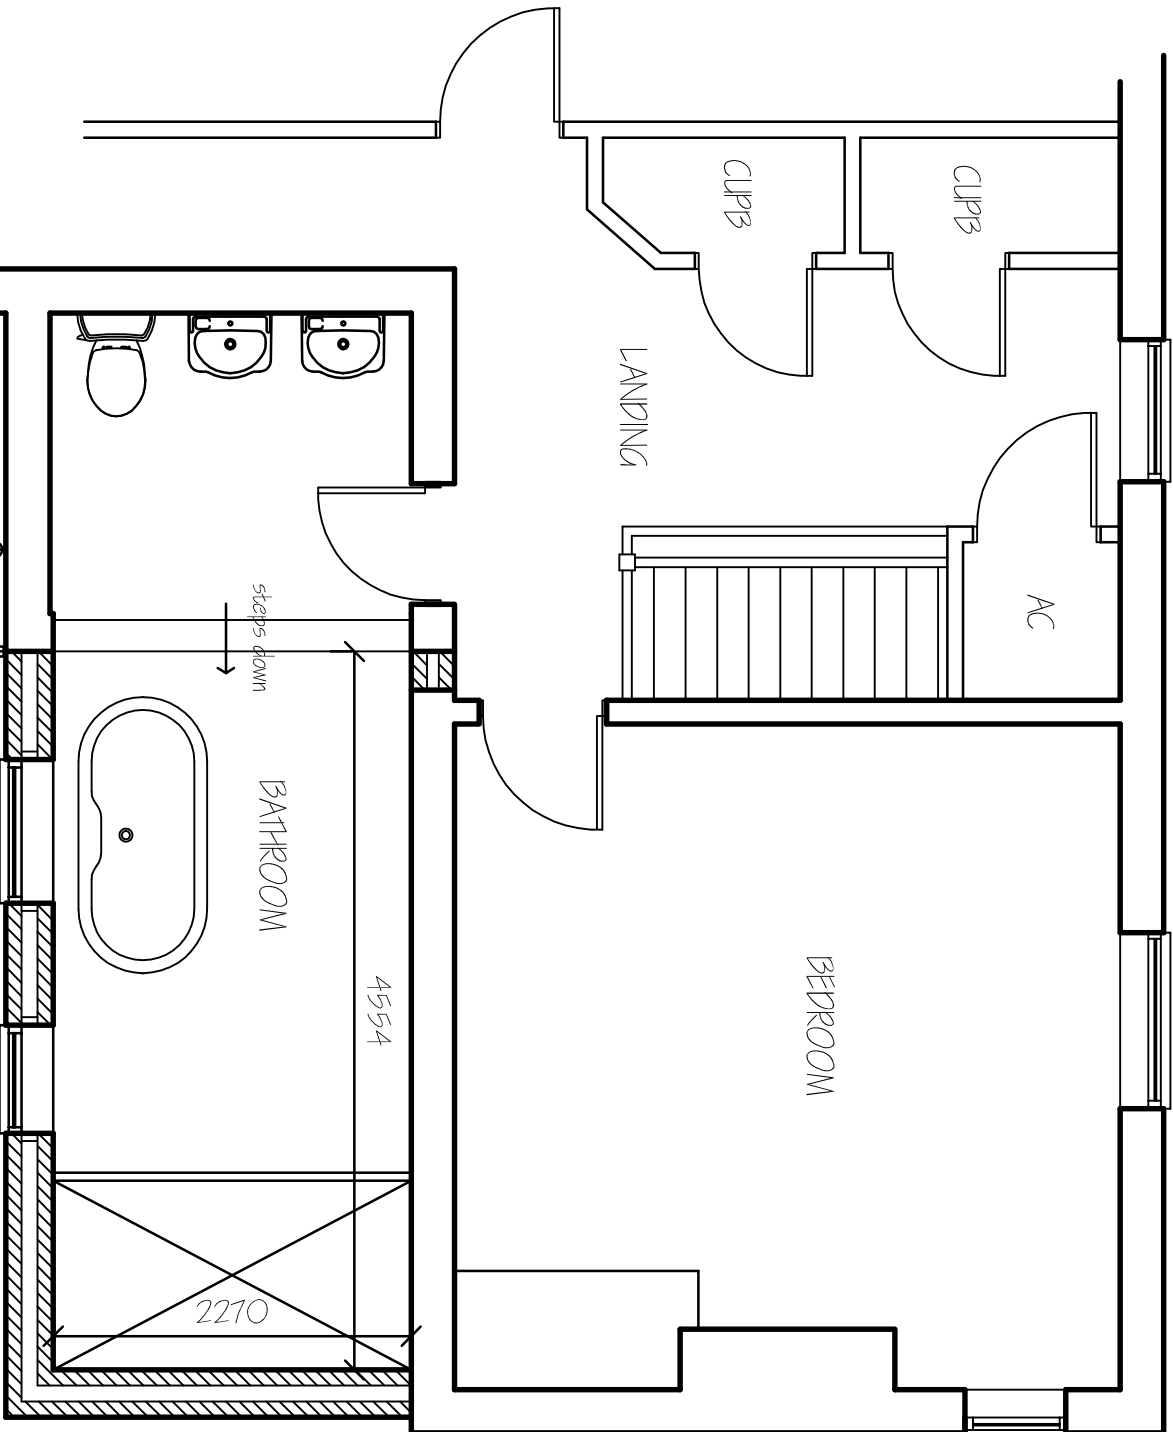

FIRST FLOOR LAYOUT PLAN.

ref	revision	date
G. R. MERCHANT LTD.		
1,ENG AMICE FWO		
		
ARCHITECTURAL, STRUCTURAL AND LAND DRAINAGE CONSULTANTS		
4 Wrights Mews		
12A Park Road, Holbach,		
Spalding, Lincs., PE12 7EE		
Phone 0535 425744		
Fax 01406 425744		
E-Mail: gr-merchant@btconnect.com		
Project		
EXTENSION & ALTERATIONS, CLANSIDE HOUSE CLANSIDE NORTH, PINCHBECK, SPALDING, Lincs. S. FEEL 1950.		
Client		
MR. & MRS. S. EDWARDS.		
Drawing		
FLOOR PLANS & ELEVATIONS, SITE PLAN - PROPOSED		
Job Ref.	Drawing No.	
3060-16	02.	
Date	Drawn	
NOV 16.	S.D.	
Scales		
1/50 & 1/100 (Where otherwise stated)		
DO NOT SCALE FROM THIS DRAWING		
This drawing is copyright and may not be copied, printed, photographed or used in any other manner without the written permission of the Architect. All dimensions shown on this drawing including dimensions and notes are approximate and should not be used for construction purposes. The Architect is not responsible for any errors or omissions which may be discovered after completion of the work. The drawing is intended to be used for the purpose of obtaining planning permission and is not to be used for any other purpose. The drawing is not to be used for the purpose of obtaining planning permission. 