


VISUAL SCALE 1:50 @ A1



VISUAL SCALE 1:100 @ A1



Site Plan

1 : 1250

[illegible]

AUSTIN JOHN
ARCHITECTURAL

RUALEN, MILL GREEN ROAD,
PINCHBECK, SPALDING PE11 3PU
07939000388

PROJECT

Proposed Barn Conversion and Extension

CLIENT	
--------	--

Ms C Morter
The Barn Adjacent to
182 Main Rd, Quadring,
Spalding PE11 4PT

DRAWING

Proposed Ground Floor Plan
Proposed Elevations
3D View

DRAWING NUMBER:

AJA/1301/25/06

DRAWN BY:

HA

DATE:

23/10/2025

SCALE (@ A1):

As indicated

[illegible]

HEALTH & SAFETY
The client is to ensure that the appointed contractor is familiar with and complies with Health & Safety for Building Sites and Work Places.