


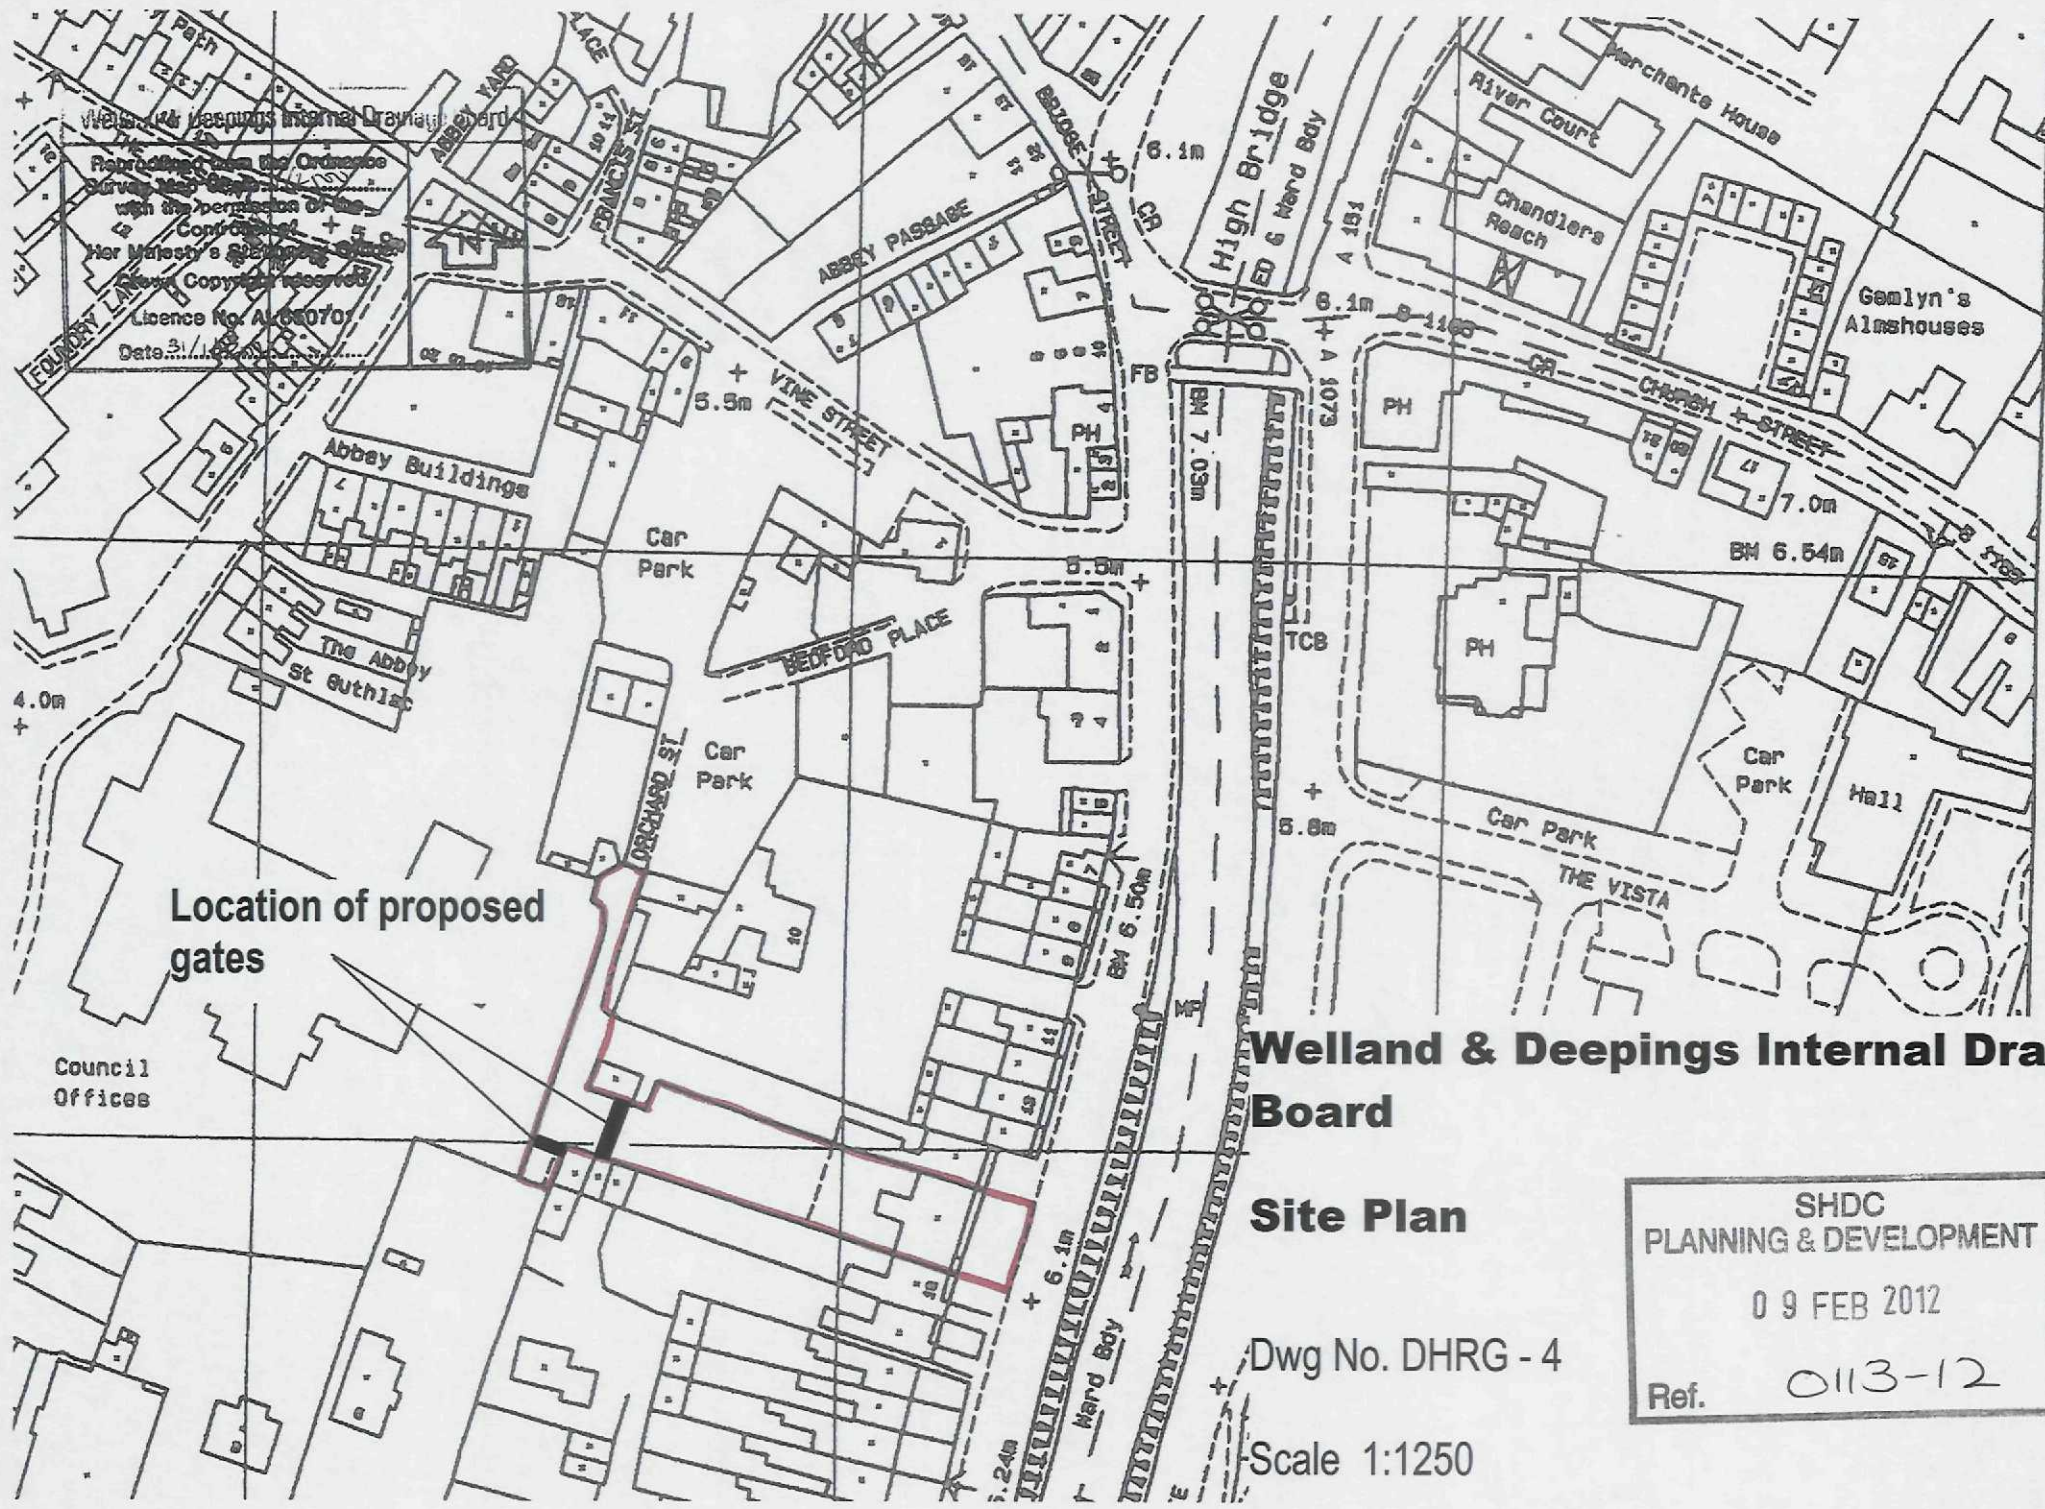

225

# Welland & Deepings Internal Drainage Board

## Site Plan

Dwg No. DHRG - 4

Scale 1:1250

SHDC  
PLANNING & DEVELOPMENT  
09 FEB 2012  
Ref. 0113-12