


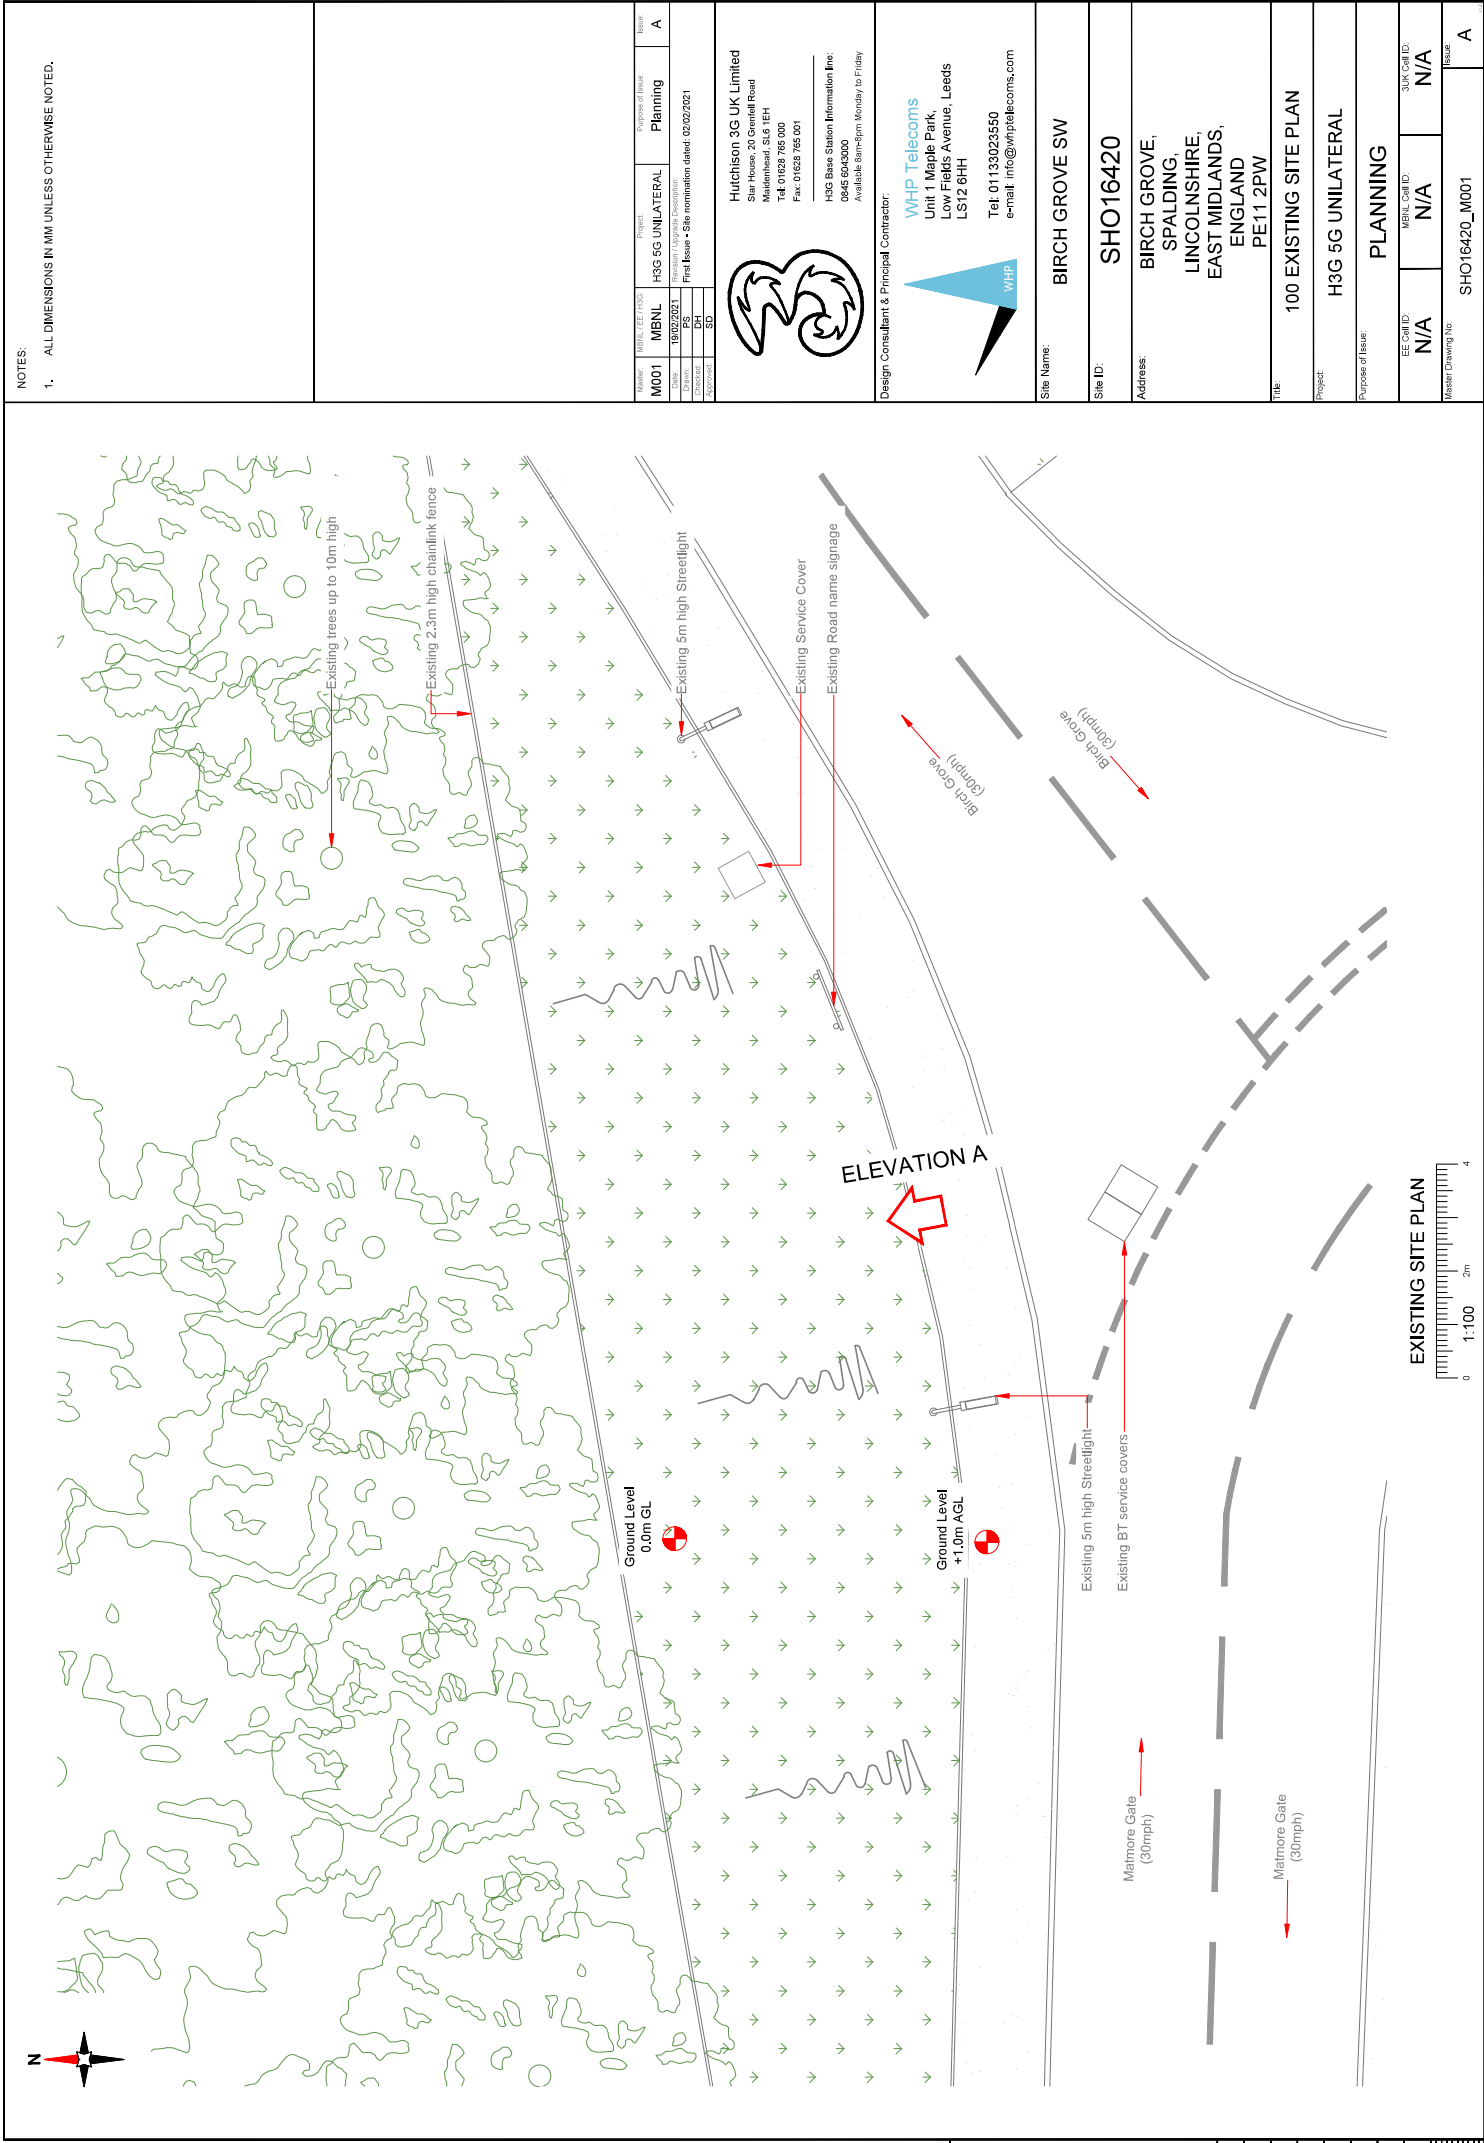

NOTES:

1. ALL DIMENSIONS IN MM UNLESS OTHERWISE NOTED.

Revision	MBNL / EEP / H3G	Project	Purpose of Issue	Issue
M001	MBNL	H3G 5G UNILATERAL	Planning	A
Date	19/02/2021	Revision / Approval Description	First Issue - Site nomination dated 02/02/2021	
Drawn	PS			
Approved	SG			



Hutchison 3G UK Limited
Star House, 20 Grenfell Road
Maidenhead, SL6 1EH
Tel: 01628 765 000
Fax: 01628 765 001
H3G Base Station Information Line:
0845 6043000
Available 8am-5pm Monday to Friday

Design Consultant & Principal Contractor:



WHP Telecoms
Unit 1 Maple Park,
Low Fields Avenue, Leeds
LS12 6HH
Tel: 01133023550
e-mail: info@whptelecoms.com

Site Name:	BIRCH GROVE SW				
Site ID:	SHO16420				
Address:	BIRCH GROVE, SPALDING, LINCOLNSHIRE, EAST MIDLANDS, ENGLAND PE11 2PW				
Title:	100 EXISTING SITE PLAN				
Project:	H3G 5G UNILATERAL				
Purpose of Issue:	PLANNING				
EE Call ID:	N/A	MBNL Call ID:	N/A	3UK Call ID:	N/A
Master Drawing No:	SHO16420_M001			Issue:	A