




Antenna Aperture ID	Proposed 4G/5G Bearing	Quantity Shared H3G
A1	60°	H3G
A2	60°	H3G
B1	180°	H3G
B2	180°	H3G
C1	300°	H3G
C2	300°	H3G

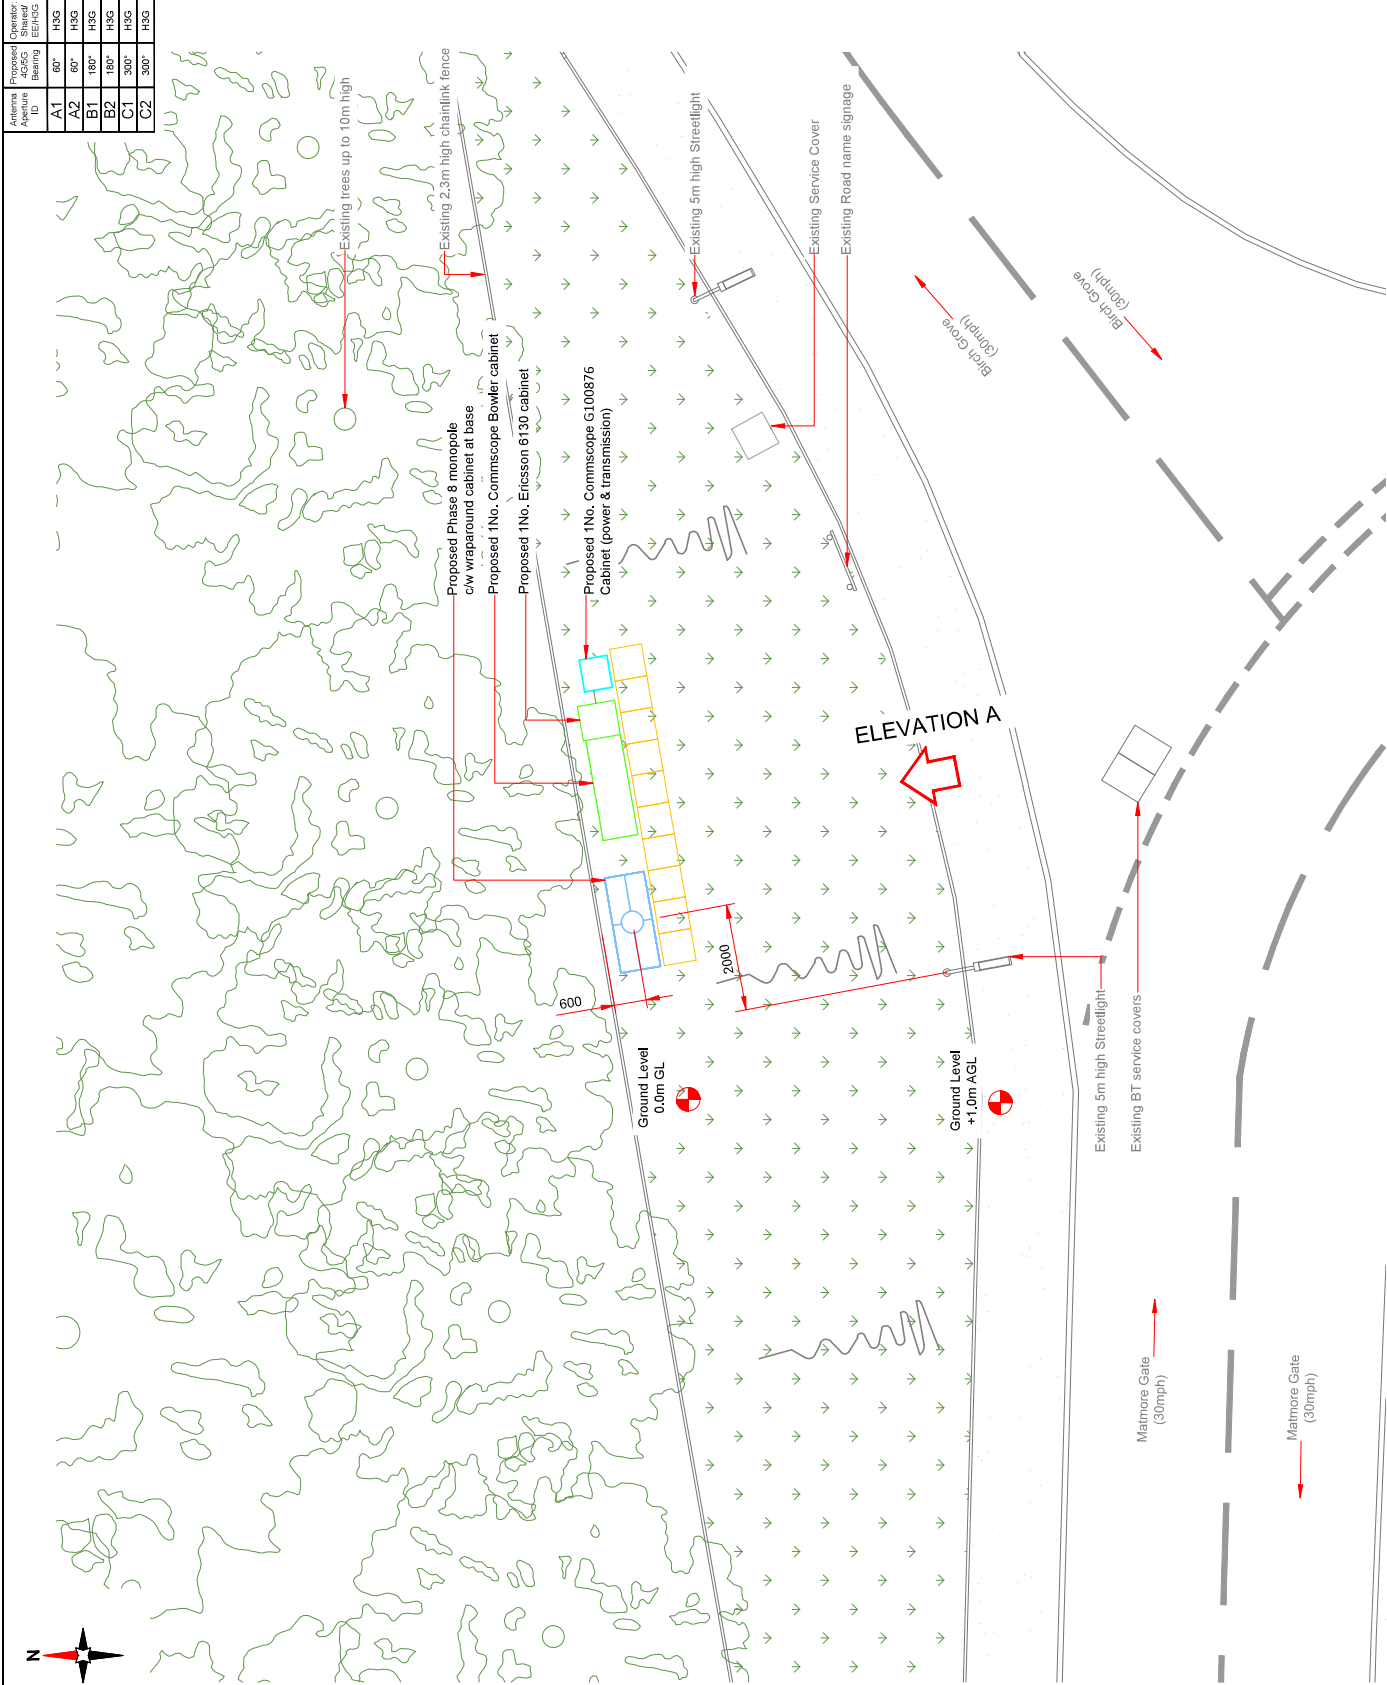

PROPOSED H3G CONFIGURATION SITE PLAN

NOTES:

1. ALL DIMENSIONS IN MM UNLESS OTHERWISE NOTED.

Revision	MBNL / EE / H3G	Project	Purpose of Issue	Issue
M001	MBNL	H3G 5G UNILATERAL	Planning	A
Date	19/02/2021	Revision / Approval Description		
Drawn	PS			
Approved	SD			
First Issue - Site nomination dated	02/02/2021			



Hutchison 3G UK Limited
Star House, 20 Grenfell Road
Maidenhead, SL6 1EH
Tel: 01628 765 000
Fax: 01628 765 001
H3G Base Station Information Line:
0845 6043000
Available 8am-5pm Monday to Friday

Design Consultant & Principal Contractor:

WHP Telecoms
Unit 1 Maple Park,
Low Fields Avenue, Leeds
LS12 6HH

Tel: 01133023550
e-mail: info@whpleadcoms.com

Site Name:

BIRCH GROVE SW

Site ID:

SHO16420

Address:

BIRCH GROVE,
SPALDING,
LINCOLNSHIRE,
EAST MIDLANDS,
ENGLAND
PE11 2PW

Title:

210 PROPOSED H3G SITE PLAN

Project:

H3G 5G UNILATERAL

Purpose of Issue:

PLANNING

EE Call ID:

N/A

MBNL Call ID:

N/A

3UK Call ID:

N/A

Master Drawing No:

SHO16420_M001

Issue:

A