


VISUAL SCALE 1:50 @ A1

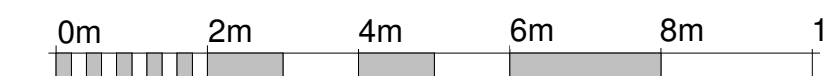

VISUAL SCALE 1:100 @ A1

[illegible]

RUALEN, MILL GREEN ROAD,  
PINCHBECK. SPALDING PE11 3PU  
01775 722083

PROJECT

Proposed two storey extension and  
internal alterations

CLIENT

Mr and Mrs Hobson  
Saffron House  
Swindlers Drove  
Spalding  
PE12 6BS

DRAWING

Existing Ground Floor Plan  
Existing First Floor Plan  
Existing Elevations  
3D Views

|                                   |                               |
|-----------------------------------|-------------------------------|
| DRAWING NUMBER:<br>RDB/1130/18/00 | DATE:<br>04/02/19             |
| DRAWN BY:<br>HA                   | SCALE (@ A1):<br>As indicated |

[illegible]

**HEALTH & SAFETY**  
the client is to ensure that the appointed contractor is familiar with and complies with Health & Safety for Building Sites and Work Places.

