



3308 - MATMORE GATE, SPALDING, LINCOLNSHIRE

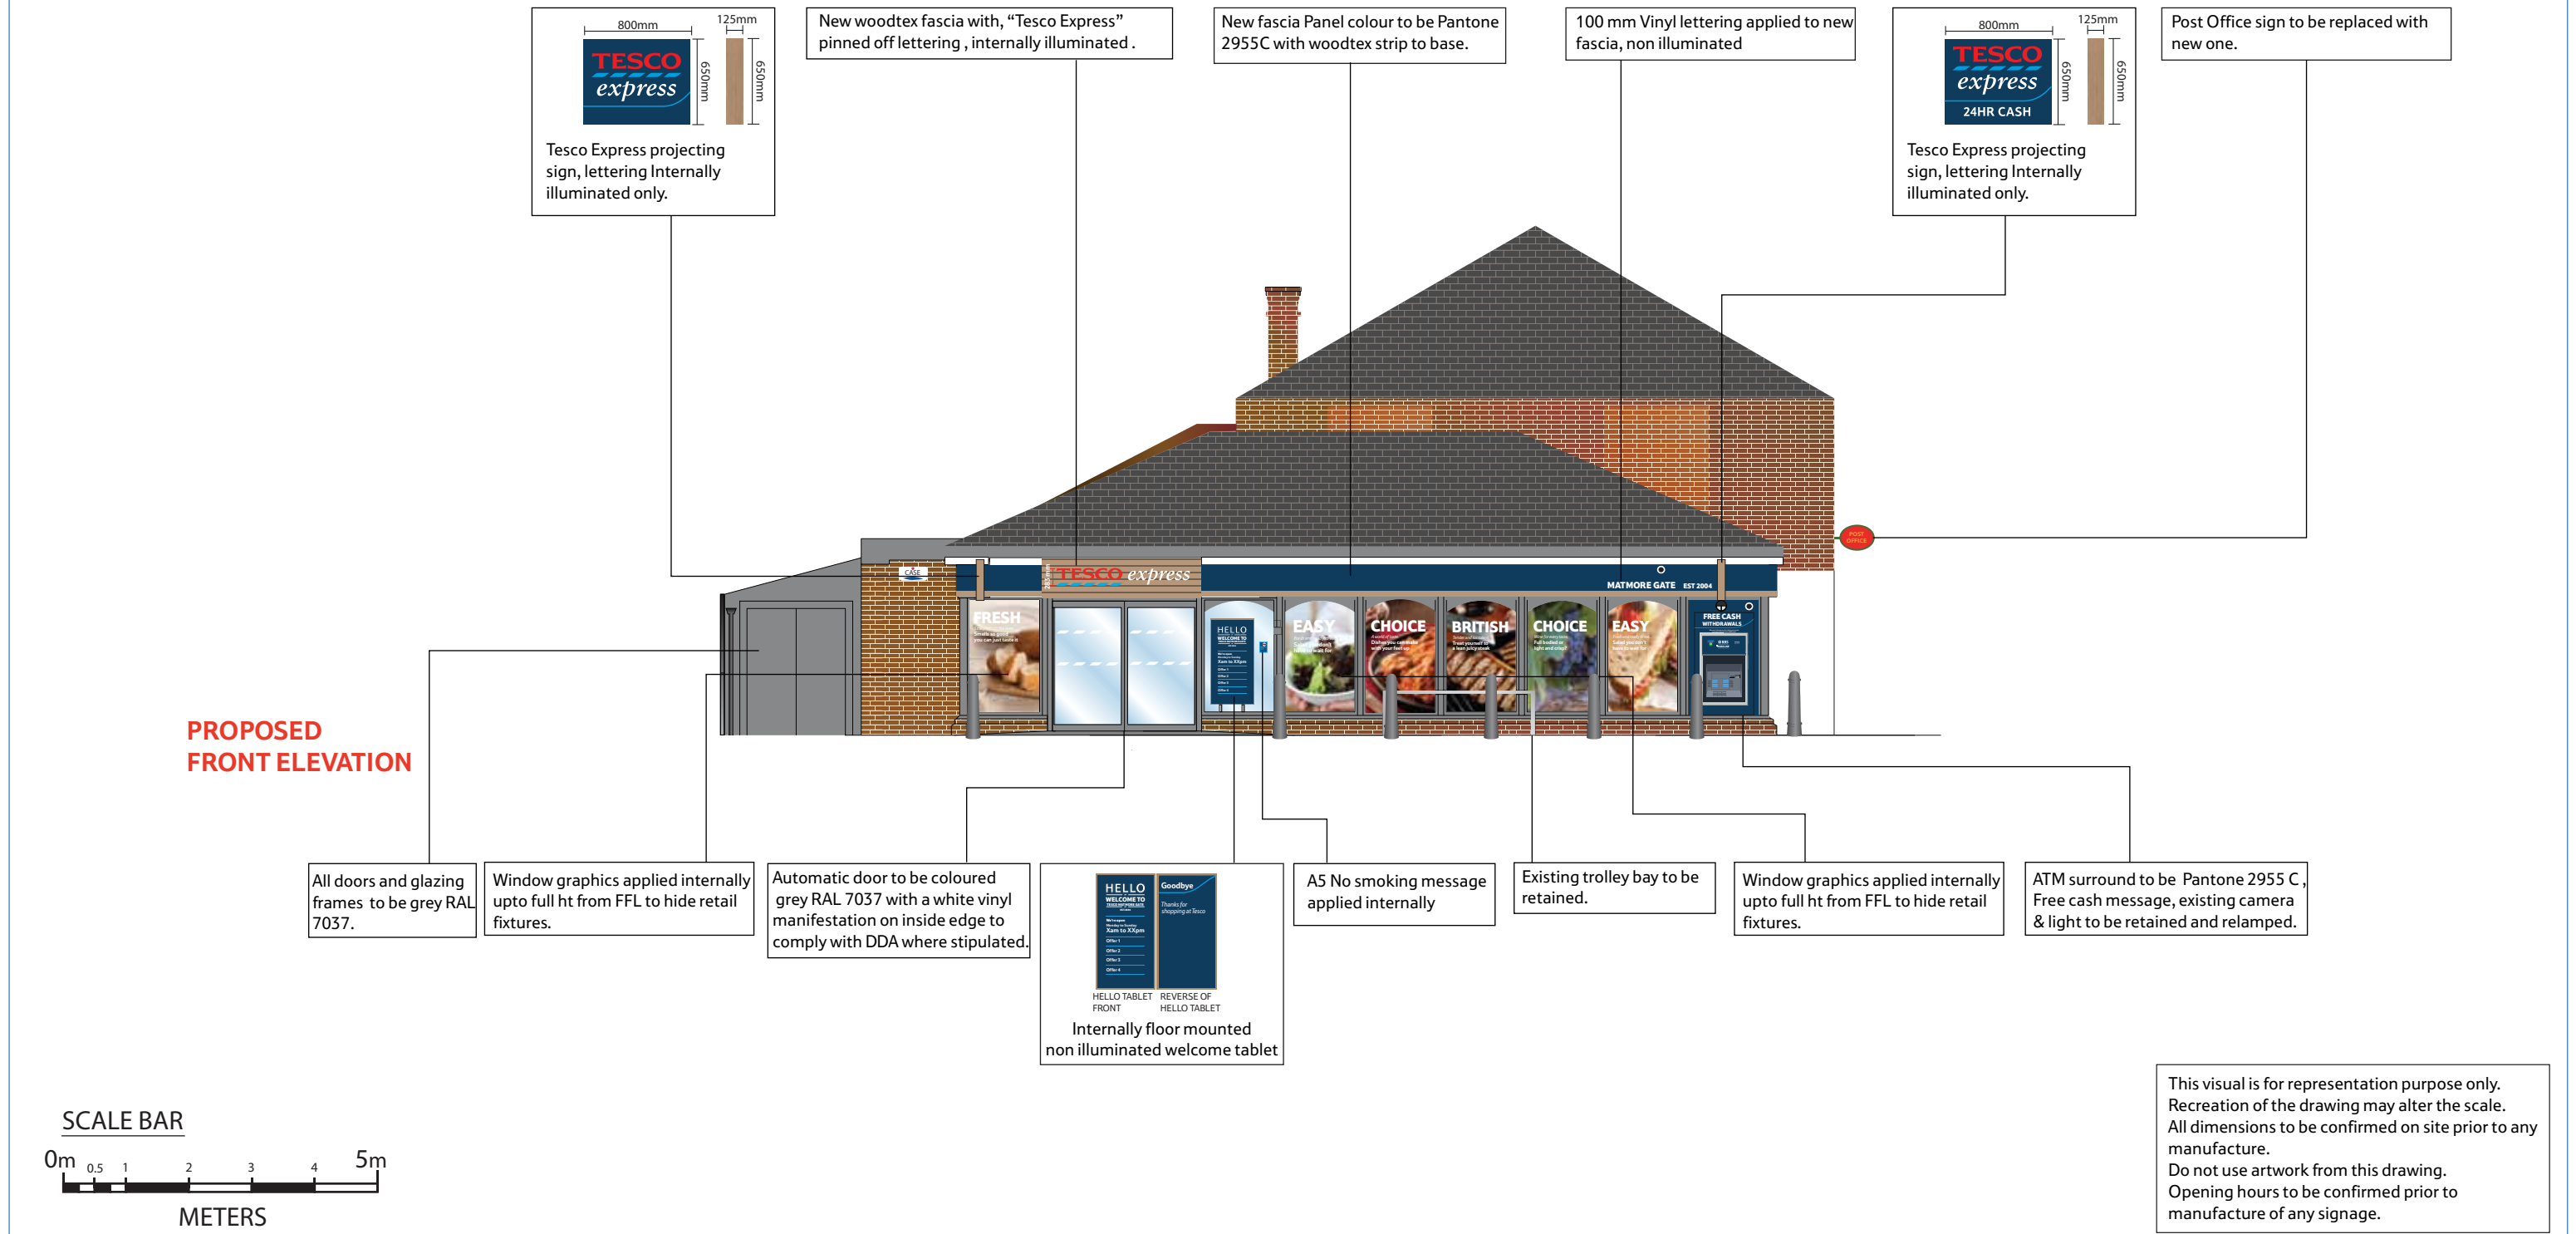


REV.	AMENDMENTS	DATE	REV.	AMENDMENTS	DATE	DRAWING No.	3308ELE1PRE	PROJECT
PRE	Coloured Elevations Produced. Feasibility approved.	25.04.14 25.04.14				SCALE	1:100@A3	ISSUE PRE
						DATE	28.04.14	
						DRAWN	Bindu	QC DONE BY Anuraj
						EFM	Jaci Ginai	
								DESCRIPTION
								Refresh, 2014-15 Proposed Elevation.


TESCO express
TESCO STORES LIMITED - EXPRESS GROUP
P.O. BOX 400, CIRBUS BUILDING, SHIRE PARK
WELWYN GARDEN CITY, HERTS, AL7 1AB
TELEPHONE: 01707 395150
THE COPYRIGHT AND ALL OTHER RIGHTS IN AND RELATING TO THIS PUBLICATION BELONG TO AND ARE THE SOLE PROPERTY OF TESCO STORES LIMITED. ALL RIGHTS ARE RESERVED. NEITHER THE WHOLE NOR ANY PART OF THIS PUBLICATION MAY BE REPRODUCED OR TRANSMITTED IN ANY FORM OR BY ANY ELECTRONIC OR MECHANICAL MEANS INCLUDING PHOTOCOPYING AND RECORDING OR FROM ANY RETRIEVAL SYSTEM WITHOUT THE PRIOR WRITTEN LICENCE FROM THE OWNER.
© 1997 TESCO STORES LIMITED

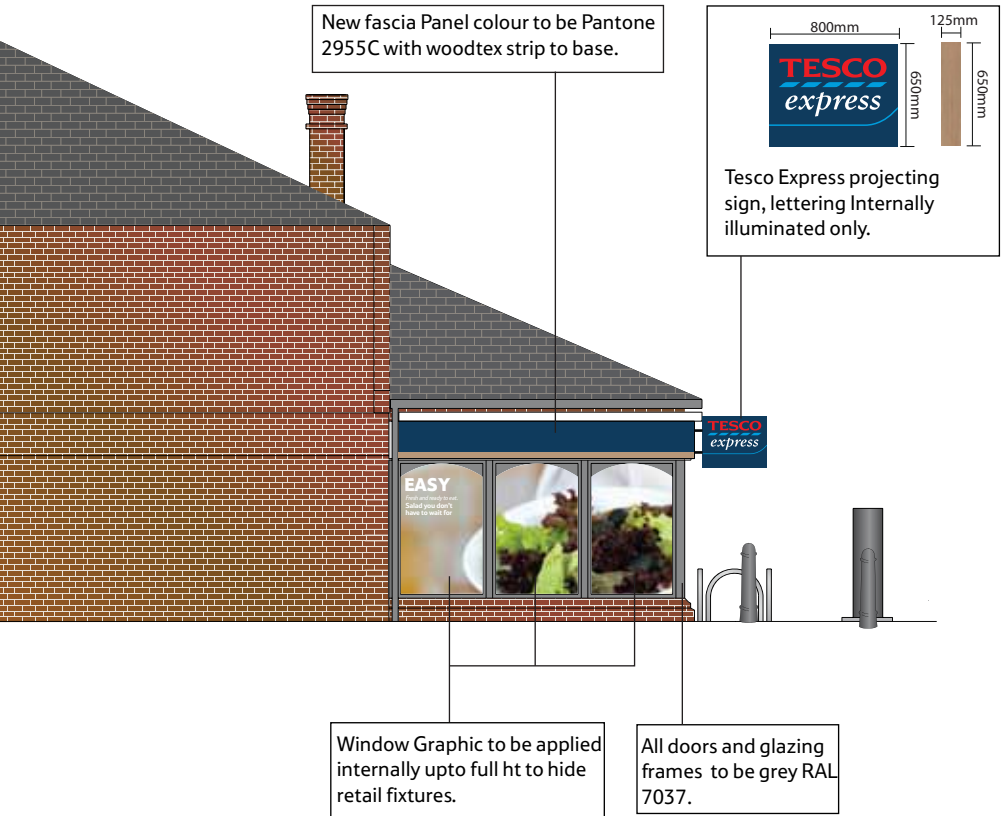

PROPOSED WEST ELEVATION

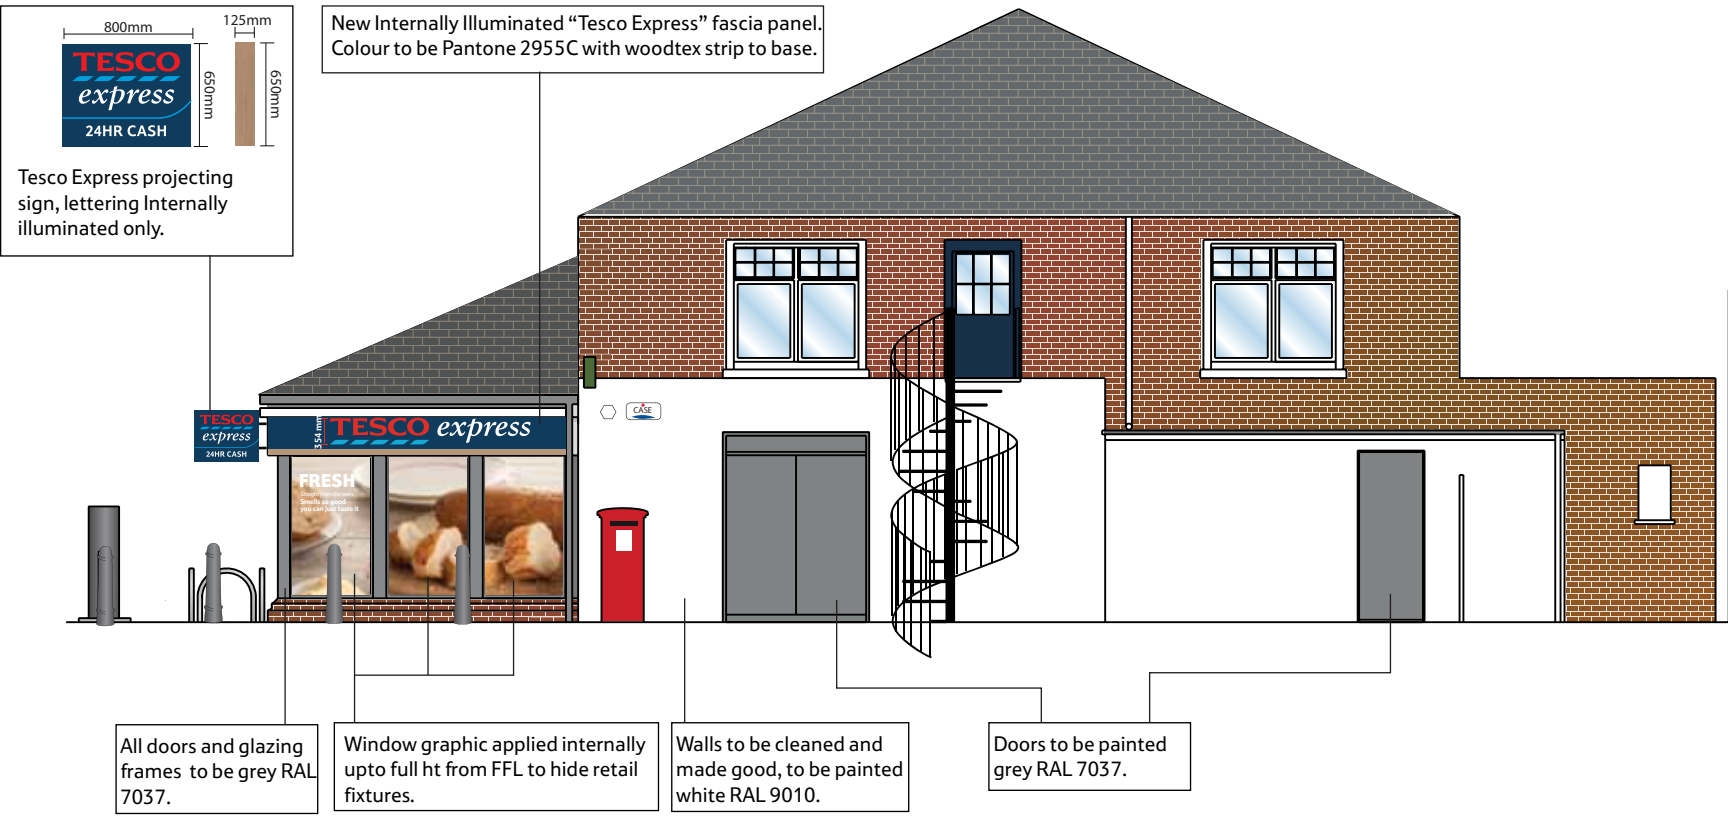

PROPOSED EAST ELEVATION

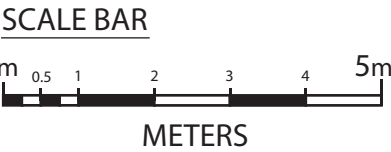

This visual is for representation purpose only.
Recreation of the drawing may alter the scale.
All dimensions to be confirmed on site prior to any manufacture.
Do not use artwork from this drawing.
Opening hours to be confirmed prior to manufacture of any signage.

REV.	AMENDMENTS	DATE	REV.	AMENDMENTS	DATE	DRAWING No. 3308ELE1PRE - Side		PROJECT
PRE	Coloured Elevations Produced. Feasibility approved.	25.04.14 25.04.14				SCALE	1:100@A3	ISSUE PRE
						DATE	28.04.14	
						DRAWN	Bindu	
						EFM	Jaci Ginai	
								DESCRIPTION
								Refresh, 2014-15 Proposed Elevation.

TESCO STORES LIMITED - EXPRESS GROUP
P.O. BOX 400, CIRRUS BUILDING, SHIRE PARK
WELWYN GARDEN CITY, HERTS, AL7 1AB
TELEPHONE: 01707 395150

THE COPYRIGHT AND ALL OTHER RIGHTS IN AND RELATING TO THIS PUBLICATION BELONG TO AND ARE THE SOLE PROPERTY OF TESCO STORES LIMITED. ALL RIGHTS ARE RESERVED. NEITHER THE WHOLE NOR ANY PART OF THIS PUBLICATION MAY BE REPRODUCED OR TRANSMITTED IN ANY FORM OR BY ANY ELECTRONIC OR MECHANICAL MEANS INCLUDING PHOTOCOPYING AND RECORDING OR FROM ANY RETRIEVAL SYSTEM WITHOUT THE PRIOR WRITTEN LICENCE FROM THE OWNER.
© 1997 TESCO STORES LIMITED