
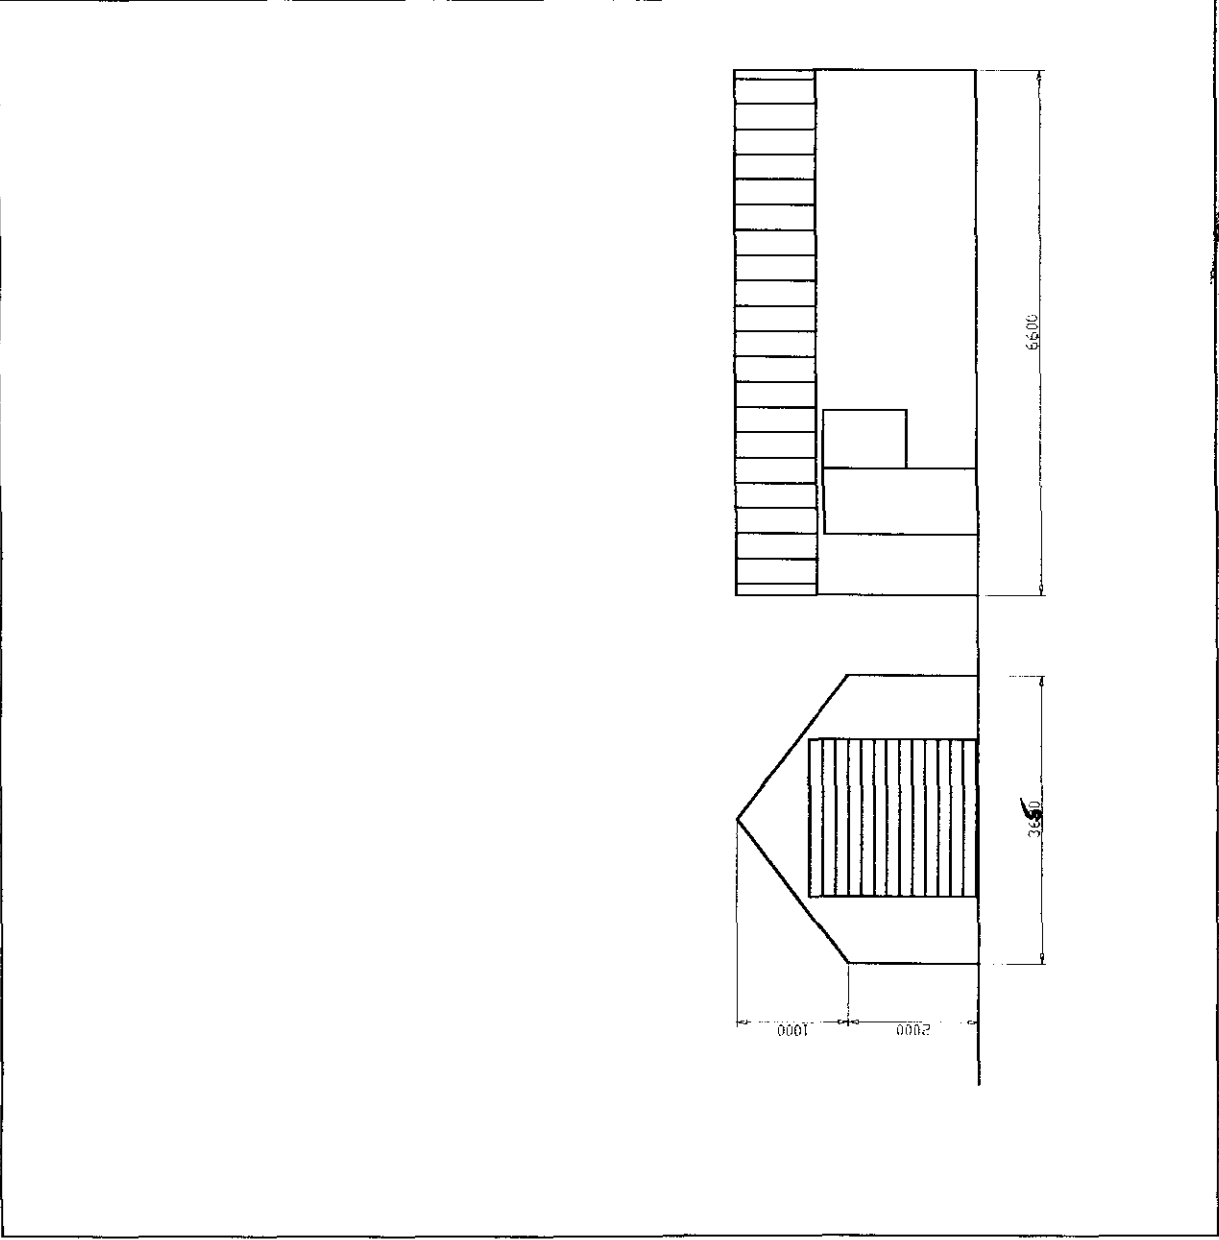


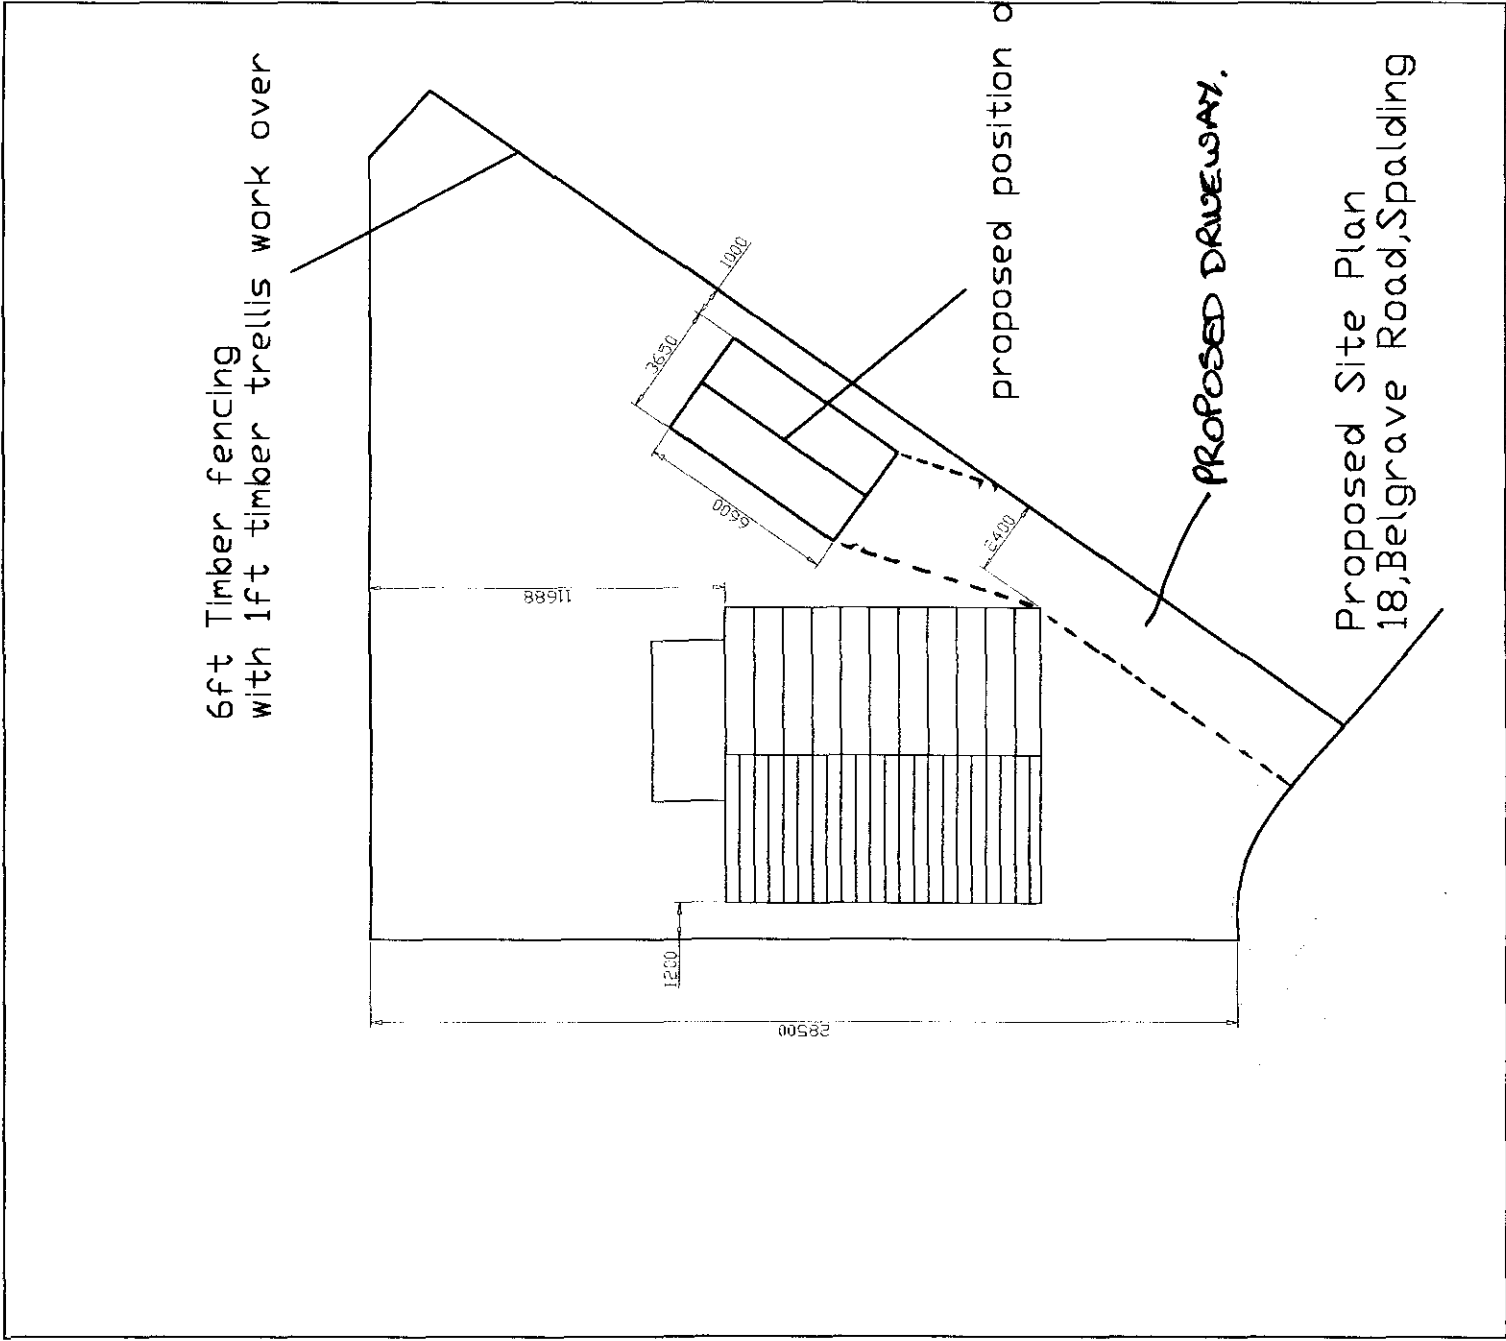

Material to be used for Garage:
Lightweight Insulated Steel Cladding
with a PVF2 Slate Grey finish to
walls and Postbox Red to Roof.
Steel Up & Over Garage door with
access door and window to be timber FRAMED ALUMINIUM,
to match existing bungalow

SOUTH HOLLAND DC
HOUSING & PLANNING
24 APR 2000
0390/00

Determined
Plan

Project	Proposed Garage @ 18, Belgrave Road, Spalding				Drawn By	Checked
Client	Mr & Mrs R Philp				Date	Scale
Title	Site Plan				Contract No.	Dwg No.
					Rev	Description
				Date	RP/G1	Revision