



VISUAL SCALE 1:50 @ A1

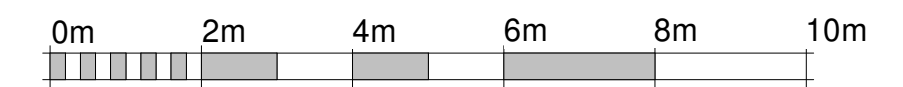

VISUAL SCALE 1:100 @ A1

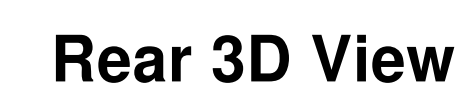

AUSTIN JOHN
ARCHITECTURAL

RUALEN, MILL GREEN ROAD,
PINCHBECK, SPALDING PE11 3PU
07939000388

PROJECT

Proposed Single Storey Side Extension

CLIENT

Mr and Mrs Gray
28 Avebury Gardens,
Spalding
PE11 2EN

DRAWING

Proposed Ground Floor Plan
 Proposed Elevations
 3D Views
 Block Plan
 Site Plan

DRAWING NUMBER:
AJA/1267/23/01 (50)

DATE:
16/03/2023

DRAWN BY:
HA

SCALE (@ A1):
As indicated

[illegible]