





Antenna Aperture ID	Proposed 4G/5G Bearing	Operator: Shared/ EE/H3G
A1	335°	H3G
A2	335°	H3G
B1	215°	H3G
B2	215°	H3G
C1	95°	H3G
C2	95°	H3G

NOTES:
1. ALL DIMENSIONS IN MM UNLESS OTHERWISE NOTED.

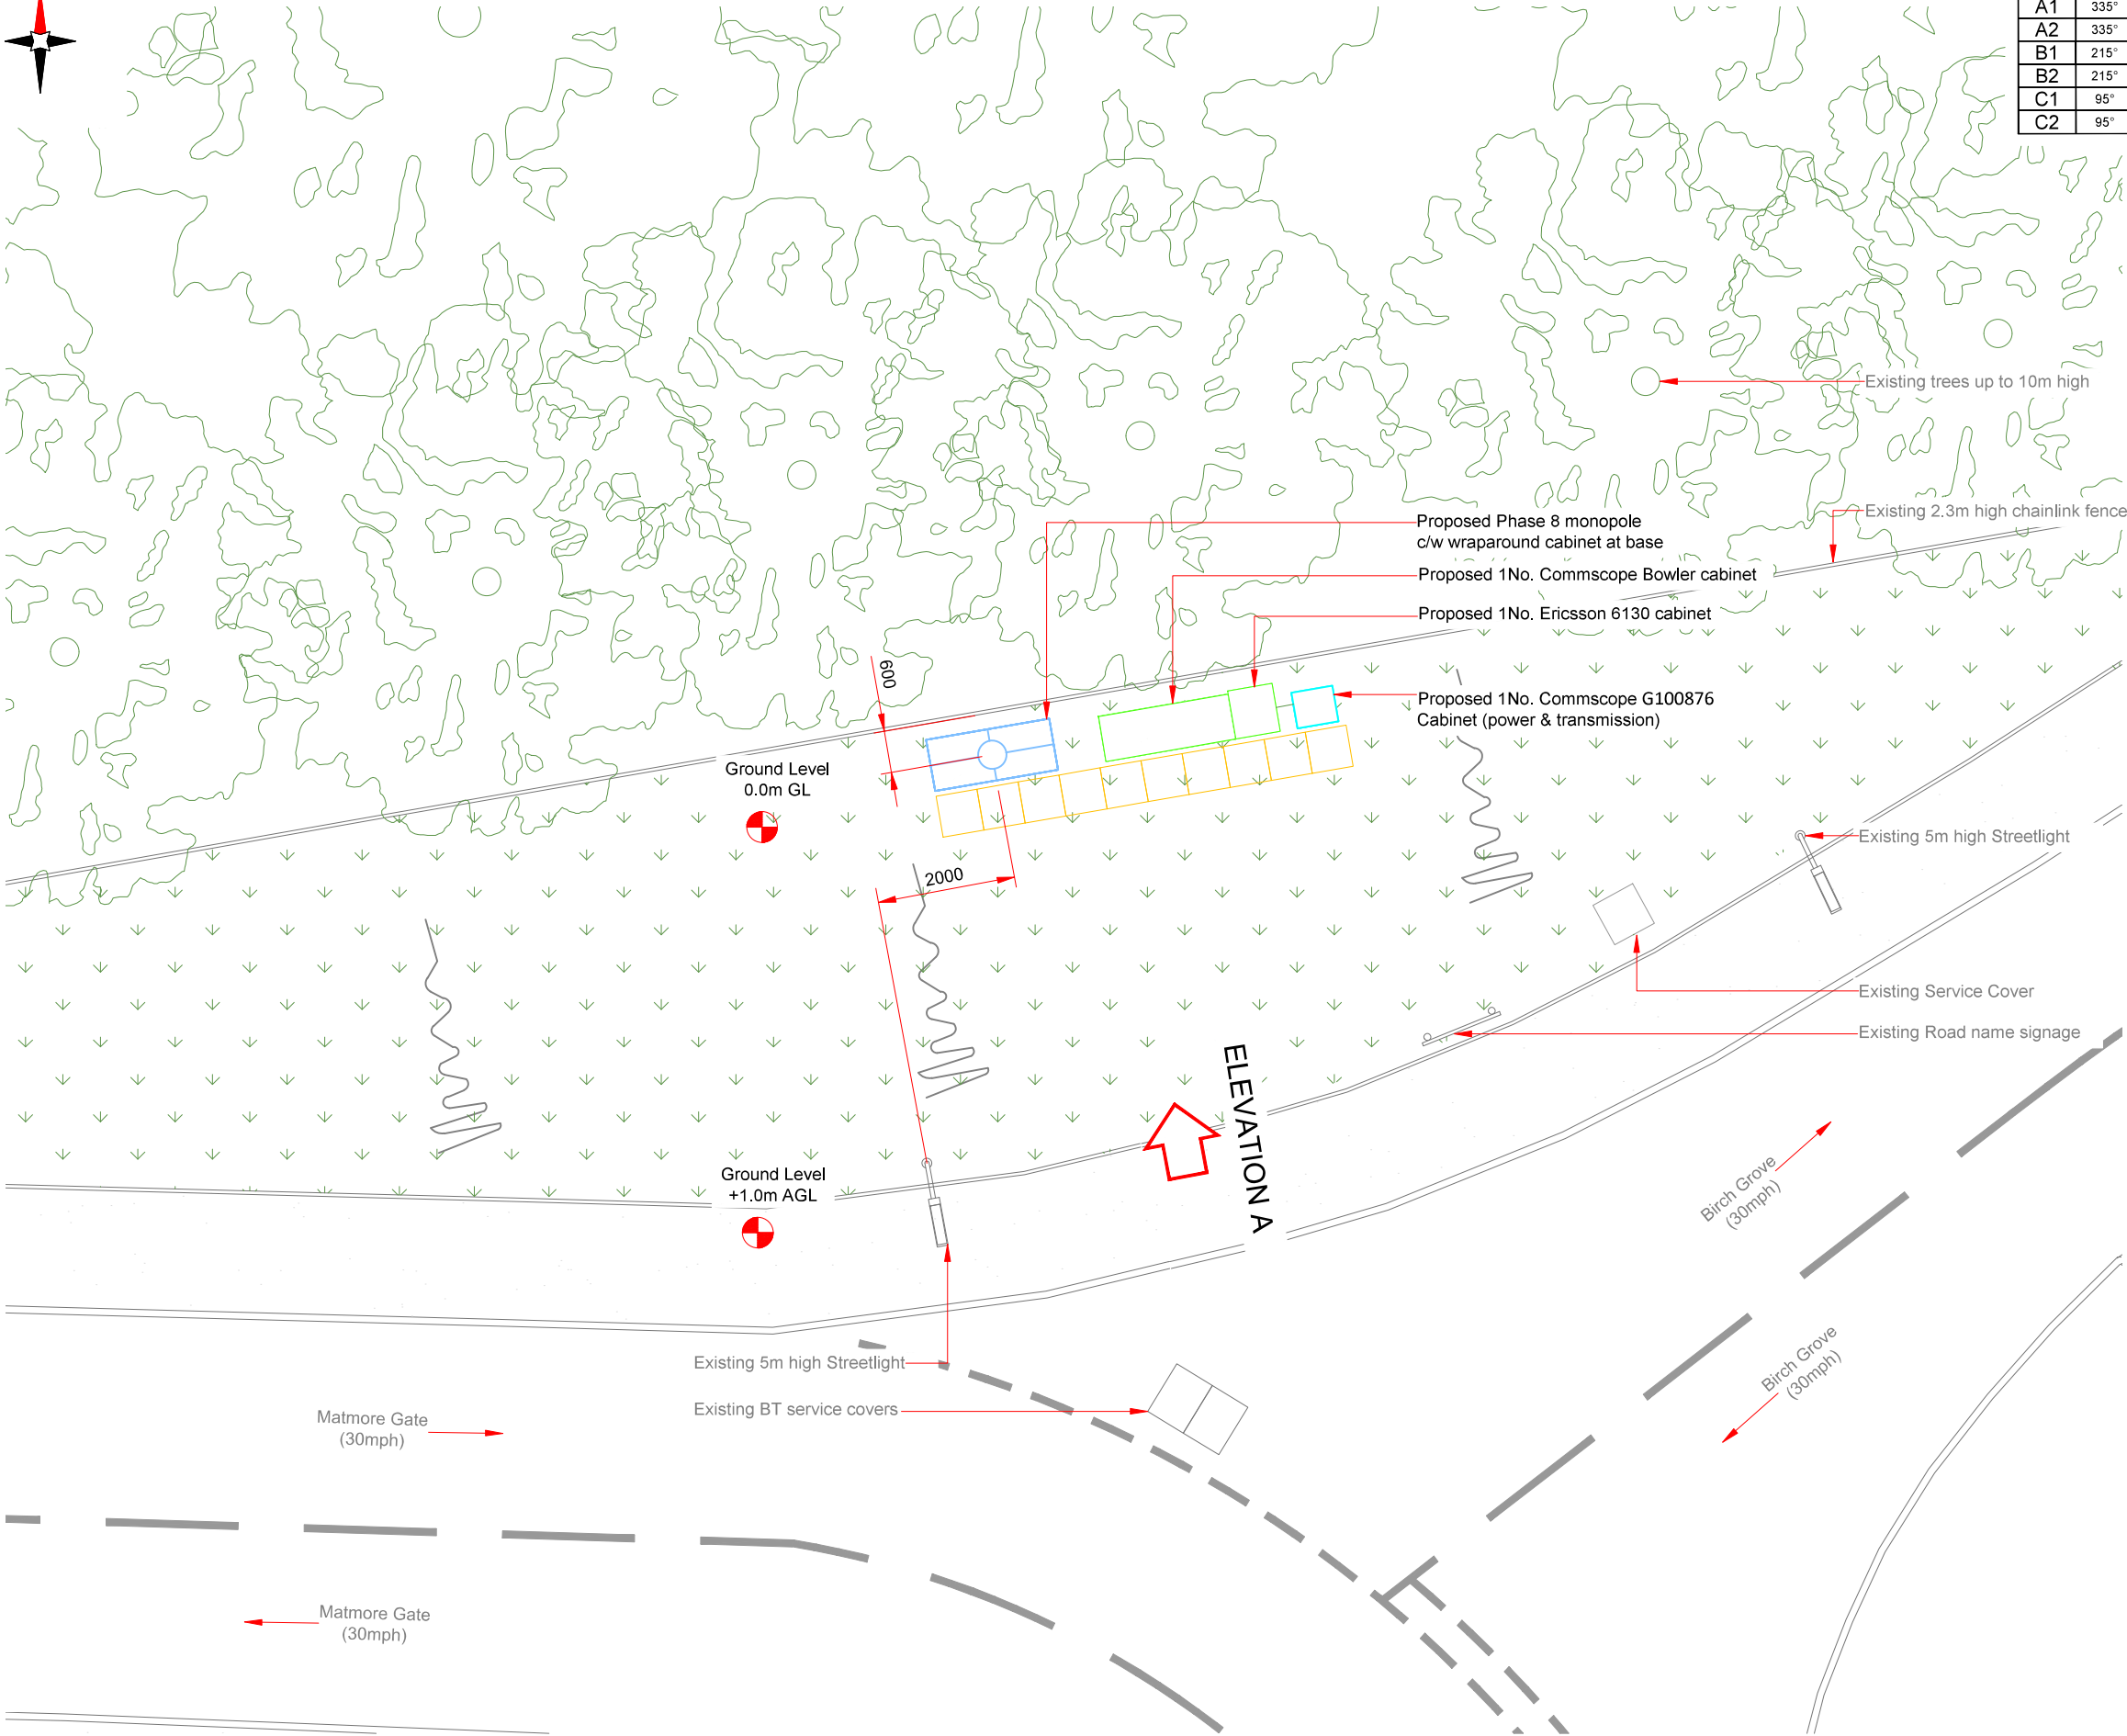

PROPOSED H3G CONFIGURATION SITE PLAN

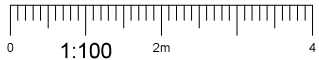

Hutchison 3G UK Limited
Star House, 20 Grenfell Road
Maidenhead, SL6 1EH
Tel: 01628 765 000
Fax: 01628 765 001

H3G Base Station Information line:
0845 6043000
Available 8am-8pm Monday to Friday

Design Consultant & Principal Contractor:
WHP Telecoms
Unit 1 Maple Park,
Low Fields Avenue, Leeds
LS12 6HH

Tel: 01133023550
e-mail: info@whptelecoms.com

Site Name:	BIRCH GROVE SW		
Site ID:	SHO16420		
Address:	BIRCH GROVE, SPALDING, LINCOLNSHIRE, EAST MIDLANDS, ENGLAND PE11 2PW		
Title:	210 PROPOSED H3G SITE PLAN		
Project:	H3G 5G UNILATERAL		
Purpose of Issue:	PLANNING		
EE Cell ID:	N/A	MBNL Cell ID:	N/A
		3UK Cell ID:	N/A
Master Drawing No:	SHO16420_M002		
		Issue:	