


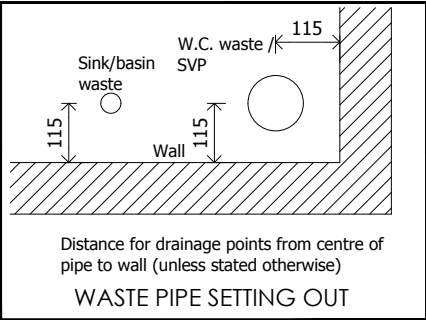

Distance for drainage points from centre of pipe to wall (unless stated otherwise)

WASTE PIPE SETTING OUT

NOTE: position of sink connections may vary - refer to kitchen manufacturer's drawings for actual location of sink & waste.

Dashed lines indicate 600mm wide foundations to external walls & 450mm wide foundations to internal walls. refer to str. engineer's drawings for actual size & type

NOTE: this unit may also be semi-detached - refer to site layout / schedule.

For wall construction details refer to standard detail drawing 06-STD-SUPER-01

For block strengths see wall type legend and structural engineers appraisals.

NOTE: Suspended ground floor to be vented to either 1500mm² per metre external run of brickwork or 500mm² per m², whichever is greater as stipulated in Building Regulations. Assumed free vent area of air brick 6500mm².

PARTY WALL : The construction should be in accordance with Robust Detail E-WM-11 with top and bottom capped with Monafloor wall cap / cavity barrier. (best practice).

300mm nominal cavity construction comprising of two leaves of 100mm solid blockwork, density 1350-1600 kg/m³ with 100mm cavity, sealed at exposed edges. lime : sand internal face to be faced with 12.5mm plasterboard (minimum 8kg/m²) on dabs.


All joints in blockwork to be fully filled with mortar to minimise sound penetration.

Stainless steel wall ties to be long enough to be embedded at least 50mm in each leaf, tie type to be in accordance with Part E of the Building Regulations. Ties to be provided at a rate of 2.5 ties/sq m which is to be confirmed by the manufacturer.

EWM-11

ELEMENT	SPEC / U-VALUE
Ground Floor	0.19 W/m²K
Main Walls	0.27 W/m²K
Roof	0.14 W/m²K
Windows	1.6 W/m²K
Doors	1.8 W/m²K
Air Permeability Rate	6.5 m³/hm²

See written specification for full details.

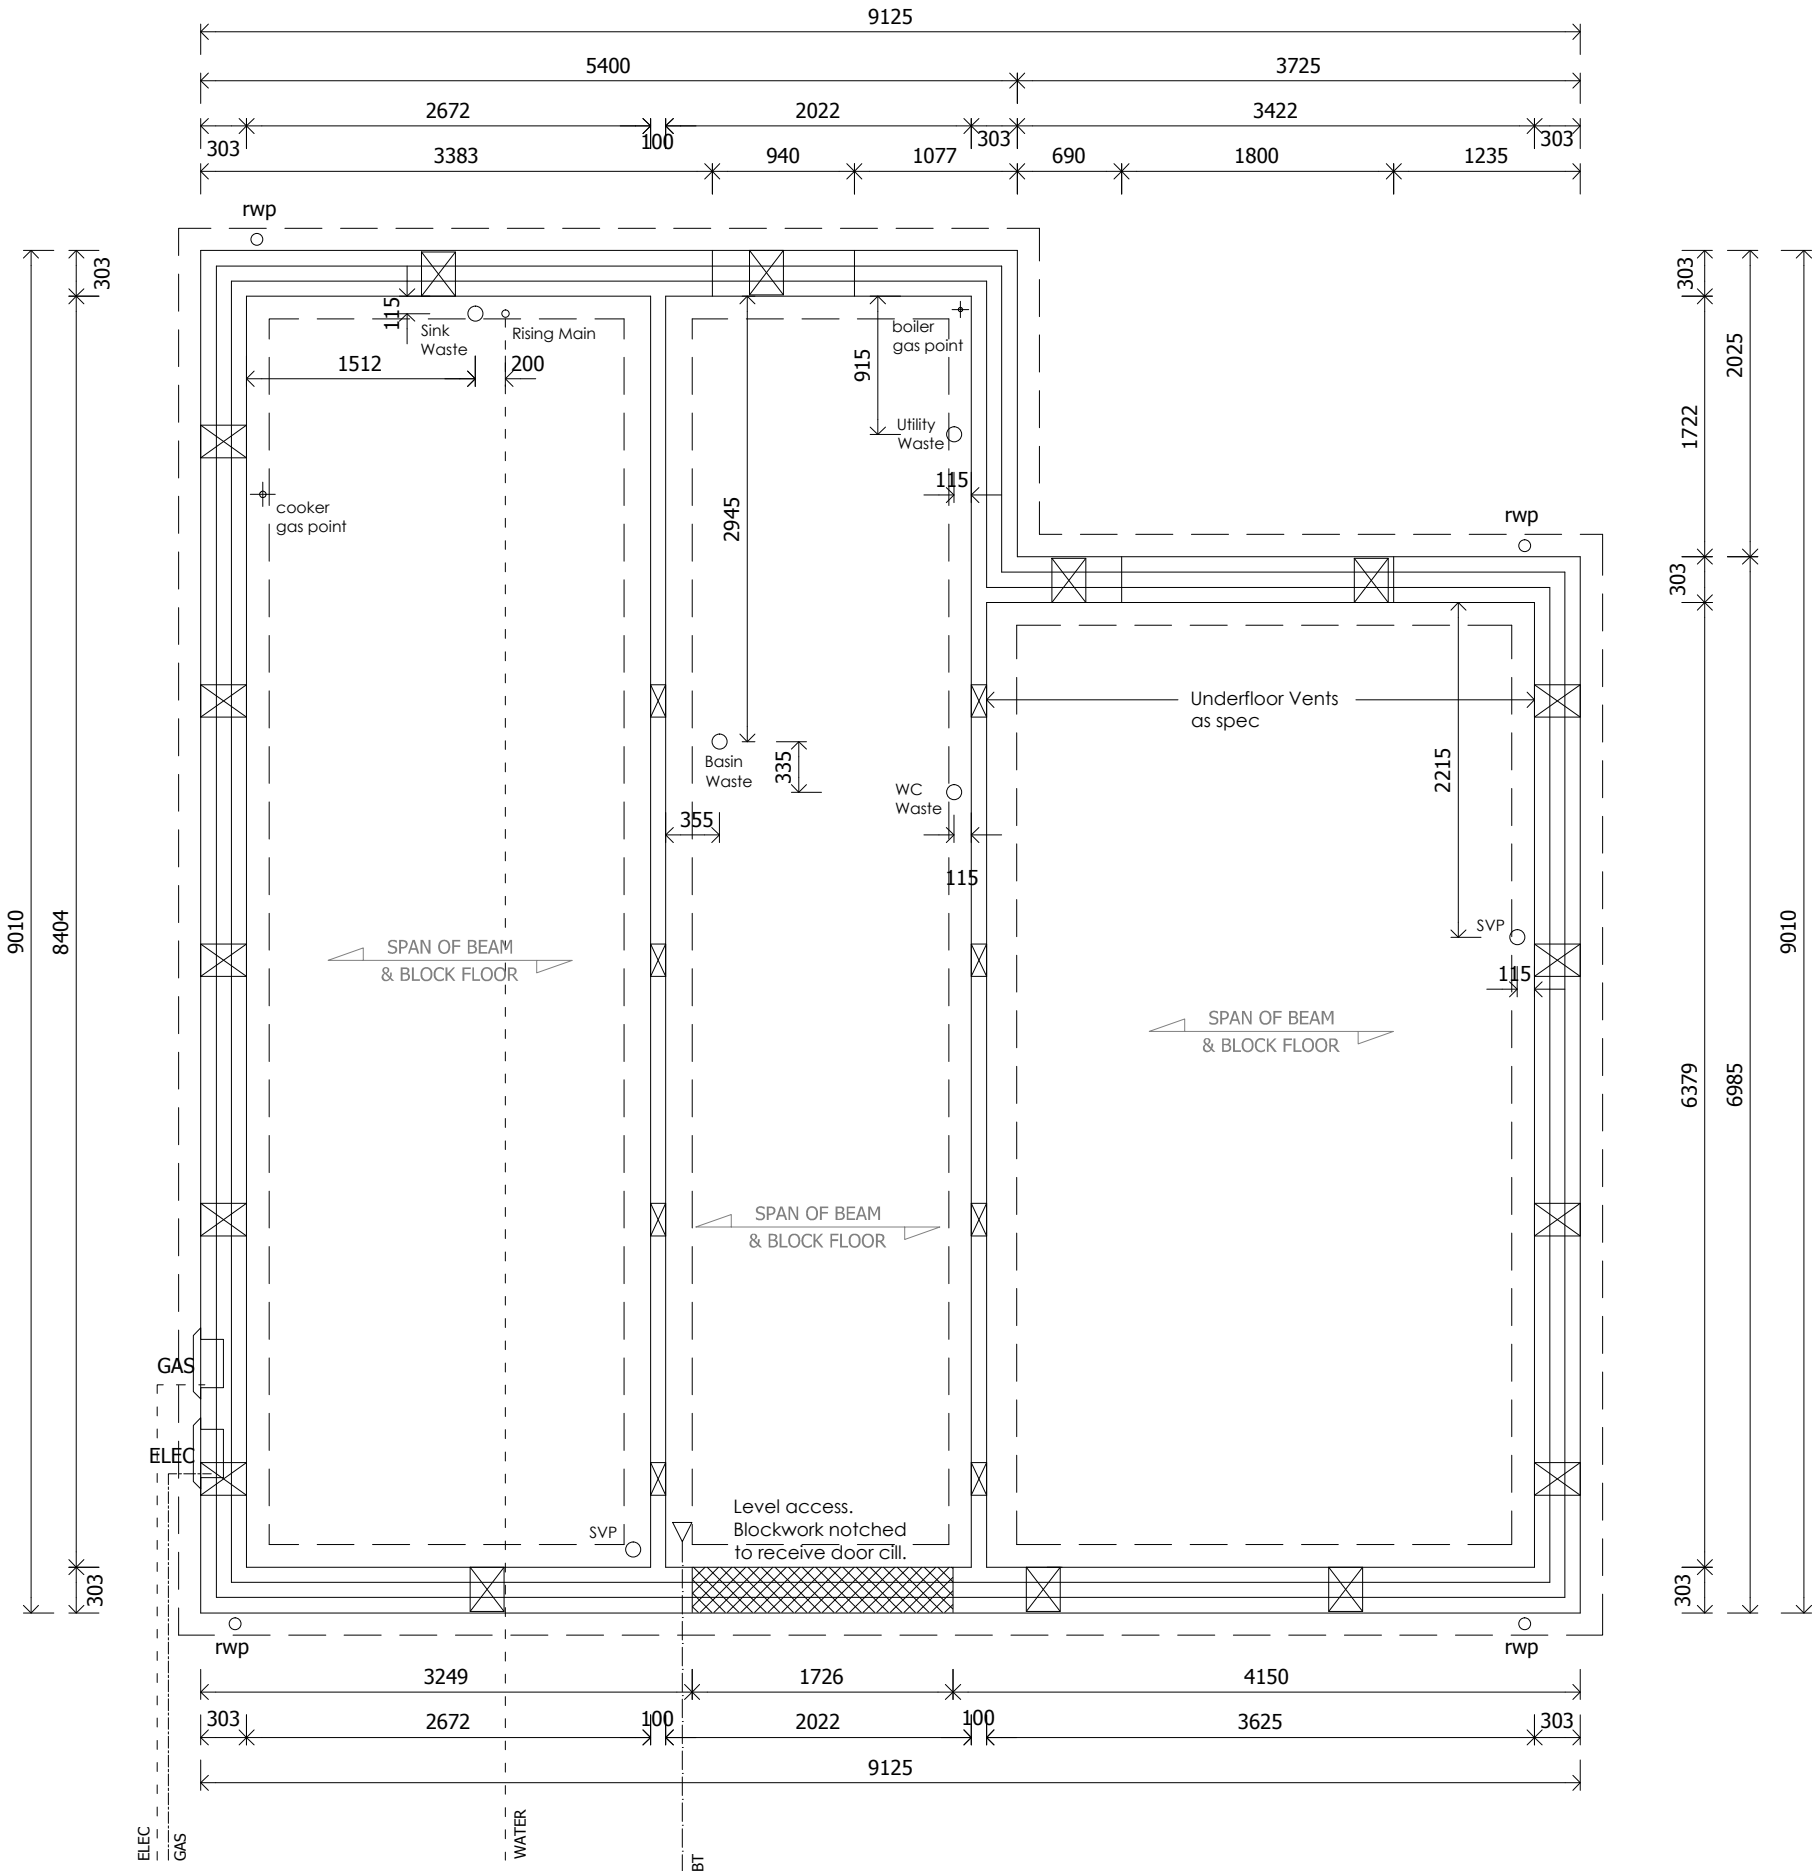

Notes

B	11.03.14	House type renamed for Phase 5&6	
A	14.02.14	Construction issue	
Rev	Date	By	Details



Kier Partnership Homes
Lysander House
Tempsford Hall
Sandy
Bedfordshire
SG19 2BD
Tel: 01767 642500 Fax: 01767 642628

Project: WYGATE PARK
SPALDING - PHASE 5&6

Drawing:
Substructure Layout

Drawing File Location:


Drawn by: -	Date: Dec 2013
Scale: 1:50 @ A3	COINS code: -----

This drawing is © copyright protected.
All dimensions to be checked on site.
Any discrepancies to be reported to the Architect immediately.
This drawing should not be scaled.

Drawing no: 4026 - ARDLEI - 01 Revision: B

Notes

For Block Strengths & Specifications
see Structural Engineers Appraisals

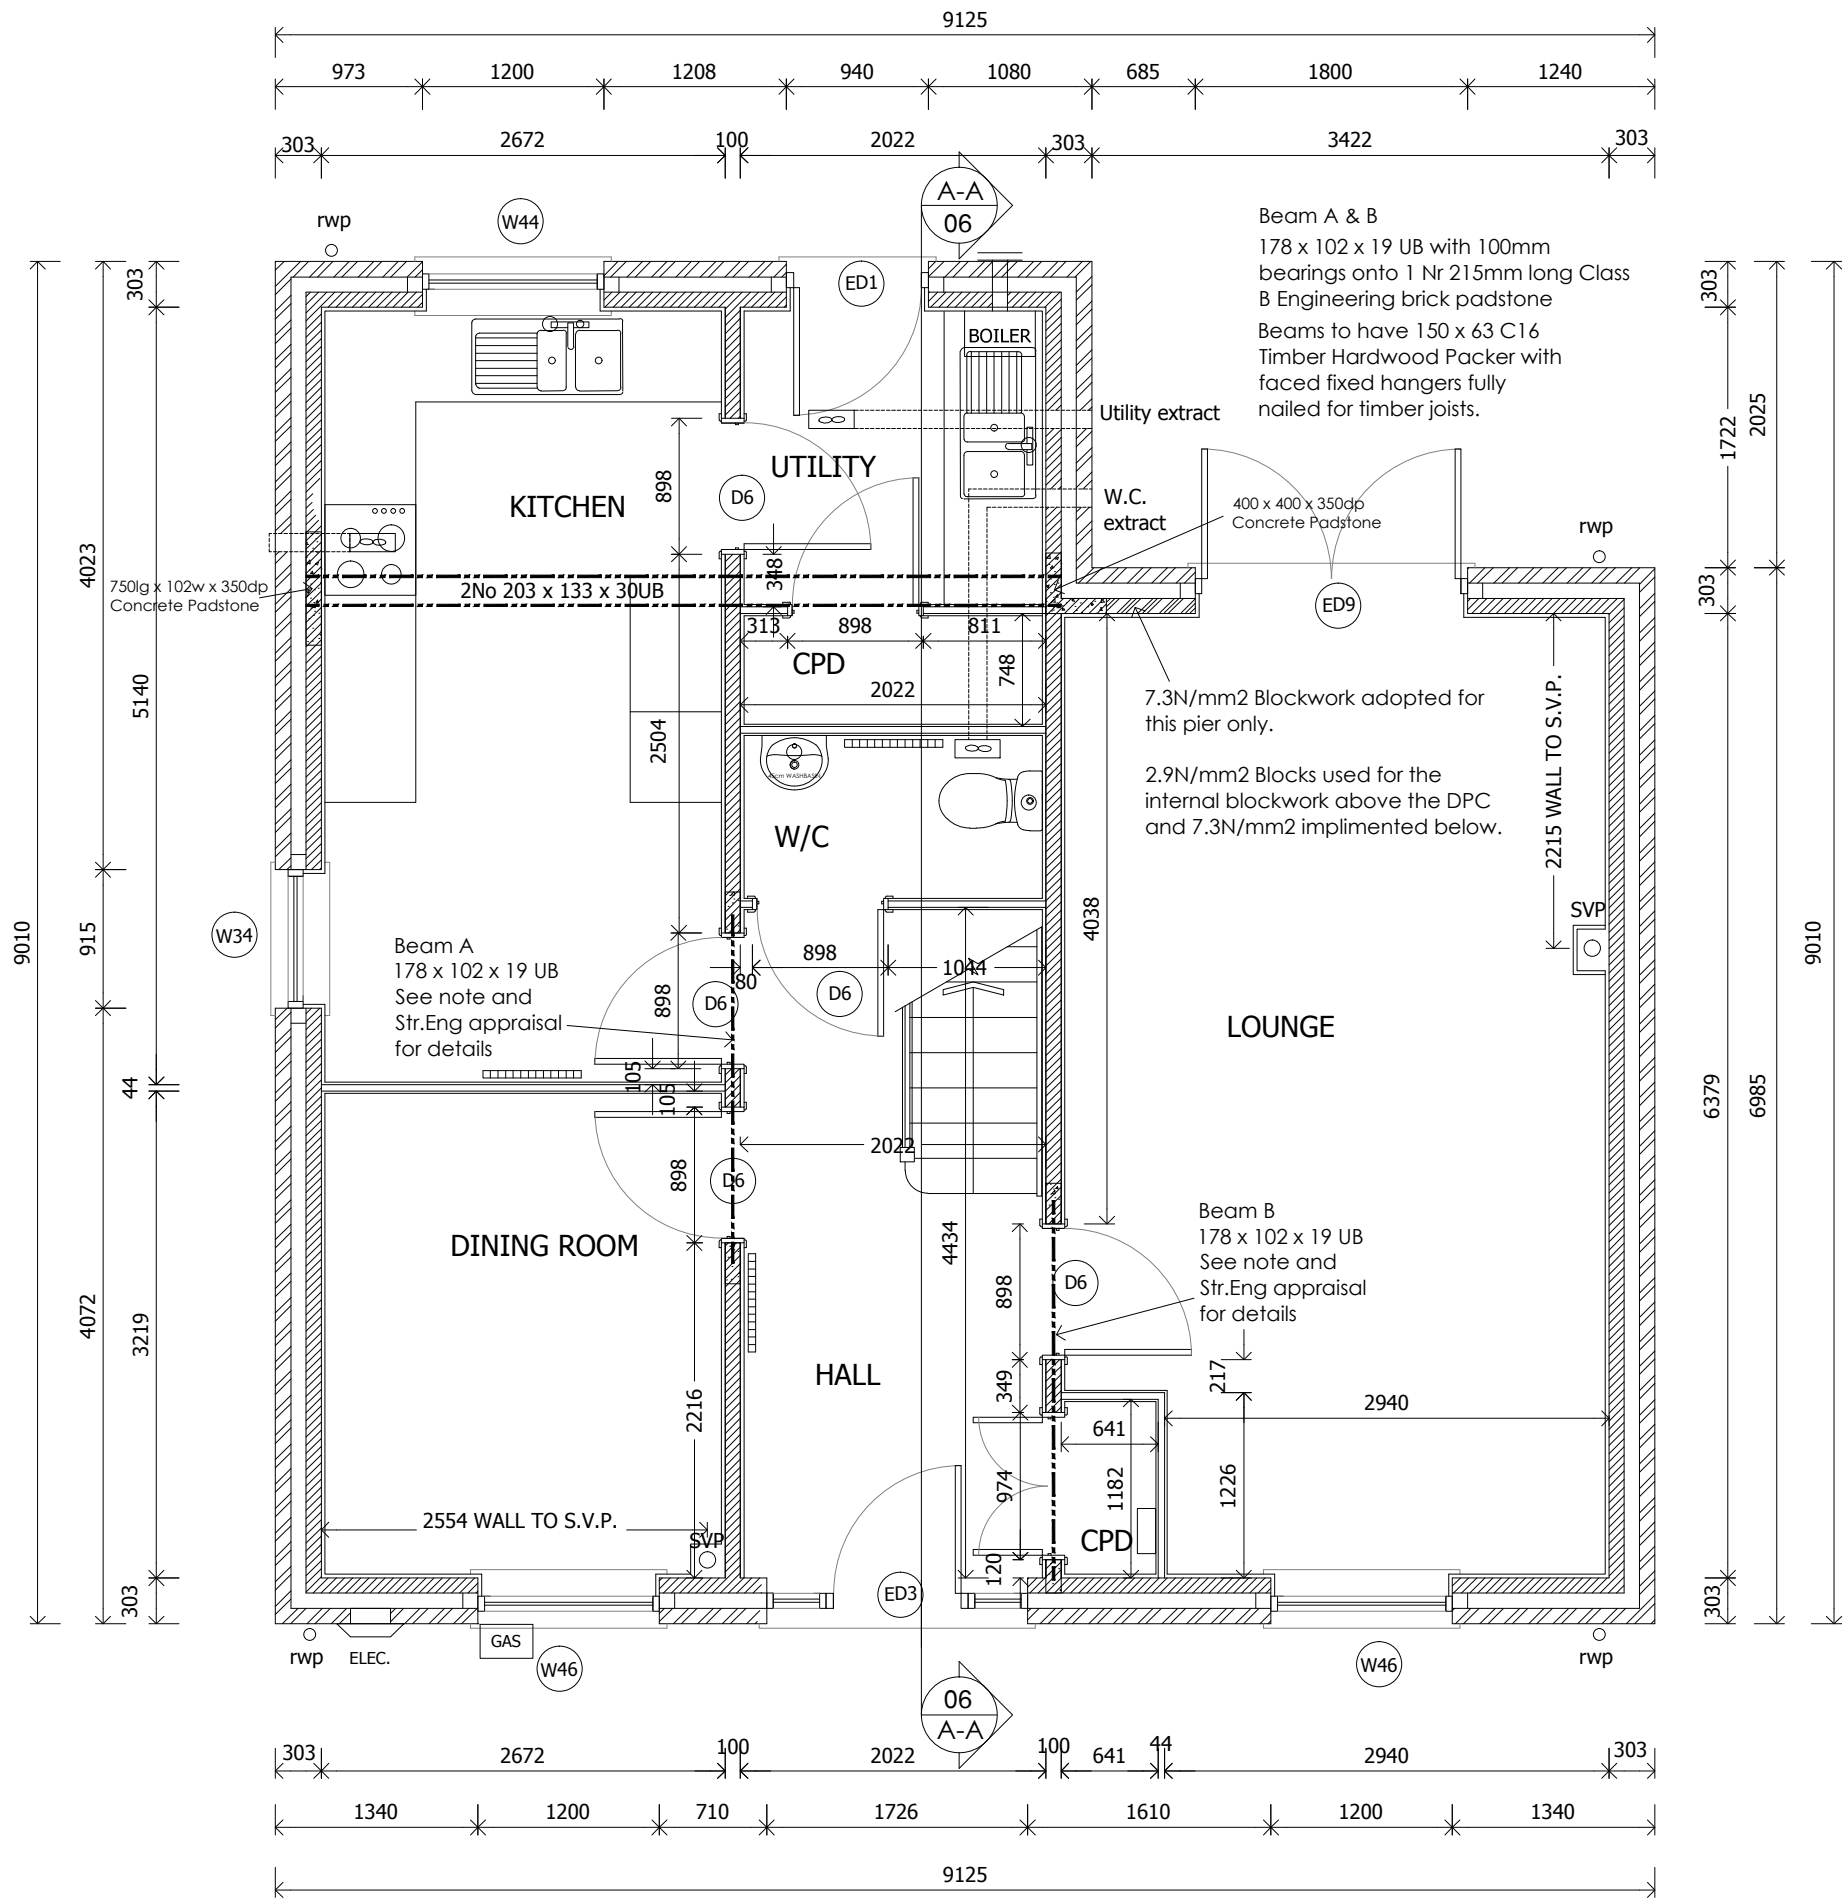

PARTY WALL : The construction should be in accordance with Robust Detail E-WM-11 with top and bottom capped with Monafloor wall cap / cavity barrier. (best practice).

300mm nominal cavity construction comprising of two leaves of 100mm solid blockwork, density 1350-1600 kg/m³ with 100mm cavity, sealed at exposed edges. lime : sand internal face to be faced with 12.5mm plasterboard (minimum 8kg/m²) on dabs.

All joints in blockwork to be fully filled with mortar to minimise sound penetration.

Stainless steel wall ties to be long enough to be embedded at least 50mm in each leaf, tie type to be in accordance with Part E of the Building Regulations. Ties to be provided at a rate of 2.5 ties/sq m which is to be confirmed by the manufacturer.

ELEMENT	SPEC / U-VALUE
Ground Floor	0.19 W/m ² K
Main Walls	0.27 W/m ² K
Roof	0.14 W/m ² K
Windows	1.6 W/m ² K
Doors	1.8 W/m ² K
Air Permeability Rate	6.5 m ³ hm ²

See written specification for full details.

Ventilation Required to all Plots in accordance with Part F AD 2010. Background ventilation in accordance with AD F table 1.2a (2006), and subject to air permeability rate. Background ventilators to be installed to provide minimum 5000mm² equivalent area in all habitable rooms with an external wall. Minimum of 2500mm² equivalent area in all wet rooms with an external wall. If a wet room has no external walls then mechanical intermittent extract with 15min overrun is required.

Minimum Extract Ventilation Rates:
15L/sec to Bathrooms
30L/sec to Kitchen & Utility rooms
15L/sec to sanitary accommodation

TOTAL EQUIVALENT VENTILATOR AREA -

B 11.03.14 House type renamed for Phase 5&6 Sanitary ware updated, WC rad relocated

A 14.02.14 Construction issue
Rev Date By Details



Kier Partnership Homes
Lysander House
Tempsford Hall
Sandy
Bedfordshire
SG19 2BD
Tel: 01767 642500 Fax: 01767 642628

Project: WYGATE PARK
SPALDING - PHASE 5&6

Drawing:
Ground Floor Layout

Drawing File Location:


Drawn by: - Date: Dec 2013
Scale: 1:50 @ A3 COINS code: -----

This drawing is © copyright protected.
All dimensions to be checked on site.
Any discrepancies to be reported to the Architect immediately.
This drawing should not be scaled.

Drawing no: 4026 - ARDLEI - 02 Revision: B

Notes

For Block Strengths & Specifications
see Structural Engineers Appraisals

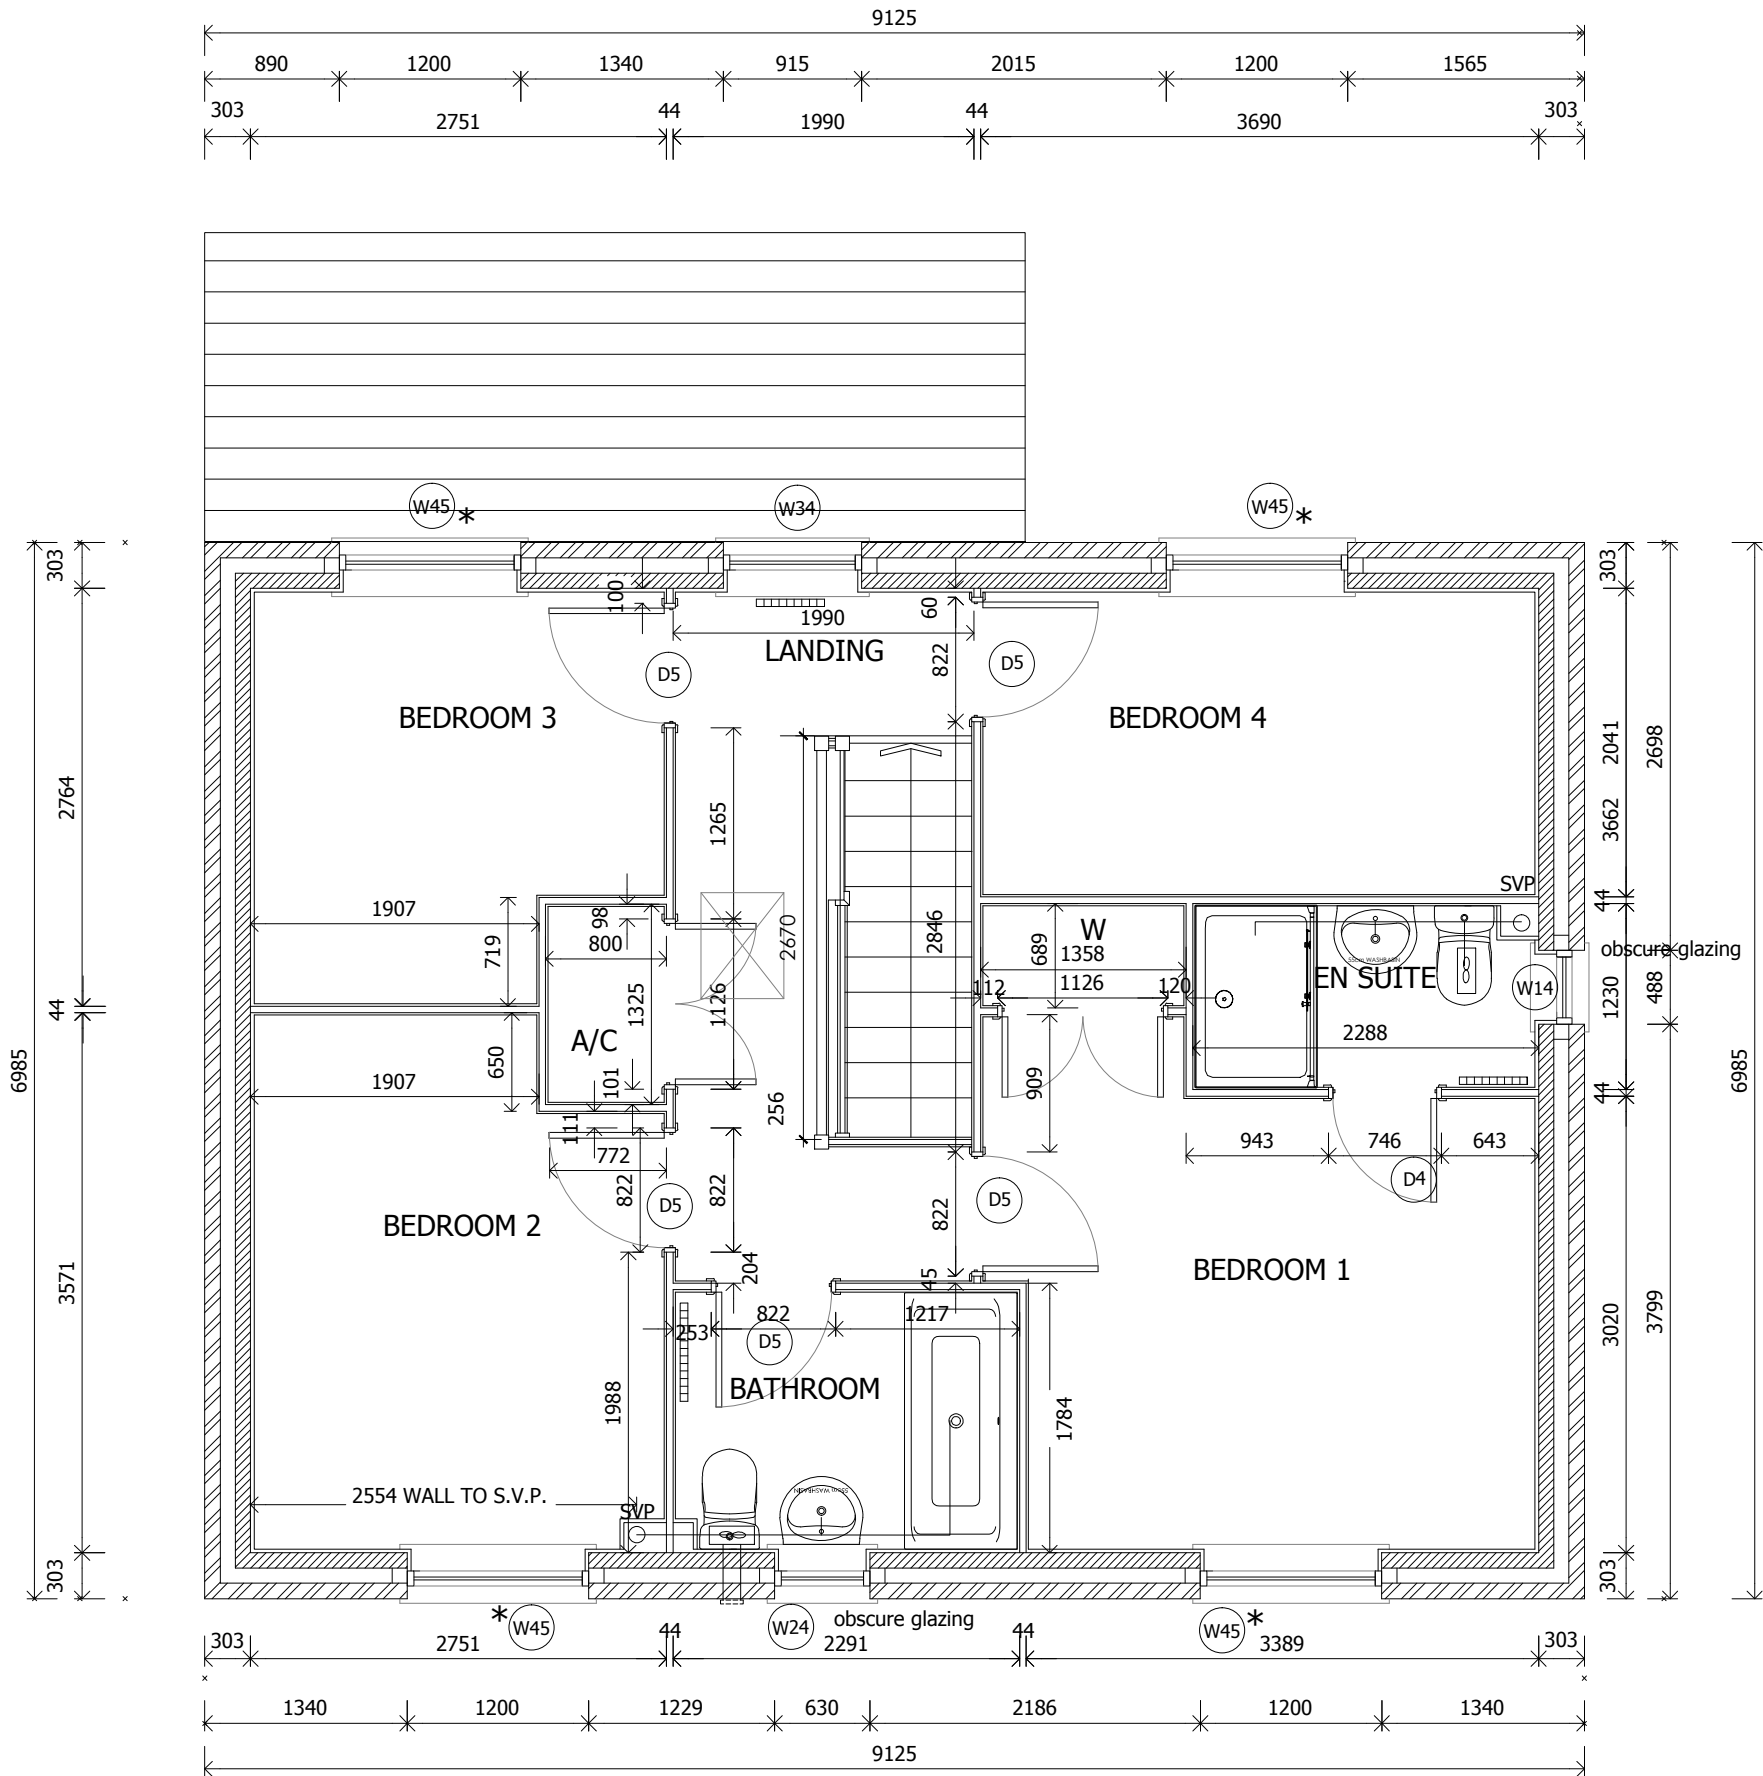

PARTY WALL : The construction should be in accordance with Robust Detail E-WM-11 with top and bottom capped with Monafloor wall cap / cavity barrier. (best practice).

300mm nominal cavity construction comprising of two leaves of 100mm solid blockwork, density 1350-1600 kg/m3 with 100mm cavity, sealed at exposed edges. lime : sand internal face to be faced with 12.5mm plasterboard (minimum 8kg/m2) on dabs.

All joints in blockwork to be fully filled with mortar to minimise sound penetration.

Stainless steel wall ties to be long enough to be embedded at least 50mm in each leaf, tie type to be in accordance with Part E of the Building Regulations. Ties to be provided at a rate of 2.5 ties/sq m which is to be confirmed by the manufacturer.

ELEMENT	SPEC / U-VALUE
Ground Floor	0.19 W/m²K
Main Walls	0.27 W/m²K
Roof	0.14 W/m²K
Windows	1.6 W/m²K
Doors	1.8 W/m²K
Air Permeability Rate	6.5 m³hm²

See written specification for full details.

Ventilation Required to all Plots in accordance with Part F AD 2010. Background ventilation in accordance with AD F table 1.2a (2006), and subject to air permeability rate. Background ventilators to be installed to provide minimum 5000mm2 equivalent area in all habitable rooms with an external wall. Minimum of 2500mm2 equivalent area in all wet rooms with an external wall. If a wet room has no external walls then mechanical intermittent extract with 15min overrun is required.

Minimum Extract Ventilation Rates:
15L/sec to Bathrooms
30L/sec to Kitchen & Utility rooms
15L/sec to sanitary accommodation

TOTAL EQUIVALENT VENTILATOR AREA -

* Denotes window to be supplied as fire escape & have unobstructed opening area of at least 0.33m² & at least 450mm wide. The bottom of the openable area to be not more than 1100mm high above the floor all conforming to approved document part b1 of the building regulations

NOTE: Bathroom buttress wall partition to be filled with mineral wool insulation to provide acoustic insulation.

For wall construction details refer to standard detail drawing 06-STD-SUPER-01

For block strengths see wall type legend and structural engineers appraisals.

B	11.03.14	House type renamed for Phase 5&6	
		Sanitary ware updated	
A	14.02.14	Construction issue	
Rev	Date	By	Details



Kier Partnership Homes
Lysander House
Tempsford Hall
Sandy
Bedfordshire
SG19 2BD
Tel: 01767 642500 Fax: 01767 642628

Project: WYGATE PARK
SPALDING - PHASE 5&6

Drawing:
First Floor Layout

Drawing File Location:


Drawn by: -	Date: Dec 2013
Scale: 1:50 @ A3	COINS code: -----

This drawing is © copyright protected.
All dimensions to be checked on site.
Any discrepancies to be reported to the Architect immediately.
This drawing should not be scaled.

Drawing no:
4026 - ARDLEI - 03

Revision:
B

NOTE: Cross refer to supplier's drawings for layout of trimmers. All dimensions to be checked and confirmed when floor and stair manufacturer's drawings are available

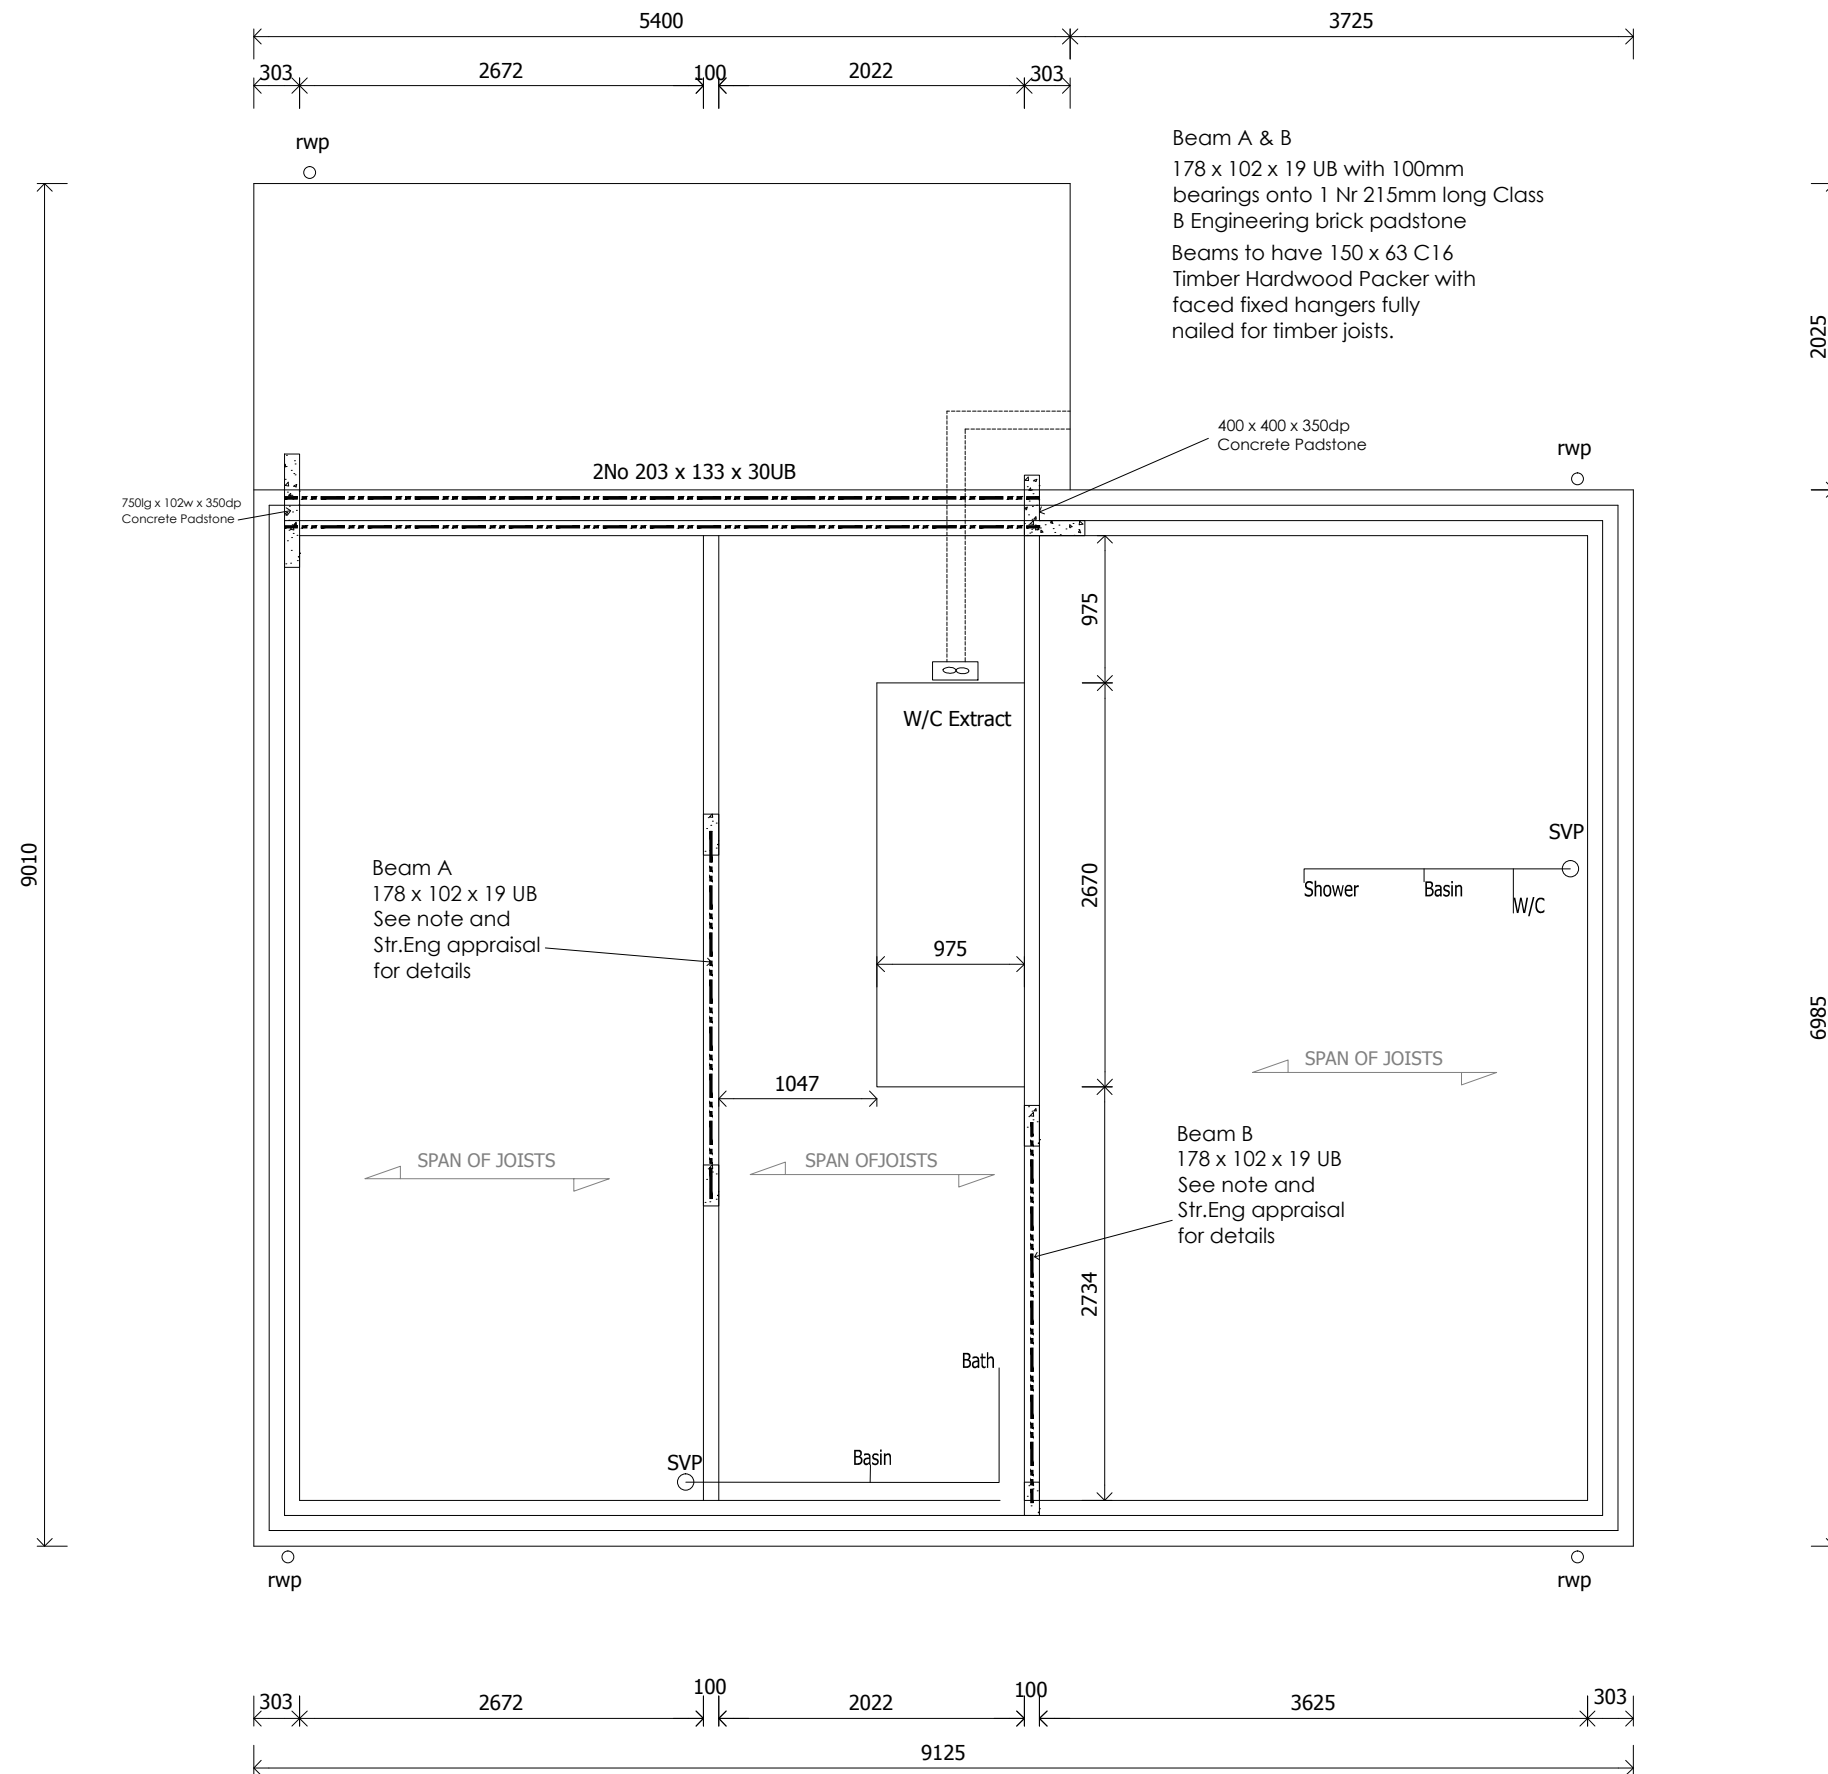

B	11.03.14	House type renamed for Phase 5&6
		Stairwell increased 40mm
A	14.02.14	Construction issue
Rev	Date	By
		Details



Kier Partnership Homes
Lysander House
Tempsford Hall
Sandy
Bedfordshire
SG19 2BD
Tel: 01767 642500 Fax: 01767 642628

Project: WYGATE PARK
SPALDING - PHASE 5&6

Drawing:
First Floor Carcass

Drawing File Location:


Drawn by: -	Date: Dec 2013
----------------	-------------------

Scale: 1:50 @ A3	COINS code: -----
---------------------	----------------------

This drawing is © copyright protected.
All dimensions to be checked on site.
Any discrepancies to be reported to
the Architect immediately.
This drawing should not be scaled.

Drawing no: 4026 - ARDLEI - 04 Revision: B

B

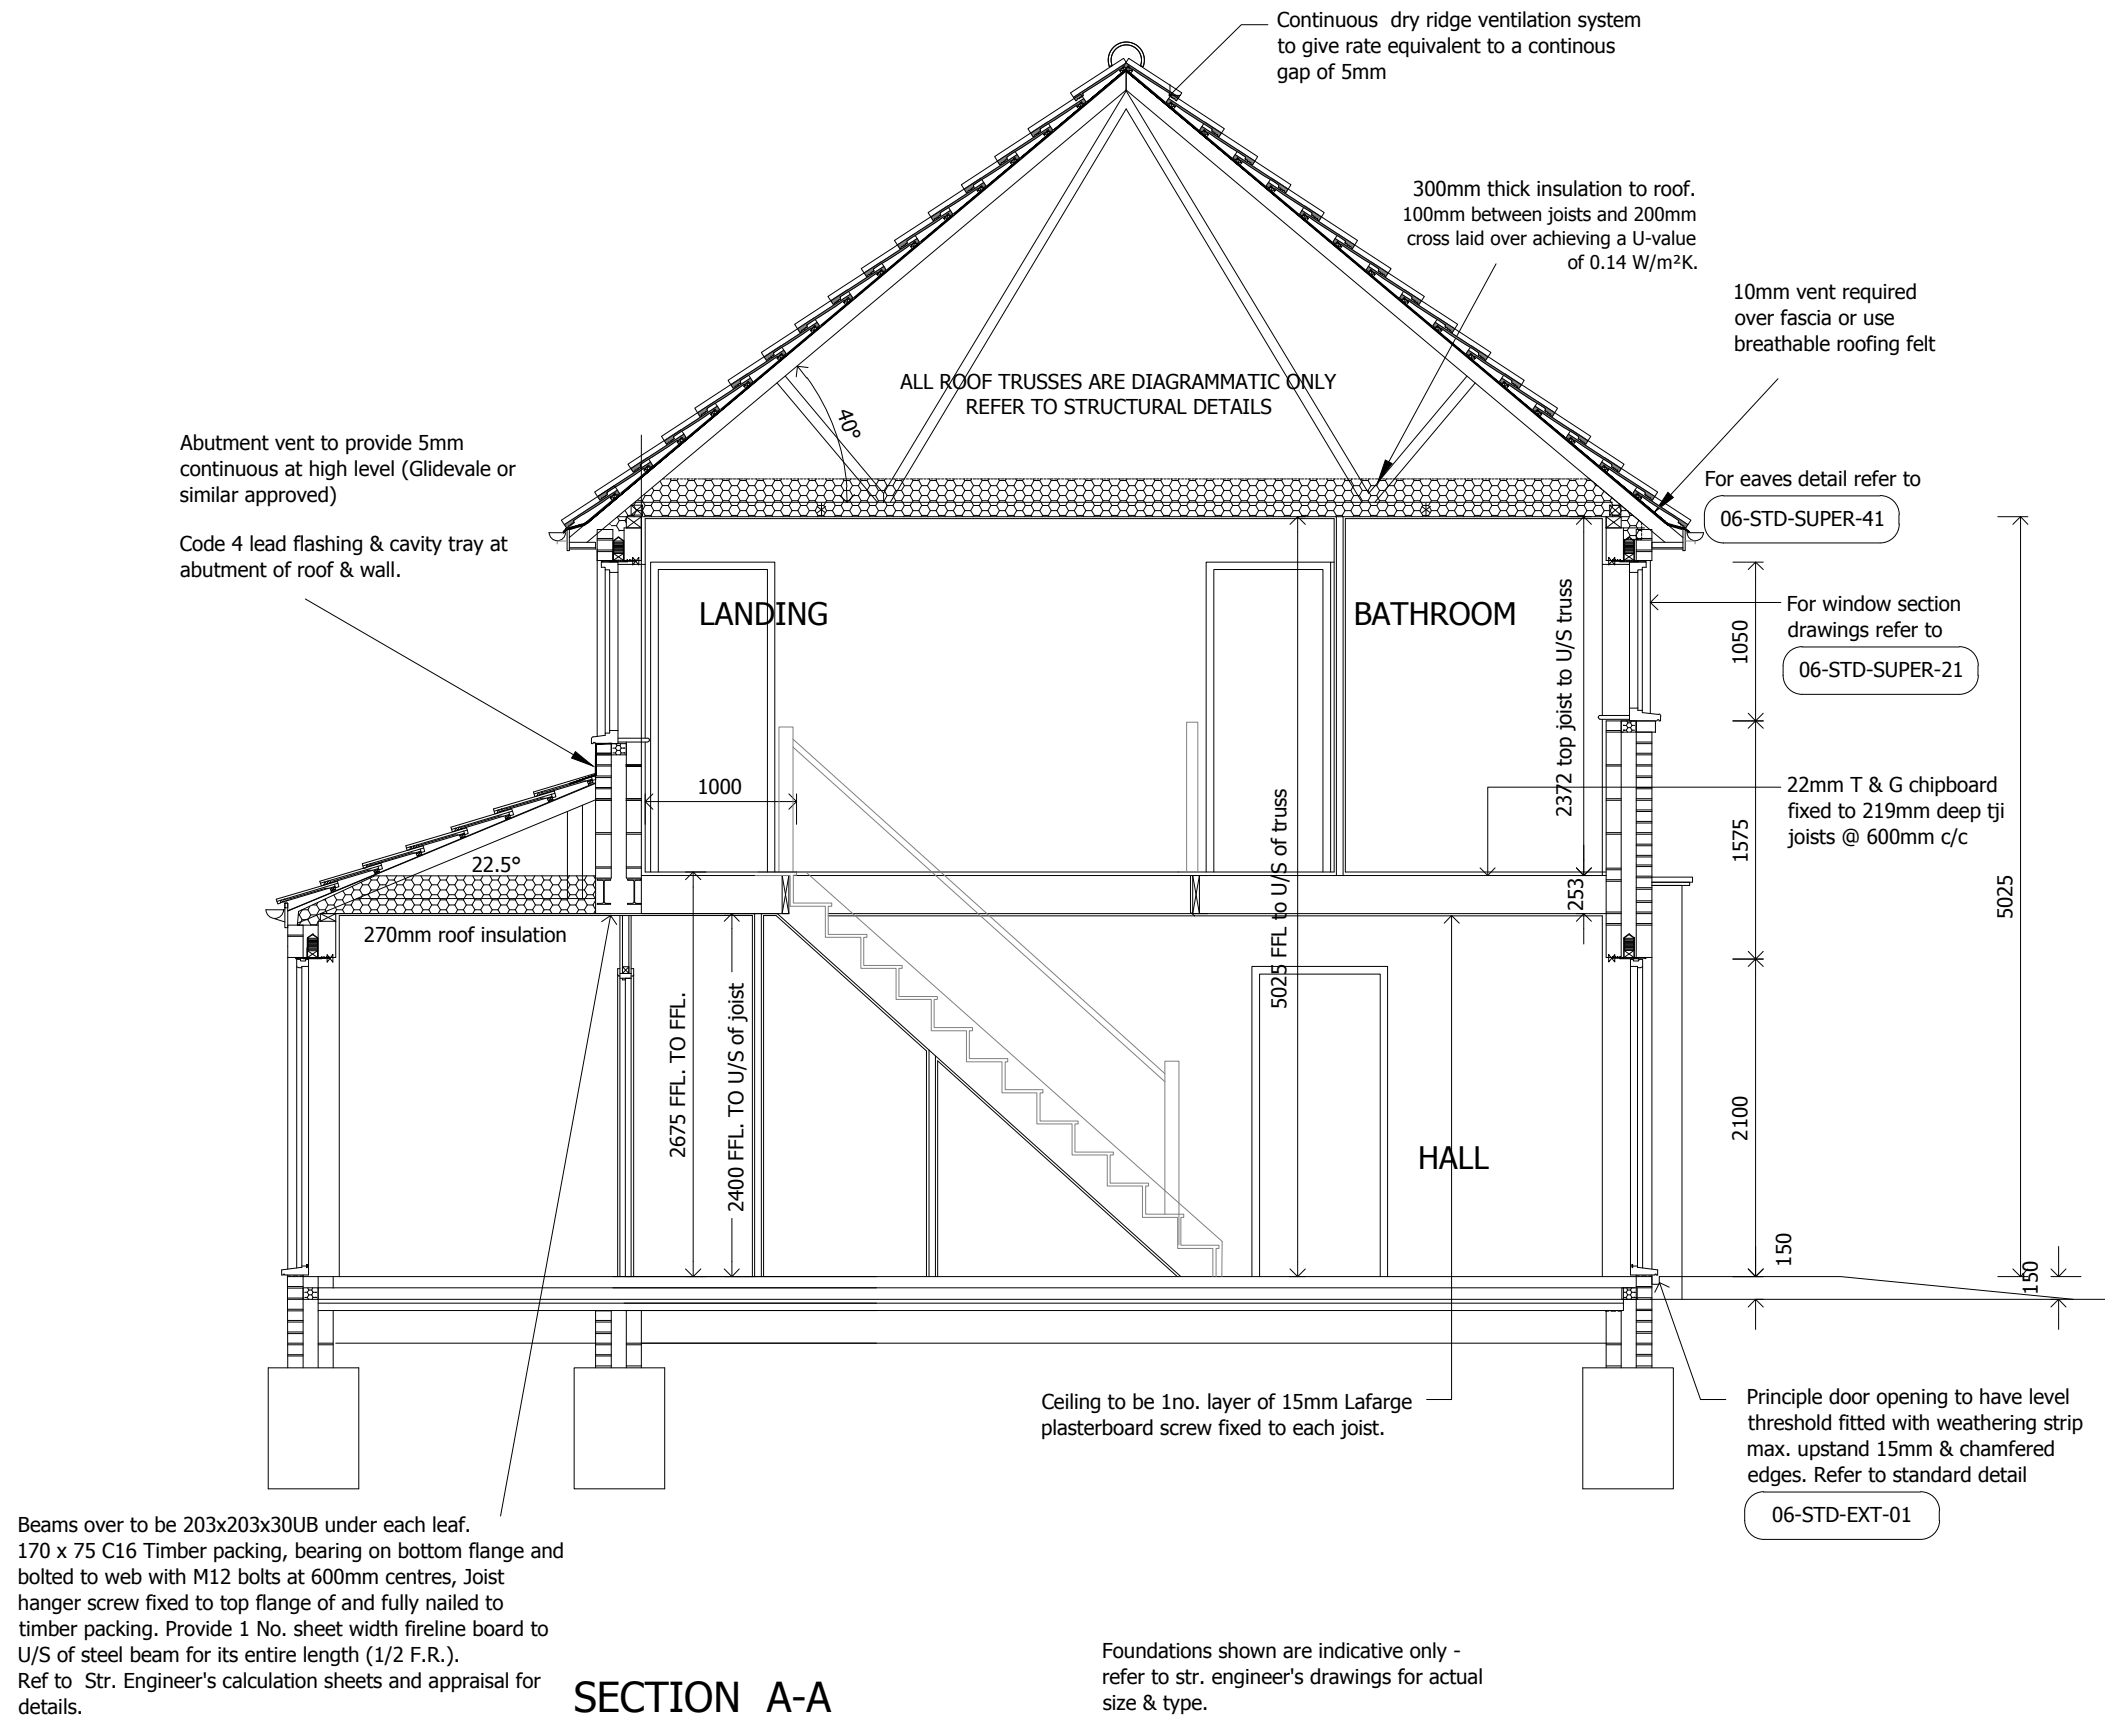

B	11.03.14	House type renamed for Phase 5&6
A	14.02.14	Construction issue
Rev	Date	By
		Details



Kier Partnership Homes
Lysander House
Tempsford Hall
Sandy
Bedfordshire
SG19 2BD
Tel: 01767 642500 Fax: 01767 642628

Project: **WYGATE PARK**
SPALDING - PHASE 5&6

Drawing:
Section A-A

Drawing File Location:

Drawn by: -	Date: Dec 2013
----------------	-------------------

Scale: 1:50 @ A3	COINS code: -----
---------------------	----------------------

This drawing is © copyright protected.
All dimensions to be checked on site.
Any discrepancies to be reported to the Architect immediately.
This drawing should not be scaled.

Drawing no: 4026 - ARDLEI - 06	Revision: B
--	-----------------------

Notes

* Denotes window to be supplied as fire escape & have unobstructed opening area of at least 0.33m² & at least 450mm wide. The bottom of the openable area to be not more than 1100mm high above the floor all conforming to approved document part b1 of the building regulations

Principle door opening to have level threshold fitted with weathering strip max. upstand 15mm and chamfered edges. Level approach at max. 1:20 fall. All to comply with Building Regulations Part M-section 1. Where necessary dpc level to be raised adjacent to ramp.

06-STD-EXT-01

Ventilation Required to all Plots in accordance with Part F AD 2010. Background ventilation in accordance with AD F table 1.2a (2006), and subject to air permeability rate. Background ventilators to be installed to provide minimum 5000mm2 equivalent area in all habitable rooms with an external wall. Minimum of 2500mm2 equivalent area in all wet rooms with an external wall. If a wet room has no external walls then mechanical intermittent extract with 15min overrun is required.

Minimum Extract Ventilation Rates:
15L/sec to Bathrooms
30L/sec to Kitchen & Utility rooms
15L/sec to sanitary accommodation

B	11.03.14	House type renamed for Phase 5&6	
A	14.02.14	Construction issue	
Rev	Date	By	Details



Kier Partnership Homes
Lysander House
Tempsford Hall
Sandy
Bedfordshire
SG19 2BD
Tel: 01767 642500 Fax: 01767 642628

Project: WYATE PARK
SPALDING - PHASE 5&6

Drawing:
Front Elevation

Drawing File Location:

Drawn by: -	Date: Dec 2013
Scale: 1:50 @ A3	COINS code: -----

This drawing is © copyright protected.
All dimensions to be checked on site.
Any discrepancies to be reported to the Architect immediately.
This drawing should not be scaled.

Drawing no:
4026 - ARDLEI - 07

Revision:
B



Front Elevation

06-STD-EXT-01

FOR PLOT Nos OF RELEVANT HOUSE TYPES
REFER TO DEVELOPMENT SCHEDULE



Left Side Elevation

FOR PLOT Nos OF RELEVANT HOUSE TYPES
REFER TO DEVELOPMENT SCHEDULE

Notes

* Denotes window to be supplied as fire escape & have unobstructed opening area of at least 0.33m² & at least 450mm wide. The bottom of the openable area to be not more than 1100mm high above the floor all conforming to approved document part b1 of the building regulations

Ventilation Required to all Plots in accordance with Part F AD 2010. Background ventilation in accordance with AD F table 1.2a (2006), and subject to air permeability rate. Background ventilators to be installed to provide minimum 5000mm² equivalent area in all habitable rooms with an external wall. Minimum of 2500mm² equivalent area in all wet rooms with an external wall. If a wet room has no external walls then mechanical intermittent extract with 15min overrun is required.

Minimum Extract Ventilation Rates:
15L/sec to Bathrooms
30L/sec to Kitchen & Utility rooms
15L/sec to sanitary accommodation

B	11.03.14	House type renamed for Phase 5&6
A	14.02.14	Construction issue
Rev	Date	By Details



Kier Partnership Homes
Lysander House
Tempsford Hall
Sandy
Bedfordshire
SG19 2BD
Tel: 01767 642500 Fax: 01767 642628

Project: WYGATE PARK
SPALDING - PHASE 5&6

Drawing:
Left Elevation

Drawing File Location:

Drawn by: -	Date: Dec 2013
----------------	-------------------

Scale: 1:50 @ A3	COINS code: -----
---------------------	----------------------

This drawing is © copyright protected.
All dimensions to be checked on site.
Any discrepancies to be reported to the Architect immediately.
This drawing should not be scaled.

Drawing no: 4026 - ARDLEI - 08	Revision: B
-----------------------------------	----------------

Notes

* Denotes window to be supplied as fire escape & have unobstructed opening area of at least 0.33m² & at least 450mm wide. The bottom of the openable area to be not more than 1100mm high above the floor all conforming to approved document part b1 of the building regulations

Ventilation Required to all Plots in accordance with Part F AD 2010. Background ventilation in accordance with AD F table 1.2a (2006), and subject to air permeability rate. Background ventilators to be installed to provide minimum 5000mm2 equivalent area in all habitable rooms with an external wall. Minimum of 2500mm2 equivalent area in all wet rooms with an external wall. If a wet room has no external walls then mechanical intermittent extract with 15min overrun is required.

Minimum Extract Ventilation Rates:
15L/sec to Bathrooms
30L/sec to Kitchen & Utility rooms
15L/sec to sanitary accommodation



Rear Elevation

FOR PLOT Nos OF RELEVANT HOUSE TYPES
REFER TO DEVELOPMENT SCHEDULE

B	11.03.14	House type renamed for Phase 5&6
A	14.02.14	Construction issue
Rev	Date	By
		Details



Kier Partnership Homes
Lysander House
Tempsford Hall
Sandy
Bedfordshire
SG19 2BD
Tel: 01767 642500 Fax: 01767 642628

Project: WYGATE PARK
SPALDING - PHASE 5&6

Drawing:
Rear Elevation

Drawing File Location:

Drawn by: -	Date: Dec 2013
----------------	-------------------

Scale: 1:50 @ A3	COINS code: -----
---------------------	----------------------


This drawing is © copyright protected.
All dimensions to be checked on site.
Any discrepancies to be reported to the Architect immediately.
This drawing should not be scaled.

Drawing no: 4026 - ARDLEI - 09	Revision: B
-----------------------------------	----------------

Notes

Ventilation Required to all Plots in accordance with Part F AD 2010. Background ventilation in accordance with AD F table 1.2a (2006), and subject to air permeability rate. Background ventilators to be installed to provide minimum 5000mm2 equivalent area in all habitable rooms with an external wall. Minimum of 2500mm2 equivalent area in all wet rooms with an external wall. If a wet room has no external walls then mechanical intermittent extract with 15min overrun is required.

Minimum Extract Ventilation Rates:
15L/sec to Bathrooms
30L/sec to Kitchen & Utility rooms
15L/sec to sanitary accommodation

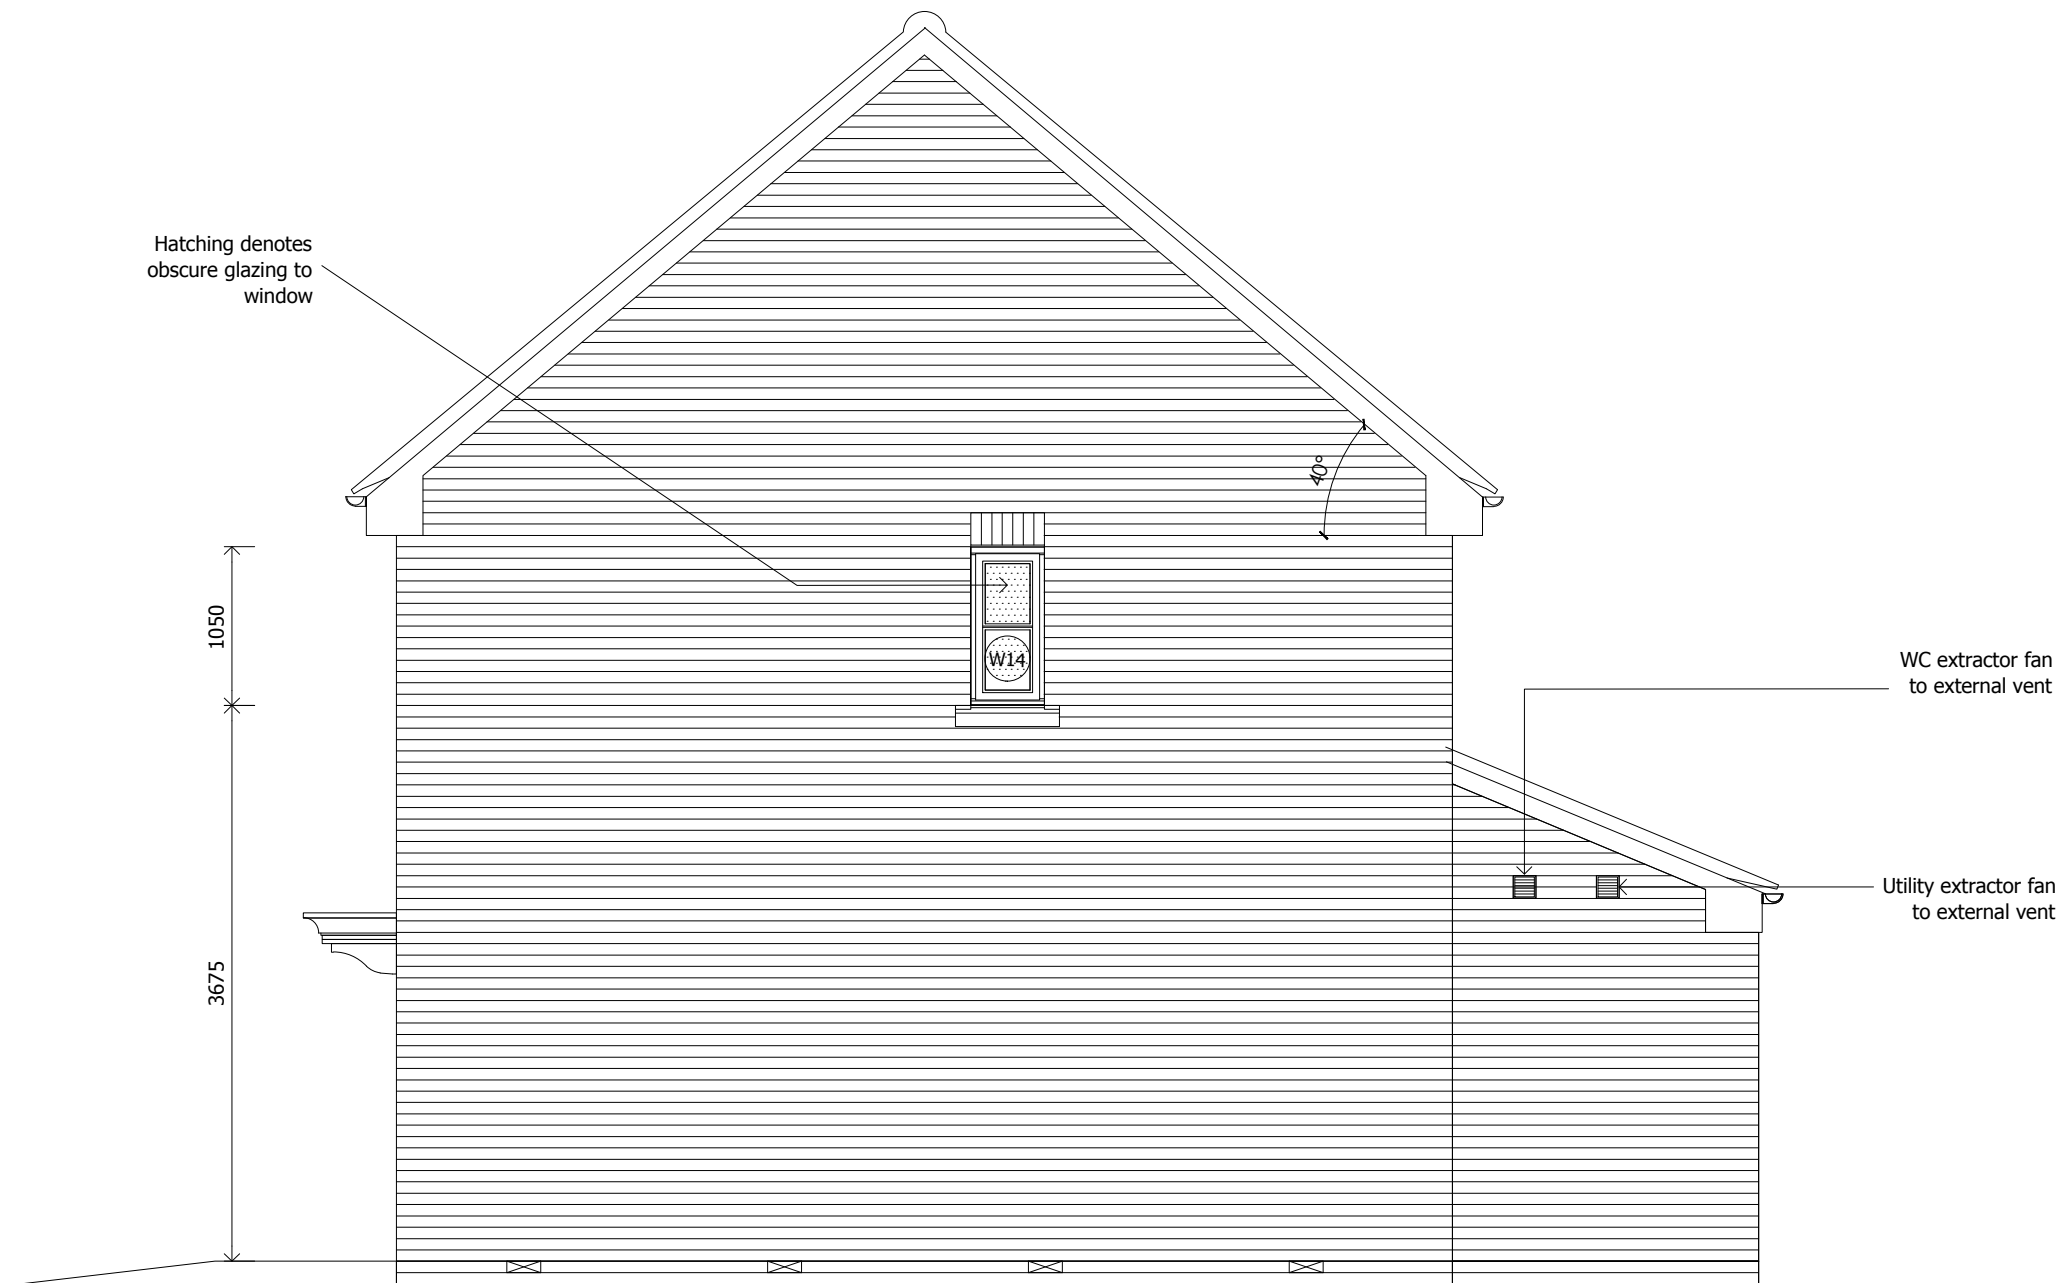

Right Side Elevation

FOR PLOT Nos OF RELEVANT HOUSE TYPES
REFER TO DEVELOPMENT SCHEDULE

B	11.03.14	House type renamed for Phase 5&6	
A	14.02.14	Construction issue	
Rev	Date	By	Details



Kier Partnership Homes
Lysander House
Tempsford Hall
Sandy
Bedfordshire
SG19 2BD
Tel: 01767 642500 Fax: 01767 642628

Project: **WYGATE PARK**
SPALDING - PHASE 5&6

Drawing:
Right Elevation

Drawing File Location:

Drawn by: -	Date: Dec 2013
Scale: 1:50 @ A3	COINS code: -----

This drawing is © copyright protected.
All dimensions to be checked on site.
Any discrepancies to be reported to the Architect immediately.
This drawing should not be scaled.

Drawing no: 4026 - ARDLEI - 10	Revision: B
--	-----------------------

Notes

Electrical Fittings	White Plastic Throughout
Lighting	Lighting points, switches and bulbs to all habitable areas will be low energy pendants. Light switch for under cupboard pelmet lighting in kitchens to be taken from main light switch point. One Low Voltage Chrome down lighter within the en-suite will be located within shower enclosure. Mains Low Voltage Chrome down lights to each bathroom. Light to bathroom and en-suites to be operated by switch located outside of room. Chrome down lights to kitchen / Utility. (mains voltage).
TV Points	TV aerial points (wire and face plate only) to: lounge, master bedroom, Kitchen/family room. Two double sockets should be provided next to the TV outlet in the lounge. Integrated Sky Plus wiring incorporated in multimedia plate. Coaxial cable to loft space. An aerial is NOT provided
BT Point	Linked mains powered to hallway and landings of all upper floors BT telephone points to: lounge, master bedroom, study/family room (wire and face plate only, connections at later date by others). Two double sockets should be provided next to the BT socket in the study where applicable
Smoke Detectors	Fans to bathroom and en suite to have delay timer
Airing Cupboard	If an airing cupboard does not contain the hot water cylinder then a wall mounted tubular heater and guard should be fitted.
Fans	Bathrooms, en suites and utilities are to be fitted with extract fans. All complete with draught back flaps Fan to bathroom and en suite to be operated by switch located outside of room
Door bell	Mains powered - Chrome / Silver Finish to Houses only.
External lights	To be located adjacent to the front door and rear or French doors. Light switches are located within the hall and adjacent to the rear or French doors.
CAT5 Cable	-

Plumbing and Heating	
Heating	Gas fired combination boiler for 2/3 bed < 1000 sq/ft Gas fired condensing boiler with hot water cylinder for 3/4 bed >1000sq/ft (see Glowworm Spec) All en-suites fitted with electric shower. Immersion heater to be provided to the cylinder. Refer to working drawings for location of boiler.
Radiators	Myson Compact Select White Finish*
Thermostatic valves	All radiators to be fitted with Pegler thermostatic valves except in a room where a thermostat is located.
Towel rails	Bathroom and En-suite to have Chrome ladder towel rails
Solar Panel	Where fitted solar panels will be Glow Worm C Solar
Rain Water Goods	Black Half Round UPVC
Outside tap	One fitted as standard**
Mixer/Blender Taps	all bath taps fitted with mixer/blender to ensure temperature does not exceed 45°C and close to the outlet to prevent colonisation of waterbourne pathogens
REFER TO GLOWWORM SPECIFICATION & HEATING DESIGN DRAWINGS FOR ALL OTHER DETAIL	

B 11.03.14 House type renamed for Phase 5&6
DB moved, CMD added, sanitary ware updated

A 14.02.14 Construction issue
Rev Date By Details



Kier Partnership Homes
Lysander House
Tempsford Hall
Sandy
Bedfordshire
SG19 2BD
Tel: 01767 642500 Fax: 01767 642628

Project: WYATE PARK
SPALDING - PHASE 5&6

Drawing:
Ground Floor Services

Drawing File Location:


Drawn by: - Date: Dec 2013

Scale: 1:50 @ A3 COINS code: -----

This drawing is © copyright protected.
All dimensions to be checked on site.
Any discrepancies to be reported to the Architect immediately.
This drawing should not be scaled.

Drawing no: 4026 - ARDLEI - 11 Revision: B

Electrical Legend			
	1 Gang 1 way switch		Single unswitched socket outlet
	1 Gang 2 way switch		Twin unswitched socket outlet
	1 Gang intermediate switch		Single switched socket outlet
	2 Gang switch		Twin switched socket outlet
	3 Gang switch		Single switched socket outlet High level
	Dimmer switch		Twin switched socket outlet High level
	Pull switch		Unswitched fuse connection unit
	Alarm pull switch		Switched fuse connection unit
	Shower pull switch		Switched fuse connection unit(H/L) with unswitched outlet(L/L)
	Time delay switch		20 Amp double pole isolating unit (for immersion heater)
	Low voltage Pendant light fitting		Immersion heater
	Low energy pendant light fitting with integral electronic ballast suitable for 4 pin compact fluorescent lamp		Radiator
	LV Battery light fitting assembly		Kickspace heater
	Fluorescent light fitting assembly		Heating time clock
	LV Recessed downlight		Room thermostat
	LV Recessed downlight water resistant		Tornado smartfit room thermostat/ boiler timer clock (low volt. supply)
	Spot light track assembly		Grid switch
	Pelmet light fitting		Gas point
	Wall light fitting location		Cooker switch
	External light fitting location		Cooker control unit
	100v Round polycarbonate external light (see spec.)		Smoke detector (linked)
	Shaver socket strip light		Heat detector (linked)
	Shaver socket		Bell push / Battery chimes
	Consumer unit		Bell & transformer
	Sub-main to consumer unit		TV/FM Aerial socket
	Residual current circuit breaker		Telephone outlet
	Extract fan		M = Master BT outlet (where noted)
	Recessed downlight incorporating extract fan		Door entry phone
	Extract fan isolating switch		Remote sensor
	MULTIMEDIA PLATE TO INCLUDE: BT POINT TV/FM AERIAL DATA CABLE OUTLET SKY PLUS WIRING 4 SWITCHED SOCKET OUTLETS		Outside tap
	M. PLATE		Hot and cold water valves
	D. Inlets		NUMBERED DATA INLETS
	I.O.		NUMBERED DATA OUTLET
Part 'P'			
All electrical work required to meet the requirements of part 'P' (electrical safety) must be designed, installed, inspected and tested by a person competent to do so.			
Electrics setting - out [n.t.s.]			

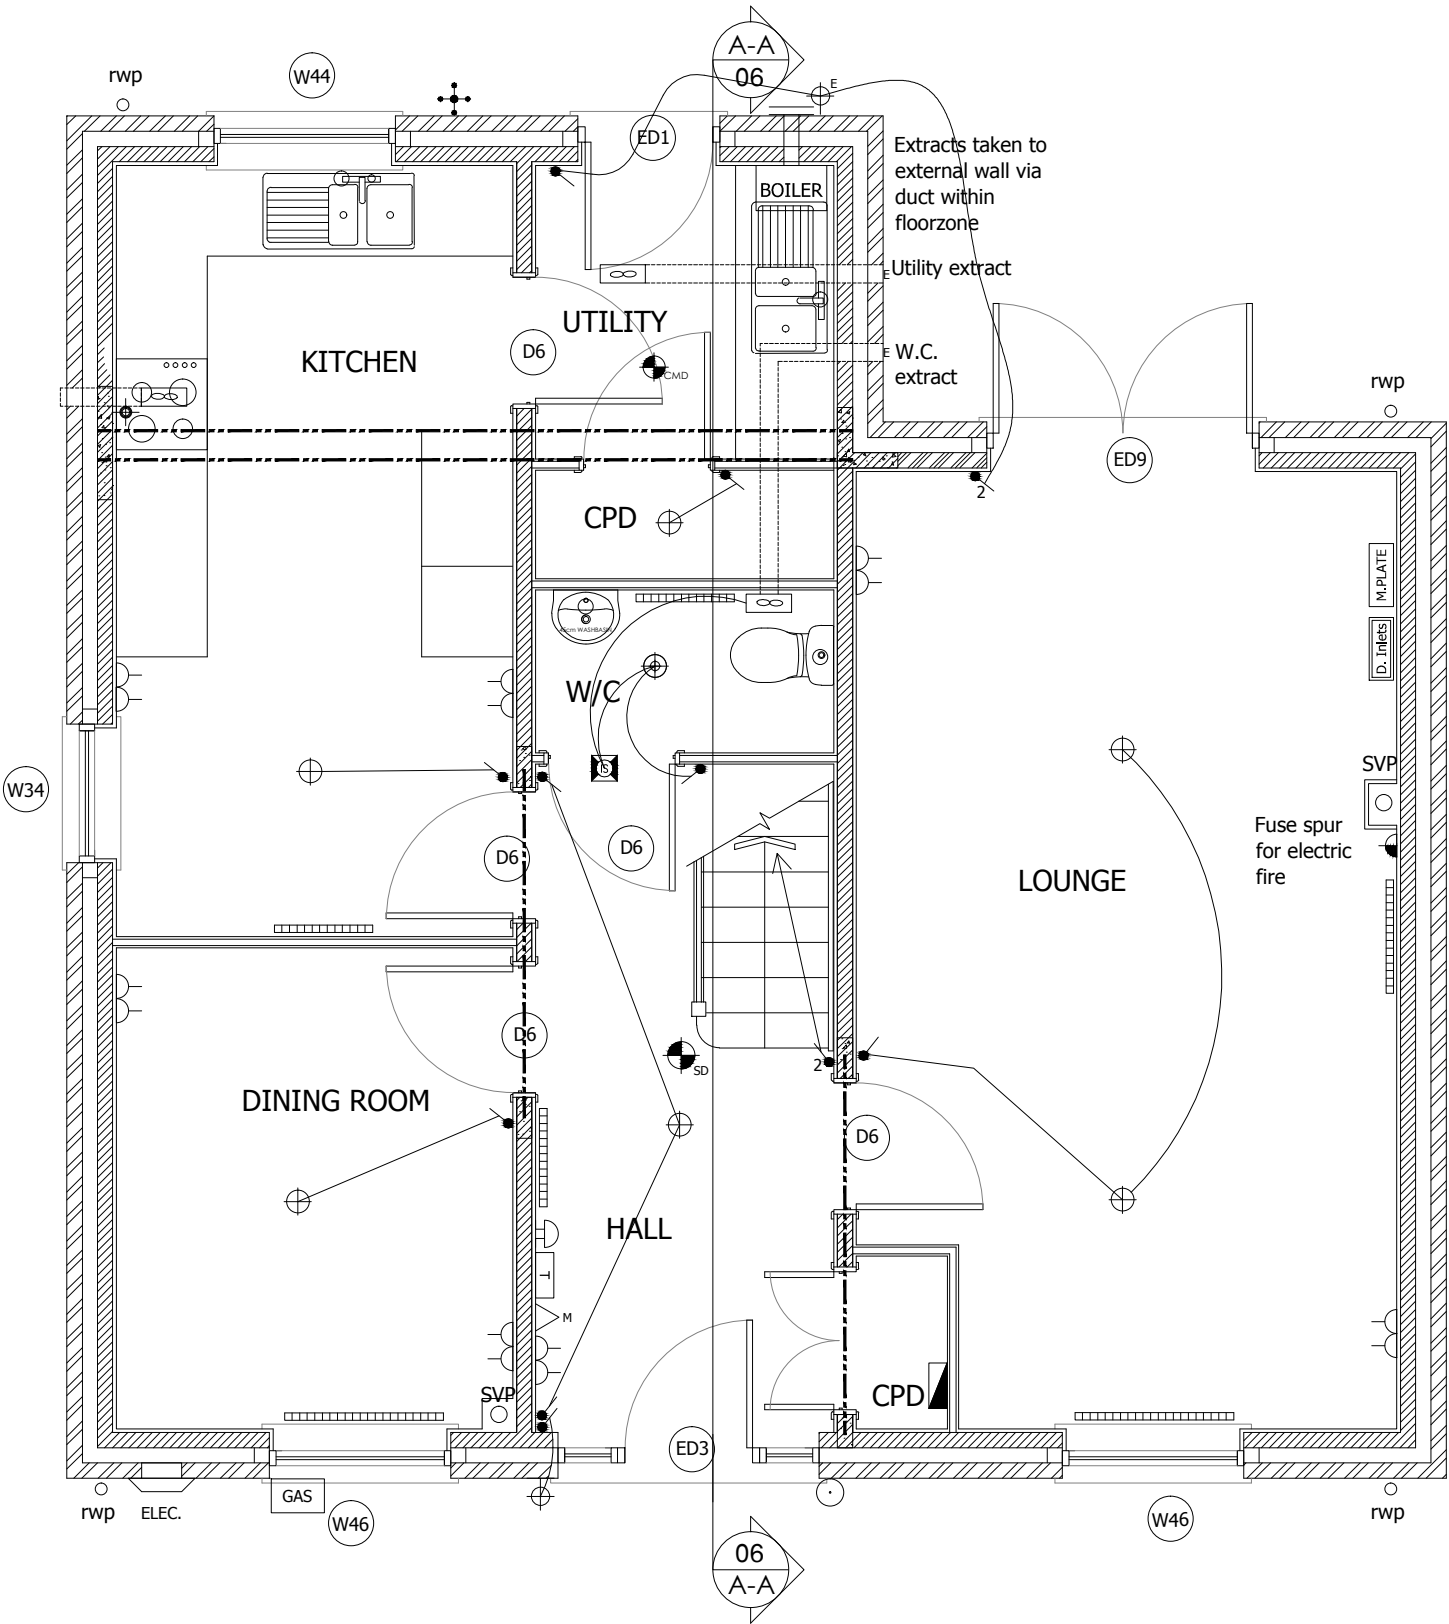

Notes

Electrical Fittings	White Plastic Throughout
Lighting	Lighting points, switches and bulbs to all habitable areas will be low energy pendants. Light switch for under cupboard pelmet lighting in kitchens to be taken from main light switch point. One Low Voltage Chrome down lighter within the en-suite will be located within shower enclosure. Mains Low Voltage Chrome down lights to each bathroom. Light to bathroom and en-suites to be operated by switch located outside of room. Chrome down lights to kitchen / Utility. (mains voltage).
TV Points	TV aerial points (wire and face plate only) to: lounge, master bedroom, Kitchen/family room. Two double sockets should be provided next to the TV outlet in the lounge. Integrated Sky Plus wiring incorporated in multimedia plate. Coaxial cable to loft space. An aerial is NOT provided
BT Point	Linked mains powered to hallway and landings of all upper floors BT telephone points to: lounge, master bedroom, study/family room (wire and face plate only, connections at later date by others). Two double sockets should be provided next to the BT socket in the study where applicable
Smoke Detectors	Fans to bathroom and en suite to have delay timer
Airing Cupboard	If an airing cupboard does not contain the hot water cylinder then a wall mounted tubular heater and guard should be fitted.
Fans	Bathrooms, en suites and utilities are to be fitted with extract fans. All complete with draught back flaps Fan to bathroom and en suite to be operated by switch located outside of room
Door bell	Mains powered - Chrome / Silver Finish to Houses only.
External lights	To be located adjacent to the front door and rear or French doors. Light switches are located within the hall and adjacent to the rear or French doors.
CAT5 Cable	-

Plumbing and Heating	
Heating	Gas fired combination boiler for 2/3 bed < 1000 sq/ft Gas fired condensing boiler with hot water cylinder for 3/4 bed >1000sq/ft (see Glowworm Spec) All en-suites fitted with electric shower. Immersion heater to be provided to the cylinder. Refer to working drawings for location of boiler.
Radiators	Myson Compact Select White Finish*
Thermostatic valves	All radiators to be fitted with Pegler thermostatic valves except in a room where a thermostat is located.
Towel rails	Bathroom and En-suite to have Chrome ladder towel rails
Solar Panel	Where fitted solar panels will be Glow Worm C Solar
Rain Water Goods	Black Half Round UPVC
Outside tap	One fitted as standard**
Mixer/Blender Taps	all bath taps fitted with mixer/blender to ensure temperature does not exceed 48°C and close to the outlet to prevent colonisation of waterbourne pathogens
REFER TO GLOWWORM SPECIFICATION & HEATING DESIGN DRAWINGS FOR ALL OTHER DETAIL	

B	11.03.14	House type renamed for Phase 5&6 Sanitary ware updated, BT and socket moved in bed 1	
A	14.02.14	Construction issue	
Rev	Date	By	Details



Kier Partnership Homes
Lysander House
Temsford Hall
Sandy
Bedfordshire
SG19 2BD
Tel: 01767 642500 Fax: 01767 642628

Project: **WYGATE PARK
SPALDING - PHASE 5&6**

Drawing:
First Floor Services

Drawing File Location:


Drawn by:	Date:
-	Dec 2013

Scale:	COINS code:
1:50 @ A3	-----

This drawing is © copyright protected.
All dimensions to be checked on site.
Any discrepancies to be reported to the Architect immediately.
This drawing should not be scaled.

Drawing no:	Revision:
4026 - ARDLEI - 12	B

Electrical Legend			
	1 Gang 1 way switch		Single unswitched socket outlet
	1 Gang 2 way switch		Twin unswitched socket outlet
	1 Gang intermediate switch		Single switched socket outlet
	2 Gang switch		Twin switched socket outlet
	3 Gang switch		Single switched socket outlet High level
	Dimmer switch		Twin switched socket outlet High level
	Pull switch		Unswitched fuse connection unit
	Alarm pull switch		Switched fuse connection unit
	Shower pull switch		Switched fuse connection unit(H/L) with unswitched outlet(L/L)
	Time delay switch		20 Amp double pole isolating unit (for immersion heater)
	Low voltage Pendant light fitting		Immersion heater
	Low energy pendant light fitting with integral electronic ballast suitable for 4 pin compact fluorescent lamp		Radiator
			Kickspace heater
	LV Batten light fitting assembly		Heating time clock
	Fluorescent light fitting assembly		Room thermostat
	LV Recessed downlight		Tornado smartfit room thermostat/ boiler timer clock (low volt. supply)
	LV Recessed downlight water resistant		Grid switch
	Spot light track assembly		Gas point
	Pelmet light fitting		Cooker switch
	Wall light fitting location		Cooker control unit
	External light fitting location		Smoke detector (linked)
	100v Round polycarbonate external light (see spec.)		Heat detector (linked)
	Shaver socket strip light		Bell push / Battery chimes
	Shaver socket		Bell & transformer
	Consumer unit		TV/FM Aerial socket
	Sub-main to consumer unit		Telephone outlet
	Residual current circuit breaker		M = Master BT outlet (where noted)
	Extract fan		Door entry phone
	Recessed downlight incorporating extract fan		Remote sensor
	Extract fan isolating switch		Outside tap
	MULTIMEDIA PLATE TO INCLUDE: BT POINT TV/FM AERIAL DATA CABLE OUTLET SKY PLUS WIRING 4 SWITCHED SOCKET OUTLETS		Hot and cold water valves
	D. Inlets		NUMBERED DATA INLETS
	D. Outlets		NUMBERED DATA OUTLET
Part 'P'			
All electrical work required to meet the requirements of part 'P' (electrical safety) must be designed, installed, inspected and tested by a person competent to do so.			
Electrics setting - out [n.t.s.]			

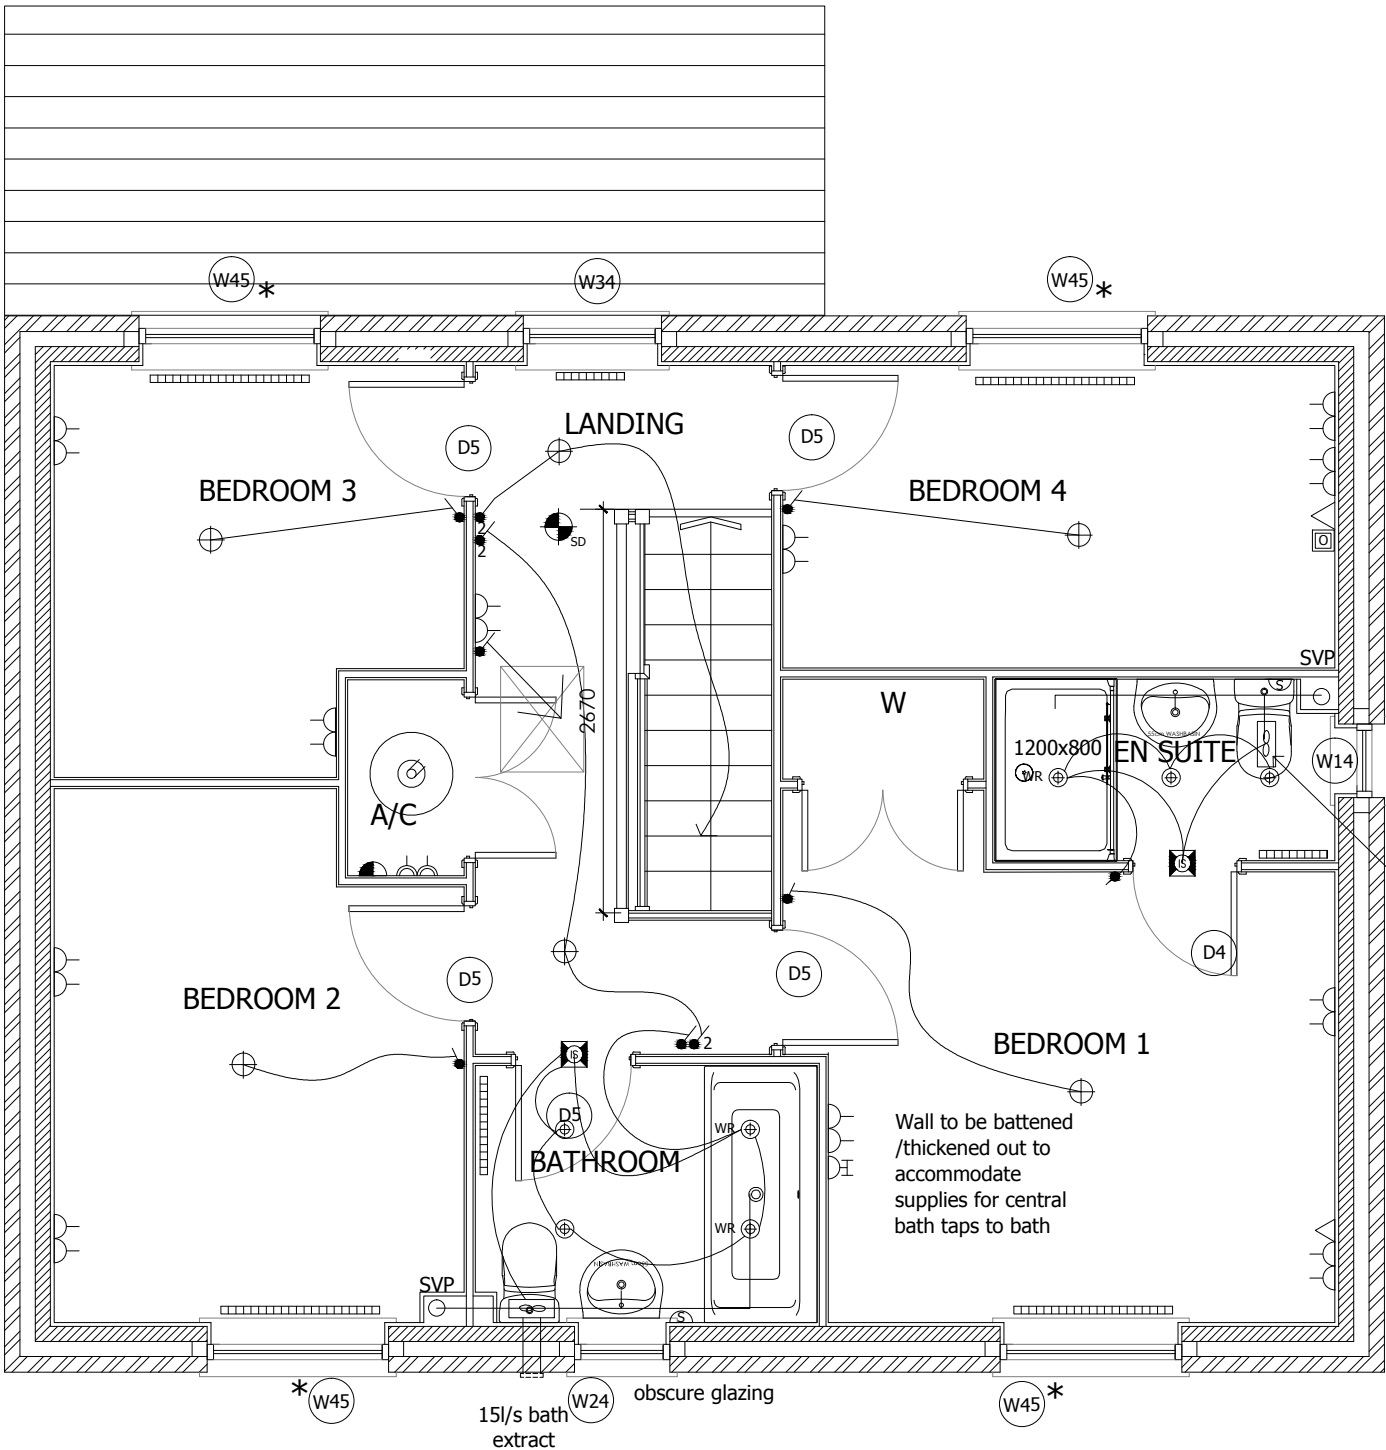


obsure glazing

Ceiling mounted extract fan to ducted up & over ceiling ties to vent tile fitted with condensation trap

Wall to be battened /thickened out to accommodate supplies for central bath taps to bath

Staircase to have minimum clear width of 800mm with equal goings & risers. 2000mm clear head height to be maintained over full length of flight. continuous handrail to be provided 900mm high measured vertically from pitch line of stairs. Flight should be guarded at the sides such that a 100mm sphere cannot pass through any opening & so that children will not readily be able to climb the guarding. Landings to be provided at both top & bottom of flight & have a width at least equal to the minimum clear width of the flight.

13no. equal individual rises & 12no. equal goings each giving pitch of flight at 42° max.

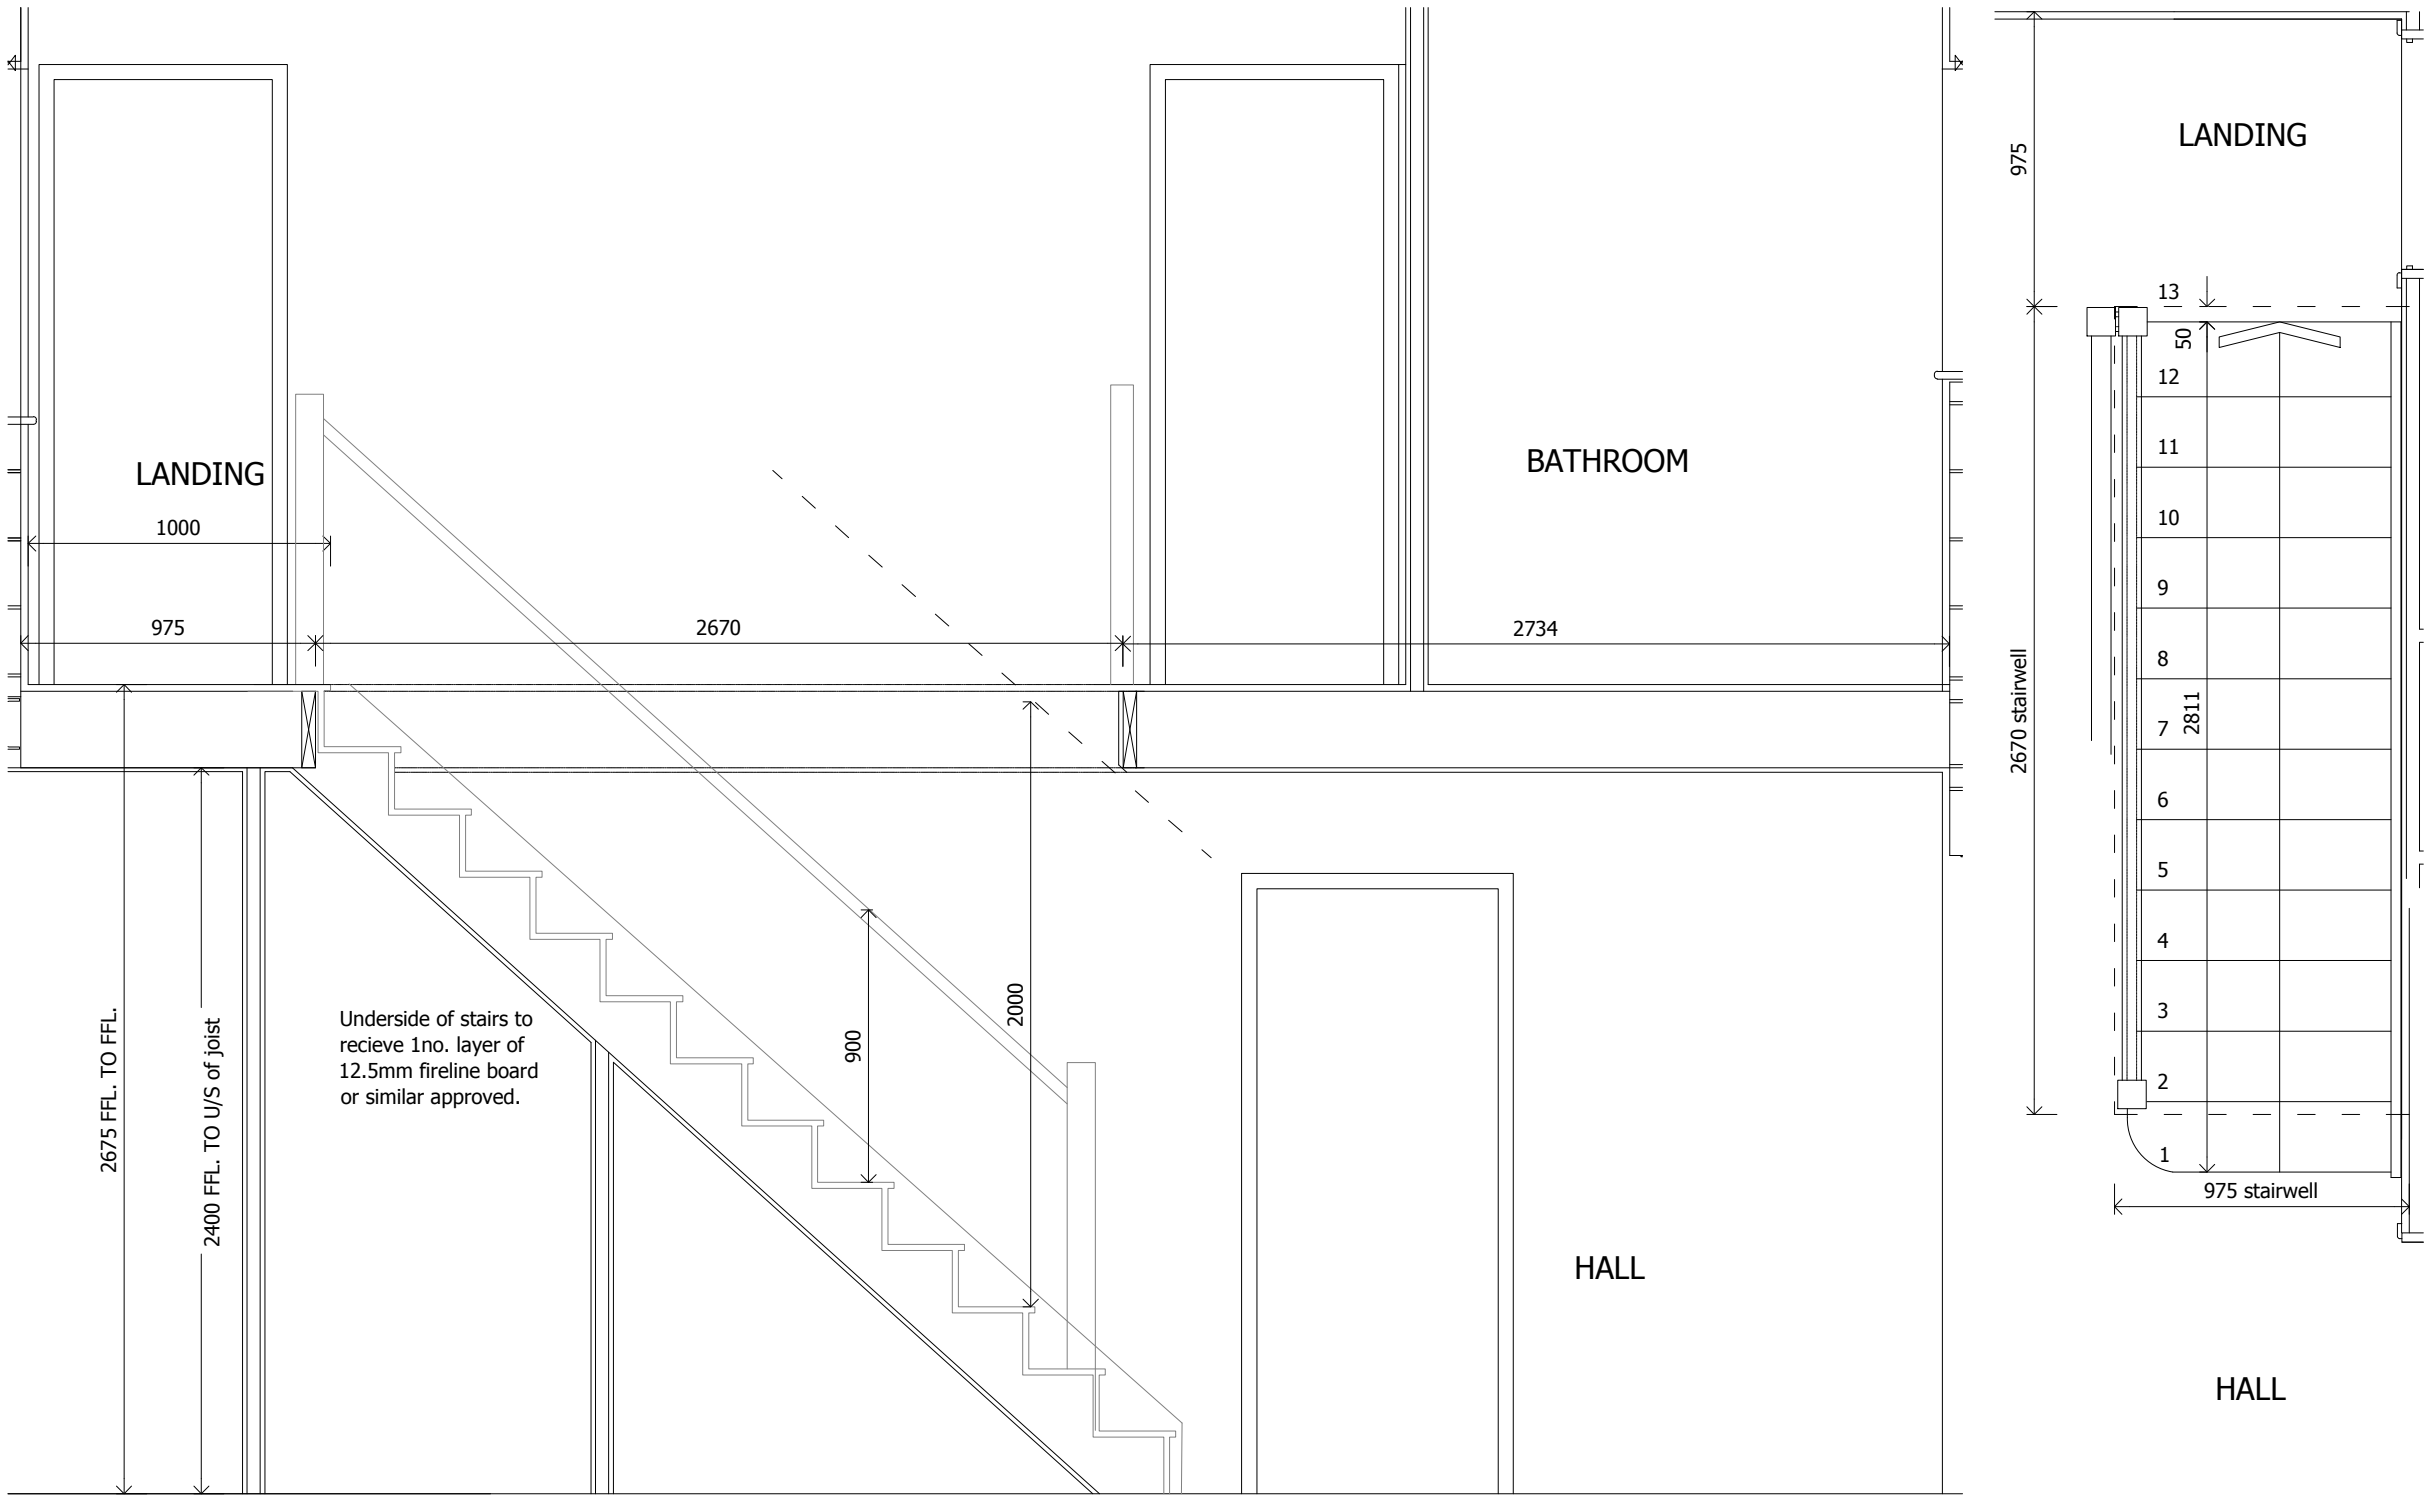

B	11.03.14	House type renamed for Phase 5&6 Stairwell increased 40mm	
A	14.02.14	Construction issue	
Rev	Date	By	Details



Kier Partnership Homes
Lysander House
Tempsford Hall
Sandy
Bedfordshire
SG19 2BD
Tel: 01767 642500 Fax: 01767 642628

Project: WYGATE PARK
SPALDING - PHASE 5&6

Drawing:
Staicase Details

Drawing File Location:

Drawn by: -	Date: Dec 2013
----------------	-------------------



Scale: 1:50 @ A3	COINS code: -----
---------------------	----------------------

This drawing is © copyright protected.
All dimensions to be checked on site.
Any discrepancies to be reported to
the Architect immediately.
This drawing should not be scaled.

Drawing no: 4026 - ARDLEI - 13	Revision: B
-----------------------------------	----------------

Electrical Legend			
	1 Gang 1 way switch		Single unswitched socket outlet
	1 Gang 2 way switch		Twin unswitched socket outlet
	1 Gang intermediate switch		Single switched socket outlet
	2 Gang switch		Twin switched socket outlet
	3 Gang switch		Single switched socket outlet High level
	Dimmer switch		Twin switched socket outlet High level
	Pull switch		Unswitched fuse connection unit
	Alarm pull switch		Switched fuse connection unit
	Shower pull switch		Switched fuse connection unit (H/L) with unswitched outlet (L/L)
	Time delay switch		20 Amp double pole isolating unit (for immersion heater)
	Low voltage Pendant light fitting		Immersion heater
	Low energy pendant light fitting with integral electronic ballast suitable for 4 pin compact fluorescent lamp		Radiator
	LV Batten light fitting assembly		Kickspace heater
	Fluorescent light fitting assembly		Heating time clock
	LV Recessed downlight		Room thermostat
	LV Recessed downlight water resistant		Tornado smartfit room thermostat/boiler timer clock (low volt. supply)
	Spot light track assembly		Grid switch
	Pelmet light fitting		Gas point
	Wall light fitting location		Cooker switch
	External light fitting location		Cooker control unit
	100mm Round polycarbonate external light (see spec.)		Smoke detector (linked)
	Shaver socket strip light		Heat detector (linked)
	Shaver socket		Bell push / Battery chimes
	Consumer unit		Bell & transformer
	Sub-main to consumer unit		TV/FM Aerial socket
	Residual current circuit breaker		Telephone outlet M = Master BT outlet (where noted)
	Extract fan		Door entry phone
	Recessed downlight incorporating extract fan		Remote sensor
	Extract fan isolating switch		Outside tap
	MEDIA/MEDIA PLATE TO INCLUDE: BT POINT TV/FM AERIAL DATA CABLE OUTLET 20 AMP FUSE UNIT 4 SWITCHED SOCKET OUTLETS		Hot and cold water valves
			NUMBERED DATA INLETS
			NUMBERED DATA OUTLET

Part 'P'
All electrical work required to meet the requirements of part 'P' (electrical safety) must be designed, installed, inspected and tested by a person competent to do so.

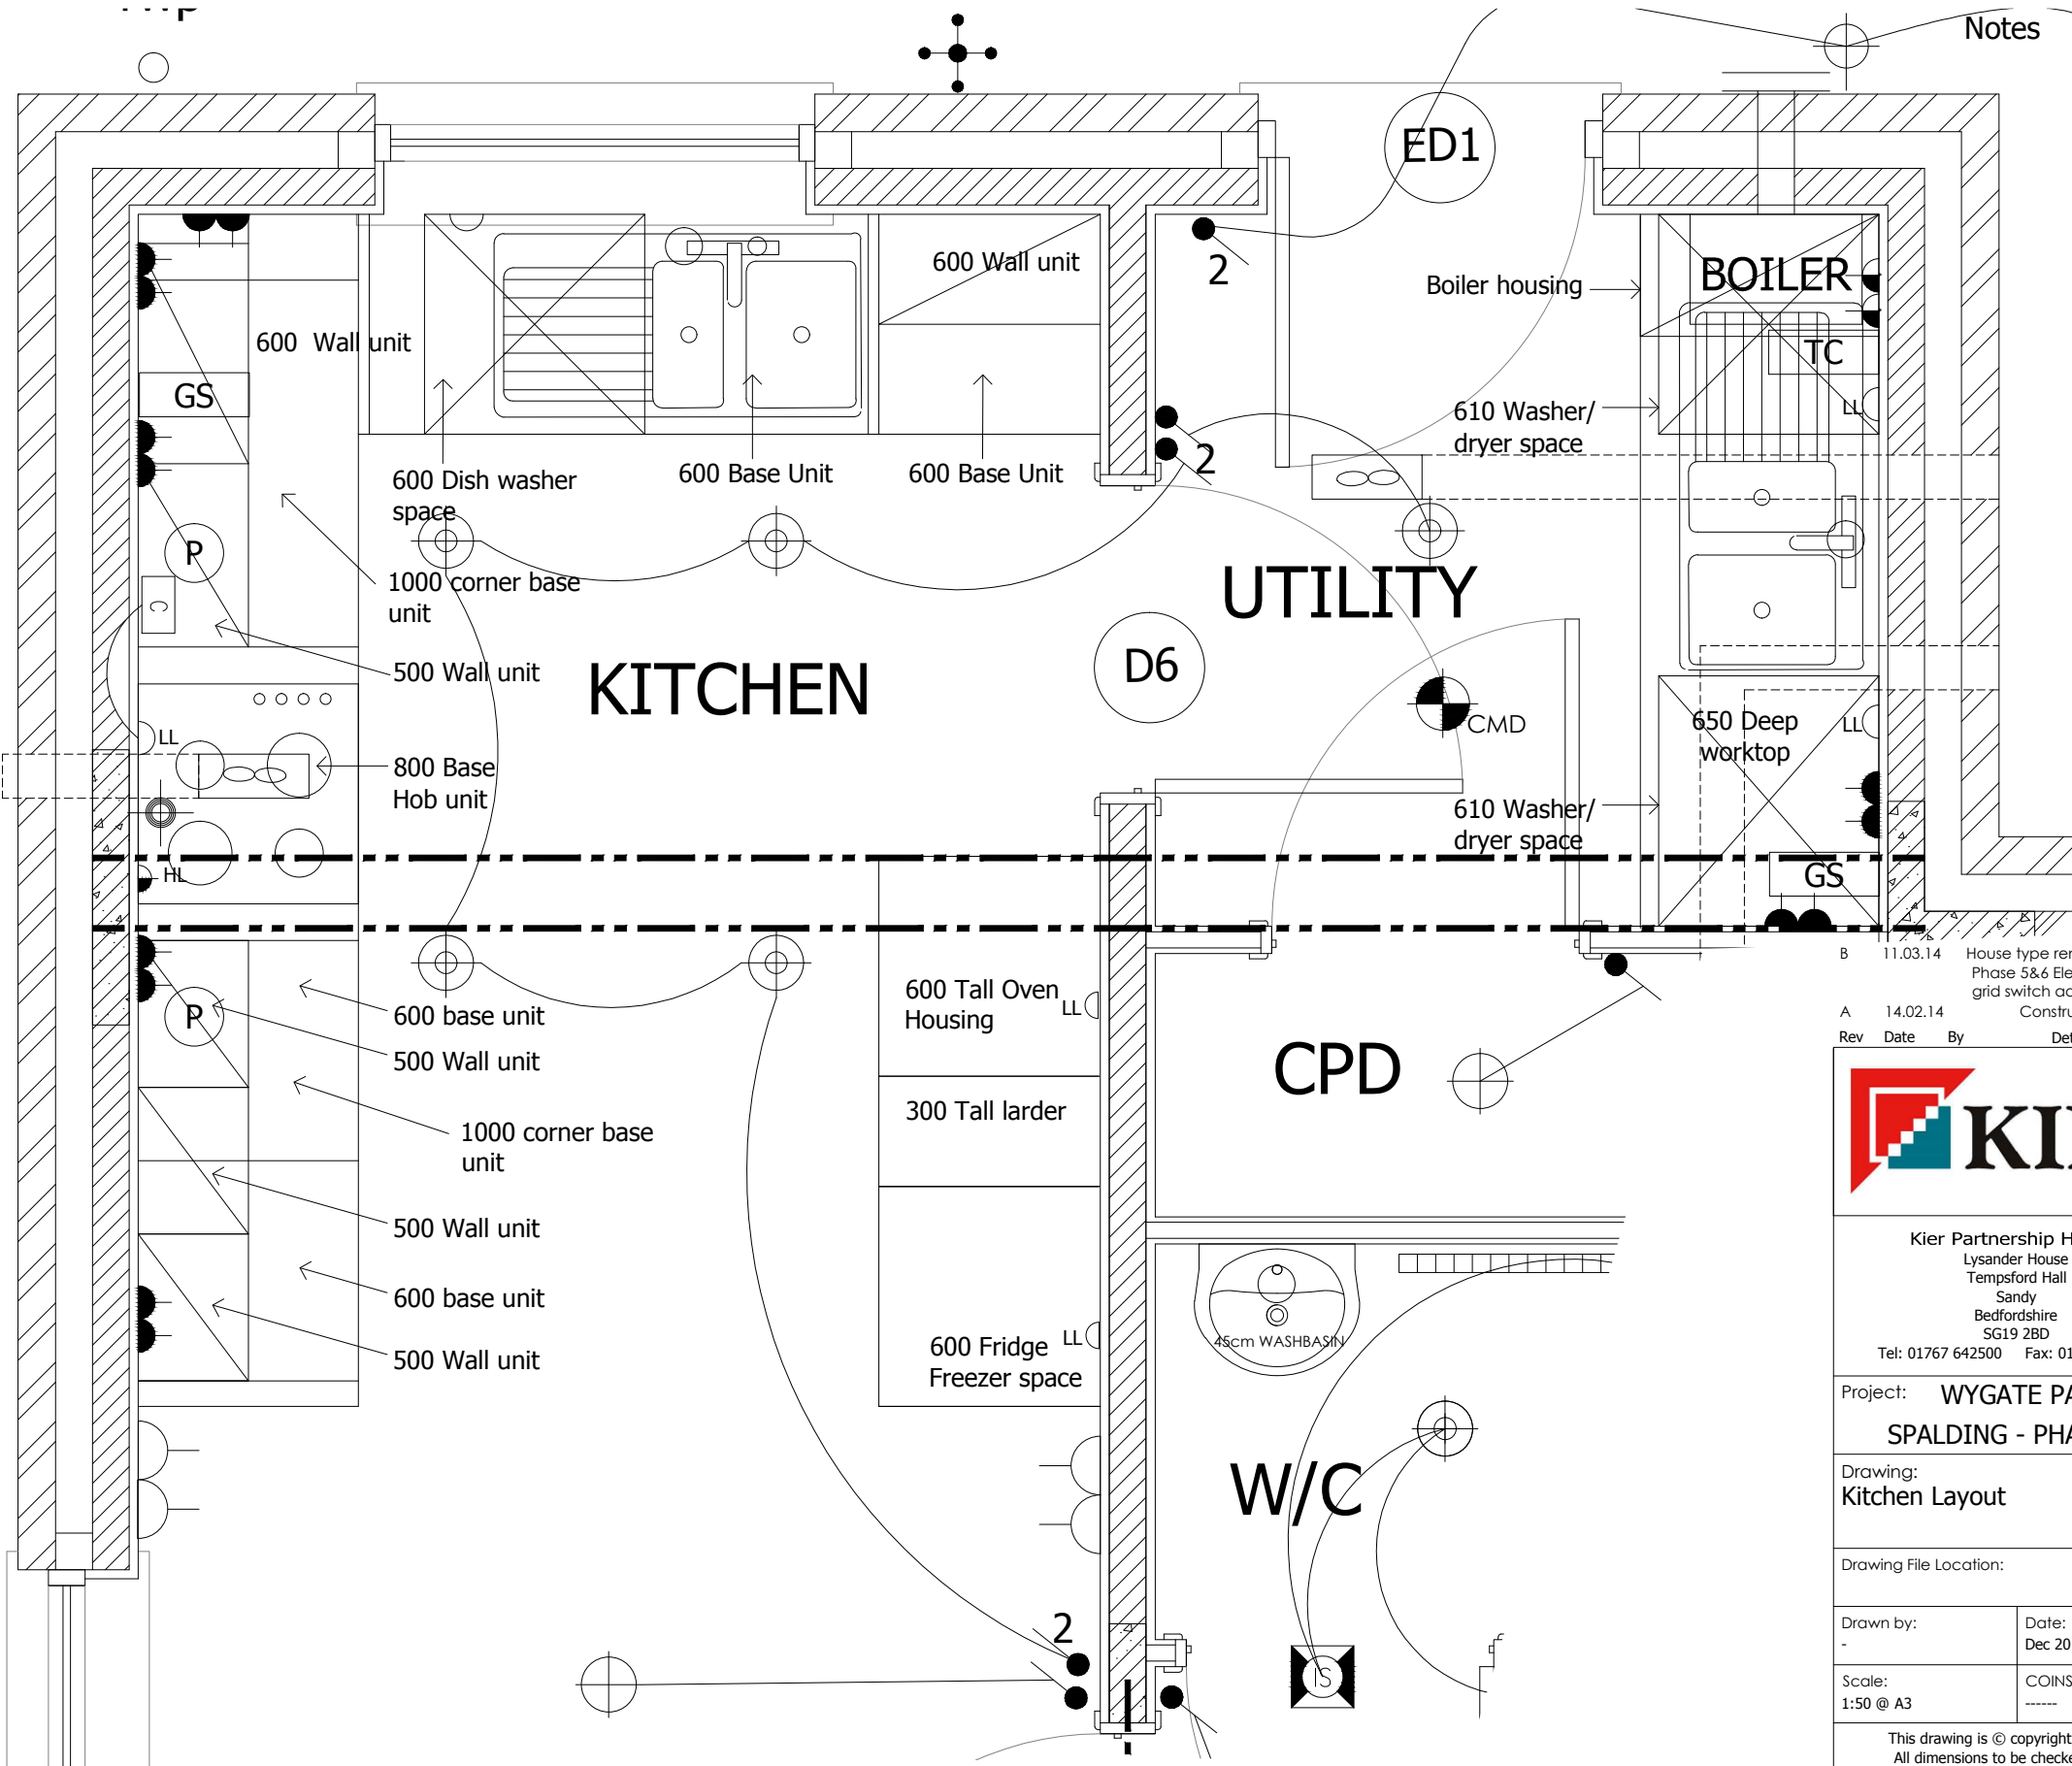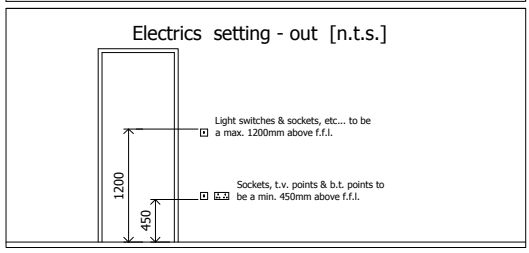

Notes

B	11.03.14	House type renamed for Phase 5&6	Electrics updated, grid switch added to utility
A	14.02.14		Construction issue
Rev	Date	By	Details



Kier Partnership Homes
Lysander House
Tempsford Hall
Sandy
Bedfordshire
SG19 2BD
Tel: 01767 642500 Fax: 01767 642628

Project: **WYGATE PARK**
SPALDING - PHASE 5&6

Drawing:
Kitchen Layout

Drawing File Location:

Drawn by:
-

Date:
Dec 2013

Scale:
1:50 @ A3

COINS code:

This drawing is © copyright protected.
All dimensions to be checked on site.
Any discrepancies to be reported to the Architect immediately.
This drawing should not be scaled.

Drawing no:
4026 - ARDLEI - 14

Revision:
B