



128937 - The Tulip Queen Lodge Spalding Site Plan

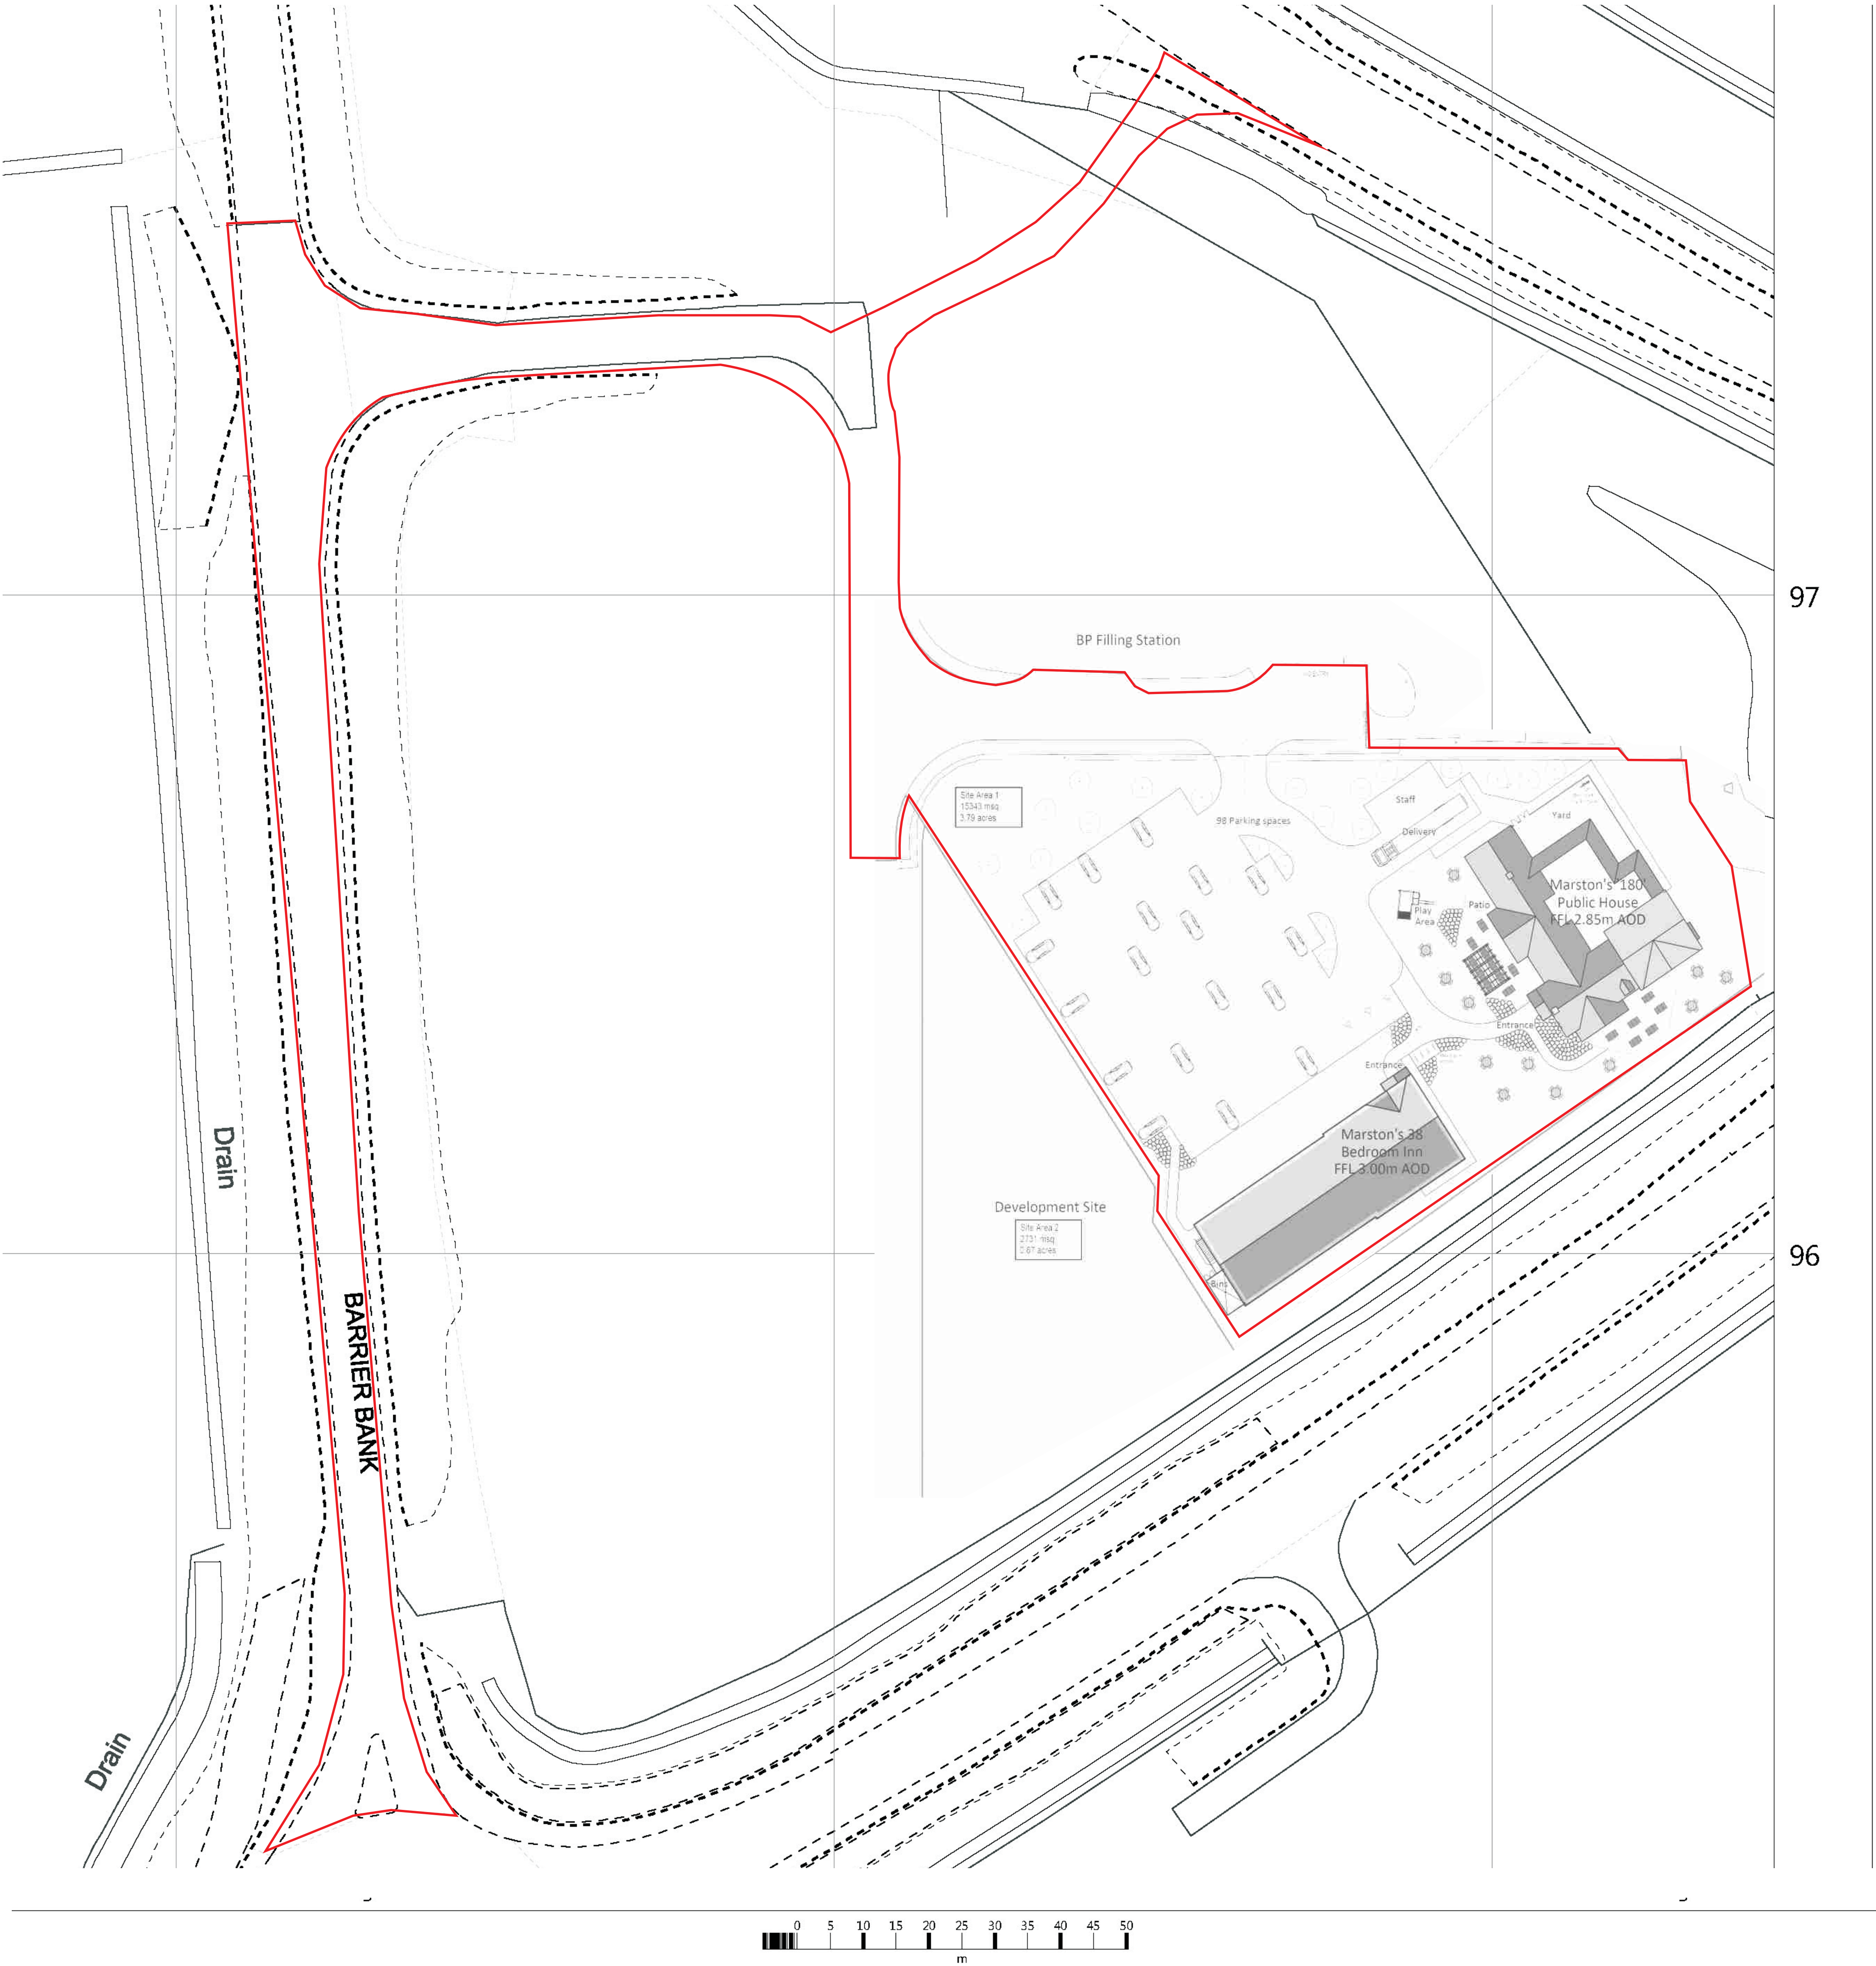

OS MasterMap 1250/2500/10000 scale
Wednesday, April 4, 2018, ID: CM-00702356
www.centremapslive.co.uk


Scale 1:500 at A1 Centre: 524288 E, 319685 N

©Crown Copyright and database rights 2017 OS 100019980

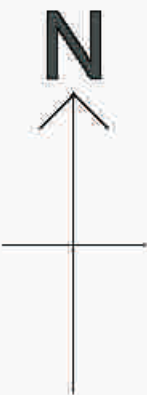

SIGN SPECIALISTS
sign-specialists.co.uk

128937 - The Tulip Queen Lodge Spalding Block Plan

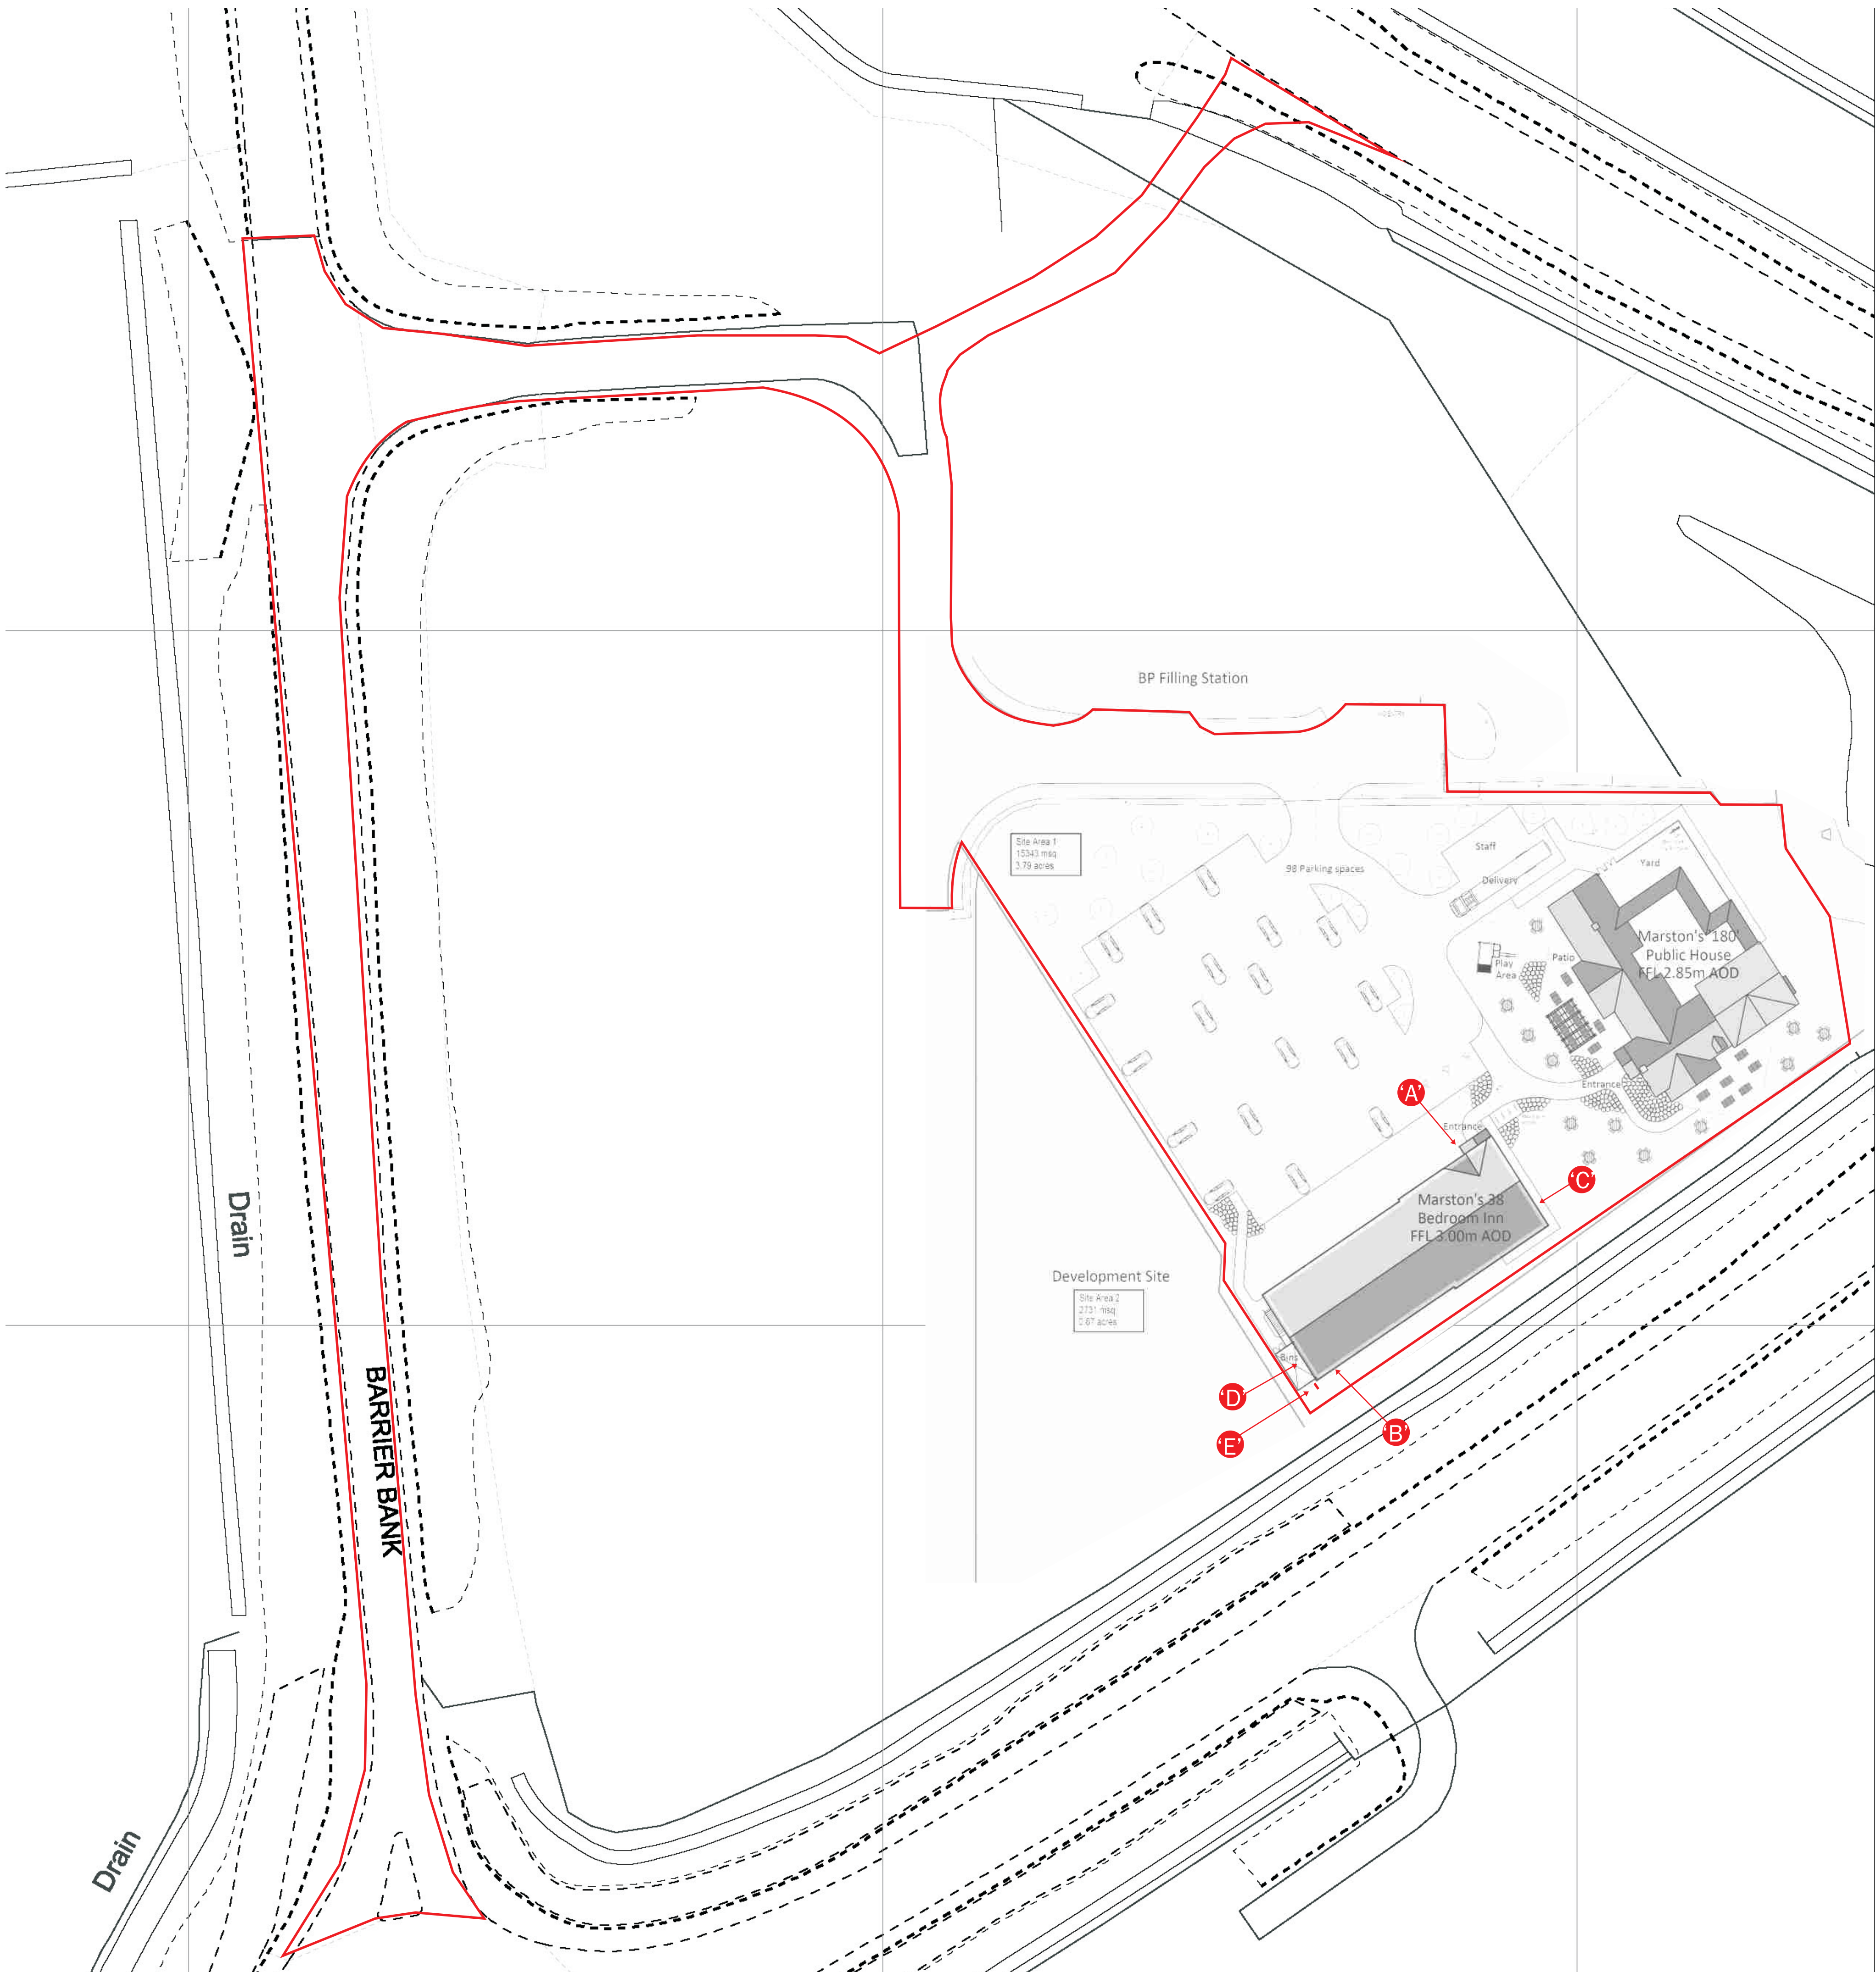

97


96



OS MasterMap 1250/2500/10000 scale
Wednesday, April 4, 2018, ID: CM-00702356
www.centremapslive.co.uk

Scale 1:500 at A1 Centre: 524288 E, 319685 N

©Crown Copyright and database rights 2017 OS 100019980

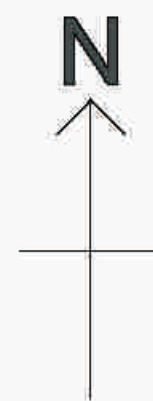

SIGN SPECIALISTS
sign-specialists.co.uk