
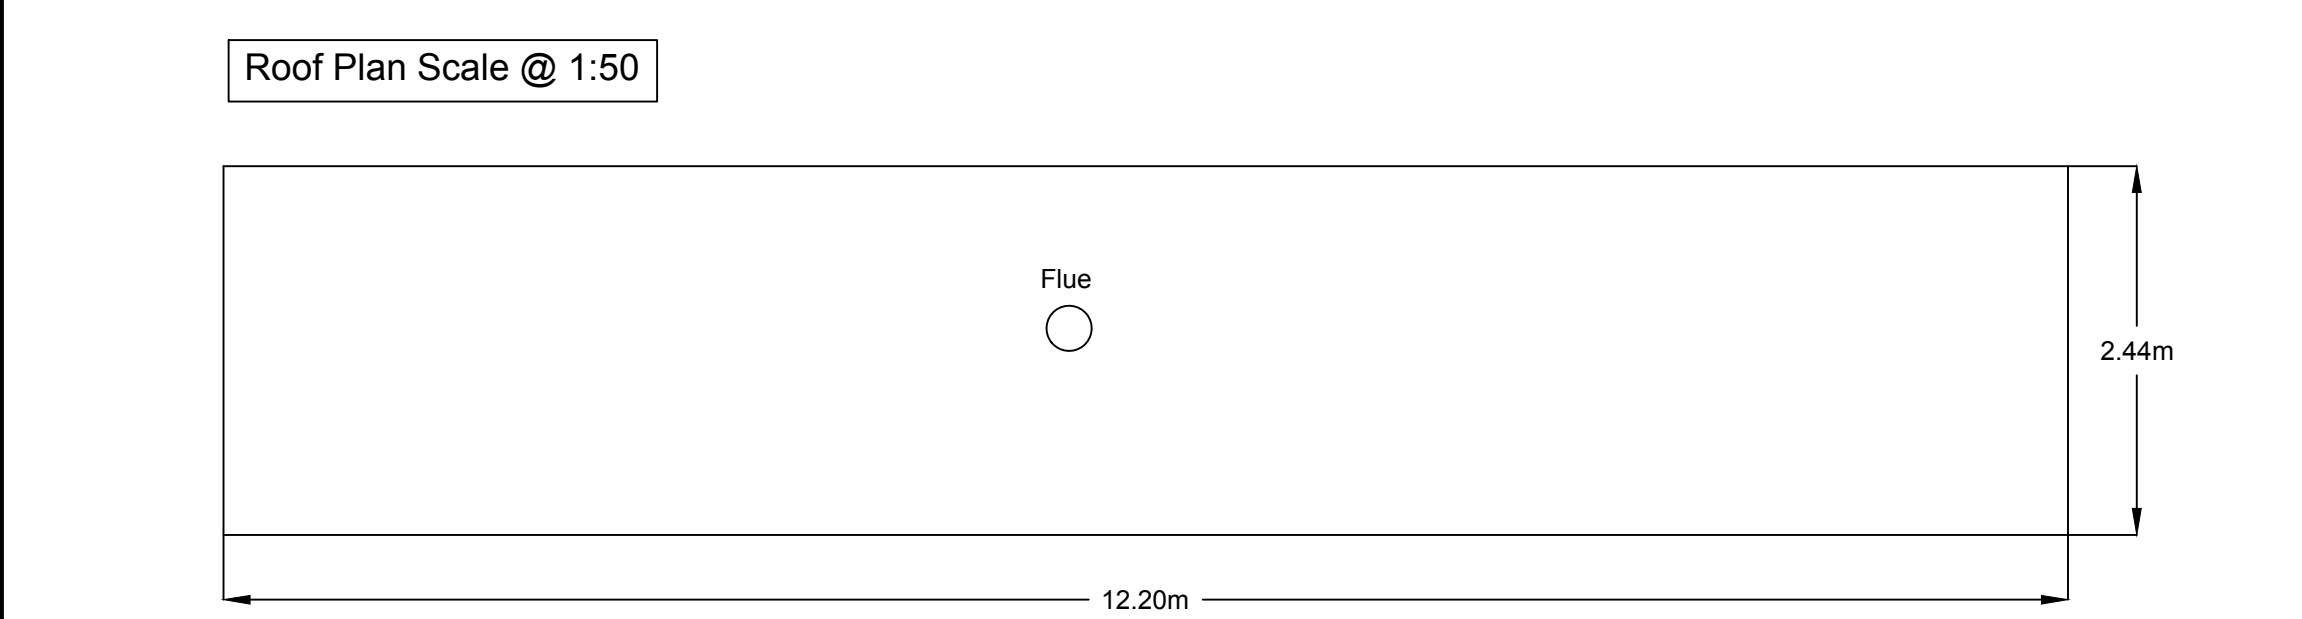


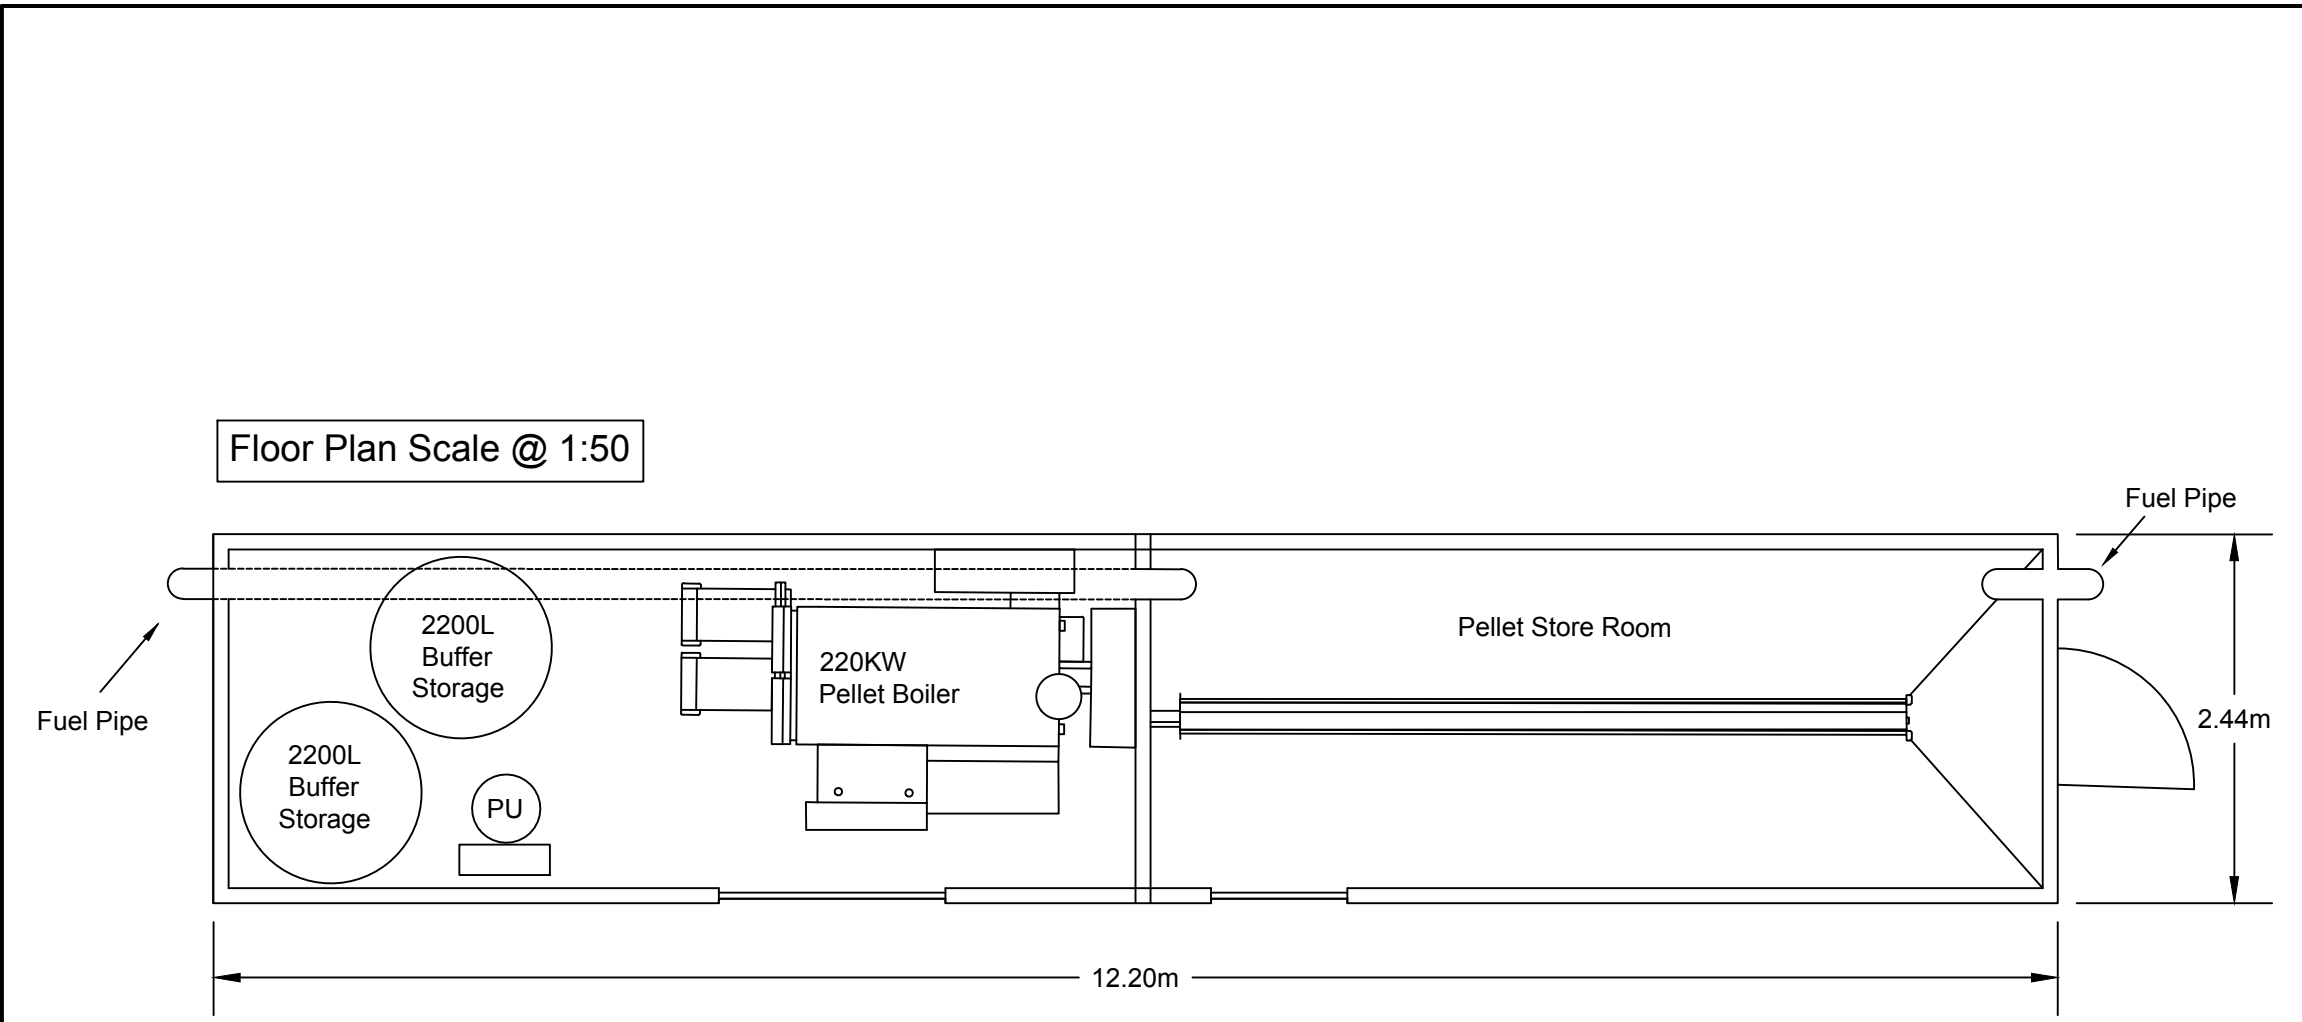

|   |                                         |            |      |             |          |
|---|-----------------------------------------|------------|------|-------------|----------|
|   |                                         |            |      |             |          |
|   |                                         |            |      |             |          |
| REVISION   | DETAILS                                 |            |      |             | DATE     |
| CLIENT   | The Engineering Support Partnership Ltd |            |      |             |          |
| PROJECT   | Cedar Falls Care Home Energy Centre     |            |      |             |          |
| DRAWING TITLE   | Proposed Floor and Roof Plan            |            |      |             |          |
| DRG No.   | NT13503/059/06                          |            |      |             | REV      |
| DRG SIZE   | A3                                      | SCALE      | 1:50 | DATE        | May 2018 |
| DRAWN BY   | PAG                                     | CHECKED BY | BP   | APPROVED BY | HK       |
| NEWCASTLE UPON TYNE TEL 0191 232 0943 WEB: WWW.WARDELL-ARMSTRONG.COM   |                                         |            |      |             |          |
| <div><div><input type="checkbox"/> BIRMINGHAM</div><div><input type="checkbox"/> EDINBURGH</div><div><input type="checkbox"/> MANCHESTER</div></div> <div><div><input type="checkbox"/> CARDIFF</div><div><input type="checkbox"/> GLASGOW</div><div><input type="checkbox"/> SHEFFIELD</div></div> <div><div><input type="checkbox"/> CARLISLE</div><div><input type="checkbox"/> LEIGH</div><div><input type="checkbox"/> STOKE ON TRENT</div></div> <div><div><input type="checkbox"/> CROYDON</div><div><input type="checkbox"/> LONDON</div><div><input type="checkbox"/> TAUNTON</div></div> |                                         |            |      |             |          |
| <div><div><div><div></div></div><div>wardellarmstrong</div></div><div>your earth our world</div></div>   |                                         |            |      |             |          |