




KEY TO USES:

Scheme Boundary

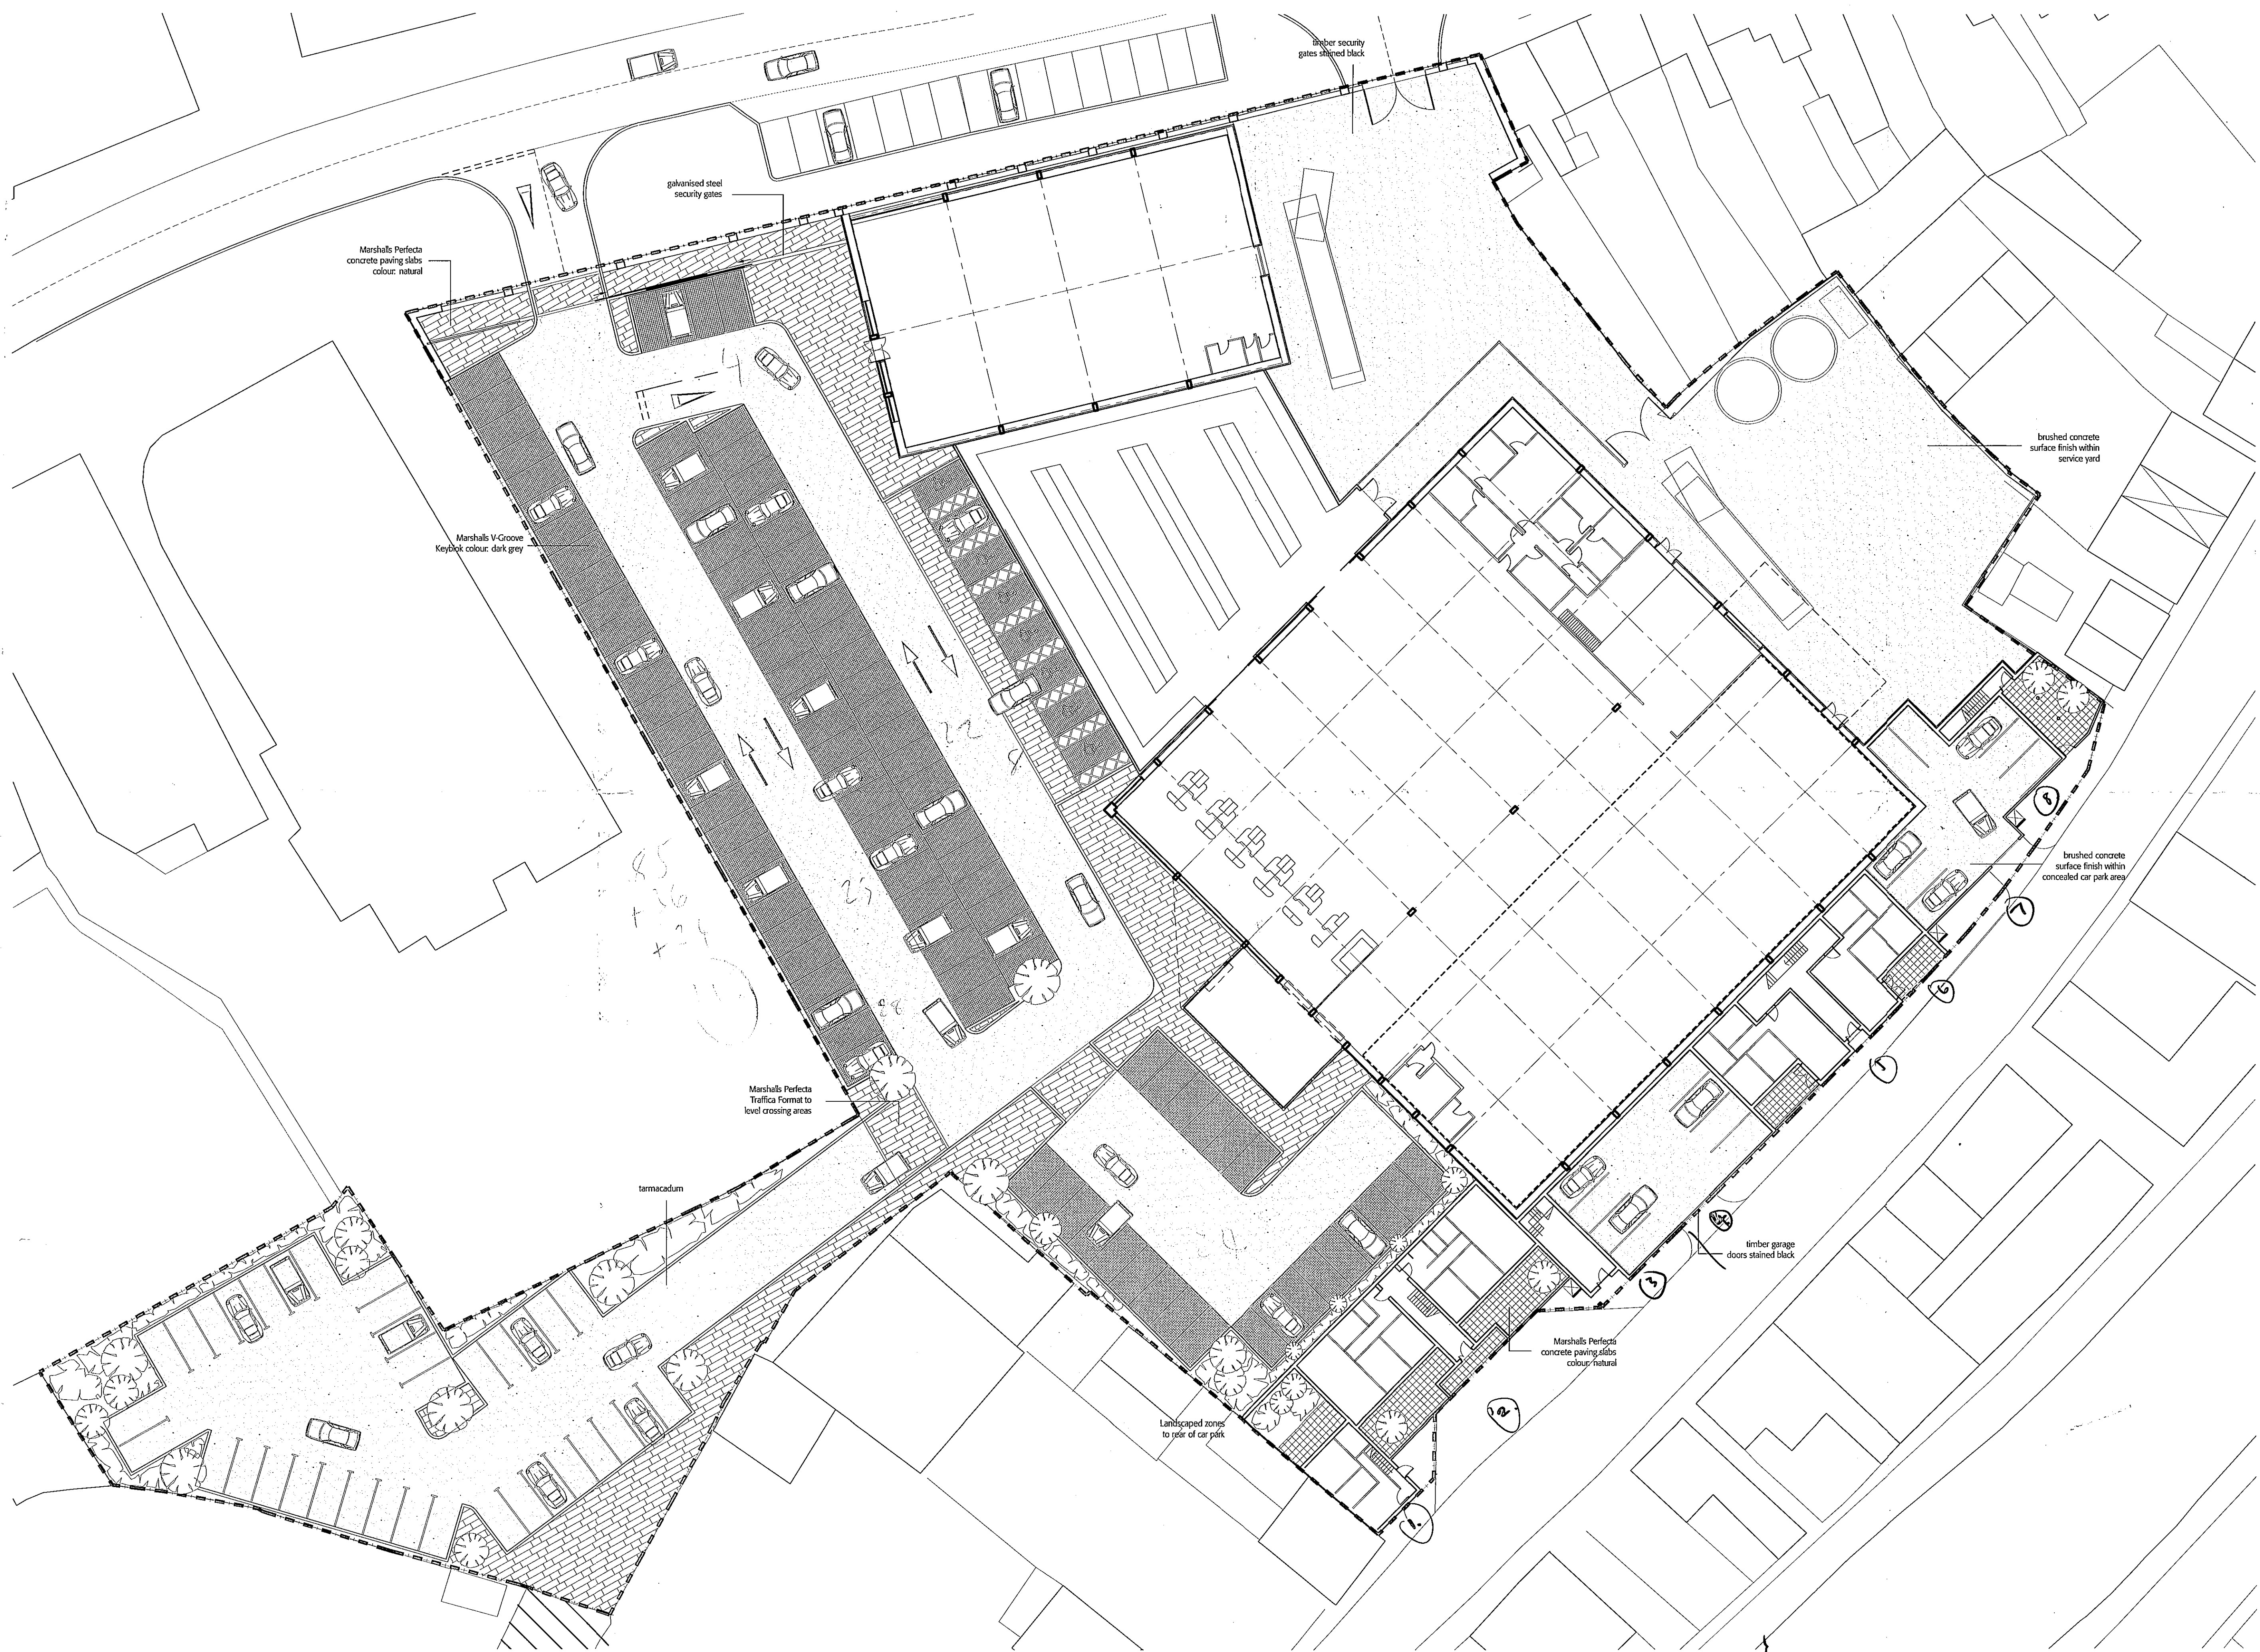

SHDC
Planning & Development
09 MAY 2005
Ref:

F	06.05.2005	Surface materials added. Drawing revised to black and white.
E	24.03.2005	References to Unit C omitted. Entrance gates reduced. Garage doors added.
D	11.03.2005	Unit C omitted. Unit A entrance adjusted. Car parking amended.
C	10.02.2005	General amendments to overall plan. Residential plans amended.
B	21.01.2005	General amendments to overall plan. Residential plans amended.
A	06.01.2005	General amendments to overall plan.

Revision Date Details
This drawing is not to be scaled.
This drawing may be based on information in which exact dimensions cannot
be verified, and therefore areas shown should be treated as approximate,
and subject to confirmation by survey.
All information ©2005 Black Architecture Limited.

Subject to Statutory Approval
 Black
100-110 Westlode Street
London EC4A 4AF
T +44 (0) 20 7891 2515
F +44 (0) 20 7891 2516
www.blackarchitecture.com

WESTLODE STREET
SPALDING
BRIDE HALL DEVELOPMENTS LTD
Ground Floor Plan

Drawn YJC	Checked SB	Date 10.02.05	Scale 1/250@A1
Project 0153	Reference PL	Number 100	Revision F