



VISUAL SCALE 1:50 @ A1

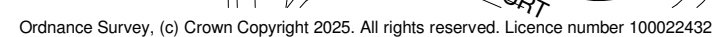

VISUAL SCALE 1:100 @ A1

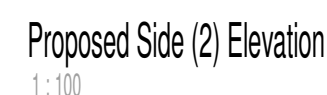

Site Pla
1:1250



Notes:

- Thumb lock to changing rooms doors

[illegible]

AUSTIN JOHN
ARCHITECTURAL

RUALEN, MILL GREEN ROAD,
PINCHBECK, SPALDING PE11 3P
07939000388

PROJECT

Proposed Refurbishment of Sports Pavillion

CLIENT	
--------	--

Spalding United Youth Football Club,
Pennygate, Spalding PE11 1LQ

DRAWING

Proposed Ground Floor Plan
Proposed Elevations
3D View
Block Plan

DRAWING NUMBER:

AJA/1389/26/01

DRAWN BY:
HA

DATE:

07/01/2026

SCALE (@ A1):	As indicated
---------------	--------------

COPIES OF THESE DRAWINGS MUST NOT BE TAKEN, TRACED OR ALTERED FOR ANY PURPOSE OTHER THAN THAT FOR WHICH THEY ARE ISSUED WITHOUT WRITTEN PERMISSION OF AUSTIN JOINT. THE USER OF THESE DRAWINGS SHALL BE RESPONSIBLE FOR OBTAINING ALL NECESSARY PERMITS, ORDINANCES, REGULATIONS APPROVAL AND DO NOT CONTAIN A FULL SPECIFICATION FOR THE PROPOSED WORK. 

HEALTH & SAFETY
The client is to ensure that the appointed contractor is familiar with and complies with Health & Safety for Building Glass and Work Places.