


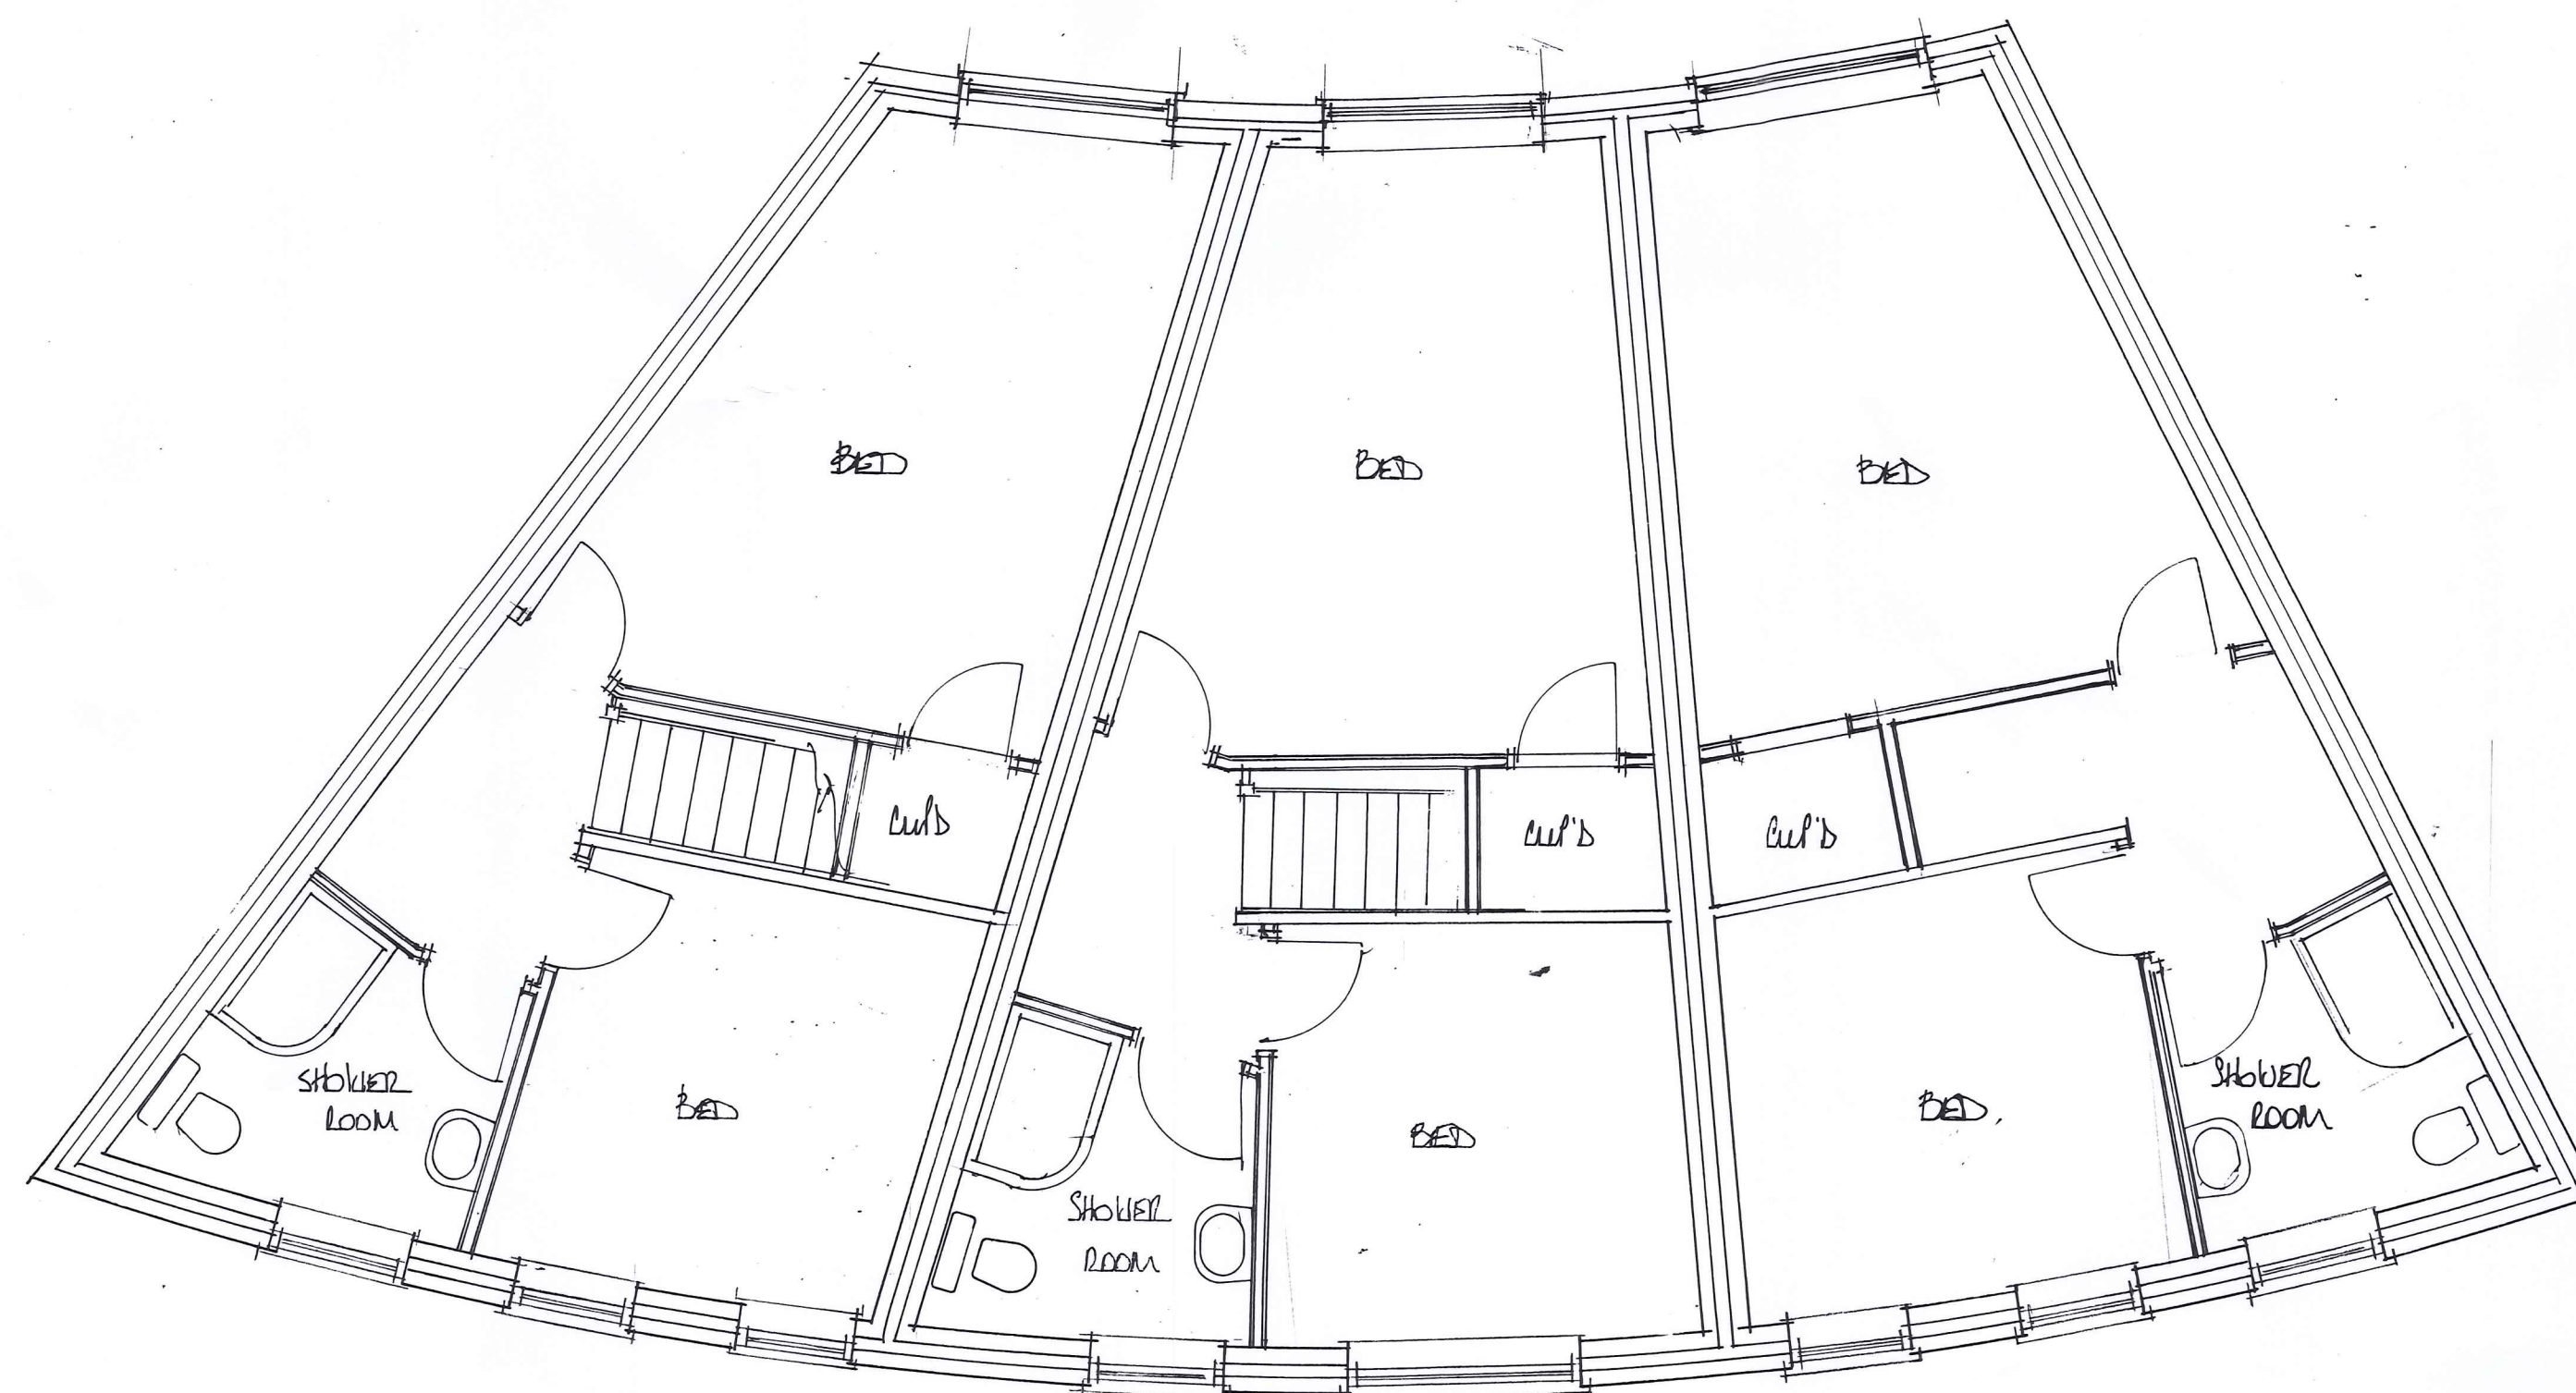

SOUTH



CLEY DEVELOPMENTS LTD

Willow Lodge
Horseshoe Road
Spalding
Lincs
PE11 3JA

Tel : 01775 767968
E-mail : willowlodge@talktalk.net
Mobile phone : 07710 815044

Project
RESIDENTIAL DEVELOPMENT AT
STATION ST.
SPALDING.

Drawing
FIRST FLOOR PLAN &
ELEVATIONS

Scale
1:50

Date
MAY 22

Dwg No.
REV

ST22/02