


SOUTH HOLLAND DISTRICT COUNCIL

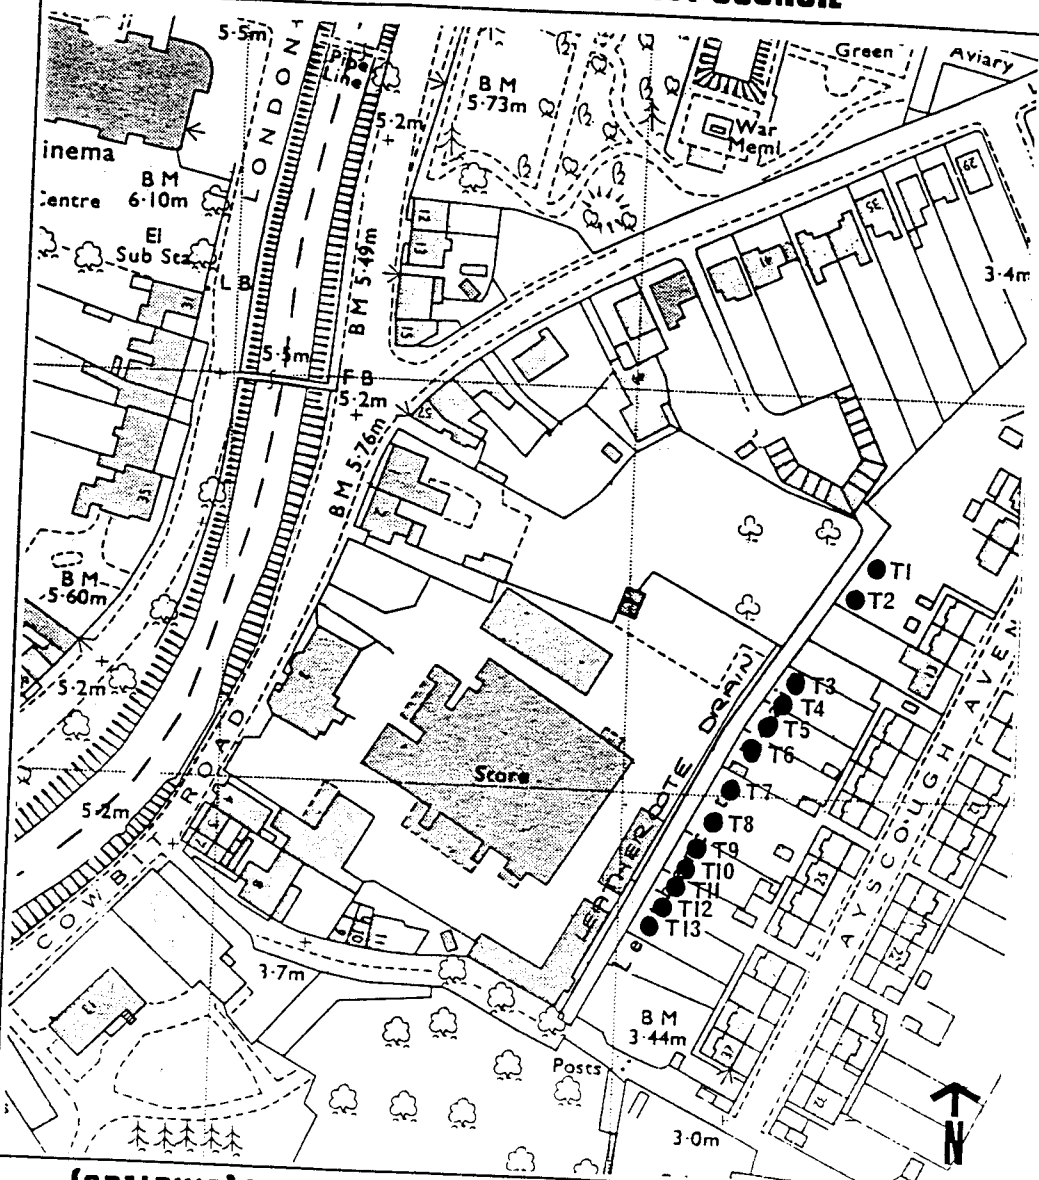

(SPALDING) TREE PRESERVATION ORDER No.22.1988

PLAN No.

SCALE

DATE

BASE


1:1250

DEC'87

TF 24 22

B.SMITH M.R.I.P.L

District Planning Officer

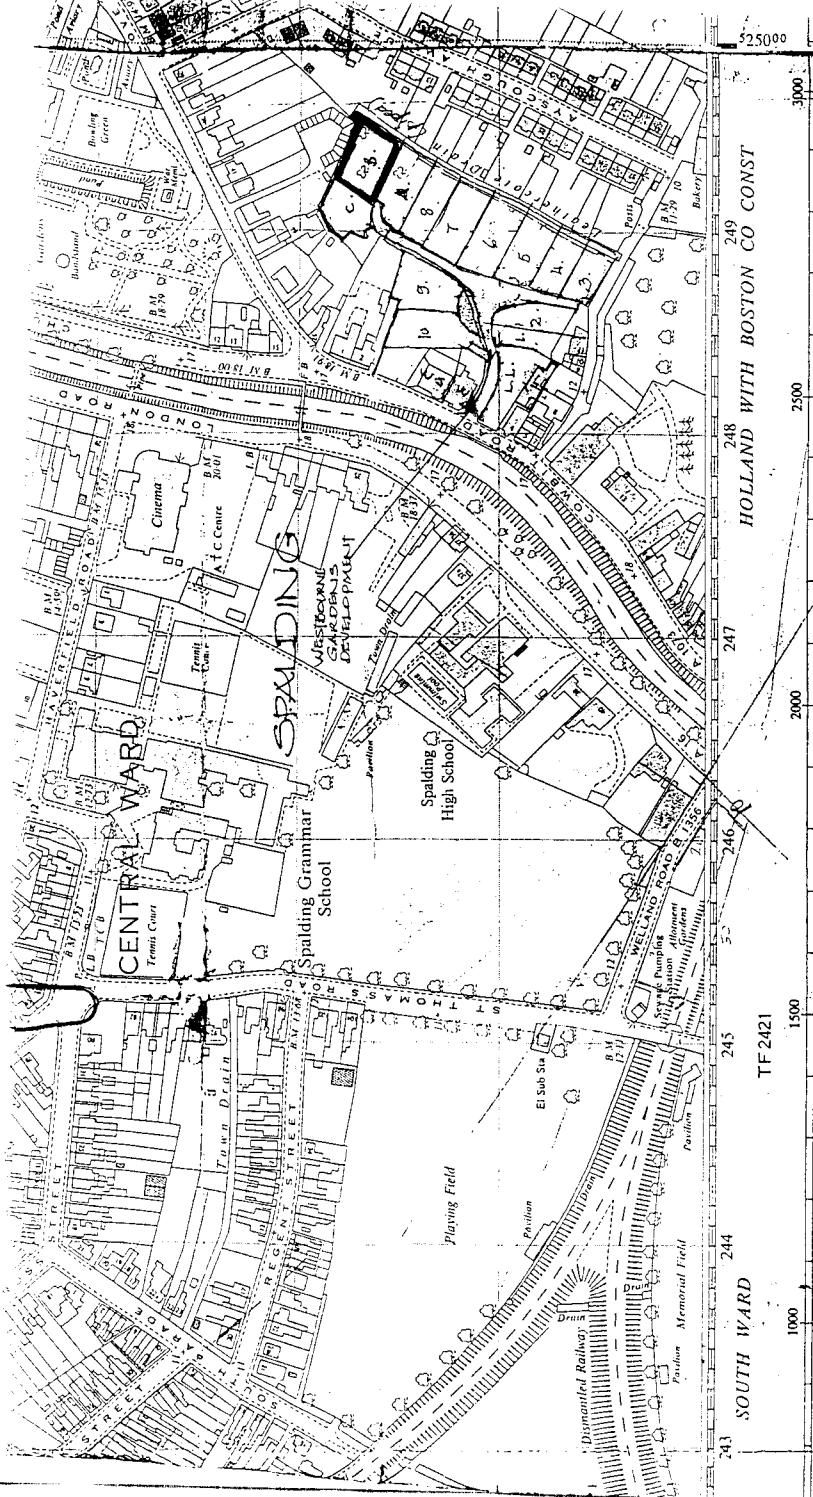

777196

243 SOUTH WARD 244 245 246 247 248 249 HOLLAND WITH BOSTON CO CONST

0 1000 2000 2500 3000

Acres 0 1 2 3 4 5 6 7 8 9 10 11 12 13 Conversion: 1 in. = 100 ft. 1 in. = 100 ft.

REPRESENTATION: For fuller information see page 1000

NATIONAL STANDARD

For the plan form part of the National Standard: To give a large scale reference defining the position of the plan.

EXAMPLE: EASTING

Take west edge of square in which point lies and read the figure opposite this line on

Antiquities (title of)

Change of boundary meeting

Limit of area within which the acreages of individual plots are not shown

Bench Mark

Parcel joined for acreages

Surface Level

Revision Point or Traverse Station


Triangulation Station

Leveling Information

Altitudes of Bench Marks and Surface Levels are given in feet above the Newlyn Datum. Altitudes of Bench Marks and possibly other leveling information, are obtainable from the Director General, Ordnance Survey.

72

Rev. E. Cresswell

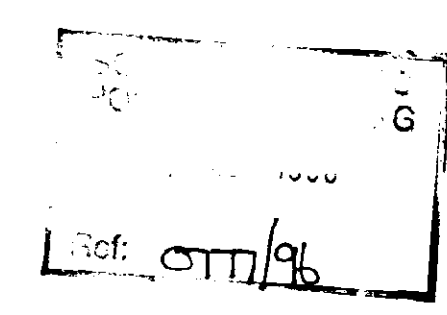


Org. No 155/1a	Rev
-------------------	-----



• FRONT ELEVATION • west •




• REAR ELEVATION • east • (Handed)

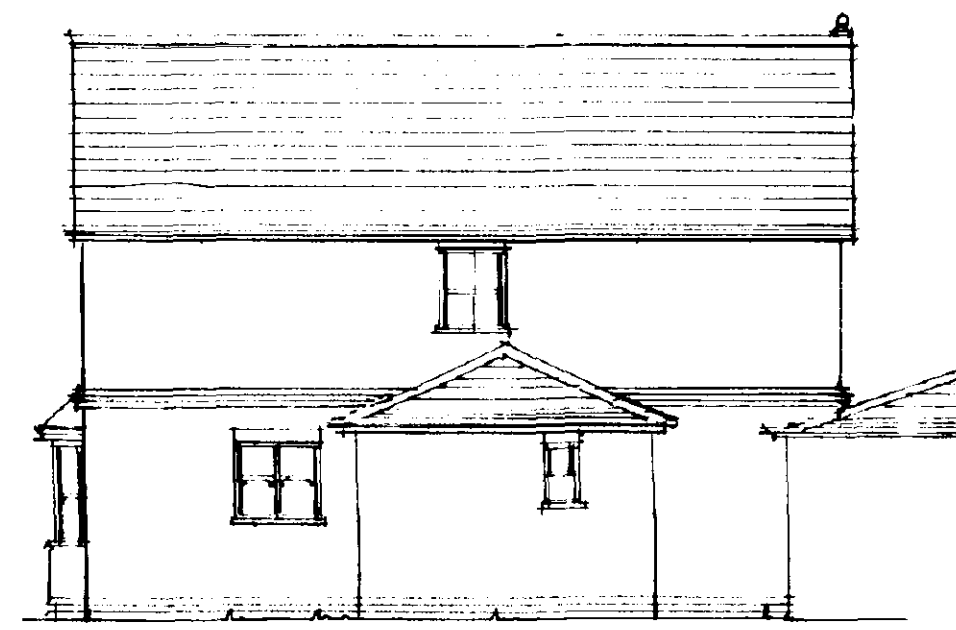


• SIDE ELEVATION • north •




• SIDE ELEVATION • south •

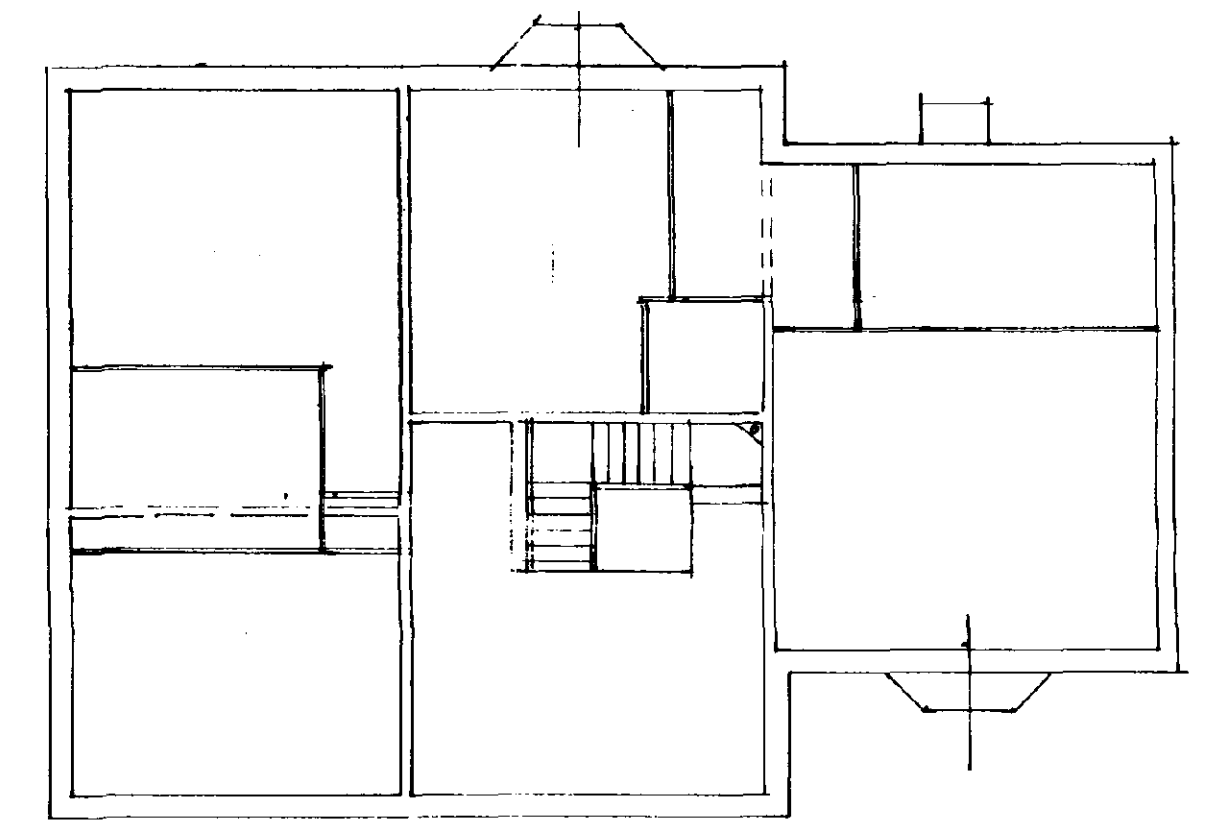


FLOOR PLAN

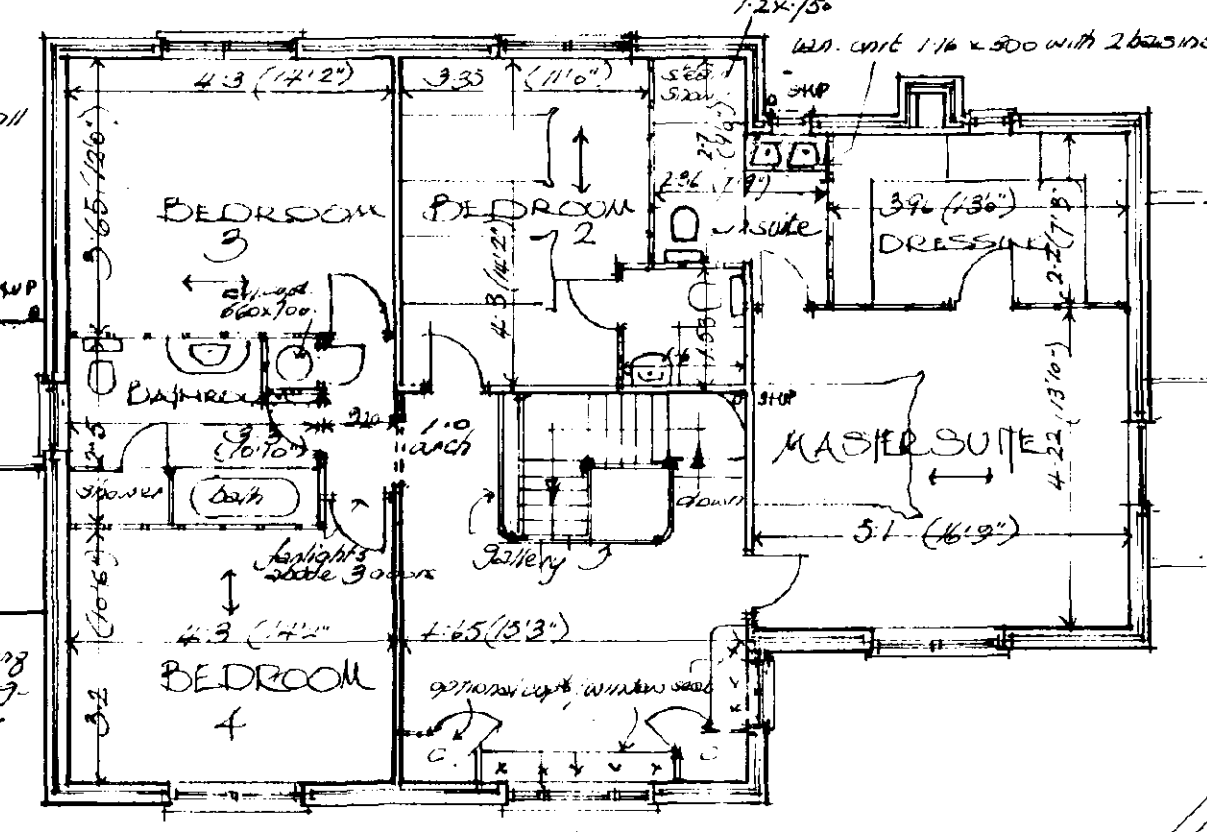


FIRST FLOOR

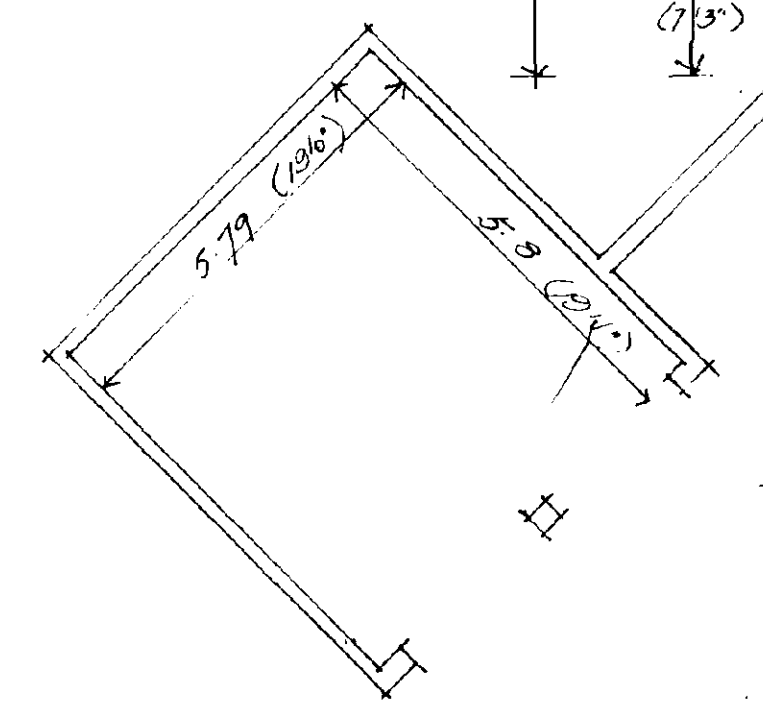

ROOF DETAILS

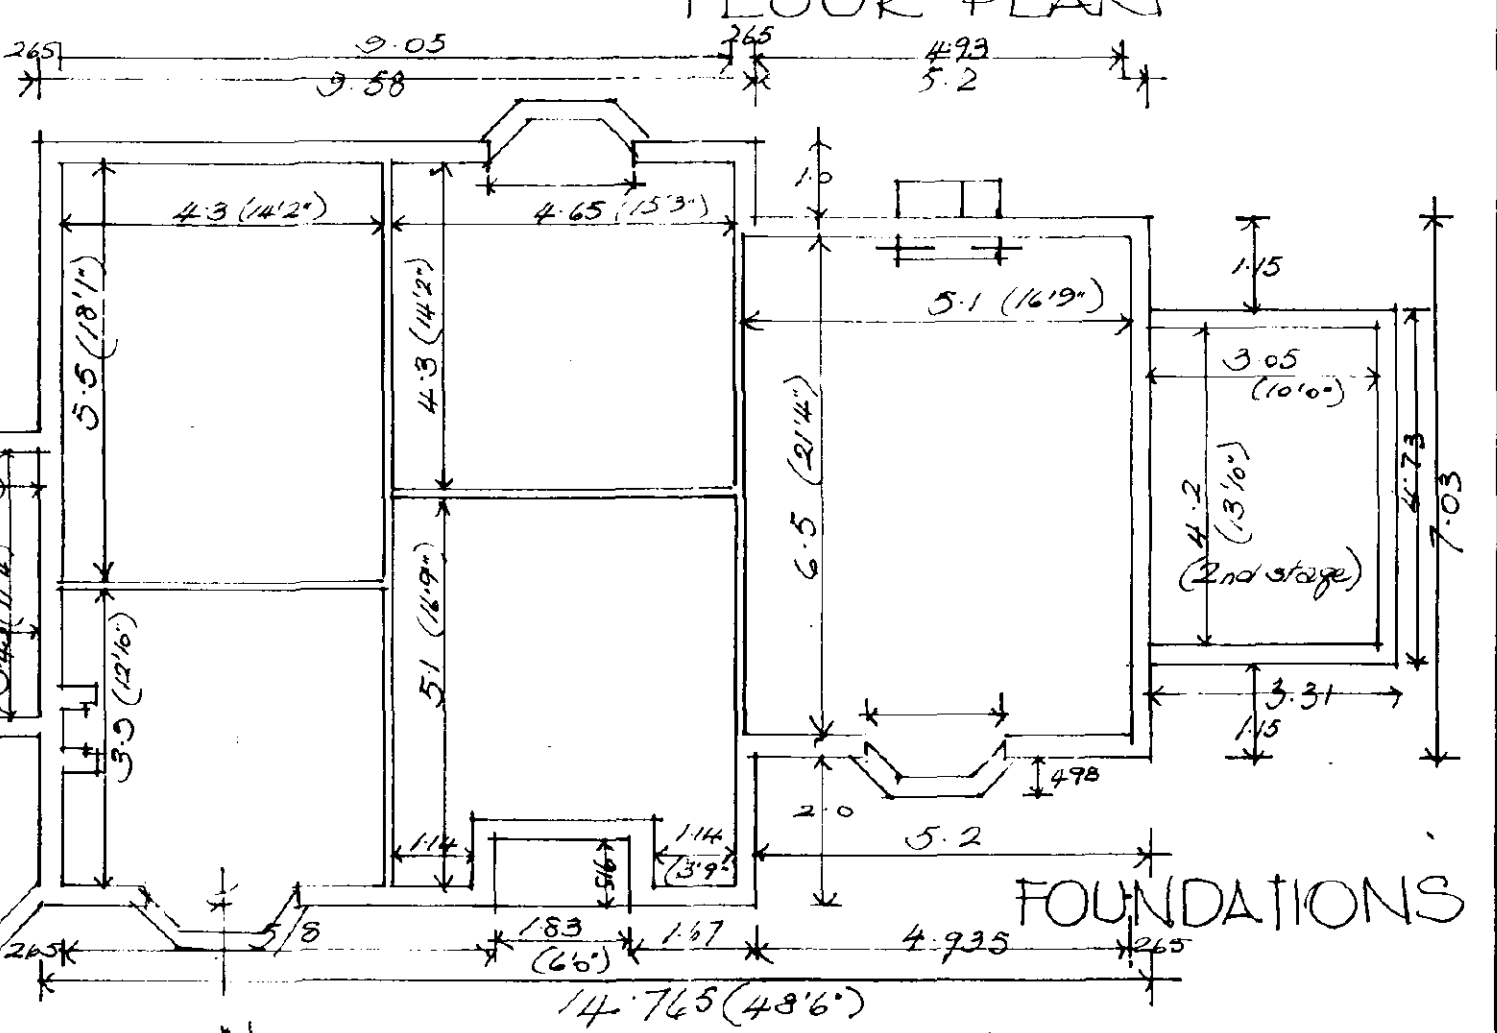

FOUNDATIONS

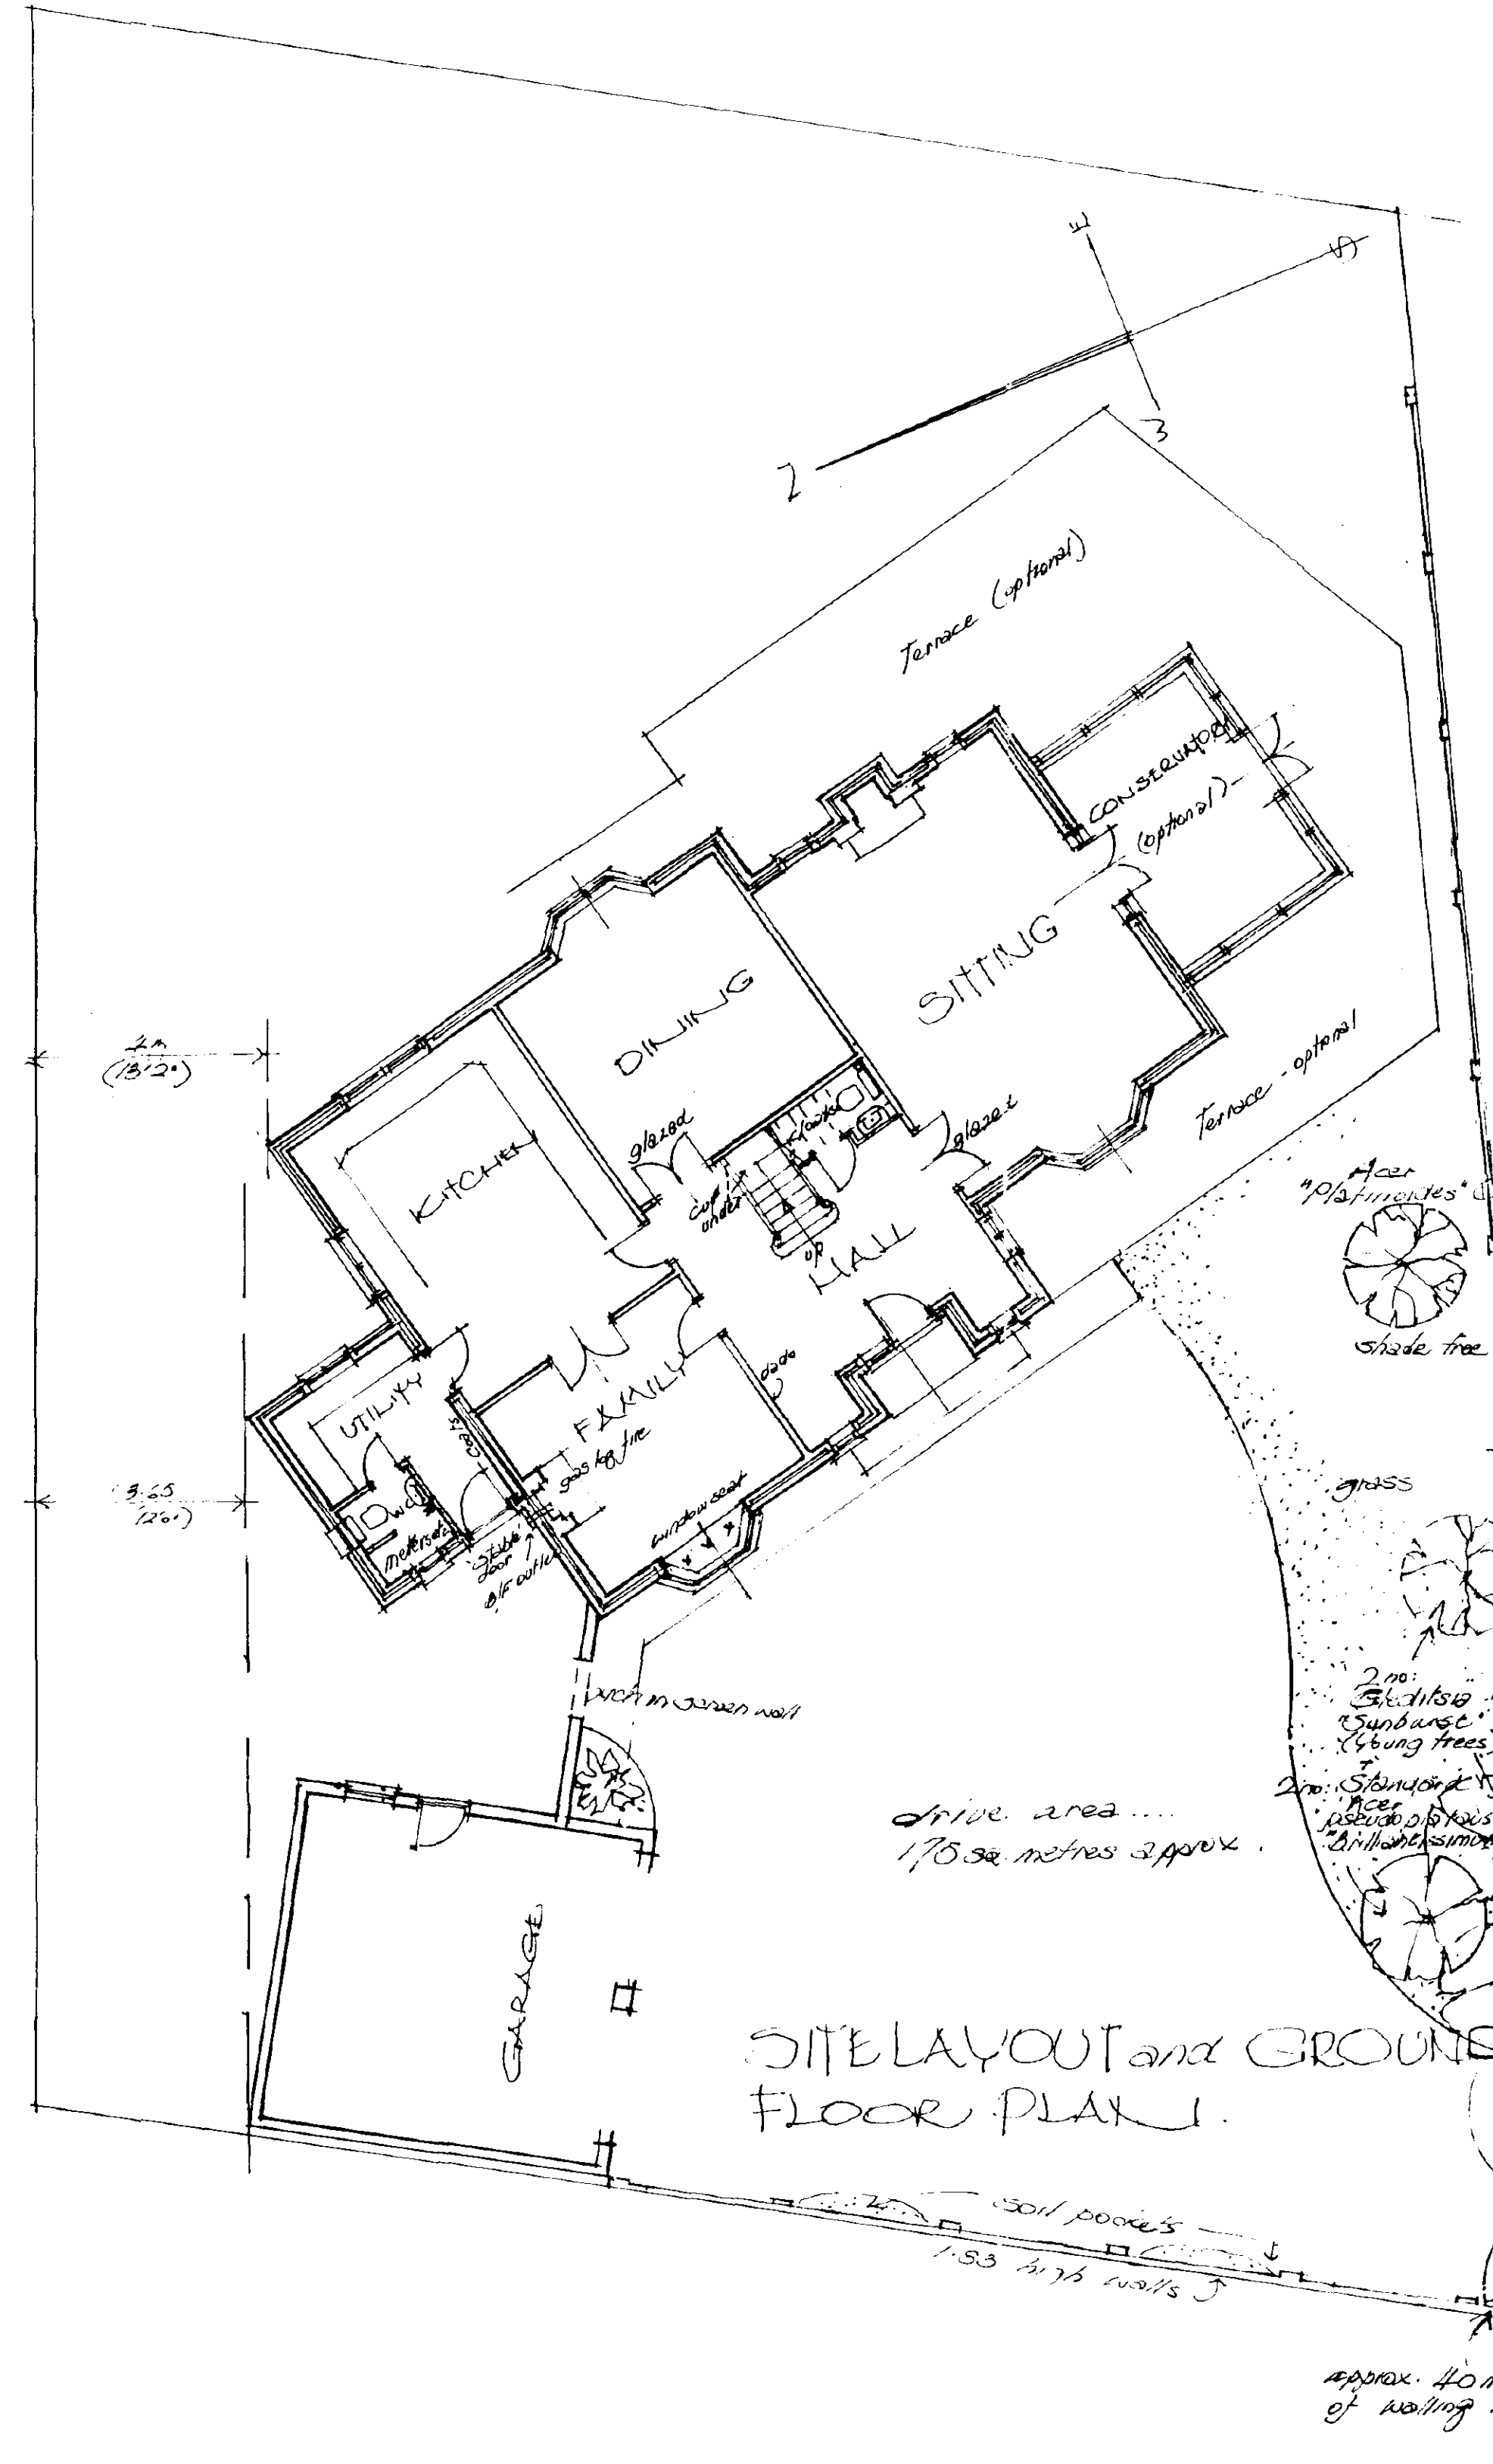


SITE LAYOUT and GROUND FLOOR PLAN

Specification Notes:

SCOTT
HOUSE
1955
Ref. om/96


HOUSE.
PLOT 'B' EXTENSION
to WESTBOURNE Gdns
SPALDING for
MR. J. ROGERS.
Mary E. Cresswell M.B.A.T.
Architect
Spalding
Lincolnshire PE11 3SR
Telephone 0775 72 36 50
Scale: 1/100 + 1/50. Aug. 1996.
DRAWING NO: 9/155/12.
Revisions: for Planning Submission Aug 1996

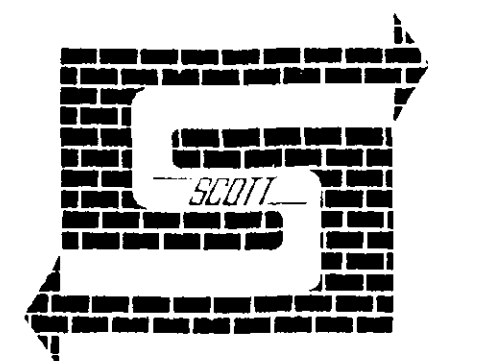

Scott Design & Build
1 WELLAND ROAD, SPALDING, Lincs. PE11 2TF
TELEPHONE: (0775) 723106

ie site

Tree positions
only approximate

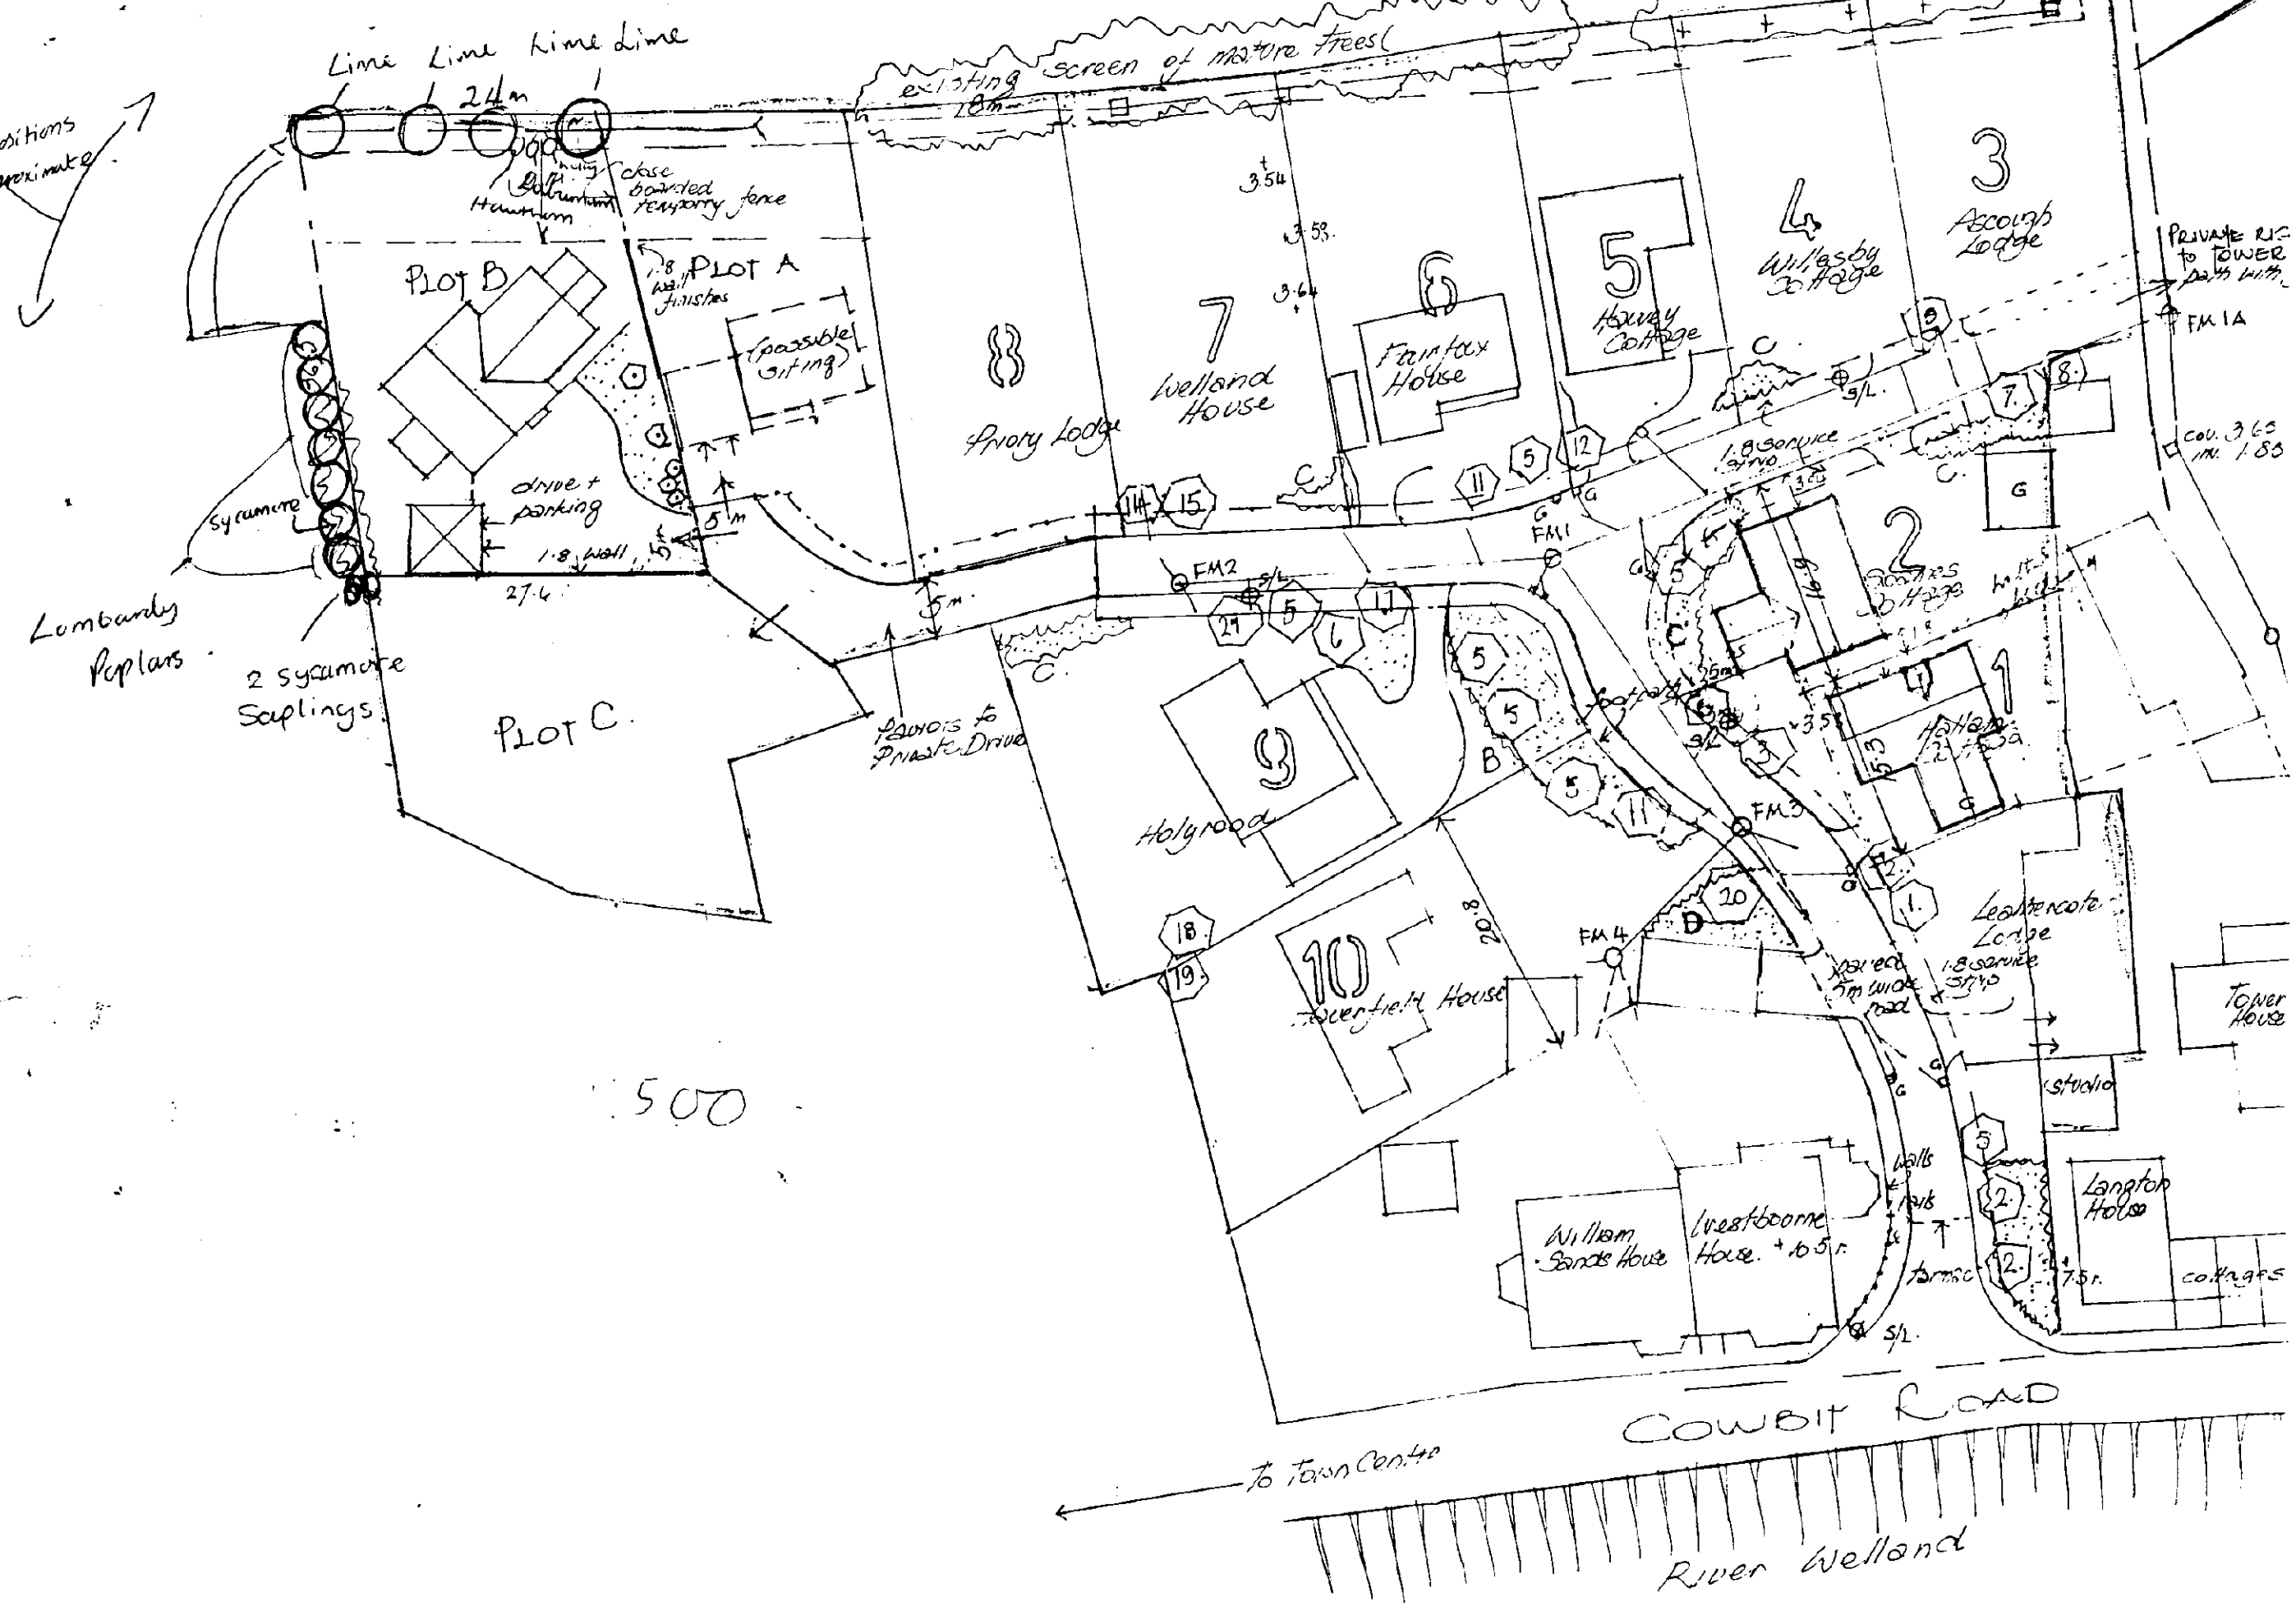

500

to Town Centre

River Welland