

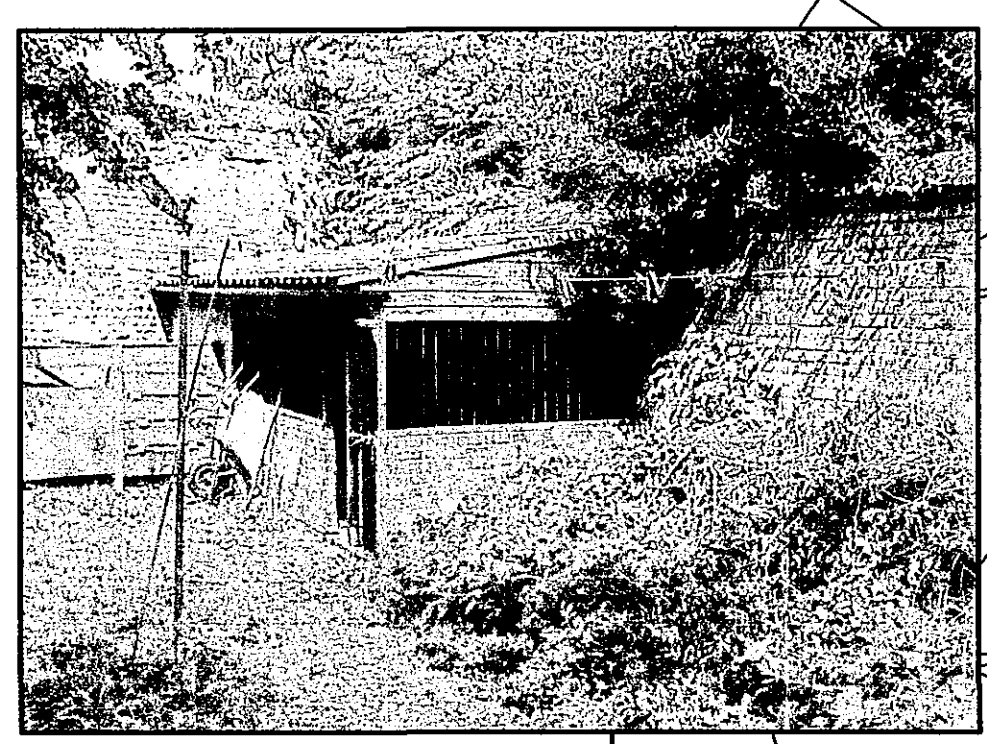


This drawing is copyright and may not be altered, traced, copied, photographed or used for any purpose other than that for which it is issued without consent of Broadgate Homes Ltd.


All dimensions to be checked on site - do not scale from drawing. Any discrepancies please report to drawing office as soon as possible.

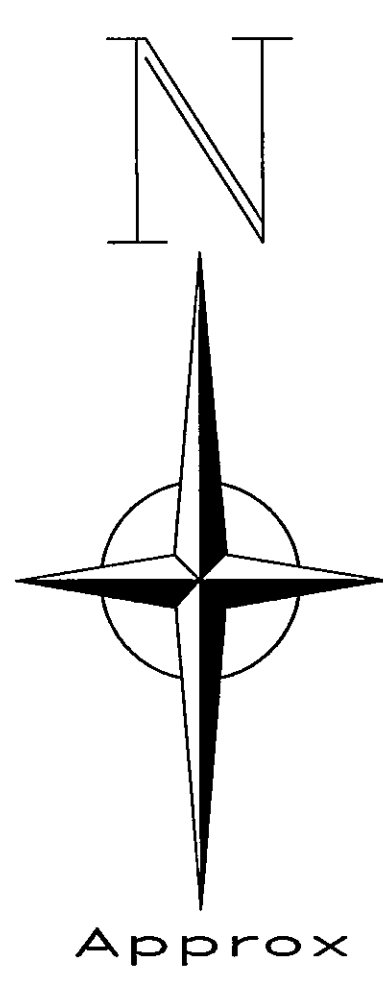


Kennel to be removed
(North Western corner of site)

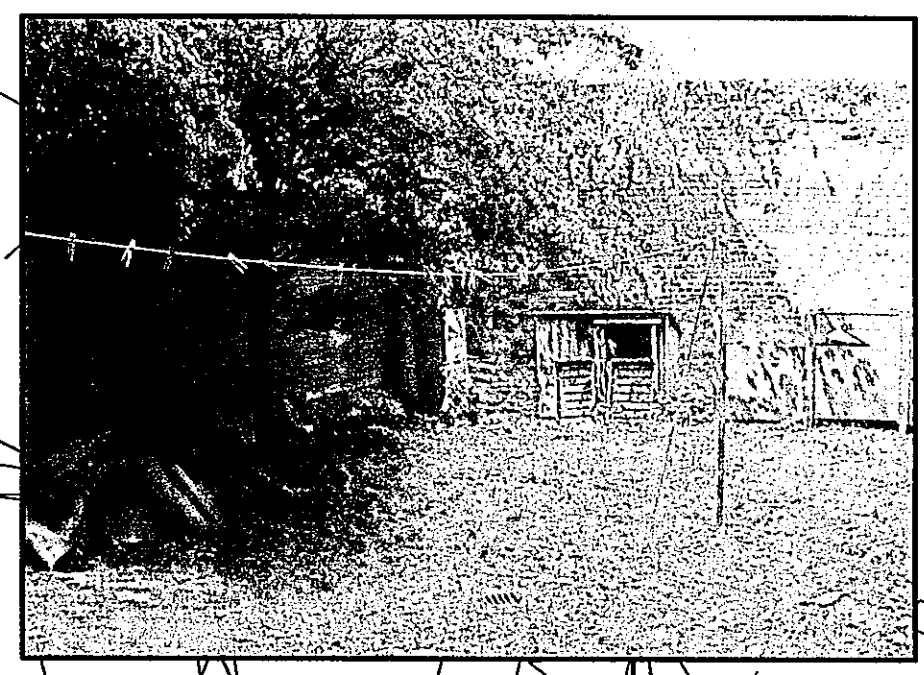

View looking West from within the site

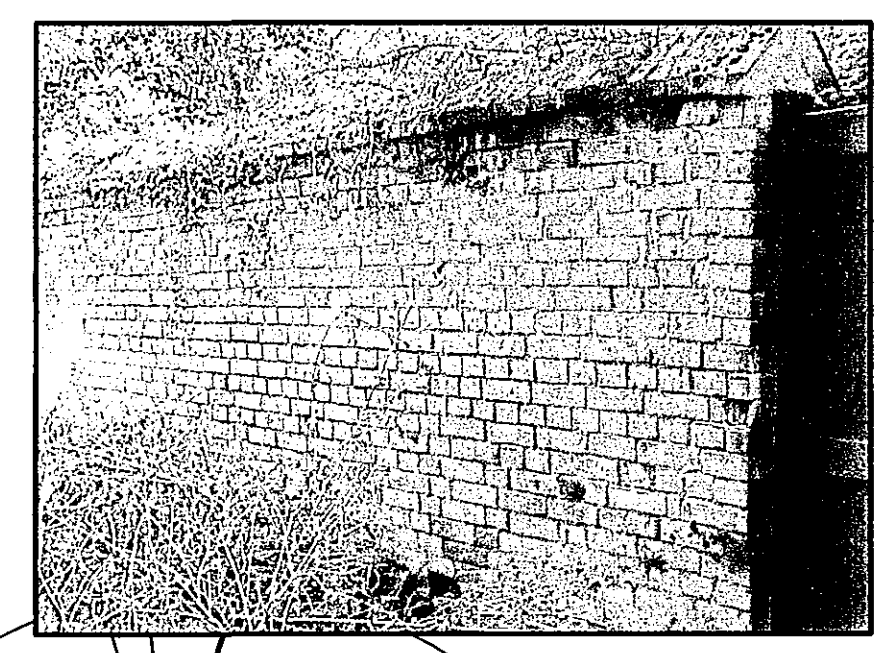


Existing Wall to Northern boundary to remain

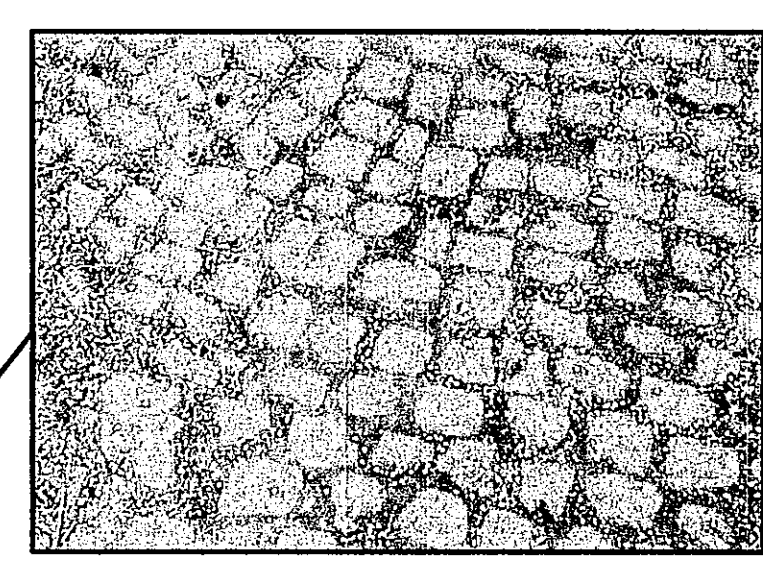


Existing granite cobbles to be carefully lifted for re-use on-site and possible re-use in the grounds of The Limes.


Broad Street
Car Park

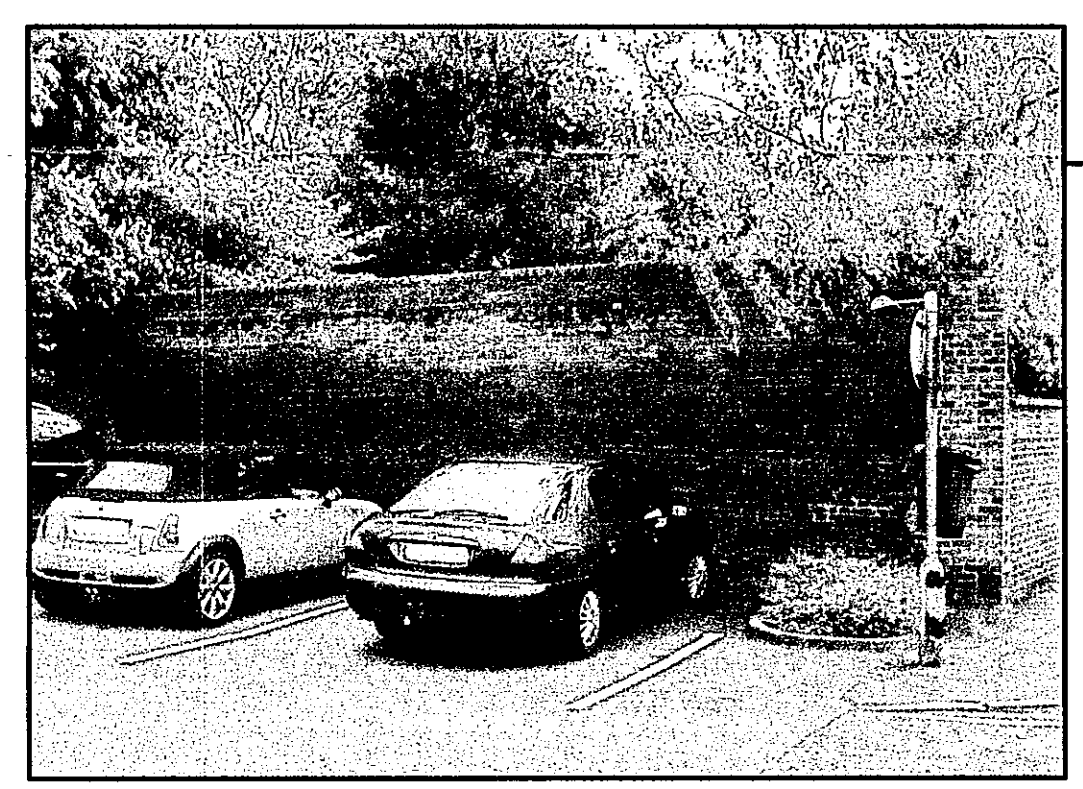


Existing West boundary wall to remain

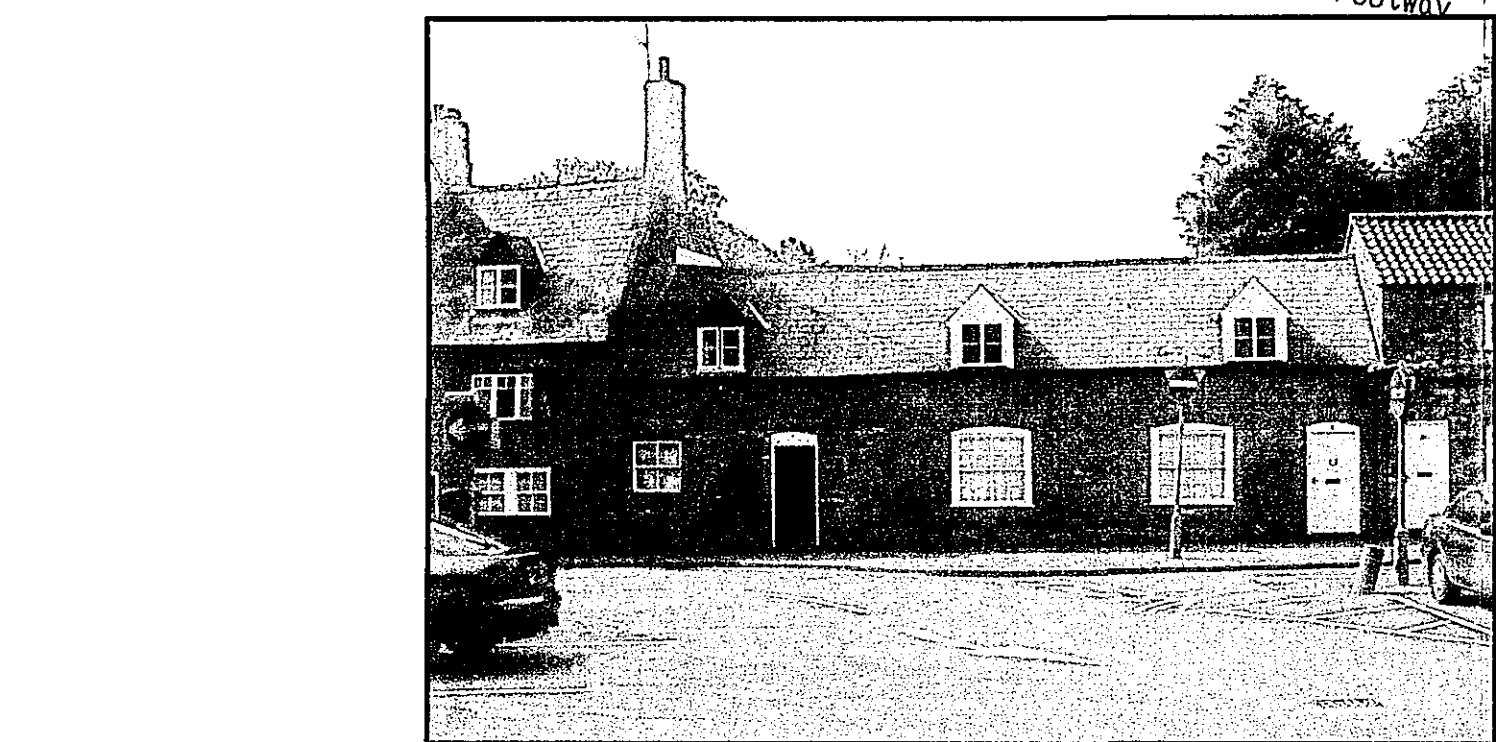


Existing cottages off Herring Lane, off facing Broad Street car park.

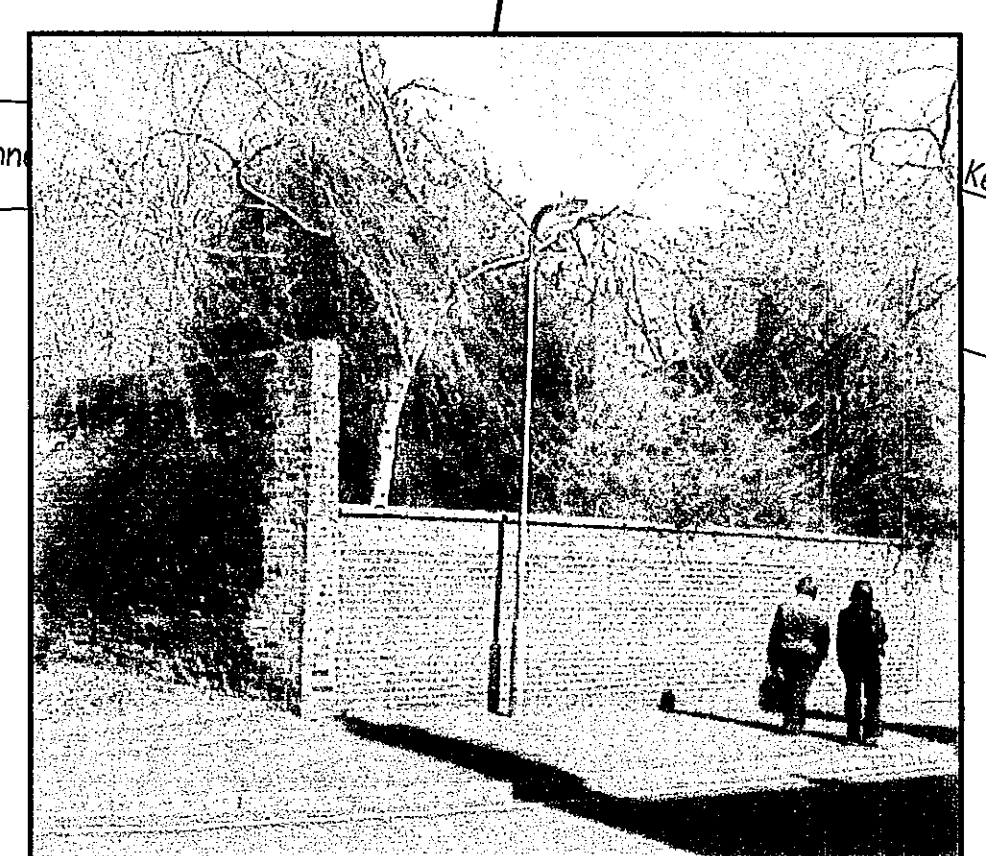


Existing front view of site looking north from Herring lane

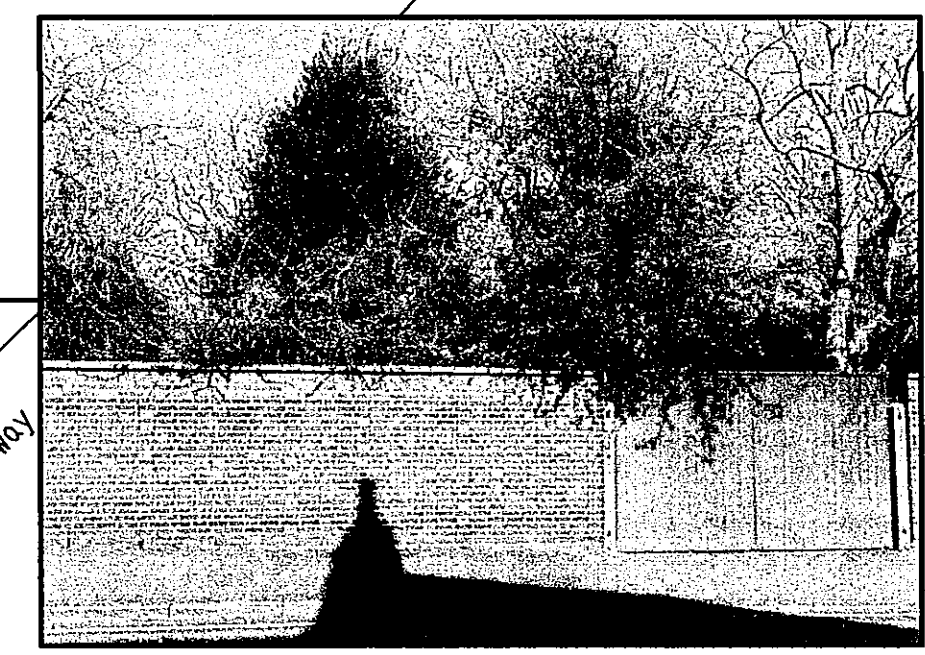


Existing view of site looking north from Herring lane
(Gates and walling to be removed)

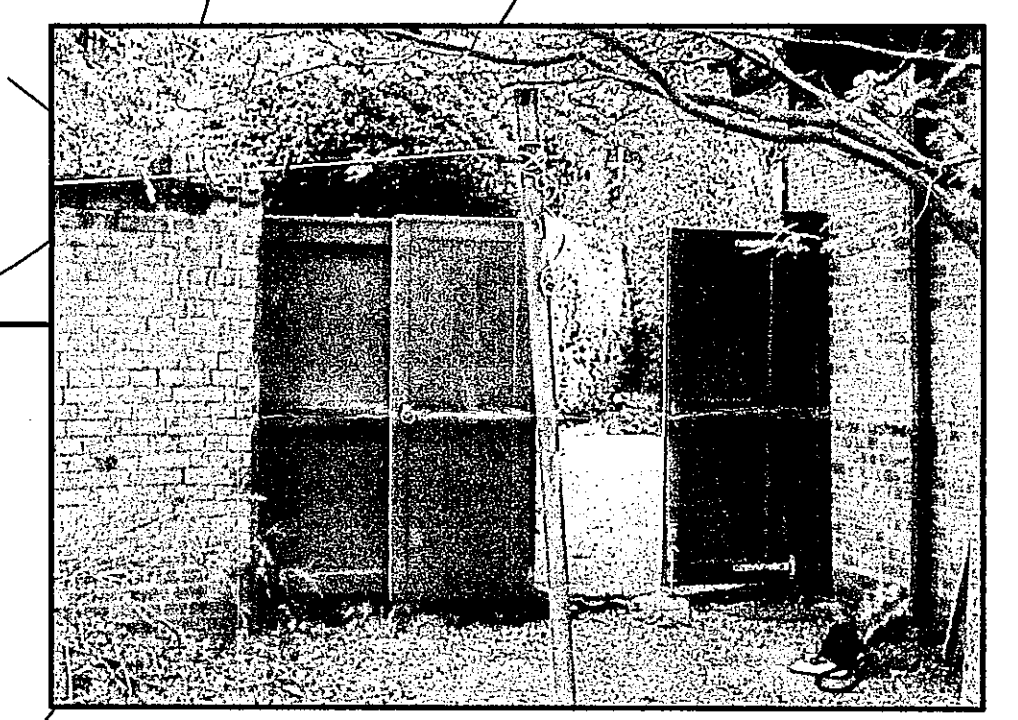

Existing rear boundary wall gates to be removed - infill opening re-using yellow bricks removed from coal store/WC.

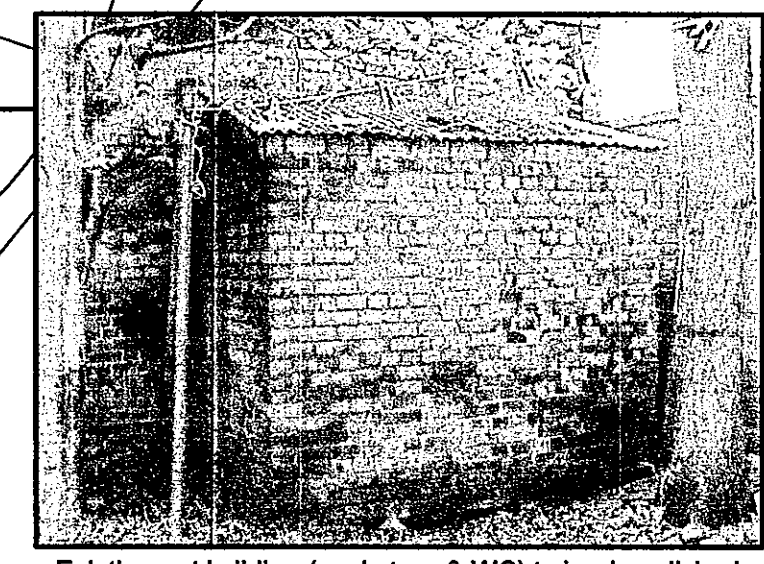

Existing out building (coal store & WC) to be demolished and bricks retained for reuse as wall infill

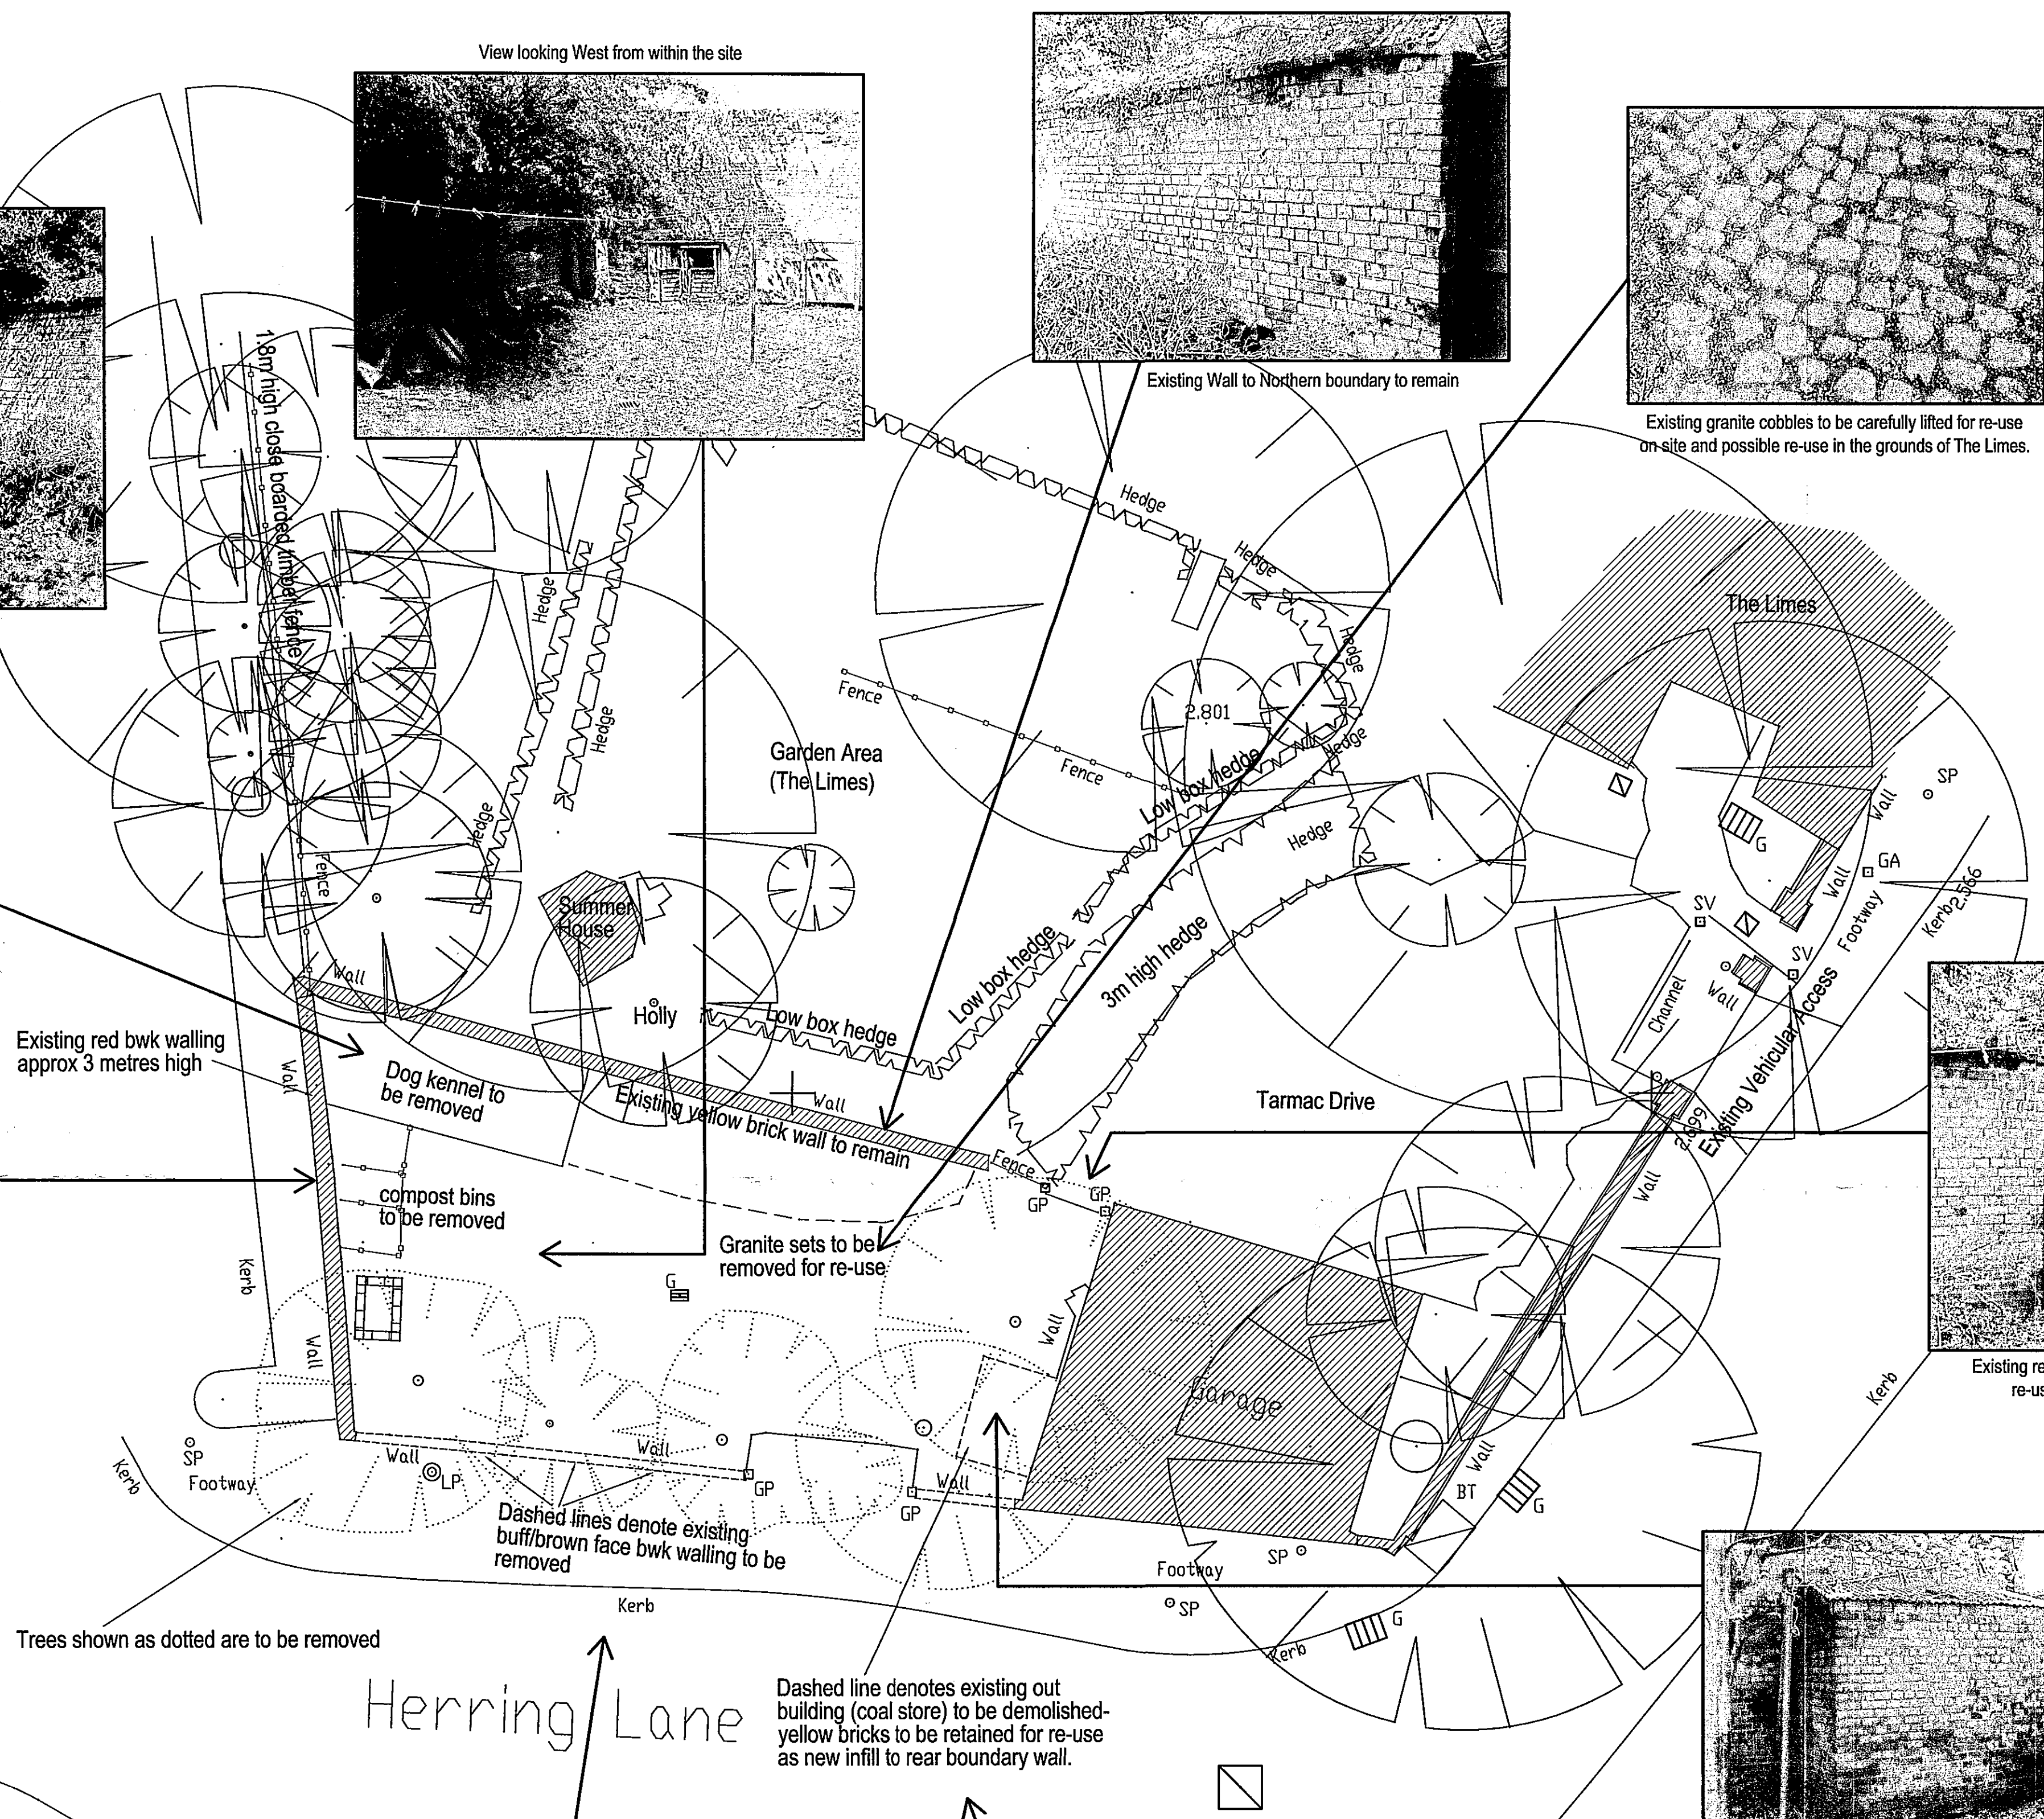

Double Street



Broadgate Homes Limited

Broadgate Homes, Weston Mills,
Spalding, Lincolnshire, PE12 6DB.
Telephone: 01406 380532 Fax: 01406 380614

PROJECT TITLE:
**PROPOSED RESIDENTIAL DEVELOPMENT:
2No Dwellings
Off Herring Lane
Spalding
Lincs**

DRAWING:

SITE PLAN AS EXISTING

REV	DESCRIPTION	DATE	BY

SCALE	DRAWN	Total INT. floor Area Exc. Garage:	sqm
1:100			

DATE	DRAWING No.
MAY 2007	0703/AsEx/01

SHDC
Planning & Development
- 2 JUL 2007
Ref: 0890107

**DETERMINED
PLAN**