




SPALDING EAST AND WESTON ED
SPALDING ST PAUL'S WARD

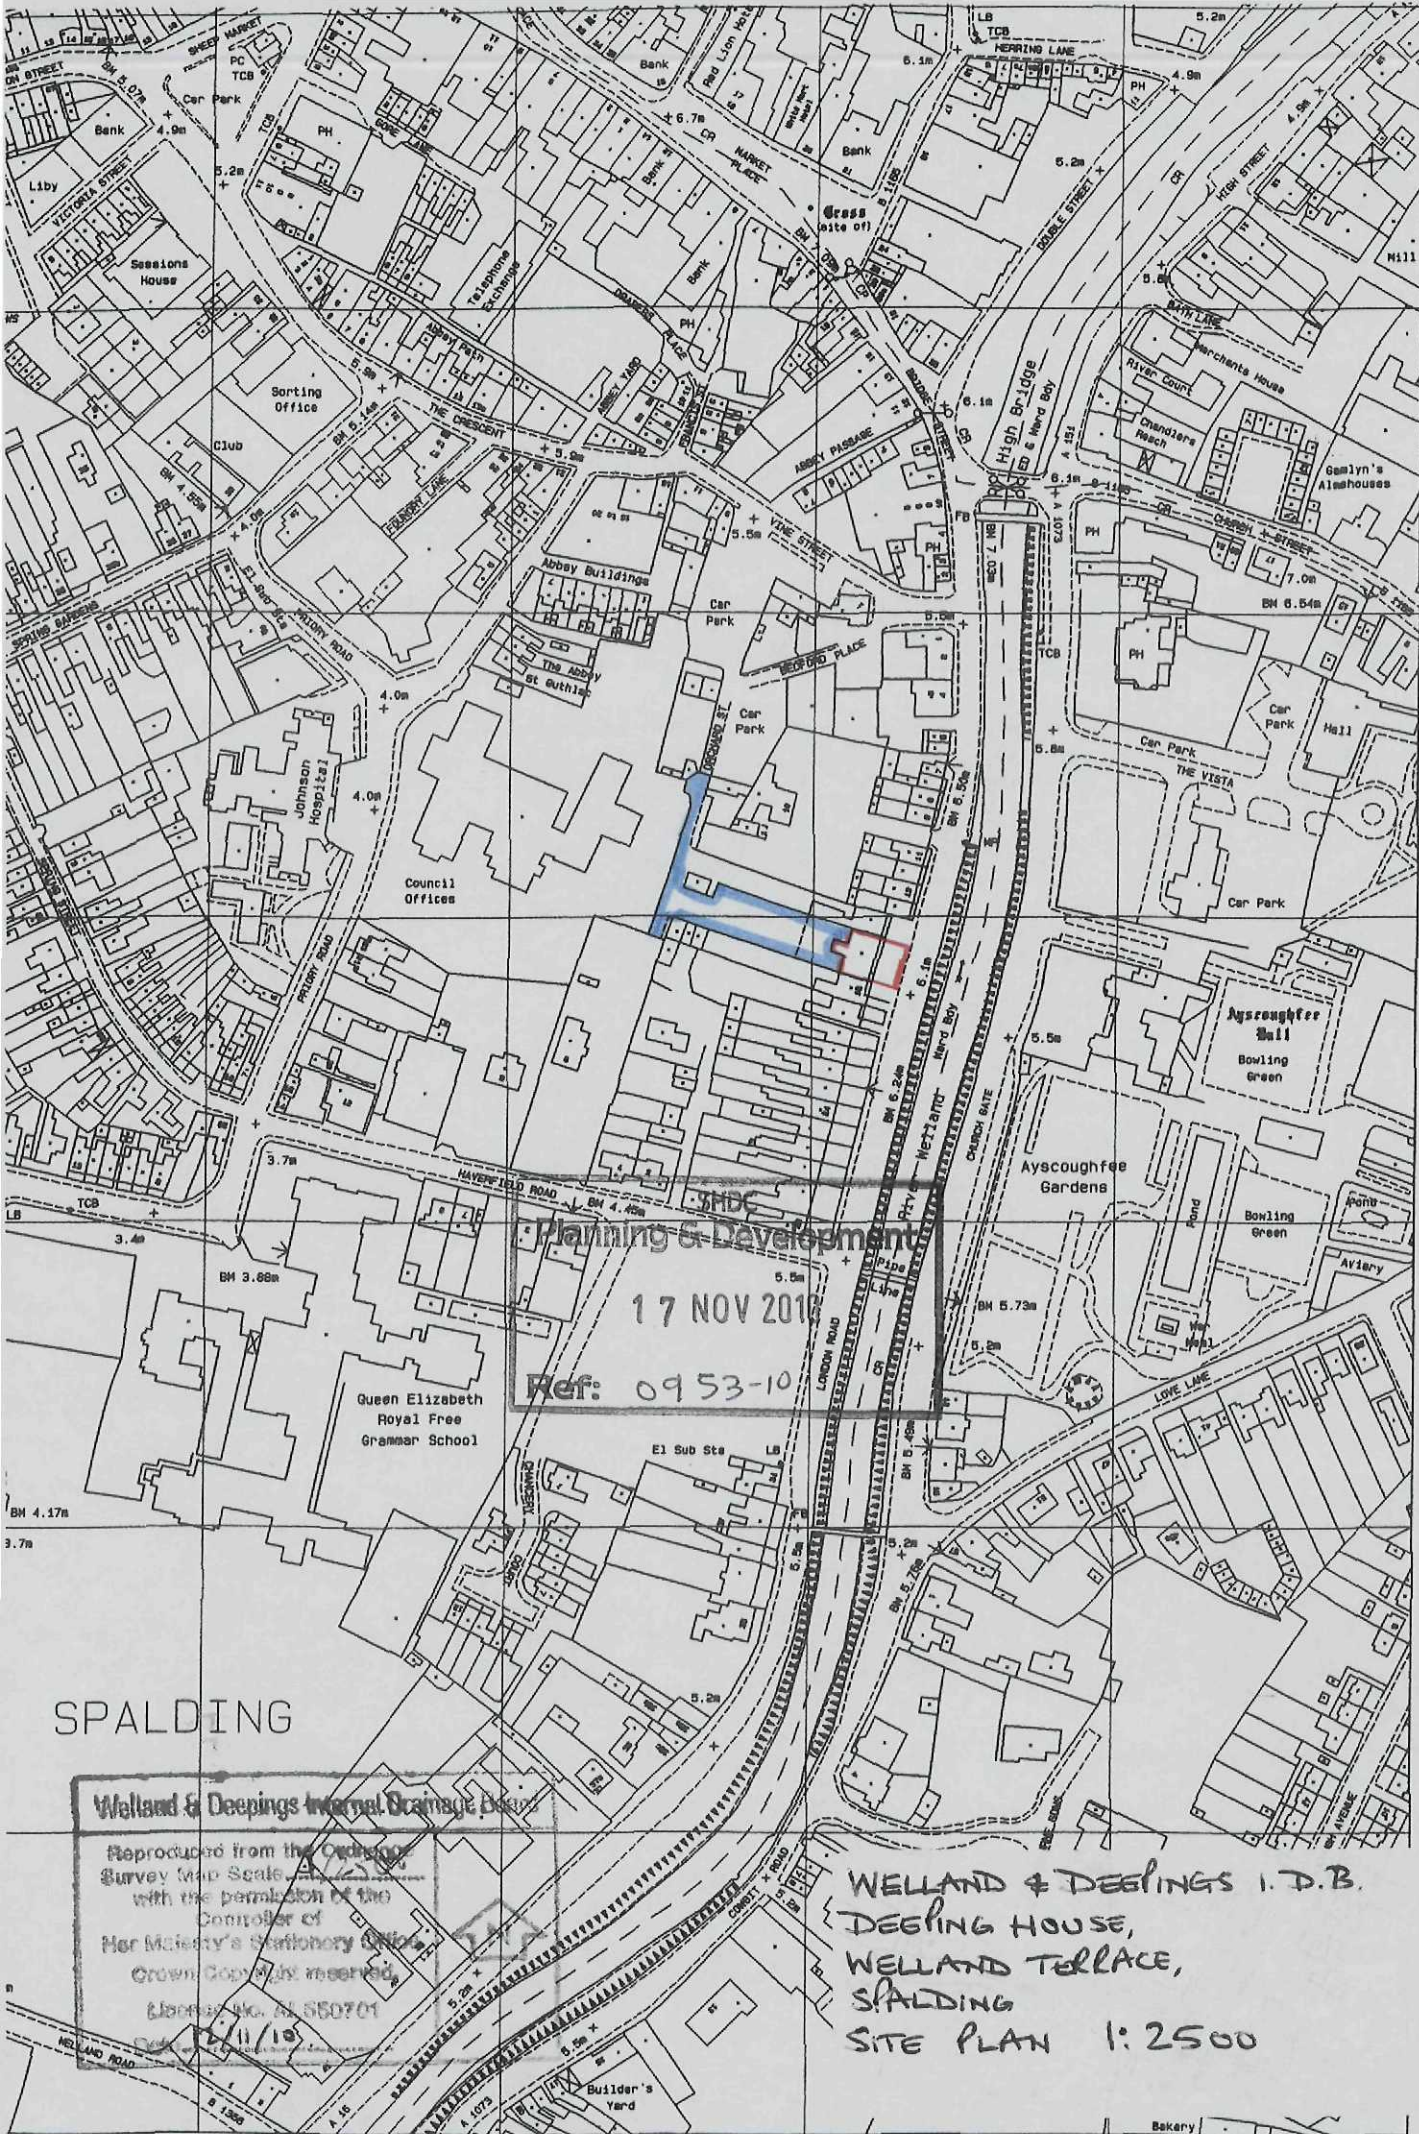

SPALDING ST MARY'S WARD
ALDEMAN ROAD

SHDC
Planning & Development

17 NOV 2017

Ref: 0953-10

Welland & Deepings Internal Drainage Board


Reproduced from the Ordnance
Survey Map Scale
with the permission of the
Controller of
Her Majesty's Stationery Office
Crown Copyright reserved
Elector No. AL 550701

WELLAND & DEEPINGS I.D.B.
DEERING HOUSE,
WELLAND TERRACE,
SPALDING
SITE PLAN 1:2500


DWG N° DH/1


WELLAND AND DEELINGS I.D.B.
DEELING HOUSE
WELLAND TERRACE
SPALDING

SCALE 1:50

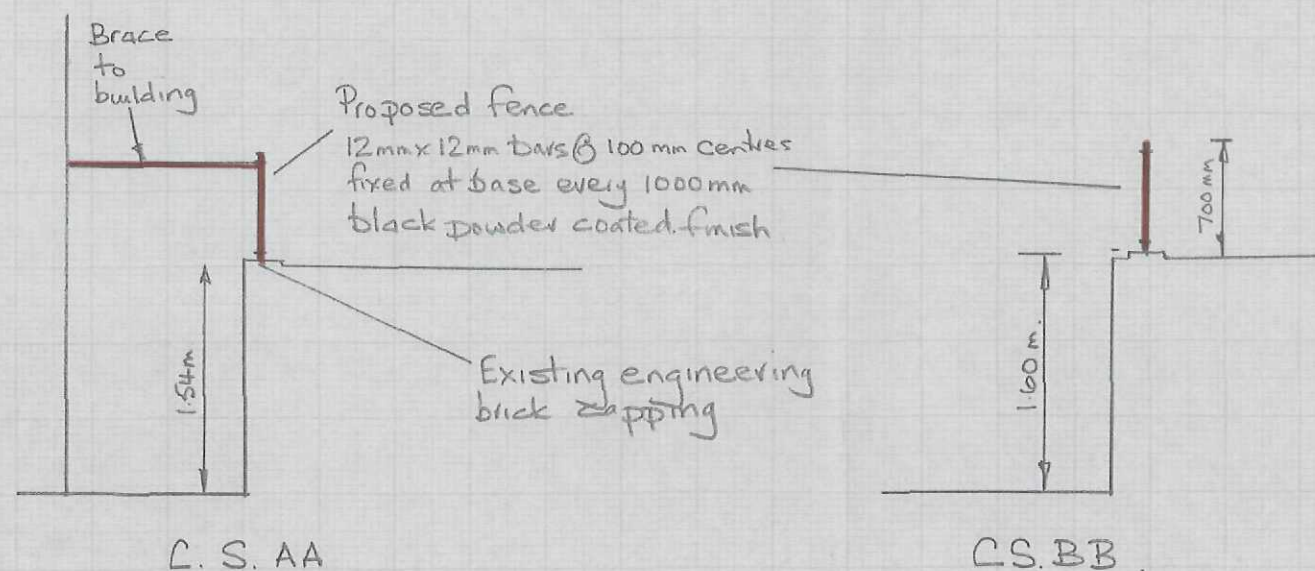

SHDC
Planning & Development
17 NOV 2010
Ref: 0953-10

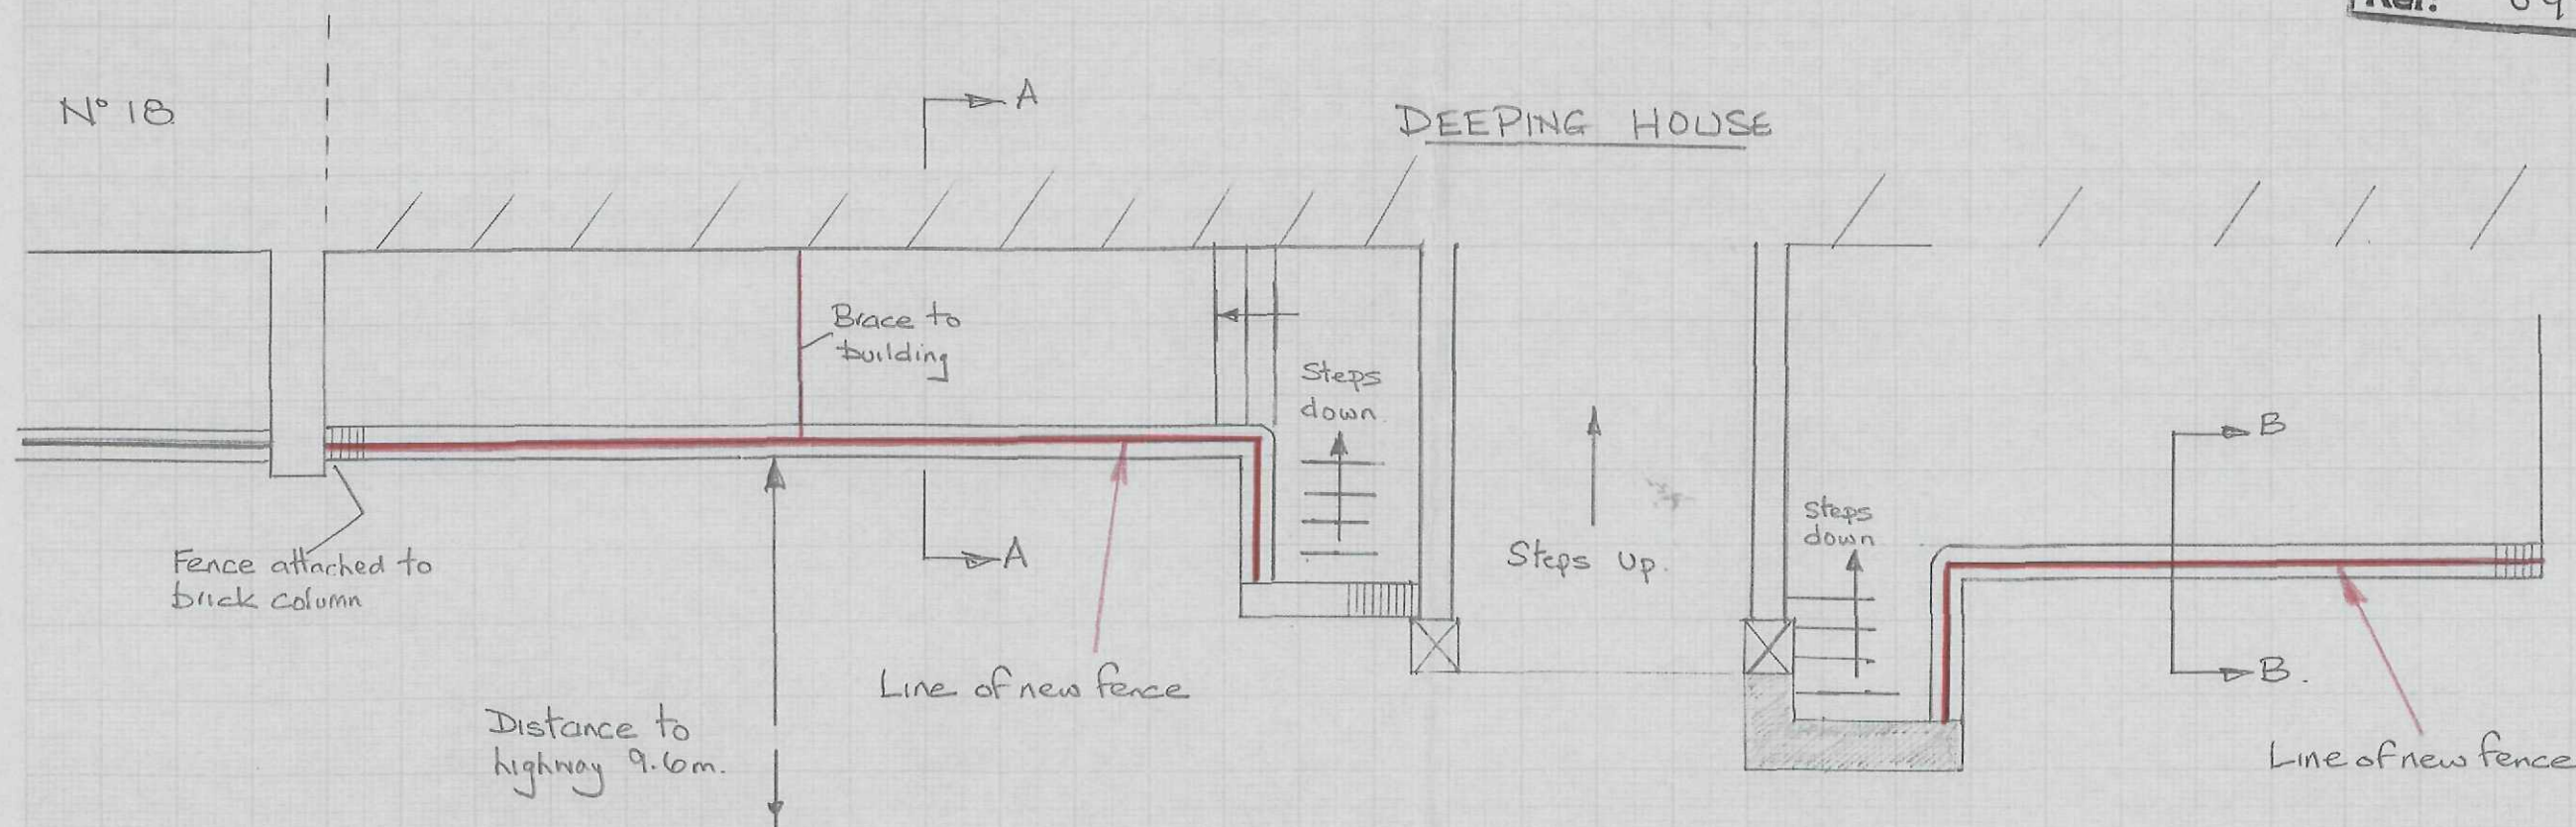

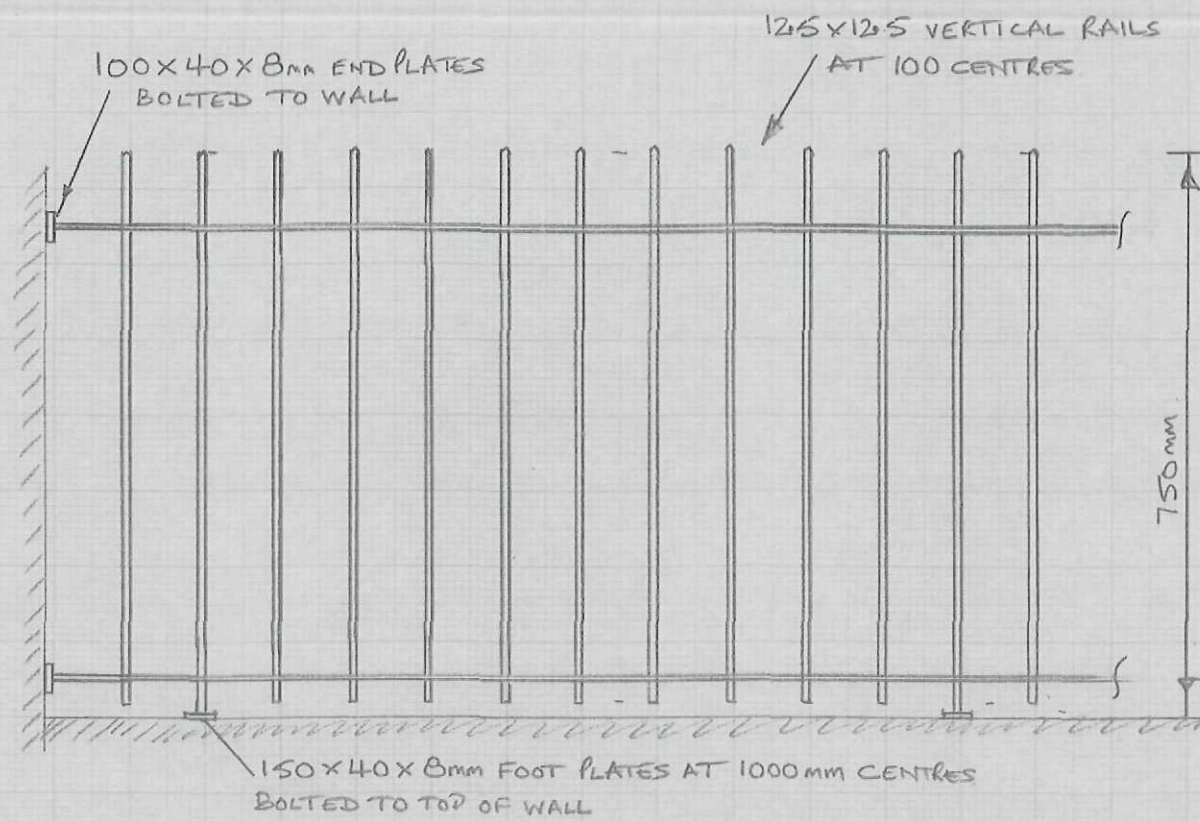

SCALE 1:10


FENCE TO BE MILD STEEL, POWDER COATED IN GLOSS BLACK.

DN° DH/3.

WELLAND AND DEELINGS I.D.B.

DETAILS OF PROPOSED FENCE

AT DEELING HOUSE

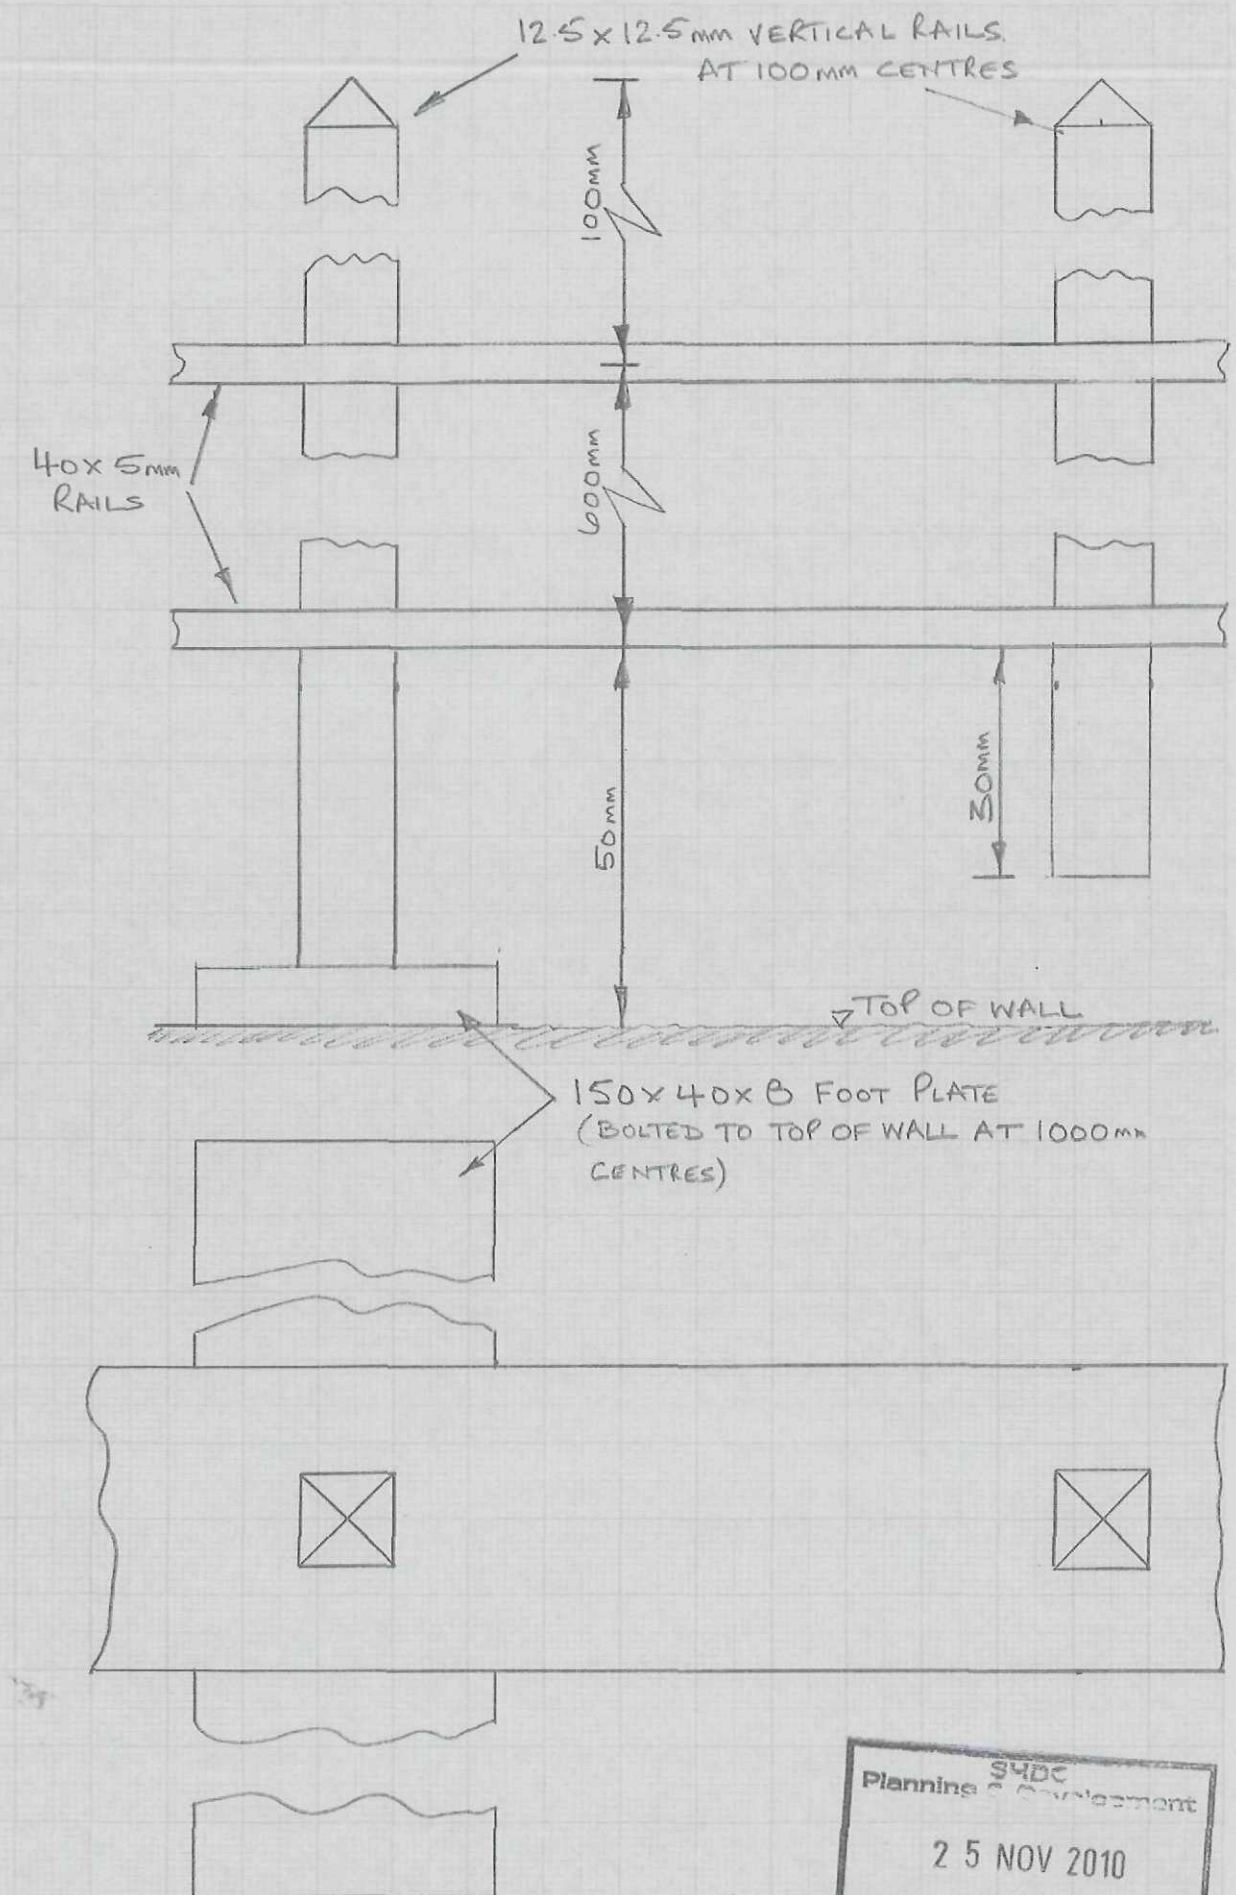

SCALE 1:1

