




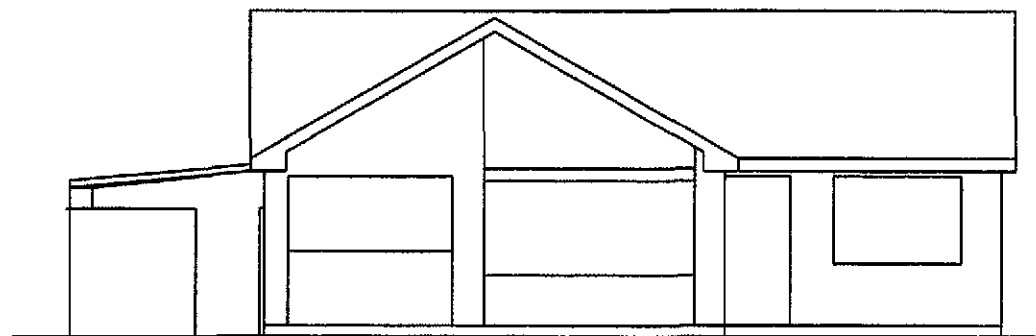


Existing Front Elevation 1:100

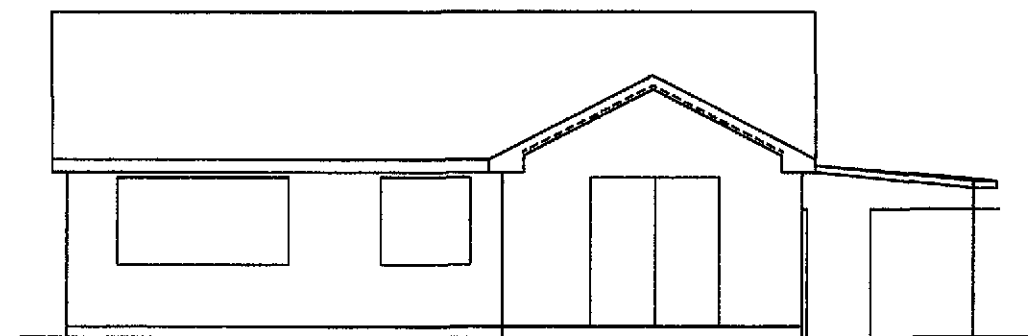


Existing Rear Elevation 1:100

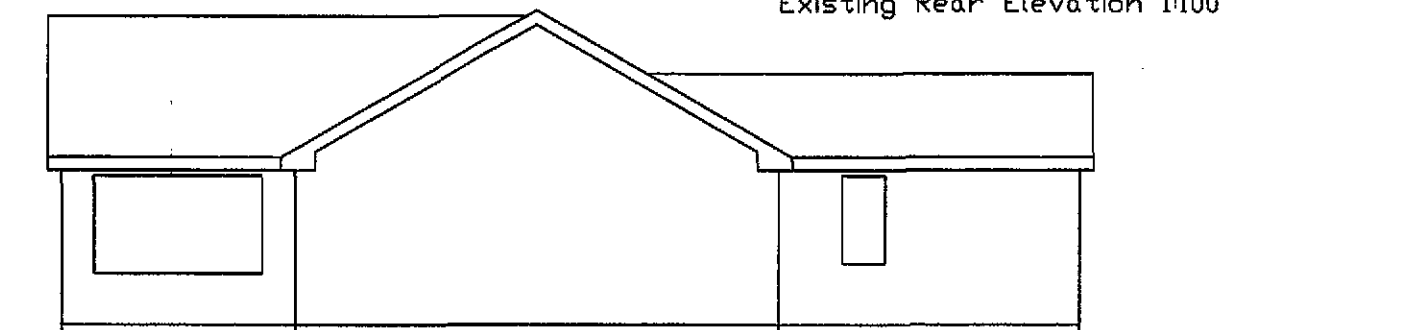

Existing Side Elevation 1:100

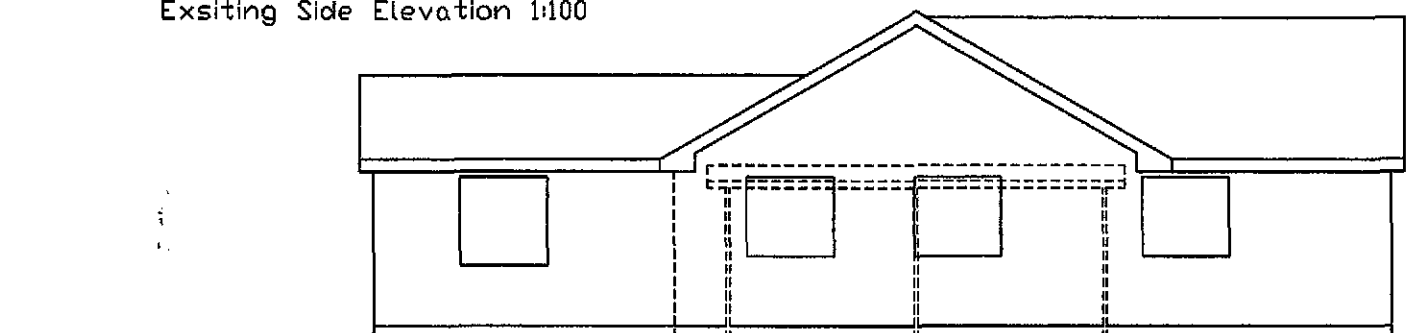


Existing Side Elevation 1:100

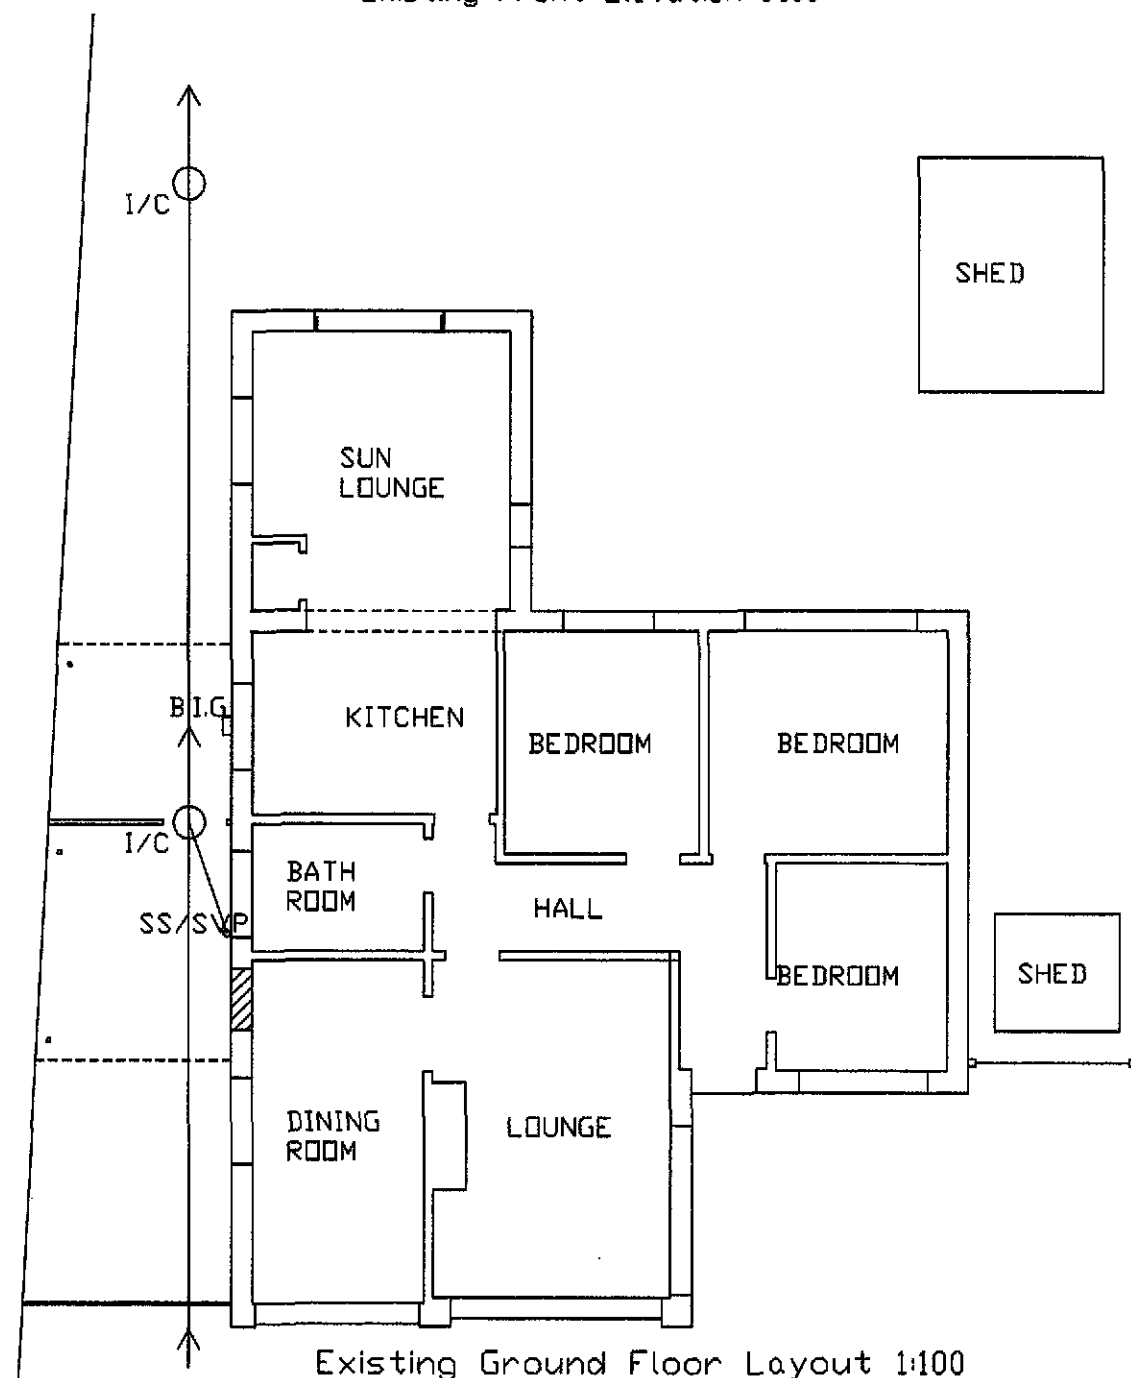

Existing Ground Floor Layout 1:100

Existing Plan and Elevations 1:100  
5 Arnhem Drive  
Spalding  
Lincs  
PE11 1PH

SHDC  
Planning & Development  
18 NOV 2010  
Ref: 0956-10

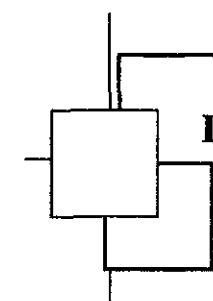


**Design & Management**


7 West Fen  
Frithville  
Boston  
Lincs  
PE22 7EX

DESIGNED & DRAWN BY KEITH BAKER DESIGN AND MANAGEMENT  
TEL/FAX 01205 750775. ALL DRAWINGS ARE SUPPLIED SUBJECT TO  
KBD&M'S STANDARD CONDITIONS, WHICH, ARE AVAILABLE ON REQUEST.


© COPYRIGHT KEITH BAKER 10/10

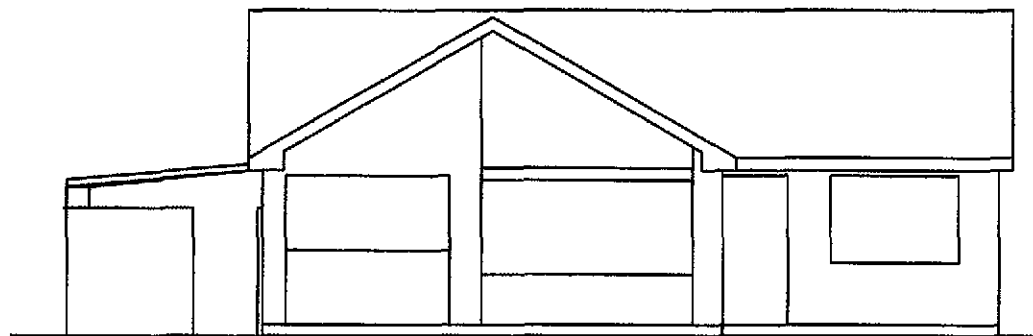


Existing Front Elevation 1:100

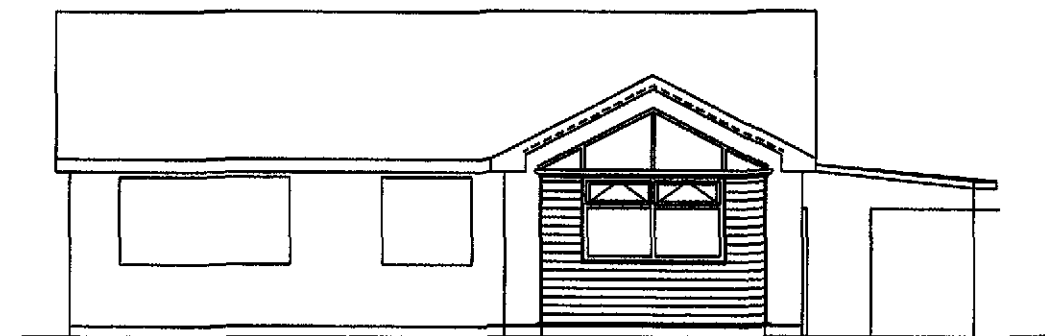


Proposed Rear Elevation 1:100

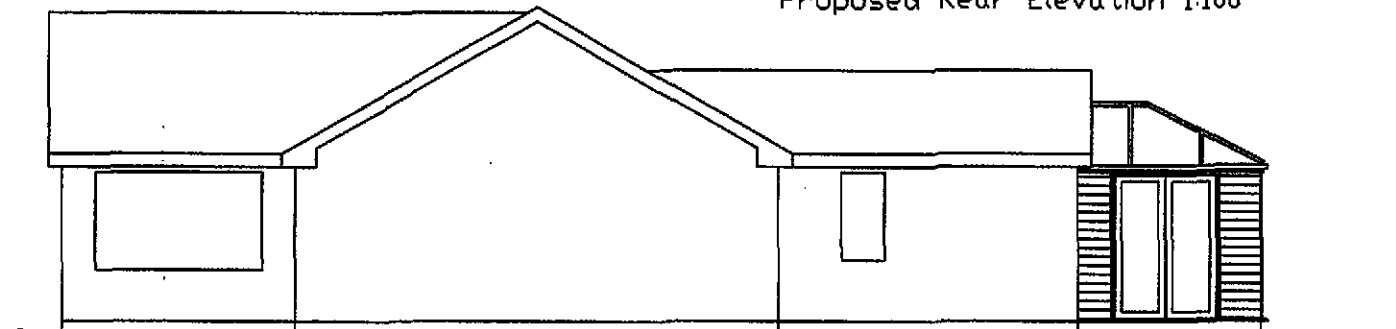

Proposed Side Elevation 1:100

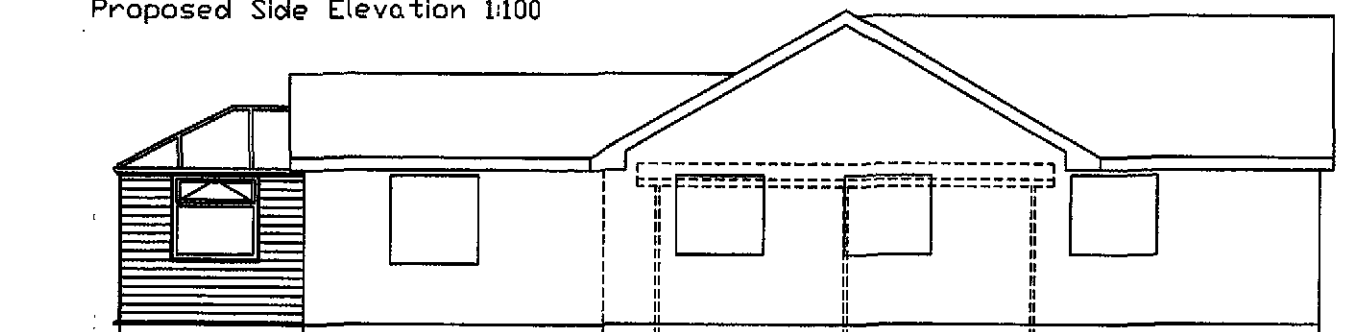

Proposed Side Elevation 1:100

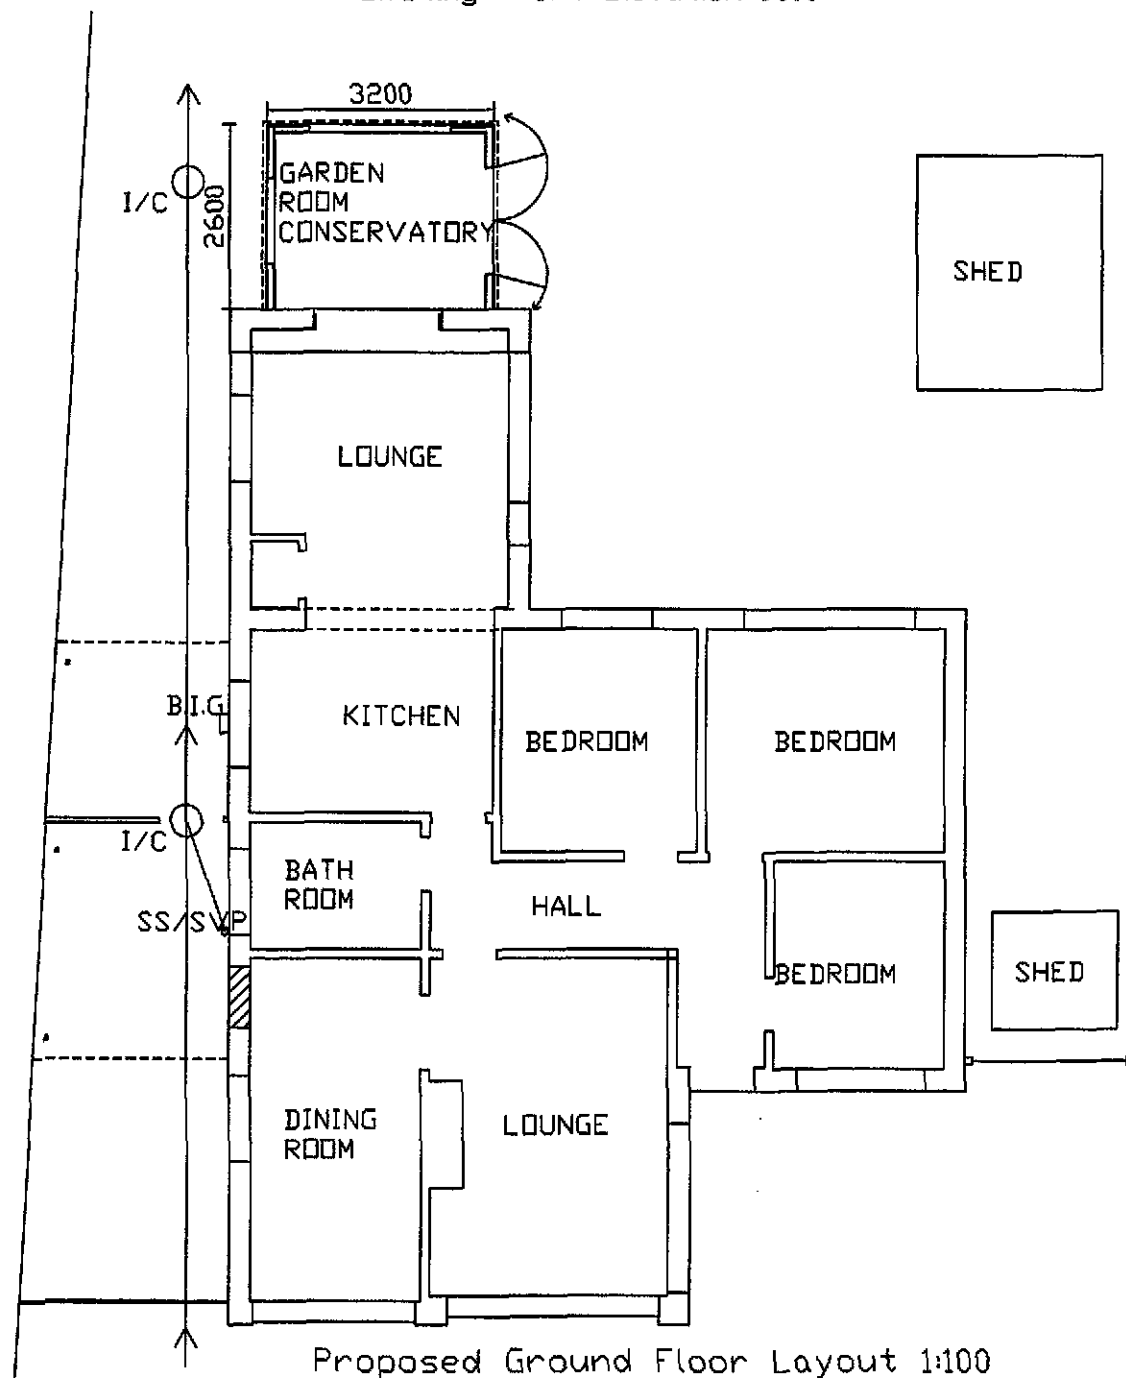

Proposed Ground Floor Layout 1:100

Proposed Plan and Elevations 1:100  
5 Annhem Drive  
Spalding  
Lincs  
PE11 1PH

SHDC  
Planning & Development  
18 NOV 2010  
Ref: 0956-10

**Design & Management**  
7 West Fen  
Frithville  
Boston  
Lincs  
PE22 7EX

DESIGNED & DRAWN BY KEITH BAKER DESIGN AND MANAGEMENT  
TEL/FAX 01203 750775. ALL DRAWINGS ARE SUPPLIED SUBJECT TO  
KBD&M'S STANDARD CONDITIONS, WHICH, ARE AVAILABLE ON REQUEST.

© COPYRIGHT KEITH BAKER 10/10



Produced 21.10.2010 from the Ordnance Survey National Geographic Database and incorporating surveyed revision available at this date. © Crown Copyright 2010.


Reproduction in whole or part is prohibited without the prior permission of Ordnance Survey.

Ordnance Survey, the OS Symbol and OS Sitemap are registered trademarks of Ordnance Survey, the national mapping agency of Great Britain.

The representation of a road, track or path is no evidence of a right of way.


The representation of features as lines is no evidence of a property boundary.


Part or all of this OS Sitemap is enlarged from mapping produced at one or more of the following scales: 1:1250, 1:2500, 1:10000.

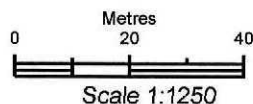

Supplied by: Bookmark Spalding Ltd  
Serial number: 00108800  
Centre coordinates: 524193.25 323359.5

Further information can be found on the OS Sitemap Information leaflet or the Ordnance Survey web site:  
[www.ordnancesurvey.co.uk](http://www.ordnancesurvey.co.uk)

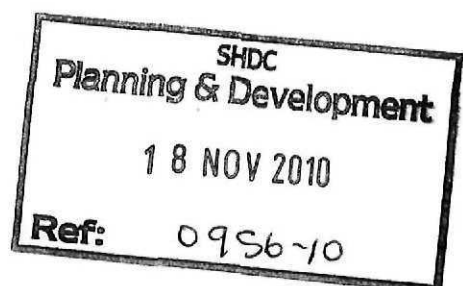

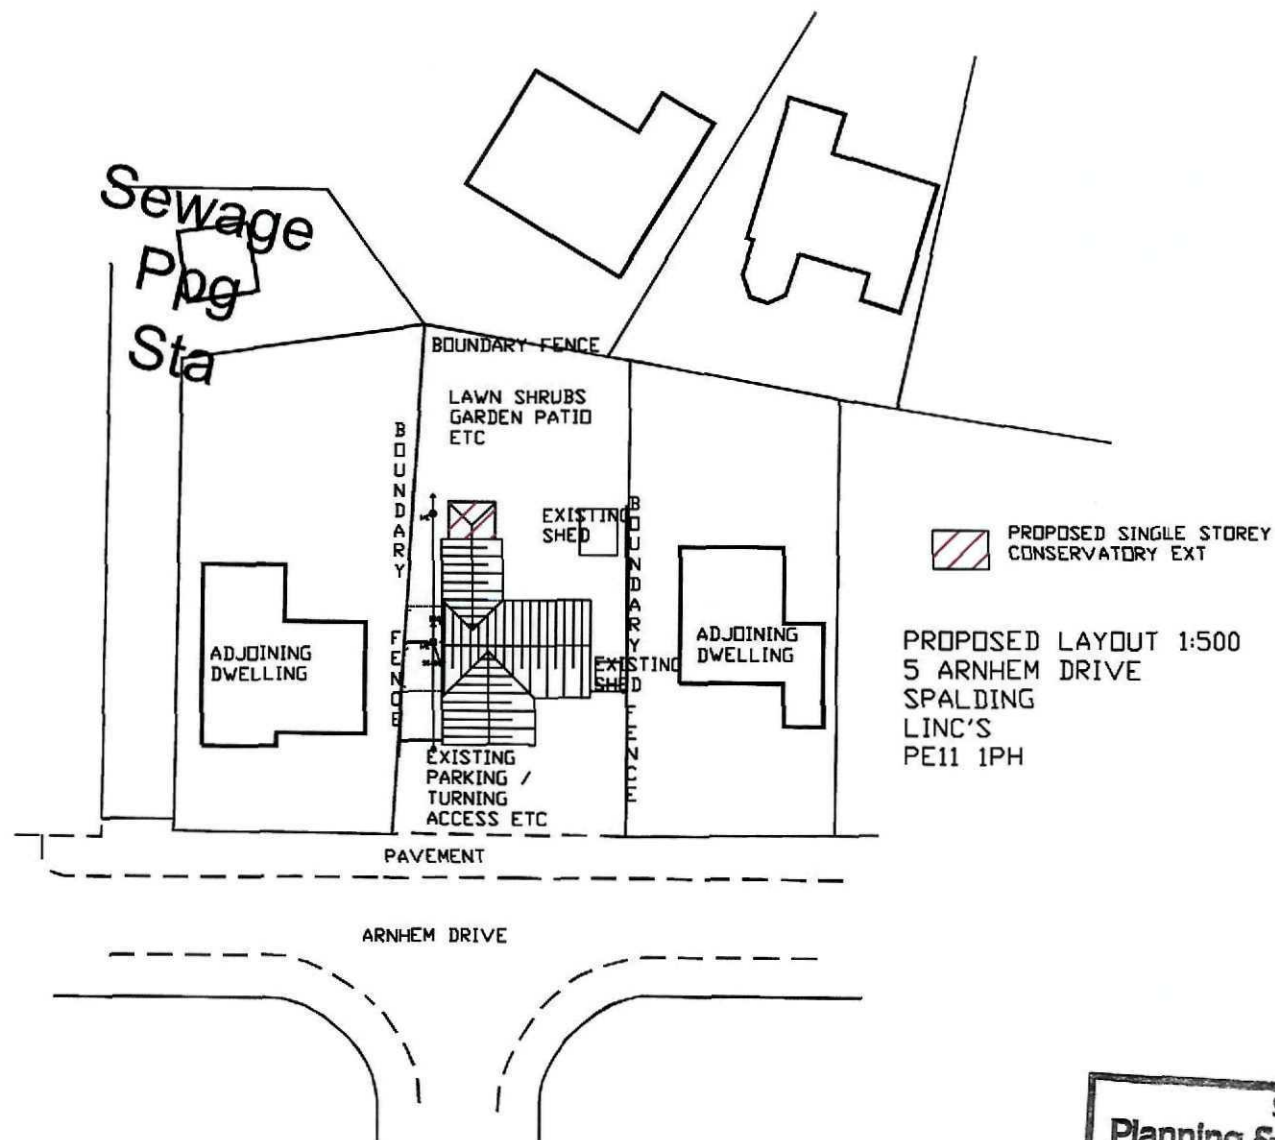

SHDC  
 Planning & Development  
 18 NOV 2010  
 Ref: 0956-10