


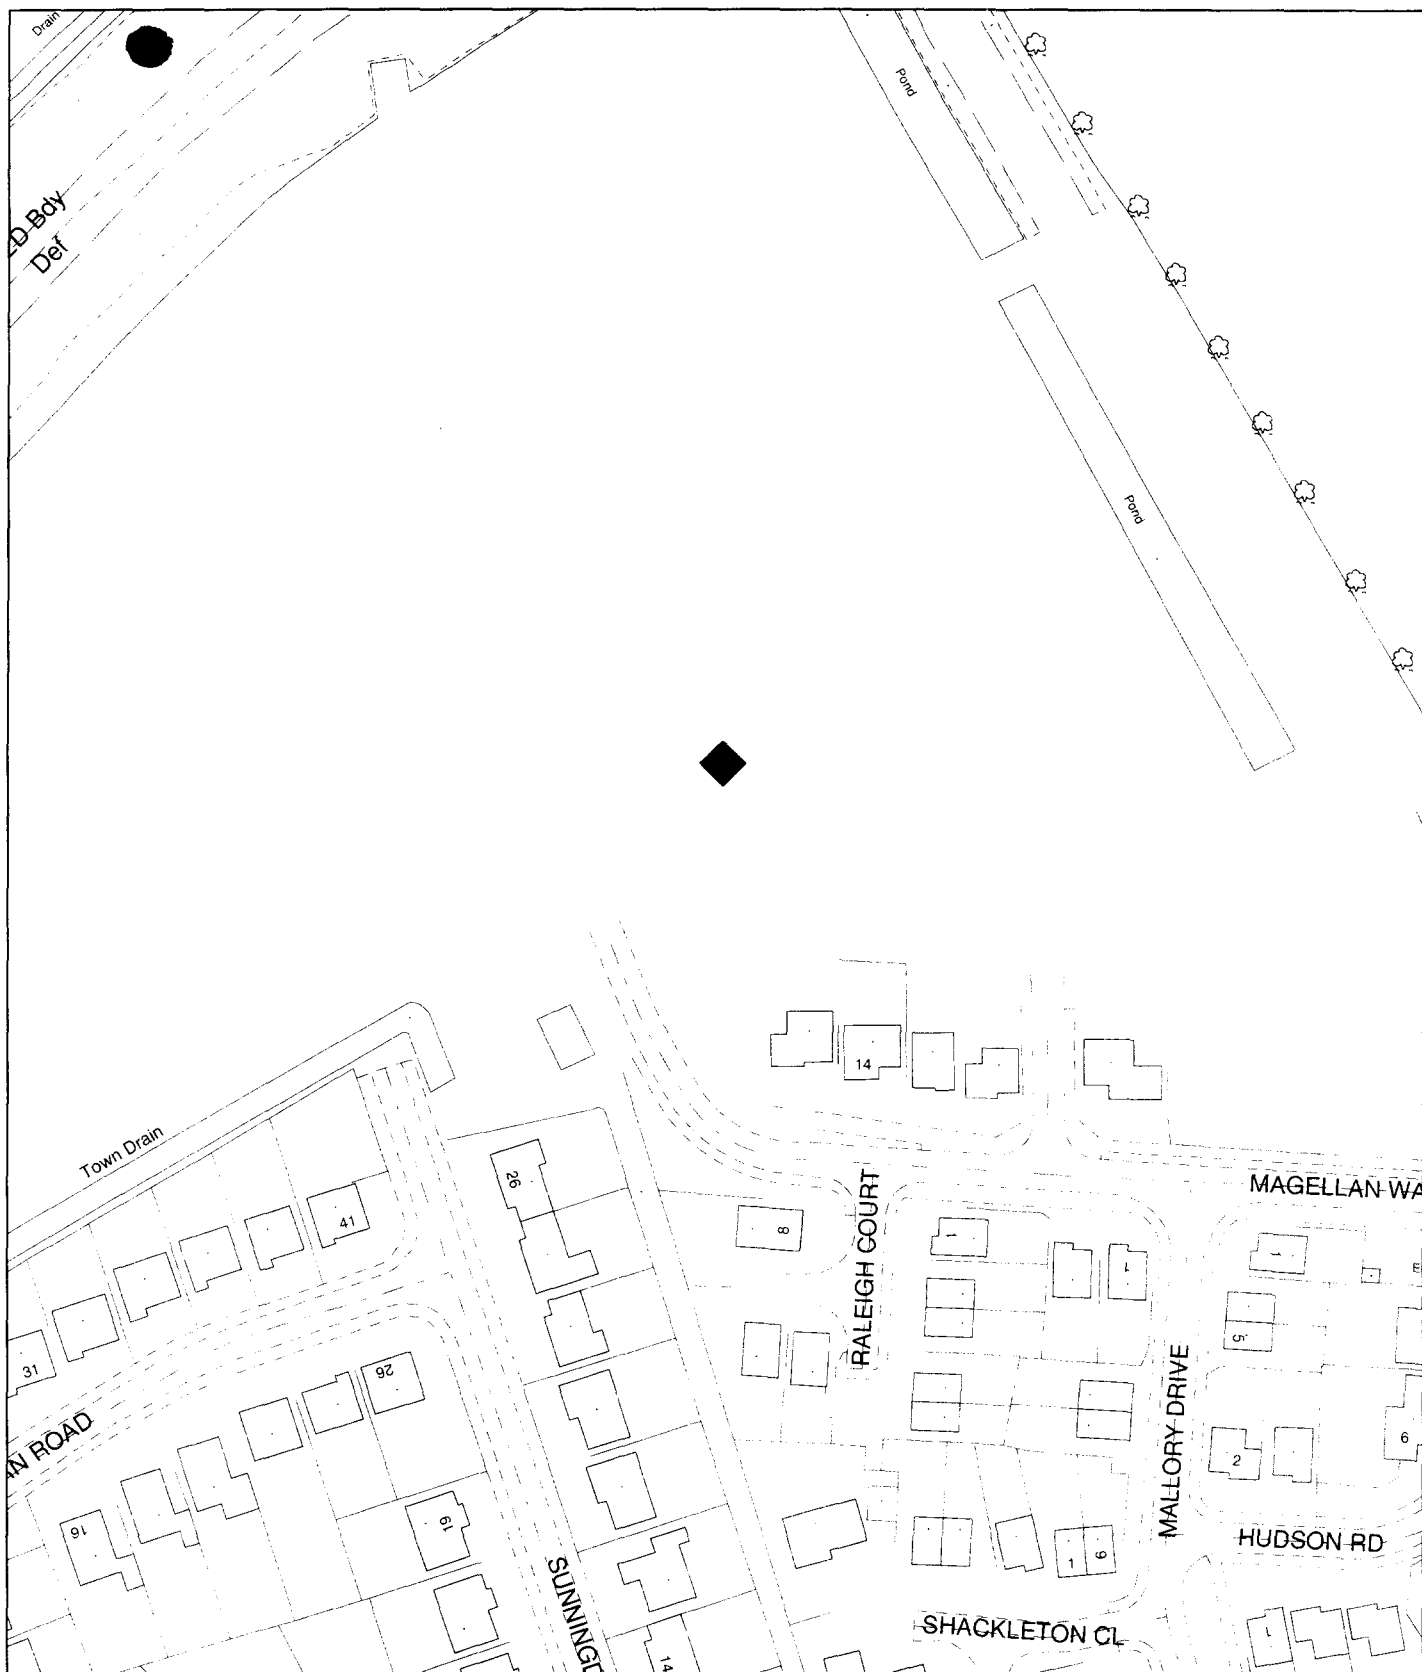

**Planning Application Location Plan
Ward Member Notification**

H16/1056/01

Scale: 1:1250

Housing and Planning Services Department

Council Offices, Priory Road, Soaldino, Lincolnshire

PLEASE DO NOT COPY THIS PLAN

This map is reproduced from Ordnance Survey material with permission of Ordnance Survey on behalf of Her Majesty's Stationery Office (c) Crown copyright. Unauthorised reproduction infringes Crown copyright and may lead to prosecution or civil proceedings. Ordnance Survey, 2011. 100014666





**SOUTH HOLLAND DC
HOUSING & PLANNING**

03 SEP 2001

Ref: 1056101

"FLINDERS PARK"
OFF LONDON ROAD
SPALDING
LINCOLNSHIRE

**DETERMINED
PLAN**

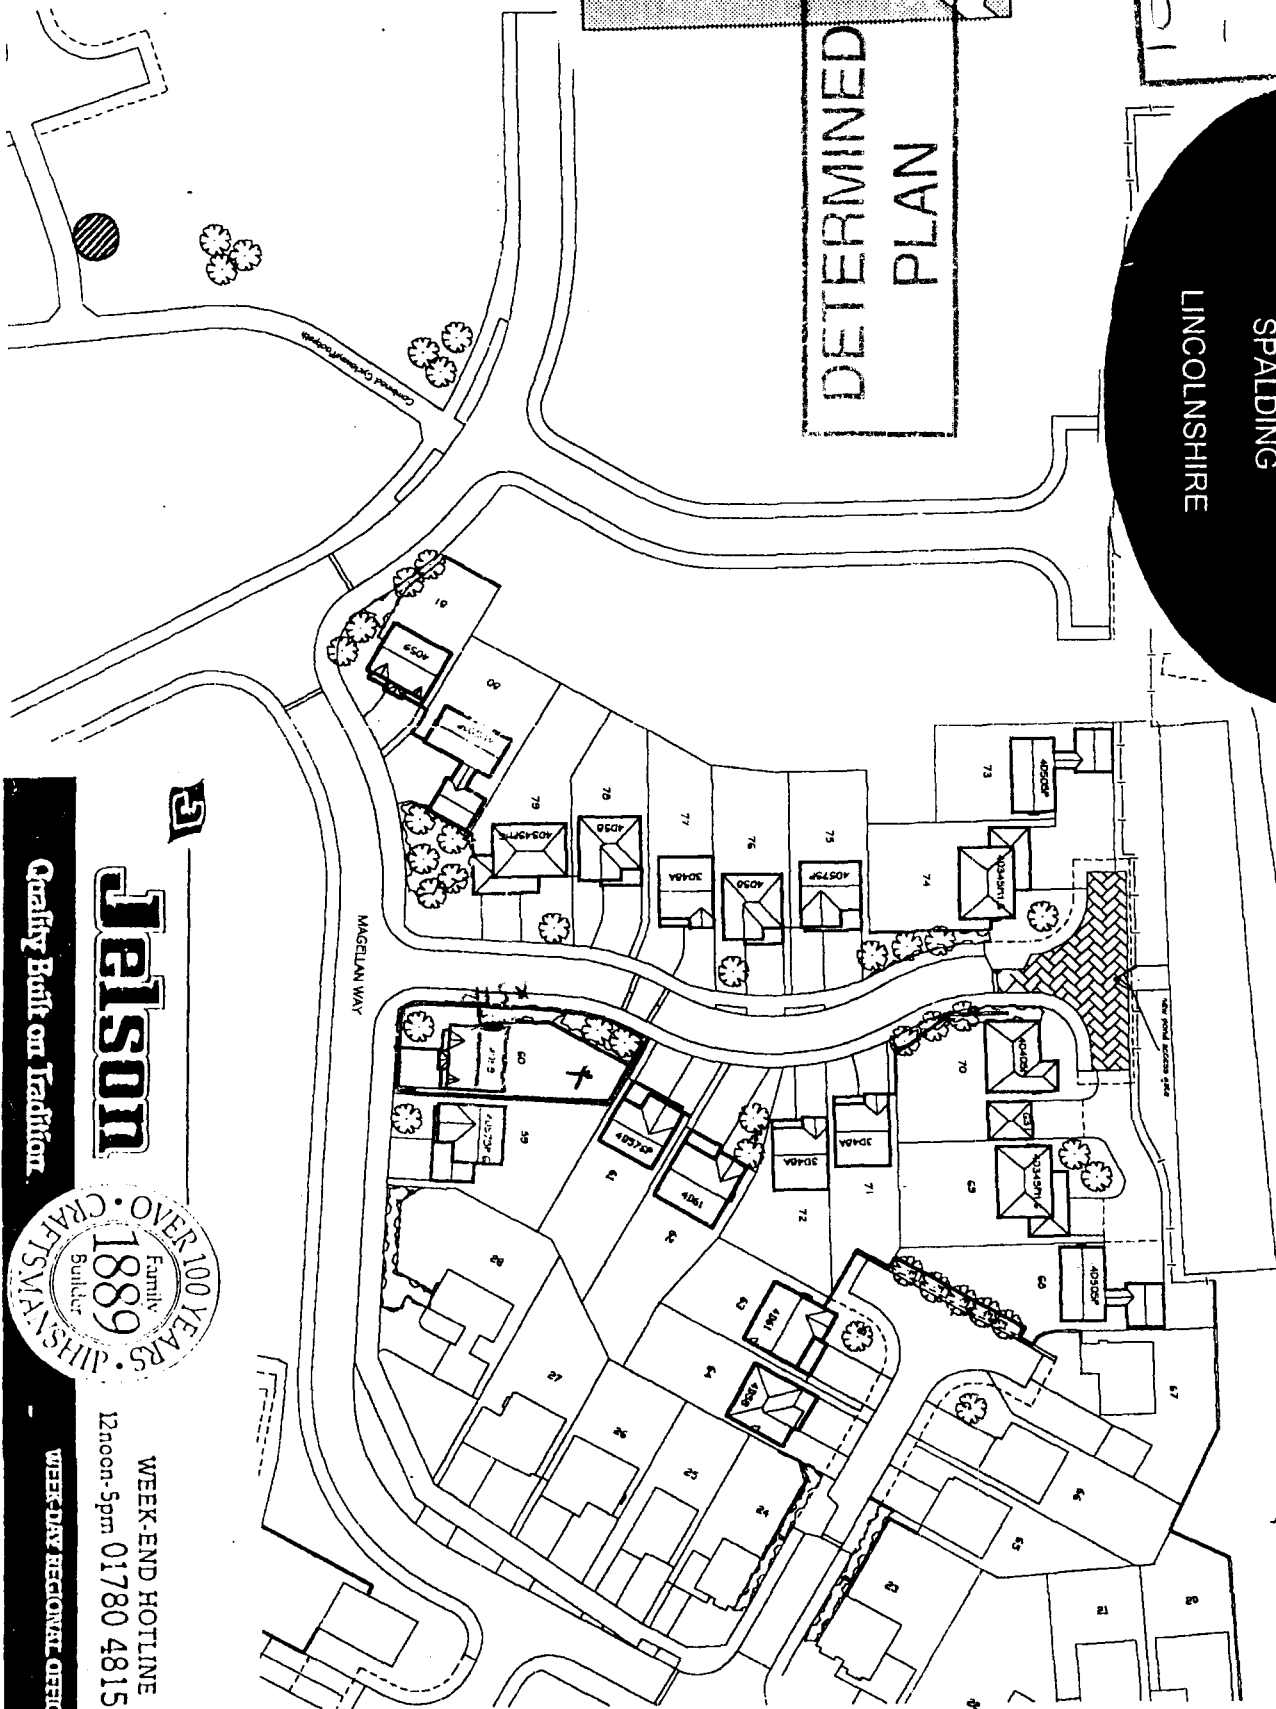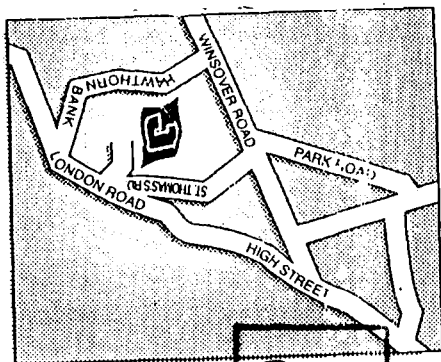

Jelson

Quality Built on Tradition

OVER 100 YEARS
Family
Builder
1889

WEEK-END HOTLINE
12 noon - 5pm 01780 481556

WEEK-DAY REGIONAL OFFICE

This site plan is not to scale and
is for illustration purposes only.