



Town and Country Planning Act 1990

Planning Permission

Reference: H16/1076/92

Received:09-OCT-92 Type:FULL

Name: Ms J B Whyatt
Robin Hood Public House
1 Bourne Road
Spalding
Lincs

Agent: R N Cowling MBIAT
22 Oakley Drive
Spalding
Lincs
PE11 2BN

Description: Alterations and improvements

Location : Robin Hood Public House 1 Bourne Road
Spalding Lincs

South Holland District Council hereby give notice that PERMISSION HAS BEEN GRANTED for the development in accordance with the application and plans submitted, subject to any condition(s) set out below:

- 1 The development must be begun not later than the expiration of five years beginning with the date of this permission.

Reason: As required by Section 91 of the Town and Country Planning Act 1990.

Notes to Applicant:

Your attention is drawn to the need to comply with the provisions of Section 4, 7, 8 and 8(a) of the Chronically Sick and Disabled Persons Act 1970, where appropriate, and to the Code of Practice for Access of the Disabled to Buildings (British Standard Institutions code of practice BS 5810:1979) or to Design Note 18 'Access for Disabled People to Educational Buildings', or to documents replacing such codes. Any work required which would alter the proposal hereby permitted may need a further application for planning permission.

Director of Planning and Building Control Services
16-NOV-92 H16/1076/92

This decision refers only to that required for the purposes of the Town and Country Planning Act and not for Building Regulations or any other legislation. See enclosed notes relating to rights of appeal.

PLANNING APPLICATION

For office use only

Application No. H16/1076/92

Date Registered 09 OCT 1992

1. Please complete in block letters

NAME AND ADDRESS OF APPLICANT

MS. J. B. WHYATT.
THE ROBIN HOOD PUBLIC HOUSE.
1. BOURNE ROAD.
SPALDING. Lincs..
Tel. No. (0775) 713387

NAME AND ADDRESS OF AGENT

(if form completed by agent)

R. N. COWLING, M.B.I.A.T.
22. OAKLEY DRIVE.
SPALDING.
Lincs.. PE11 2BN
Tel. No. (0775) 723836.
(Personal contact name) ~~AS ABOVE~~

Please complete in block letters

FULL POSTAL ADDRESS OF THE APPLICATION SITE

TITE ROBIN HOOD PUBLIC HOUSE.
1. BOURNE ROAD. SPALDING. LINCOLNSHIRE.

OFFICE
COPY

Please complete in block letters

DESCRIPTION OF PROPOSED DEVELOPMENT

~~ALTERATIONS AND IMPROVEMENTS INCLUDING TO SIGNS 14-10~~
~~AND REMOVAL OF EXISTING HEADING TO WEST GABLE~~

Please complete

I attach

* Four copies of all plans

* an ownership certificate (see back page)

* a fee of £55.00

If you consider no fee is payable include a written explanation instead.

Signed

Date

94 OCT. 1992

Previous application No:

Please tick **one** box and answer the extra questions under that section.

2. TYPE OF APPLICATION

This is a **full** application for change of use and/or new building worksor This is an **outline** application

(✓)

✓

Now complete Parts
3, 4 and 5 and an
Ownership Certificate

Please state Site Area

(Hectares)

Please tick **any** box where you are including details which you wish to be considered as part of this application.

Siting

☐

Design

☐

External Appearance

☐

Means of Access

☐

Landscaping

☐

Now complete Parts 3 and 5 and an Ownership Certificate.

or This is a **reserved matters** application.

A. Please state Reference Number of outline permission.

B. Please state which reserved matters are dealt with in this application.

Now complete Part 4 only

or This is an application for **renewal** of temporary permission or **continuation** without complying with planning condition.

A. Please state Reference Number of previous permission

B. Please state Condition Number referred to

Now complete an Ownership Certificate

or This is an application for **modification** of a condition on a planning permission which has not yet been implemented.

A. Please state Reference Number of previous permission

B. Please state Condition Number referred to

C. Please state variation required

Now complete an Ownership Certificate

TYPE OF DEVELOPMENT

3. A. Please state whether the proposal involves:-

(Tick one or more boxes)

(i) New building(s)

☐

(ii) Alterations or extension

☒

(iii) Change of use

☐

B. If new dwellings are proposed, please state how many:

N.A.

4. A. If building works are proposed, other than residential, please state extra floorspace to be created:

NONE.

sq. metres

B. Please state size of any new structure:- (a) max. height:

NONE.

metres

(b) max. length:

metres

(c) max. width:

metres

C. Please state type and colour of materials for facing external walls:

EXISTING.

REMOVED WITH WALS + SLATES AS EXISTING.

D. Please state type and colour of roofing materials.

E. Has a survey of the site been undertaken? State Yes or No

YES.

5. GENERAL INFORMATION Please complete each section

EXISTING USES

Please state existing or, if vacant, the last use(s) of site.

PUBLIC HOUSE.

ACCESS TO ROADS (VEHICULAR AND PEDESTRIAN) Please tick **one** box

A. There will be **no** new access to a public road and **no** alteration to any existing access to a public road

☒

or

B. There will be a new or altered access to a public road

☒

If so, name of road:

Will there be — Individual access(es)

New estate road

☐
☐

C. What provision will be made for garages or parking within the site?

EXISTING CAR PARK

TREES Please tick **one** box

A. The proposal does **not** involve the felling of any trees

☒

B. The proposal does involve the felling of one of more trees

☐

→ If so, please show details on plans

DRAINAGE Please complete

A. Please state how surface water will be disposed of

EXISTING

B. For estate developments, please state how highway surface water will be disposed of

N.A.

C. Please state whether a land drain will be affected

NO.

D. Foul sewerage will be disposed of to:

EXISTING.

Mains sewer

☒

Cesspool

☐

Septic tank

☐

OTHER MATTERS Please complete

The proposal is in connection with agriculture

The proposal affects a listed building

The proposal affects a public footpath

The proposal is known to affect contaminated or filled land

The proposal is for industrial, warehousing, offices or shopping purposes

In cases where a statutory consultation will be required, please state whether you have sent a copy of the application to the consultee yourself. If yes, please give date sent.

Is this application related to a previous submission

State Yes or No

☒

→ If so, please give details in Part 6

☒☒☒☒

→ If so, please complete Part 7

☒

Date:

Consultee(s):

☒

Application No.:

6. ANY OTHER INFORMATION Please add any details you wish in support of your application. Continue on separate sheet if necessary.

OWNERSHIP CERTIFICATES

PLEASE COMPLETE ALL THREE
SECTIONS.

Use the notice at the bottom of the page only
when necessary.

1. APPLICANT'S INTEREST

Please state interest in site (e.g. owner, prosp. purchaser)
(Please remember to indicate on the location plan any other land under your control).

LESSEE

2. OWNERSHIP OF THE SITE

This certificate is to make sure that the owners of land are aware of applications made on it.

If the applicant is the **sole owner of the whole site**, complete **Certificate A**.

In **any other case** (i.e. if the applicant is a prospective purchaser, or a tenant, or a joint owner, or the sole owner of only part of the site) then you must give notice to all other owners, and complete **Certificate B**. You can use the notice at the bottom of the form to send to the owner. (An "owner" is a person having a freehold interest, or having a leasehold interest where seven years or more remains unexpired). If you are unable to trace the owner, please contact the Planning Office as a different certificate will be required.

Certificate A Nobody except the applicant was an owner of any part of the land to which the application relates at the beginning of the period of 21 days ending with the date of the accompanying application.

Signed _____ (Applicant/Agent) Date _____

Certificate B The applicant has given the required notice to everyone else who were owners of any part of the land to which the application relates at the beginning of the period of 21 days ending with the date of the accompanying application.

State Name and address of owner:

State Date notice served: 9.10.92

BELHAVEN ESTATES. UNITS 3 + 3A. SOUTHWARK BRIDGE VILLAGE.
60. THRALE STREET LONDON. SE1. 9HW

Signed R.N. Cow (Applicant/Agent) Date 9th Oct. 1992

3. AGRICULTURAL HOLDINGS CERTIFICATE

If the land is not in agricultural use, complete Certificate 1.

If the land is agricultural, but there is no agricultural tenant, complete Certificate 1.

If the site does relate to an agricultural holding, you must give notice to any tenant, and complete Certificate 2. (You can use the notice at the bottom of the form to send to the tenant). If you are the sole agricultural tenant yourself, sign certificate 2 but insert 'not applicable' in the tenant details.

Certificate 1 None of the land to which the application relates is or is part of any agricultural holding.

Signed R.N. Cow (Applicant/Agent) Date 9th Oct. 1992

Certificate 2 The applicant has given the required notice to every other person who, at the beginning of the period of 21 days ending with the date of the application, was a tenant of an agricultural holding on all or part of the land to which the application relates.

State Name and address of tenant:

State Date notice served:

Signed _____ (Applicant/Agent) Date _____

APPLICATION ASSESSMENT

Ensure description changed
PM 21-10-02

Notes for Case Officer

Site Inspection

Accuracy

Neighbours

Boundaries

Site features

Other

Inspected by PJH
Date 21-10

Notice posted by PJH
Date 21-10

Resident Notices required

Sent

Delivered

Case Officer Conclusions

Seems as if window + door cills are done
Sign to be removed. See K.W.
roof still to be recovered.

RECOMMENDATION

COMMITTEE

Departure from Policy

Ward Member request

Recommend approval against
material objection

Other circumstance

viz:

Change to Committee recorded

DELEGATED

Case Officer PM.....

Senior Officer PC 18/11

Case Officer Recommendation

Approve ✓

Refuse

Signed PM 12.11.....

Change description as per form.

Conditions/Reasons
(continue overleaf)

Notes to applicant

Disabled
Outstanding RM
Amended plans

DC RECORD SHEET

APPLICATION REF:

Directions

Art 7 (Outlines)
RM checklist

Previous
Current
Required

Siting Design Ext app Access Landscape

Reg 4

Scale drawing

Highway S/W

Agric appraisal

Other

Precise details,
for non-standard
direction:

Senior Officer authorised:

Sent:

Revalidation after Direction

Information satisfactory/unsatisfactory

Signed:

Further direction:

Precise details:

Amended description:

New valid date:

Consultation/Publicity Required

New sign needs advert Regs. PM 14-10
De Al

Extra Publicity:

Departure

Requested

Sent

Setting of LB

Public Right of Way

Discretionary

Extra Consultations:

Dept of Transport

Environmental Serv.

LB/Cons. Area - Local

- Local & National

- English Heritage

Consultant: Name.....

Order No

Other:

Case Officer

pu

Recorded on board:

ADMIN RECORD SHEET

Initial

Submitted Fee £ 55 P1785
 Receipt Issued
 Date first Rec'd 09 OCT 1992

Registration

Reference H16/1076/92
 Cross-Ref B16/687/92
 Date 12/10/92

Validation

TYPE Full Earliest permission
 Site area No of dwellings Floorspace
 Description

Tech Certificate Site plans Description Accuracy Incomplete form
 Fees Nil fee Discounted fee Correct fee 55 Previous app Type Additional Refund Receipt Issued

Information

Newbuild/Redevelopment/Change of use/Extension/Alteration/Works

Earlier permission Ref

RM Siting Design Ext app Access Landscaping
 Previous Current

Index sheets 300 OS No's Grid ref 523650 322350
 Ward T Parish SPAUDING TR Rural TR Bypass Level Cross Footpath CA LB TPO
 Inside IBD YES Inside LP area YES

Linked to site Ref Linked to property Ref
 Planning Records: Earlier apps B Reg Records: 018387
 Already submitted - Ref Request Requested

Brian Smith Dip TP MRTPI
Director of Planning & Building Control Services
Planning & Building Control Department,
Council Offices,
Priory Road, Spalding,
Lincolnshire, PE11 2XE
Telephone: (0775) 761161
Fax: (0775) 710772



Application no: H16/1076/92

Type: FULL

Applicant: Ms J B Whyatt
Tel: 0775 713387

Agent: R N Cowling MBIAT
0775 723836

Description: Alterations and improvements
including signs and removal
of existing hoarding to west
gable

Location: Robin Hood Public House
1 Bourne Road
Spalding
Lincs

Valid date: 09-OCT-92

Terminal date: 04-DEC-92

Target dates:

Target Committee: 18-NOV-92

To case officer 14-OCT-92

Report deadline: 04-NOV-92

Inspected by 19-OCT-92

Extra contacts 24-OCT-92

Case Officer:

Report if not clear by 13-NOV-92

P J UDY

DEVELOPMENT/CONSTRAINTS

Size:

Category: Alteration

Listed building:

Conservation Area:

CONSULTATIONS CARRIED OUT

		Sent	Expiry
Cllr C F Fisher	0775 725983	16-OCT-92	30-OCT-92
Cllr Mrs A M Newton	0775 762210	16-OCT-92	30-OCT-92
Cllr R C West	0775 760231 (Of	16-OCT-92	30-OCT-92
Site/Press Advert MIN		28-OCT-92	18-NOV-92

L.C.C. - No objection for 24/10/92

R N Cowling
22 Oakley Drive
Spalding
Lincolnshire
PE11 2BN

P J Udy
PJU/SJS H16/1076/92
9217
22 October 1992

Dear Sir

Alteration and improvements, including signs and removal of existing
hoarding - The Robin Hood Public House, 1 Bourne Road, Spalding

I refer to the above planning application, which you have submitted for determination.

I advise that the erection of the proposed sign on the western gable cannot be considered under the Planning Act. Signs are controlled by the Town and Country Planning (Control of Advertisements) Regulations 1992, which is different legislation to the Planning Act which control the development of land.

I therefore enclose the relevant Advertisement application forms which I would be grateful if you would complete and return, along with the necessary plans for consideration.

Yours faithfully



P.P.
N R Midlen
Principal Planning Officer
(Development Control)

Enclosures


R.N. COWLING M.B.I.A.T.
H.N.C.
Member of the British Institute of Architectural Technicians
Architectural Design and Building Consultant

22 OAKLEY DRIVE, SPALDING, LINCOLNSHIRE. PE11 2BN.
TELEPHONE: SPALDING (0775) 723836

REF: 9217

9th October, 1992

The Director of Planning and Building Control Services,
South Holland District Council,
Planning Department,
Council Offices,
Priory Road,
SPALDING,
Lincs.

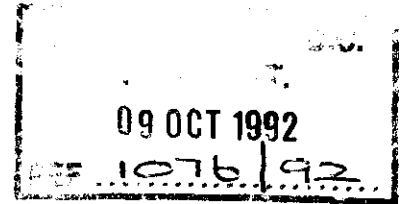

Dear Sir,

PROPOSED ALTERATIONS AND IMPROVEMENTS
THE ROBIN HOOD PUBLIC HOUSE
1, BOURNE ROAD, SPALDING Lincs.
MS J. B. WHYATT


I enclose herewith the following documents in application for a Full Planning Permission in respect of the above project:-

- a) 4 copies duly completed form with Certificate B and 1
- b) 4 copies drawing no. 9217/2A incorporating Location Plan
- c) 4 copies drawing no. 9217/3A
- d) 4 copies sketch drawing by Mr F.G. Felstead, signwriter for the new advertisement to the West gable
- e) Your fee in the sum of £55.00

Your earliest attention to this application would be appreciated.

Yours faithfully,

Richard N. Cowling

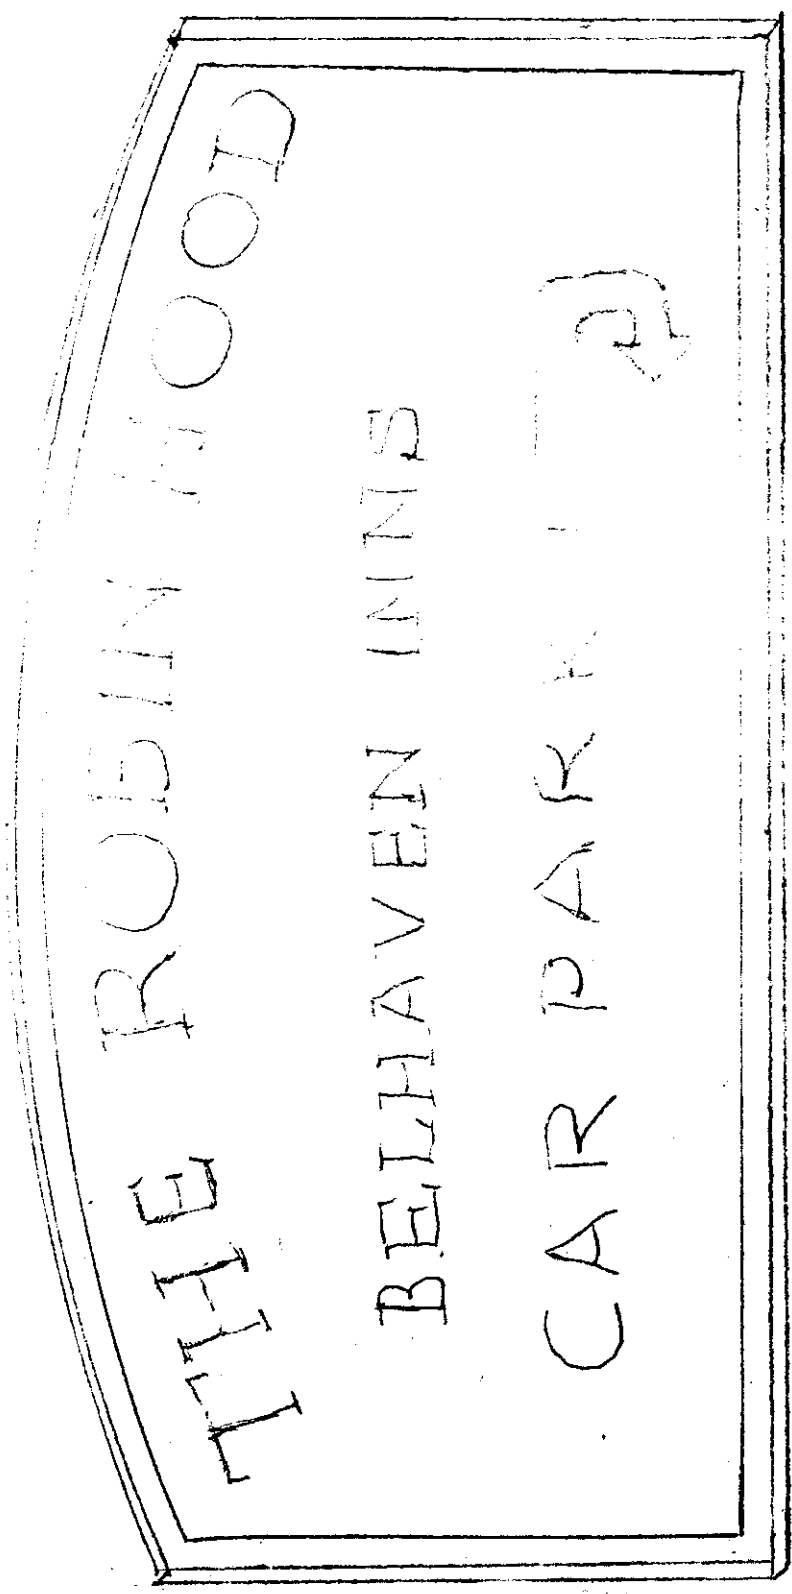

PLA 2
09 OCT 1992
REF ...19878192...


Goudy Extra Bold } Gold leaf
Egyptienne Bold }
Helvetica Bold with Arrow White.
Line around board Gold Paint.
Board Black Edging White.



With Compliments from
F. G. FELSTEAD
Signs, Signwriting & Decorating


ALL NEW STRUCTURAL TIMBER - SC3
AND TREATED TO BS 5268 pt. 5 : 1980

re-roof with welsh slates as existing
19 x 38 laths at 230 gauge
underfelt to BS 747 type 1 f

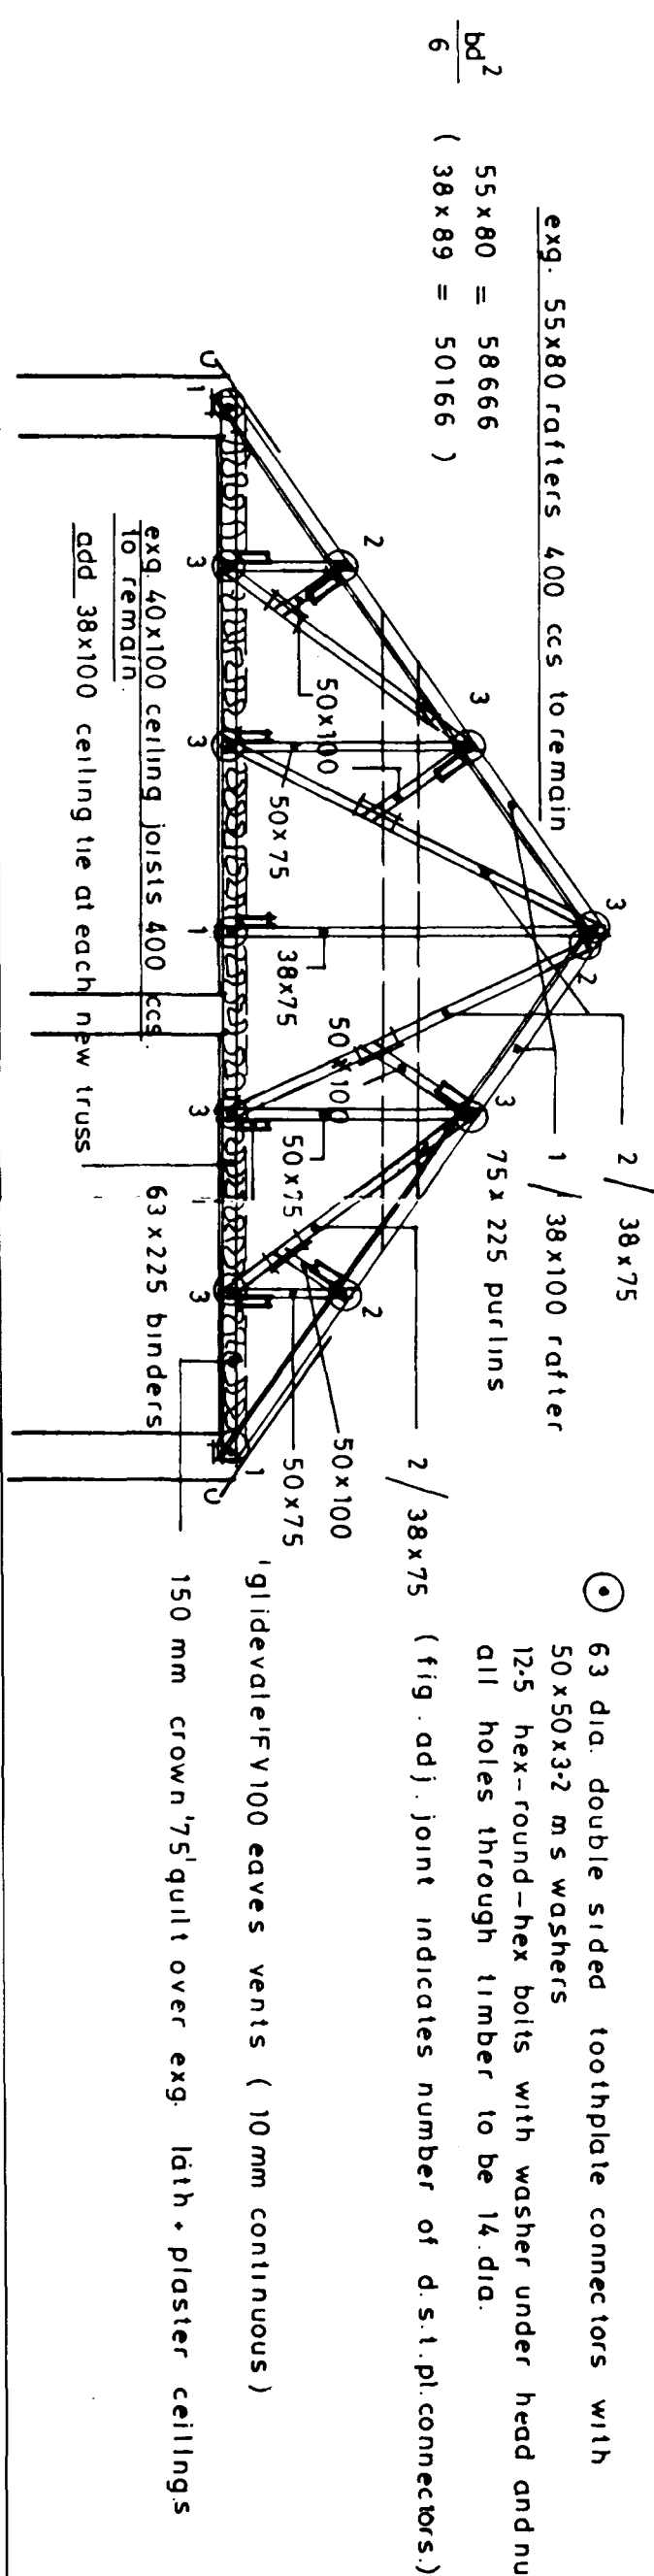


• section A-A •

3 no. trusses thus (adj. exg. collars marked #)

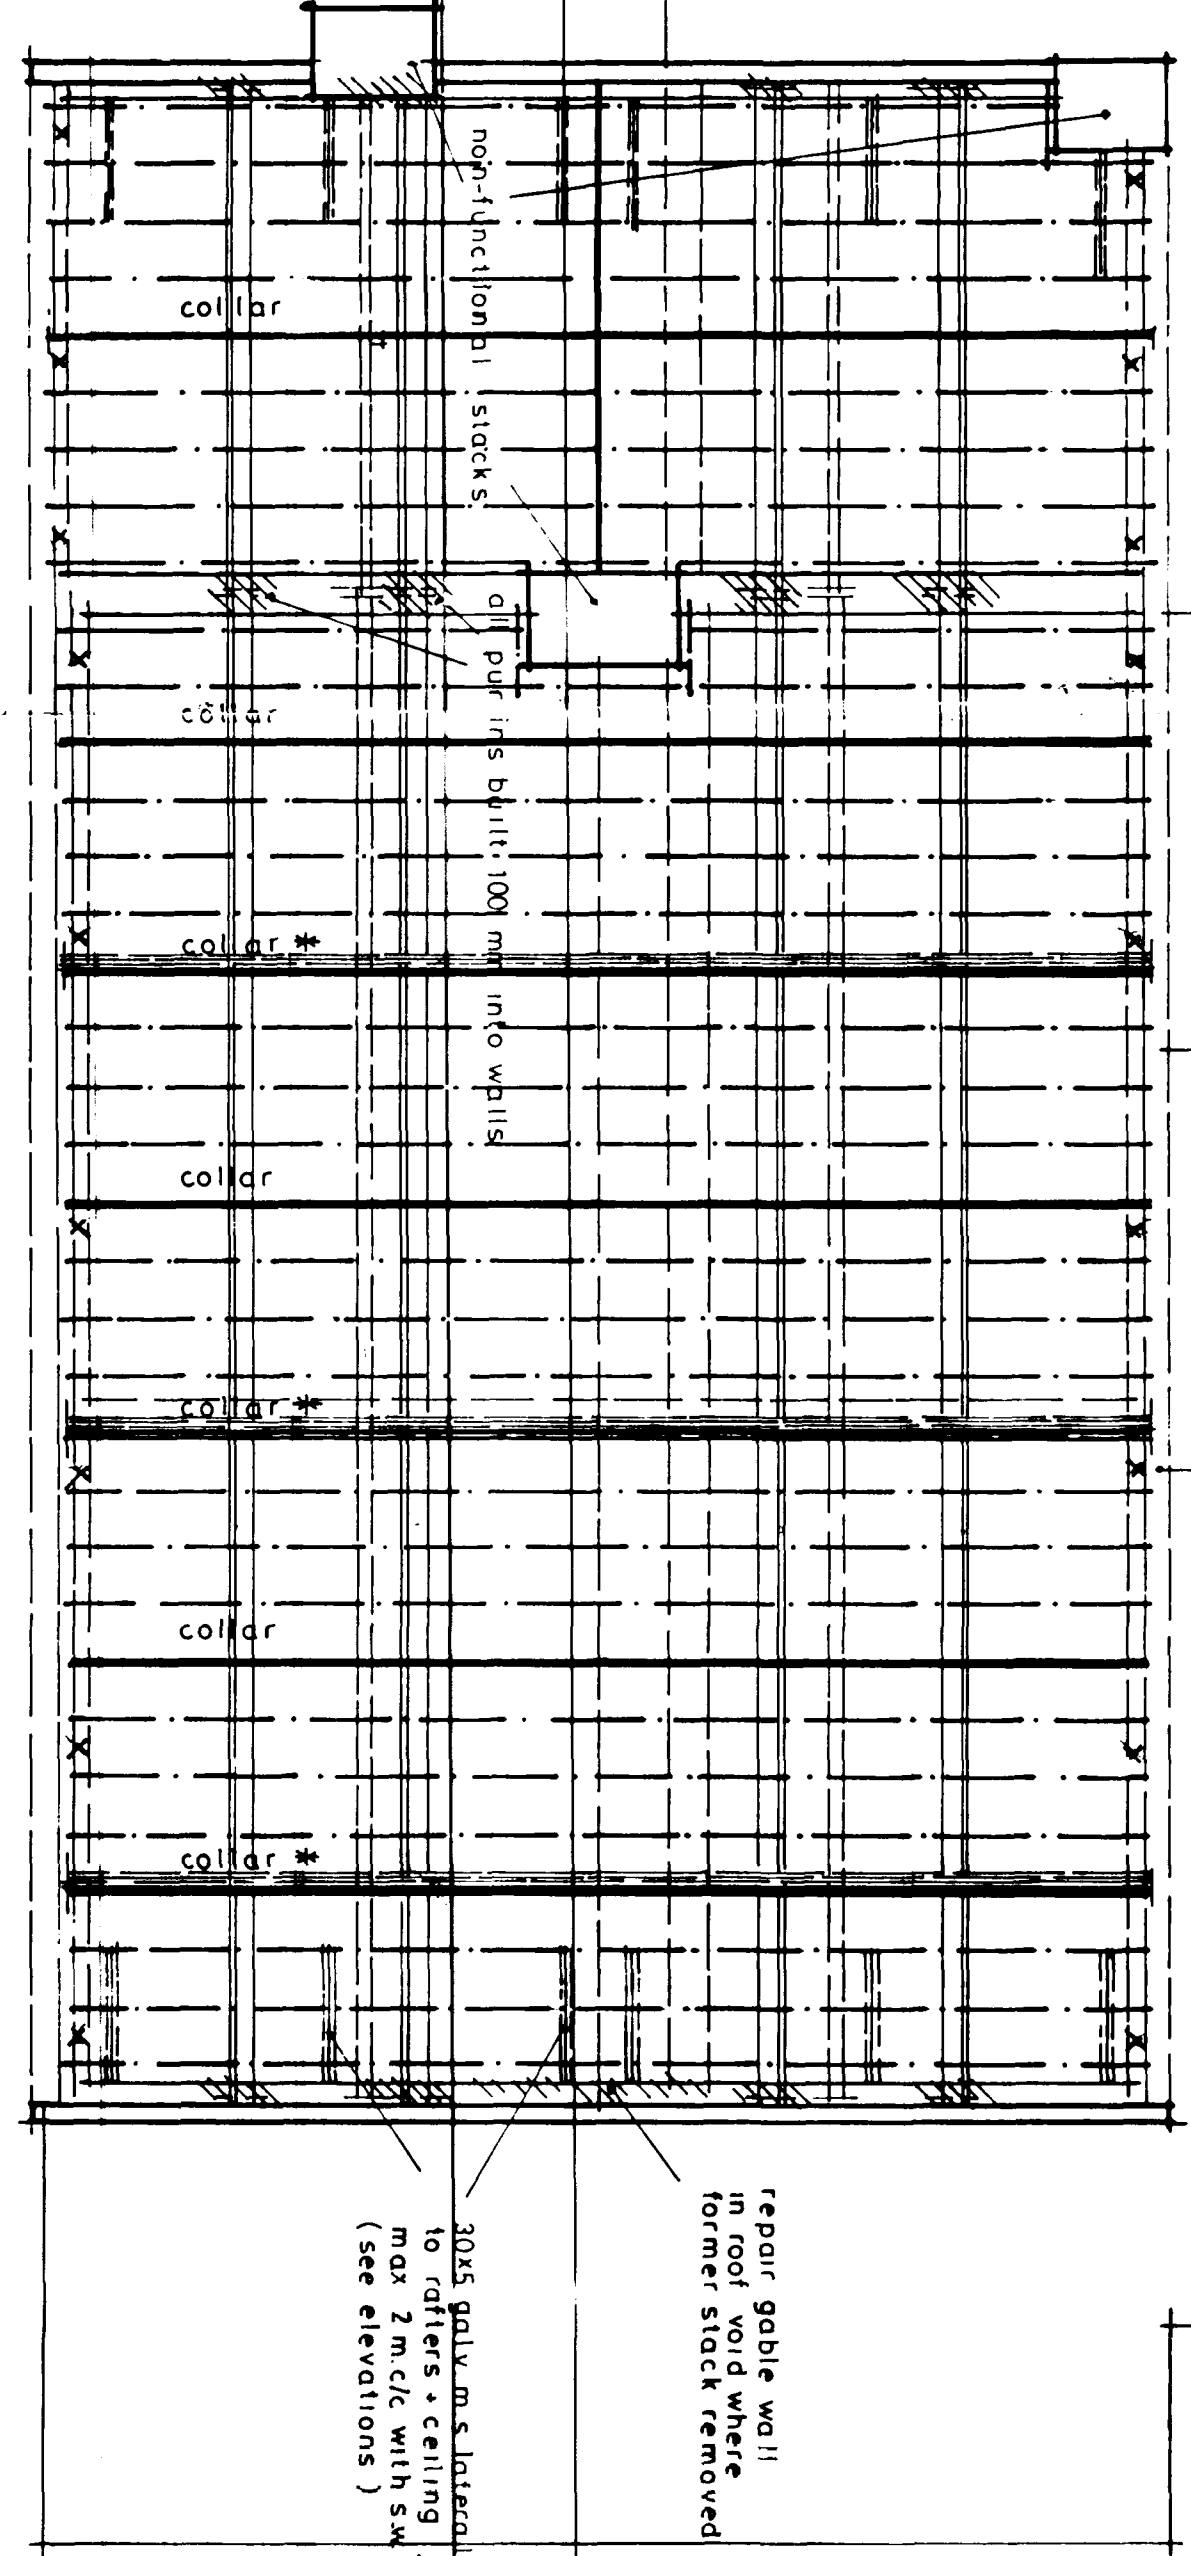


• roof structure plan •


renov. all exg. rafters, feel to exg. ceiling joists before felt / laths

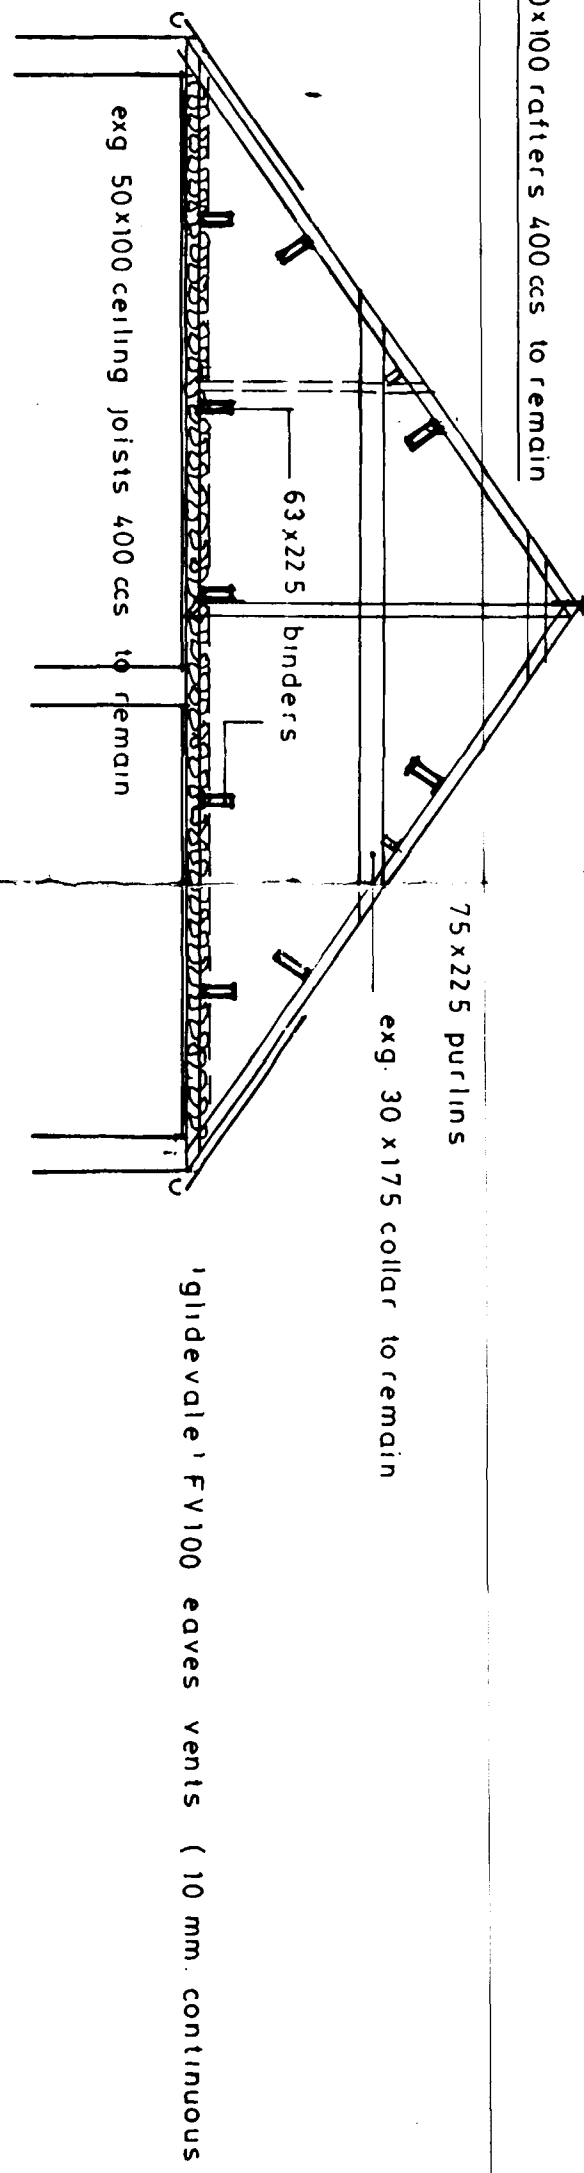


• section B-B •

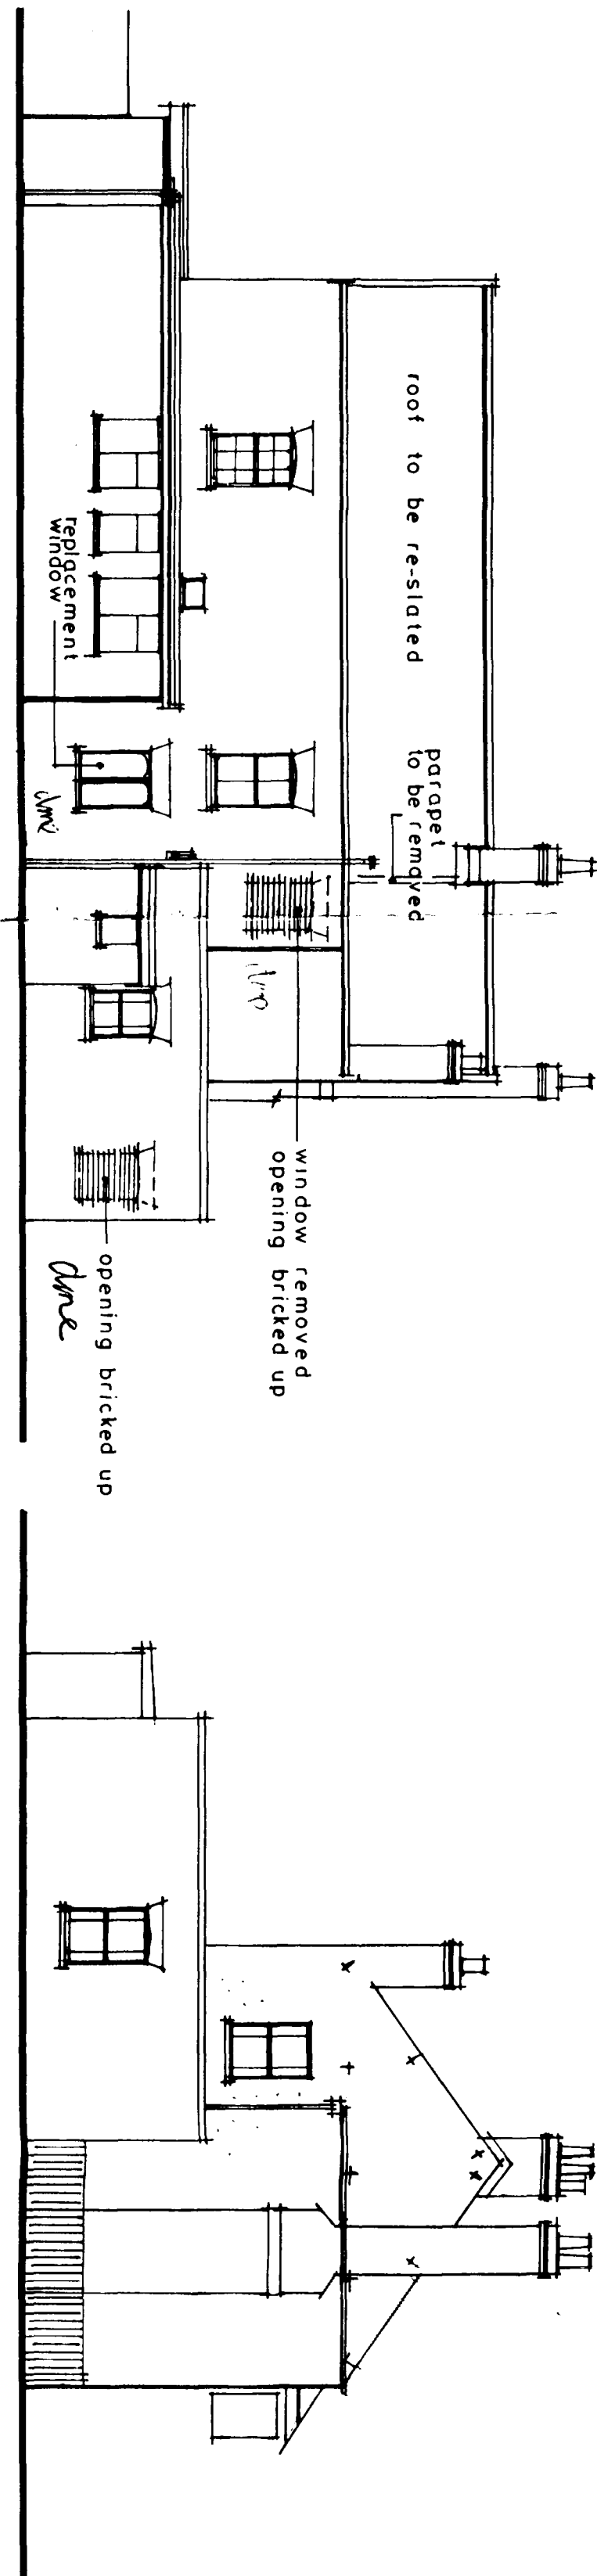


• south east elevation •

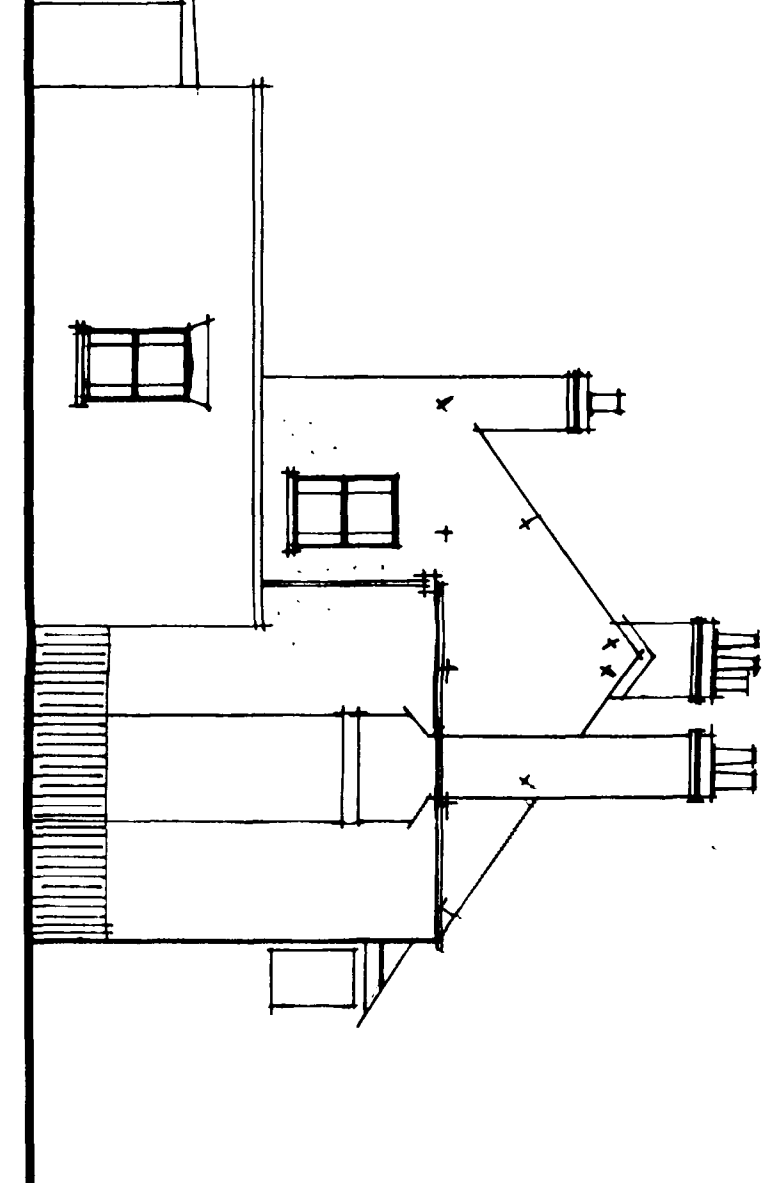

• north east elevation •

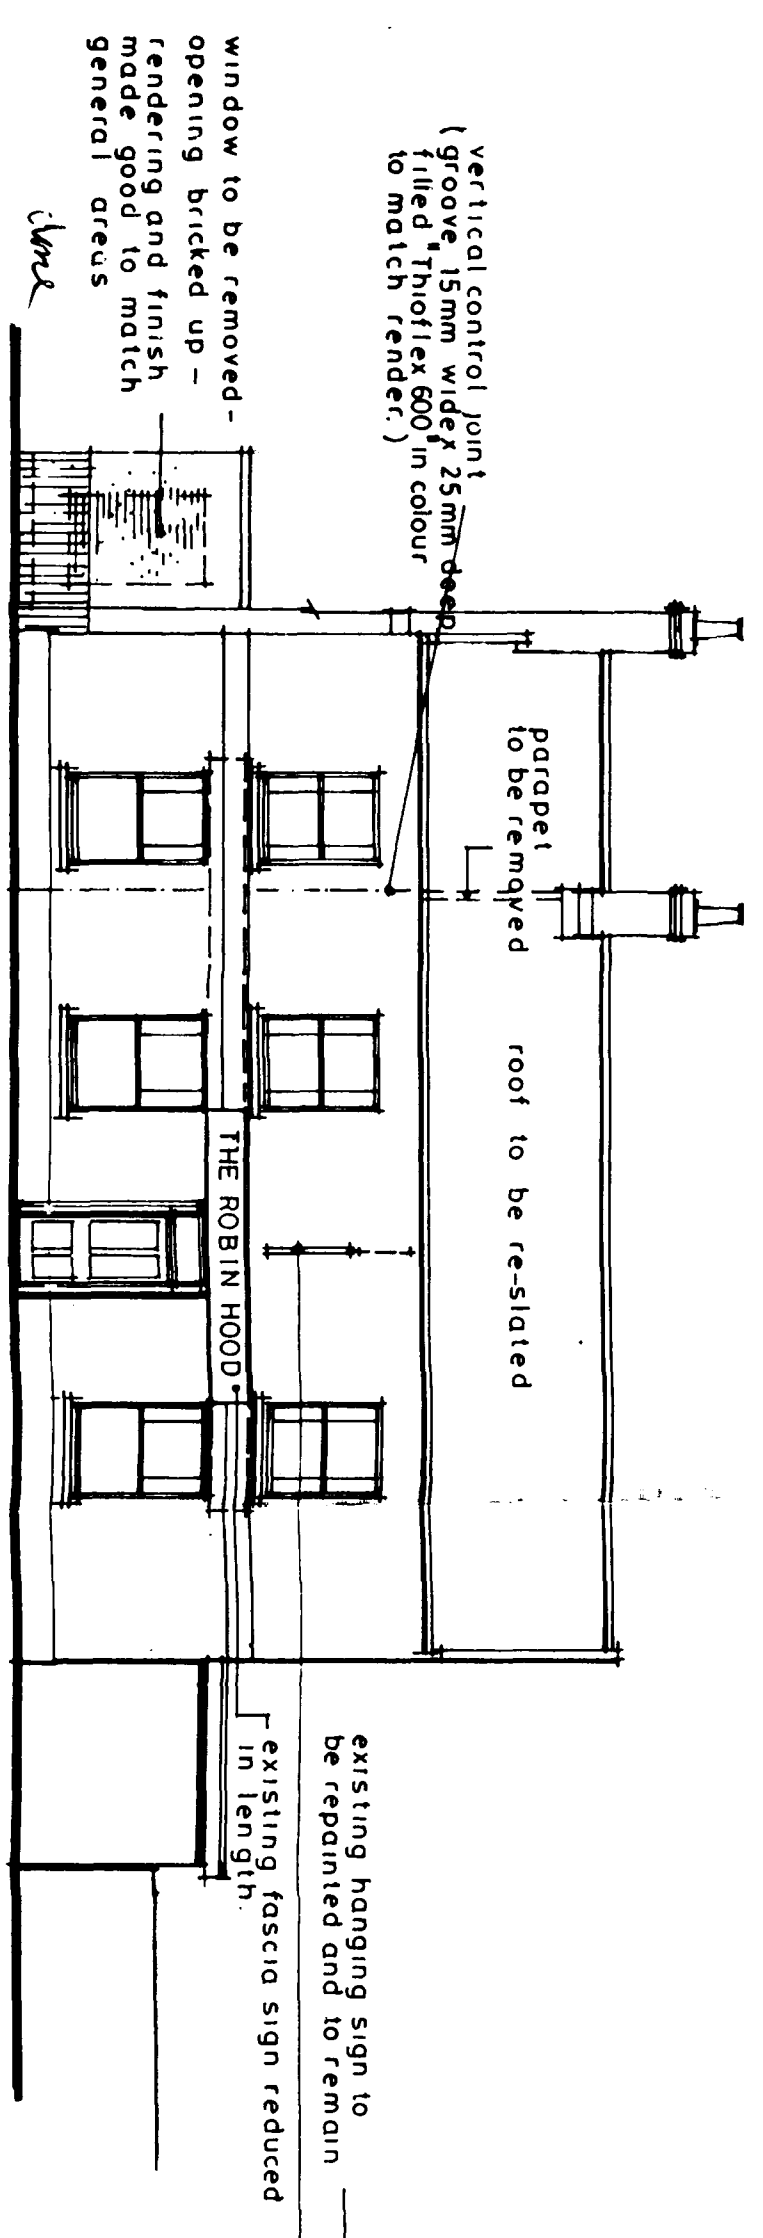

• north west elevation •

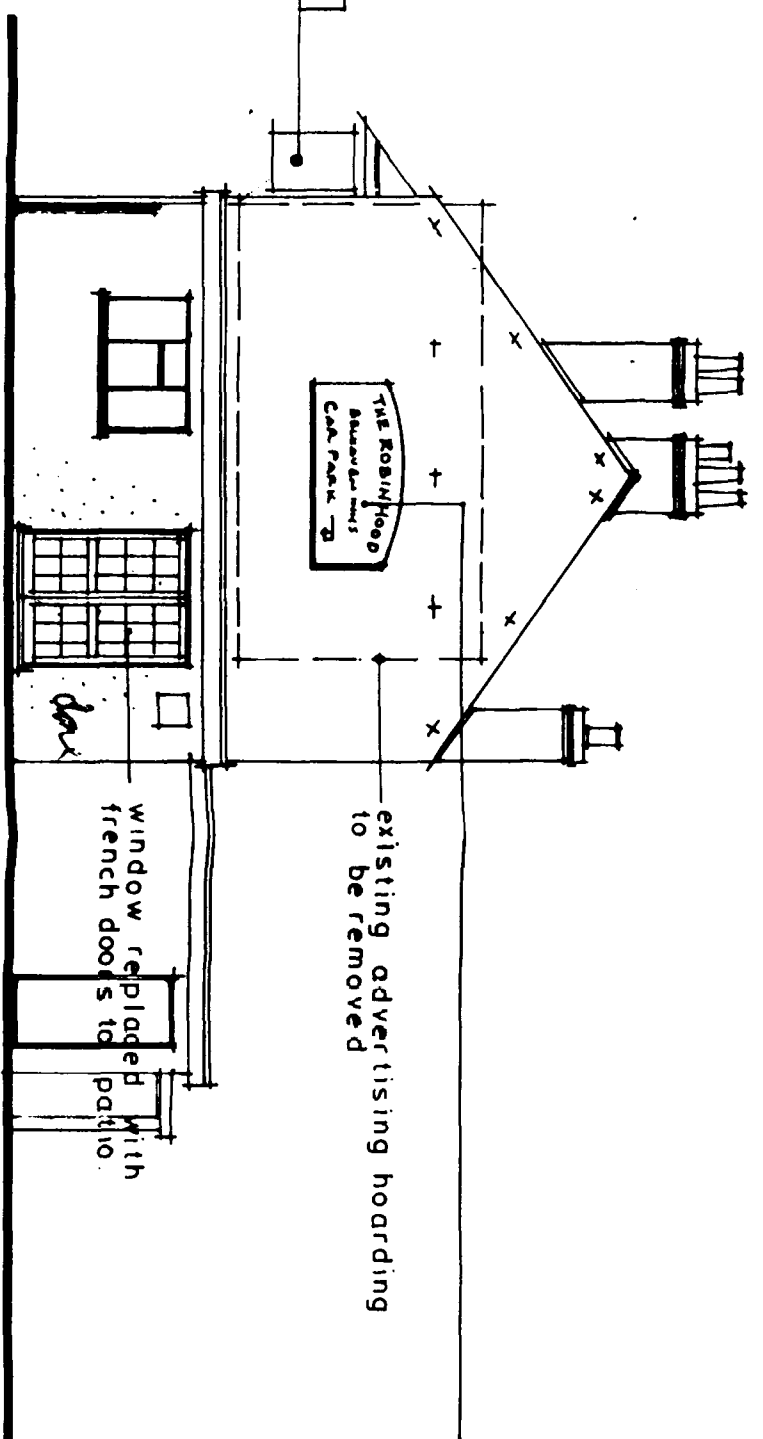

• south west elevation •


NEW BOARD 2400X1200
painted and signwritten in BELHAVEN INNS
style and colours (by specialist signwriter)
background black with gold surround
THE ROBIN HOOD - goudy extra bold - gold leaf
BELHAVEN INNS - egyptienne bold - gold leaf
CAR PARK - helvetica bold - white


• drawing no. 9217/3A • scale 1:50 and 1:100 • date 9/92 •

REVISIONS A 1 replacement windows in lieu of new french doors (S.E. ELEVATION) 9.10.92
2 signs added 9.10.92



• ELEVATIONS AS PROPOSED AND RE-ROOFING DETAILS • THE ROBIN HOOD PUBLIC HOUSE • 1 BOURNE ROAD • SPALDING • LINCOLNSHIRE •

fr. cawling m.b.d. architectural consultant
22 oakley drive, spalding, lincs., PE11 2BN.
tel. (0775) 723836

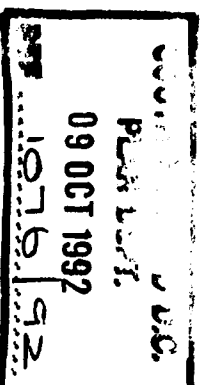


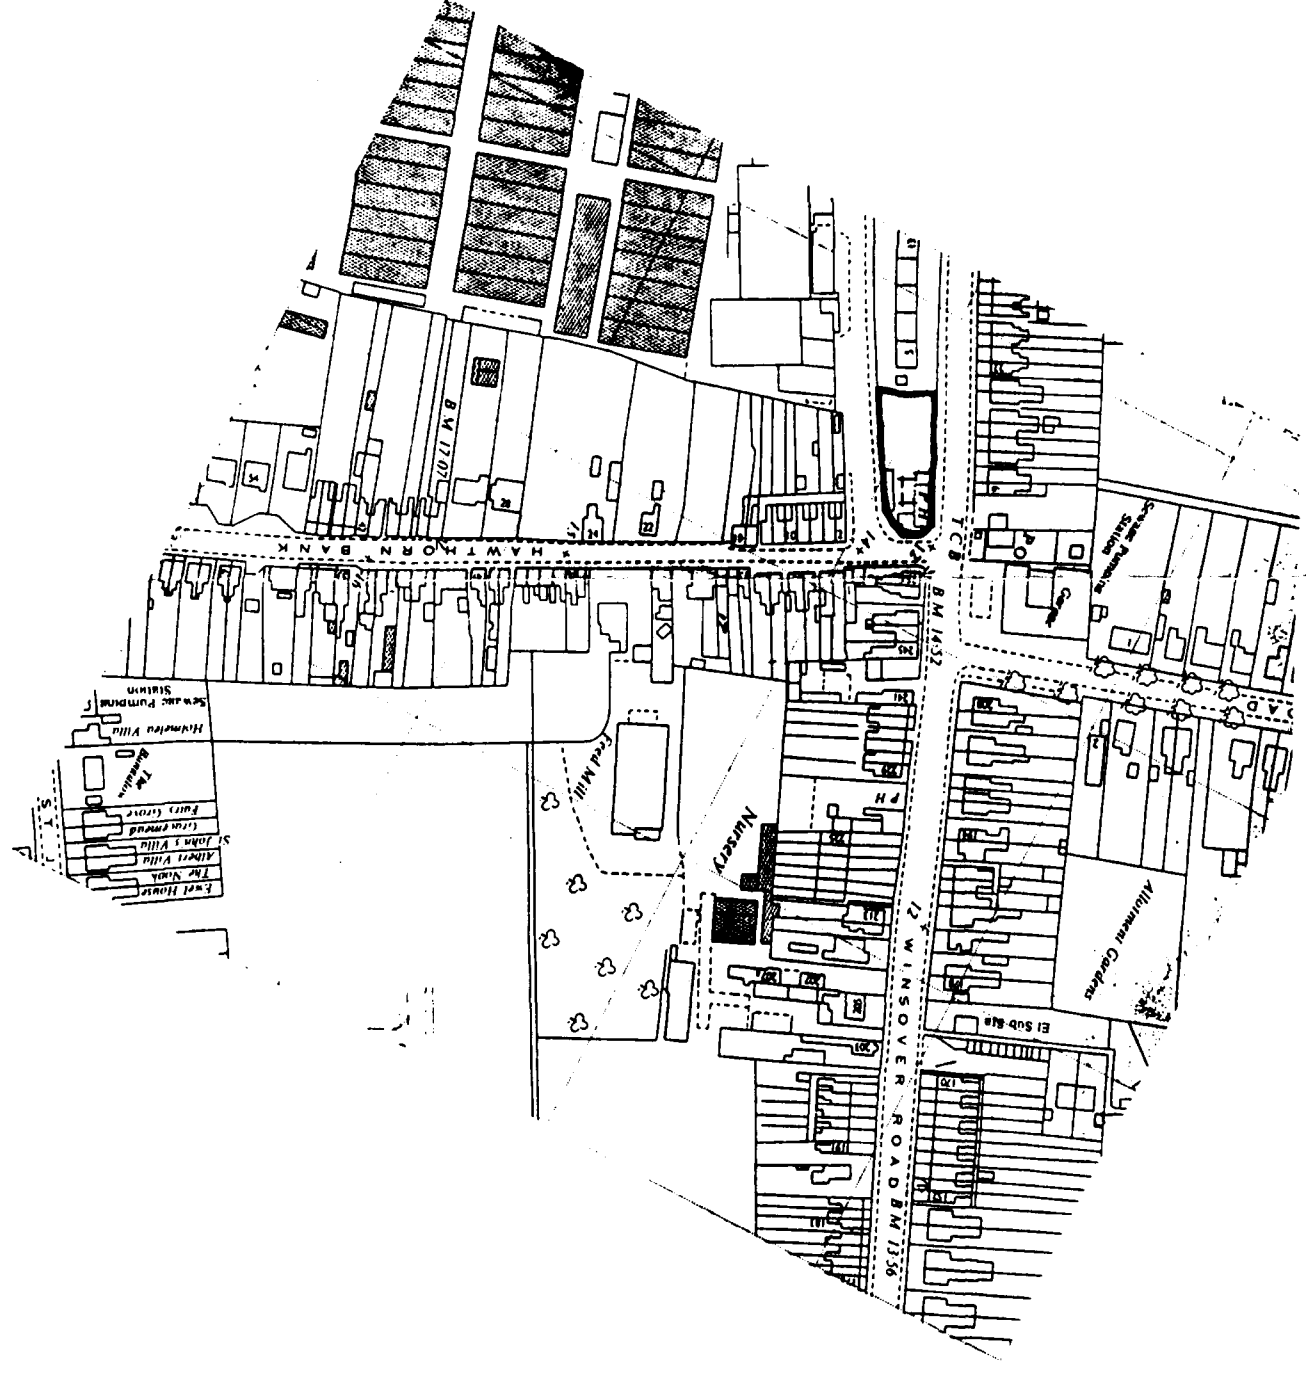

LOCATION PLAN SCALE 1:2500
 crown copyright. *R. L. L.*

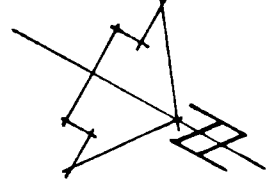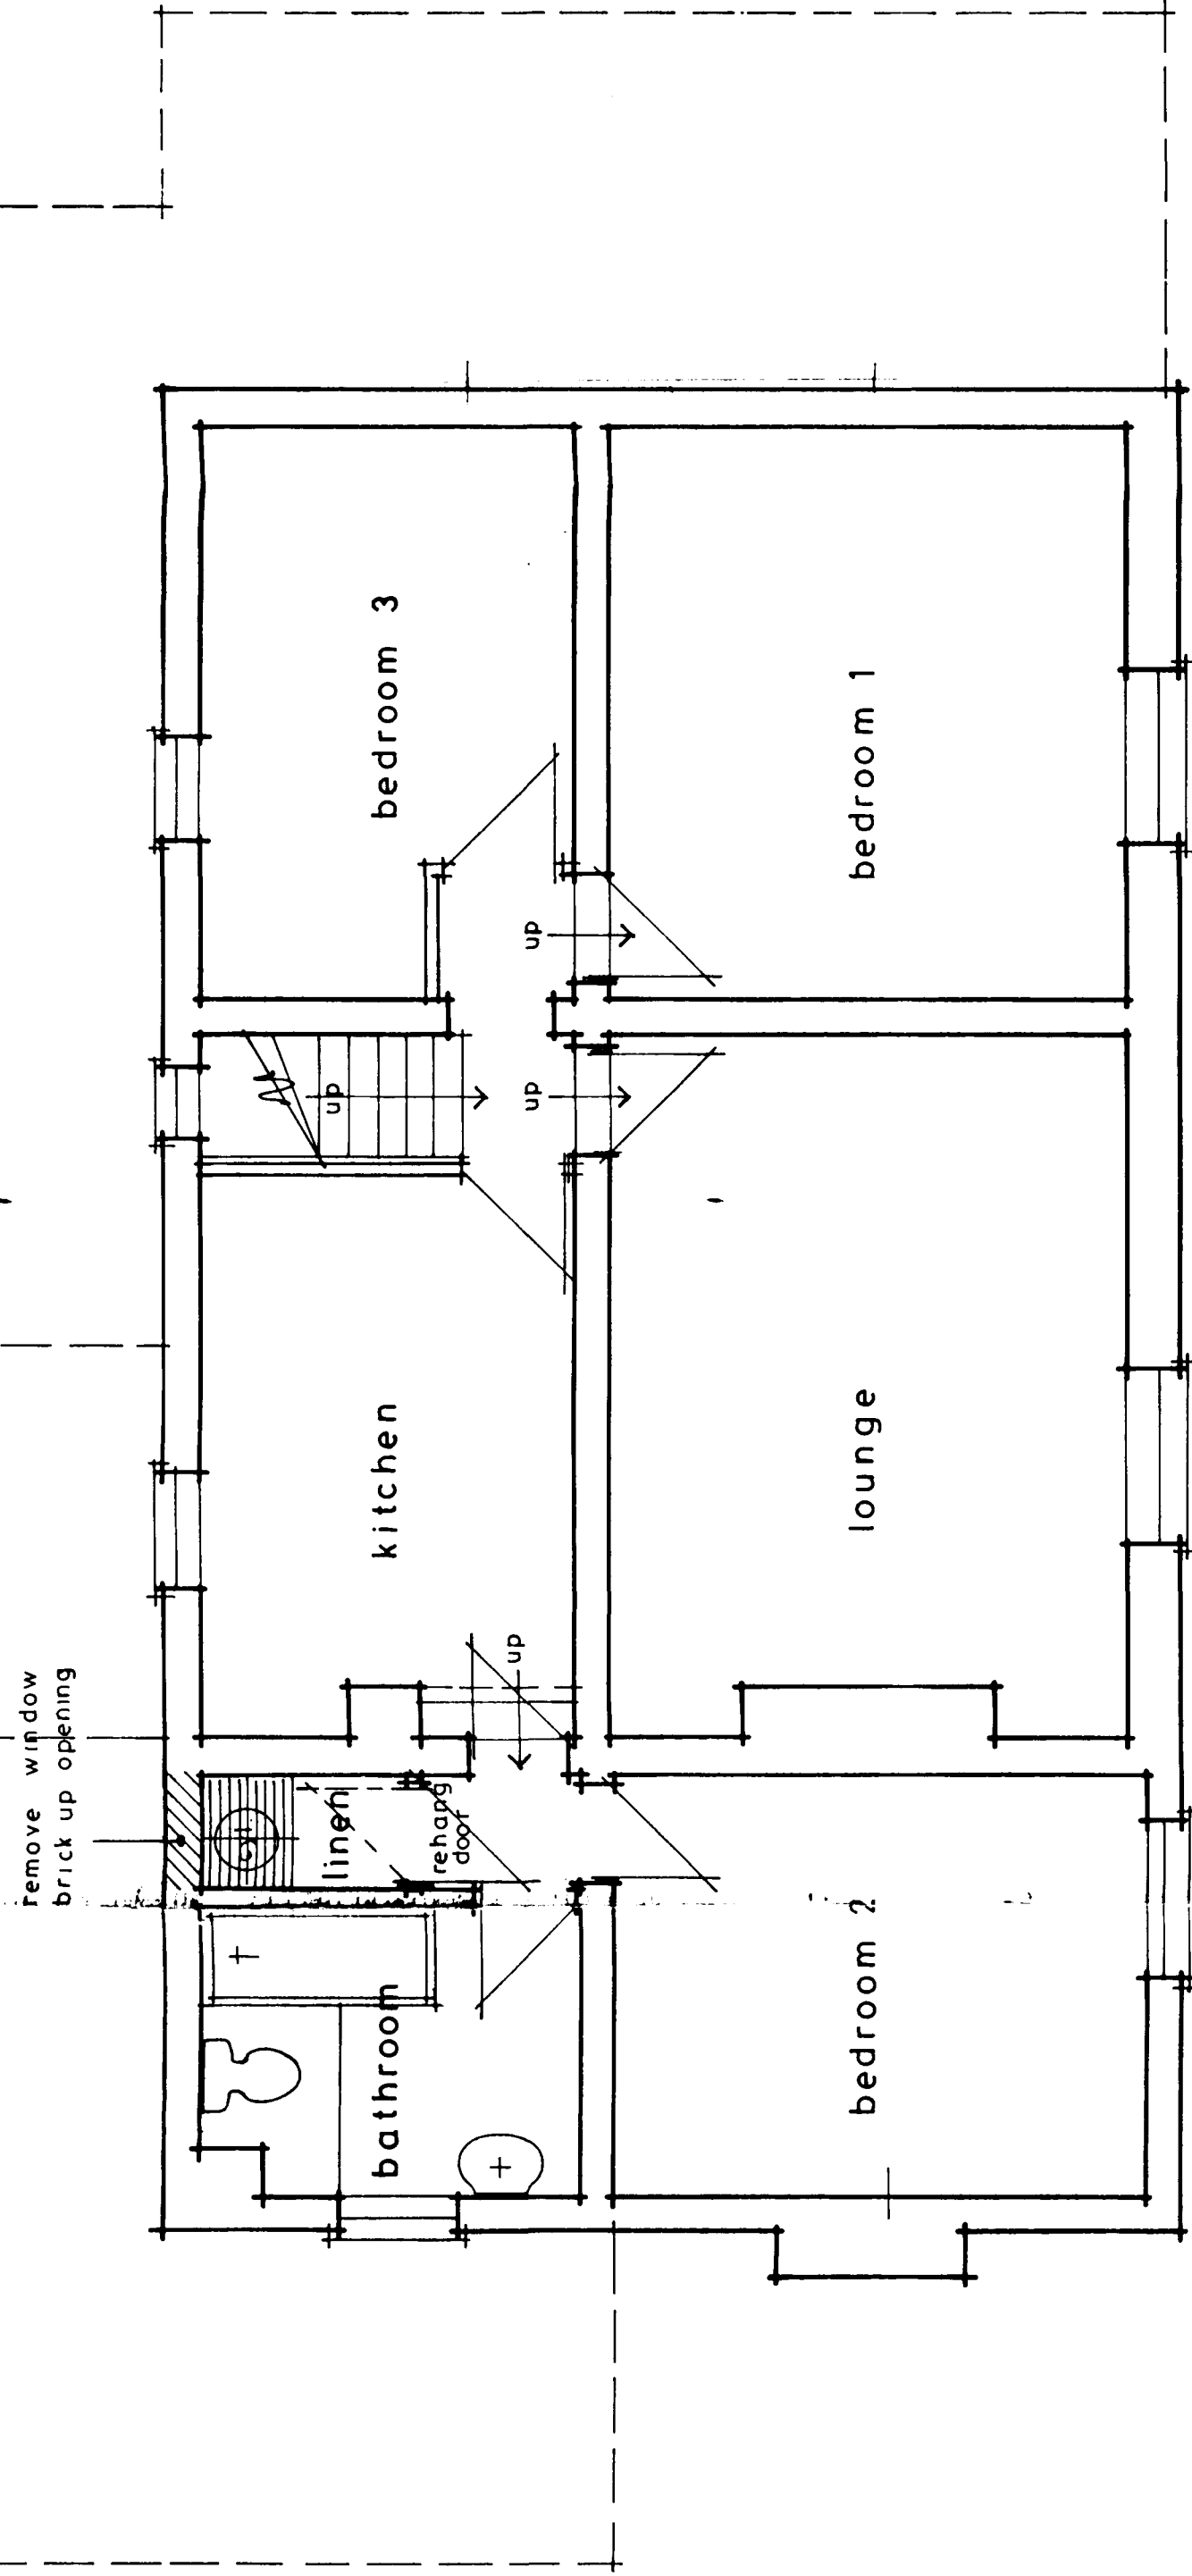

FIRST FLOOR PLAN (private accommodation)

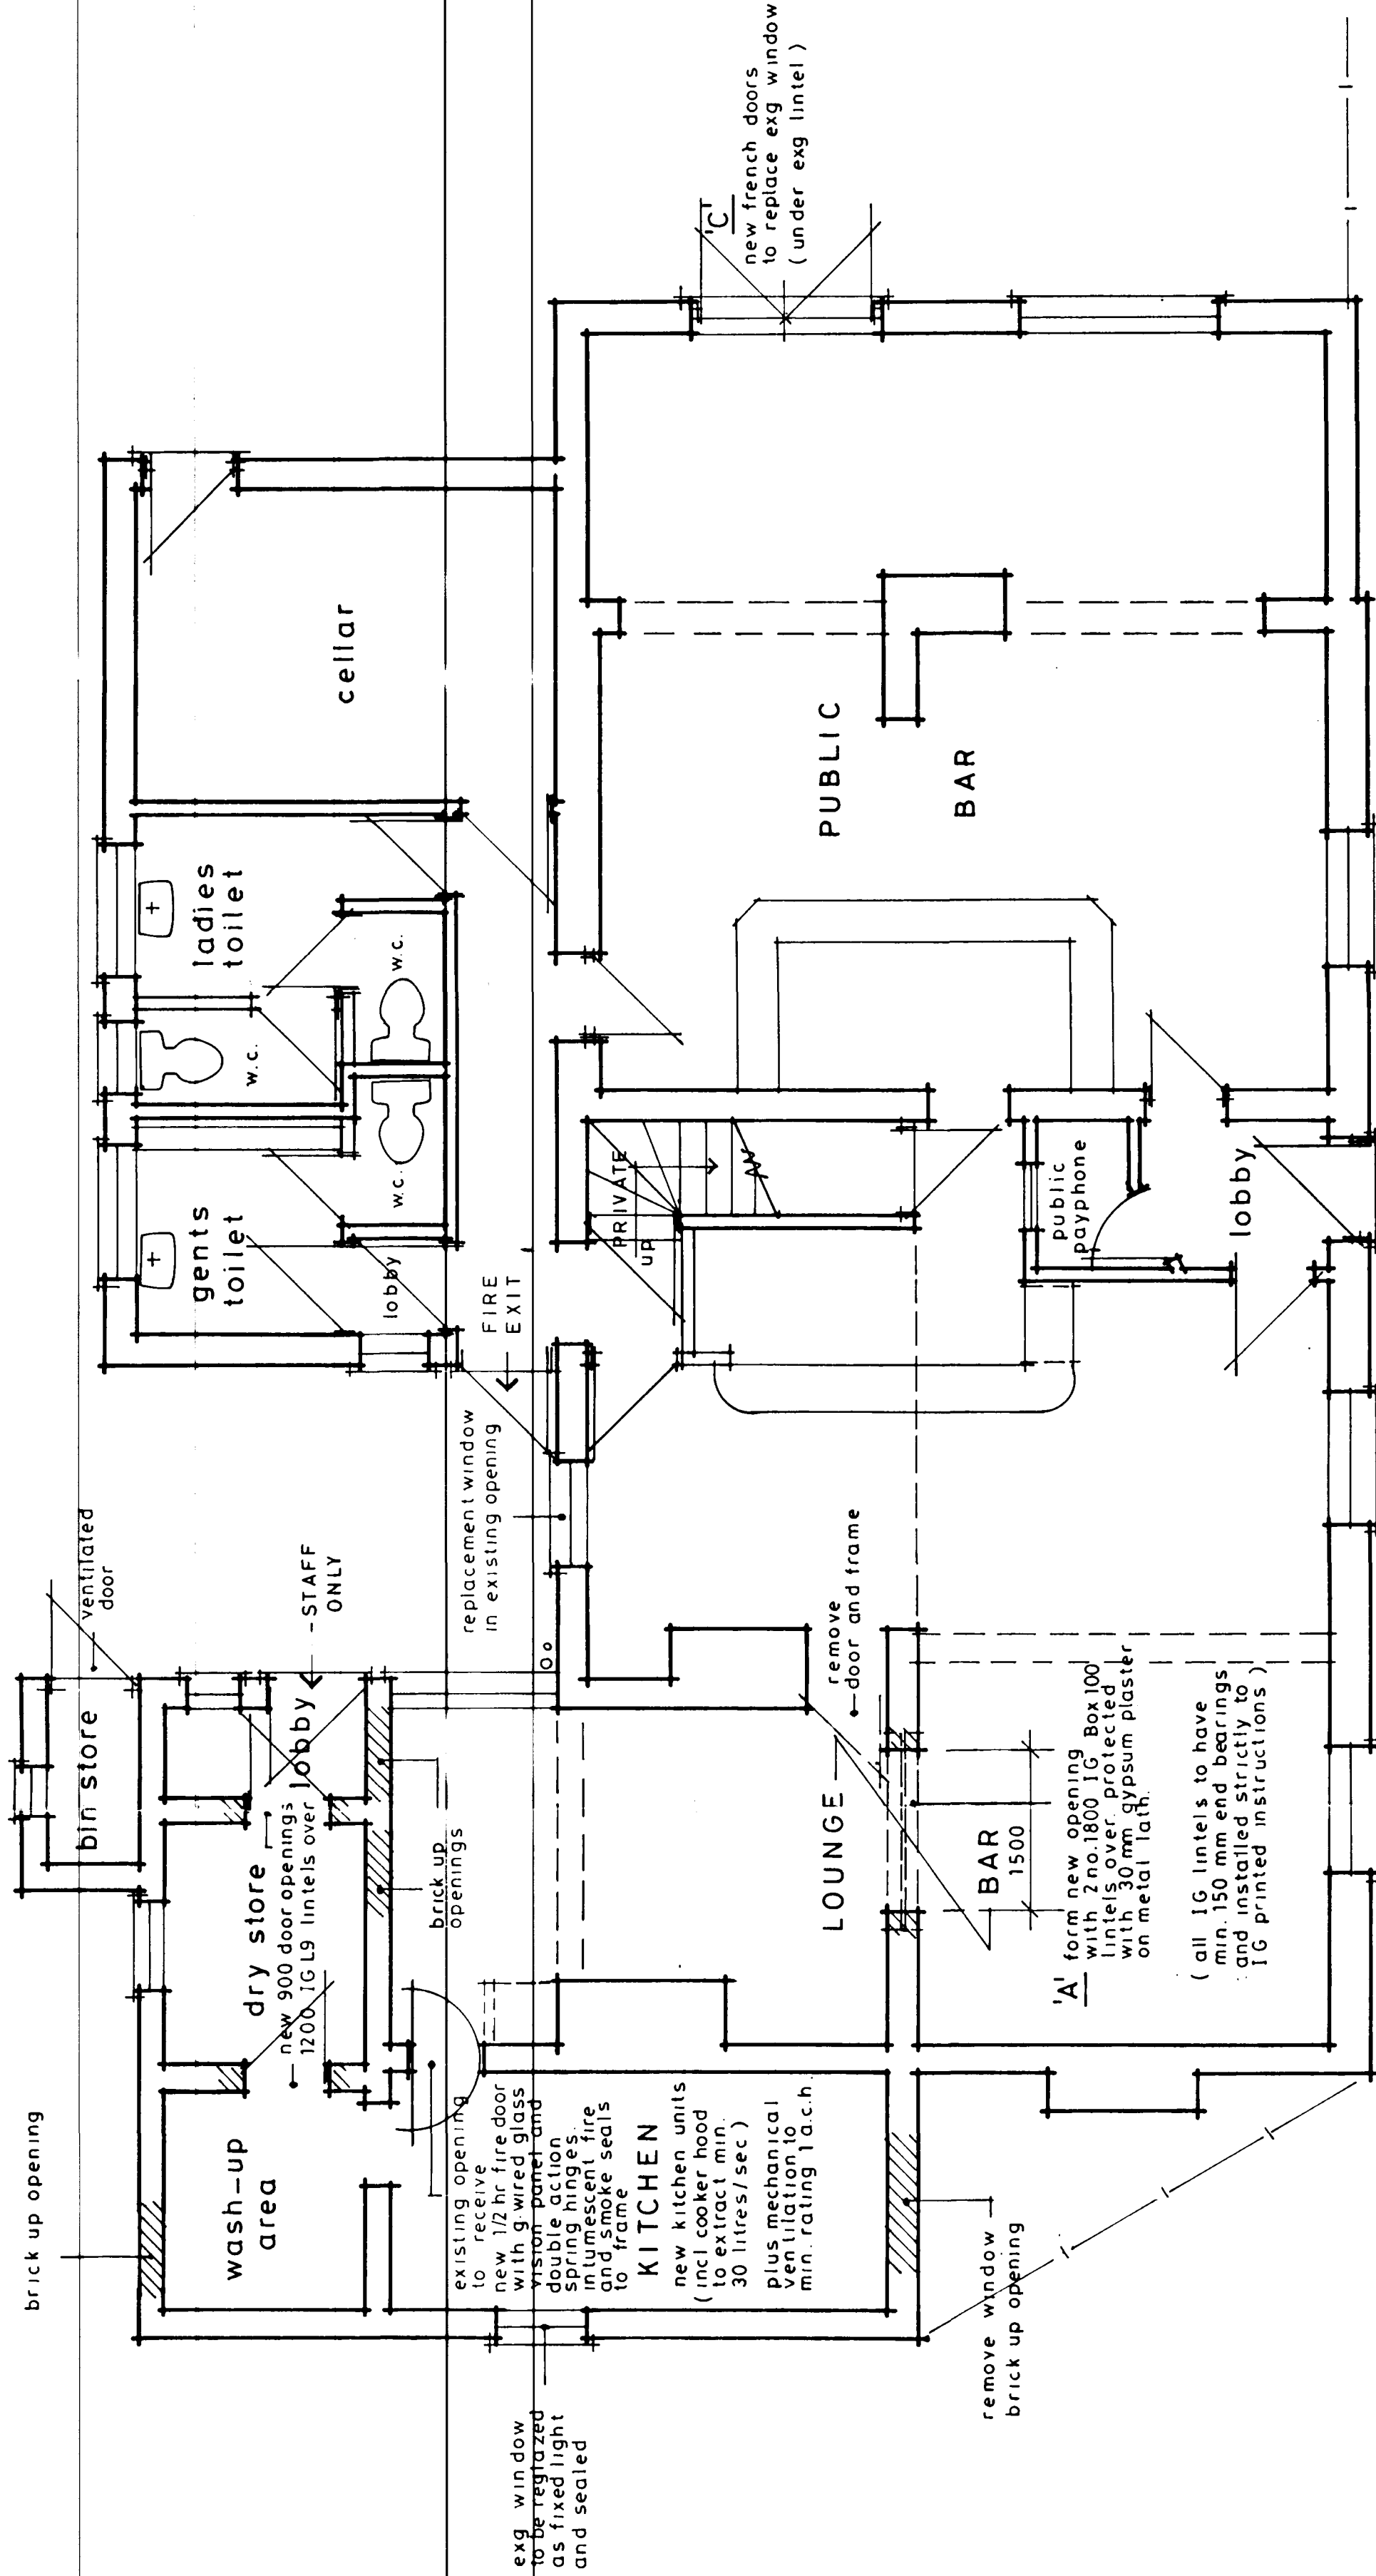

GROUND FLOOR PLAN

- ALTERATIONS AND IMPROVEMENTS •
- THE ROBIN HOOD PUBLIC HOUSE •
- 1 BOURNE ROAD • SPALDING • Lincs •
- LAYOUT PLANS AS PROPOSED •

drawing no. 9217/ZA — scale 1:50 date 9/92

REVISIONS A. 1 replacement window in lieu of french doors (lounge bar-rear) 9.10.92
 2 double swing fire door to kitchen added 9.10.92

r.n. cowling mb.iat. architectural consultant
 22 oakley drive, spalding, lincs. PE11 2BN
 telephone — spalding (0775) 723836

SOUTH EAST D.C.
 09 OCT 1992
 1976/92