


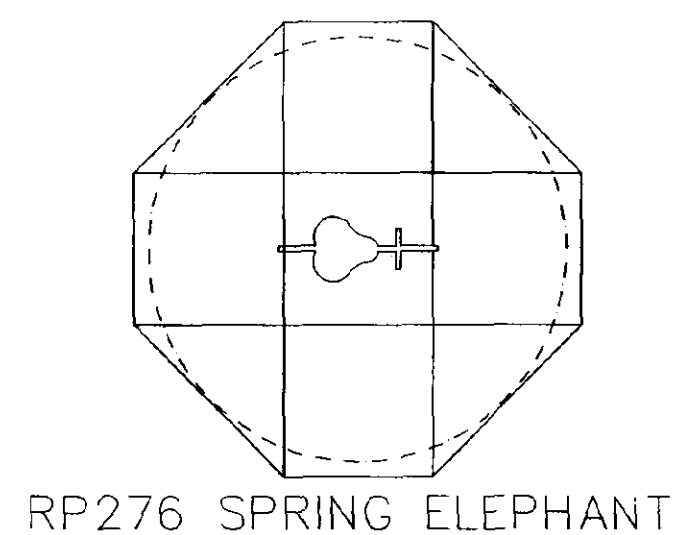
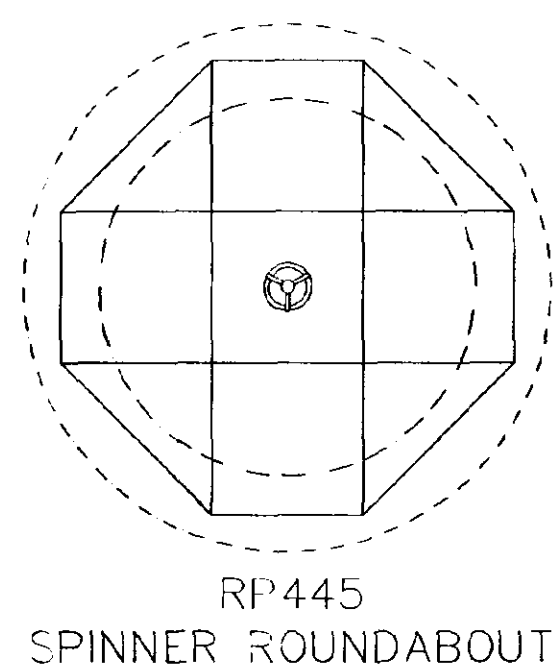


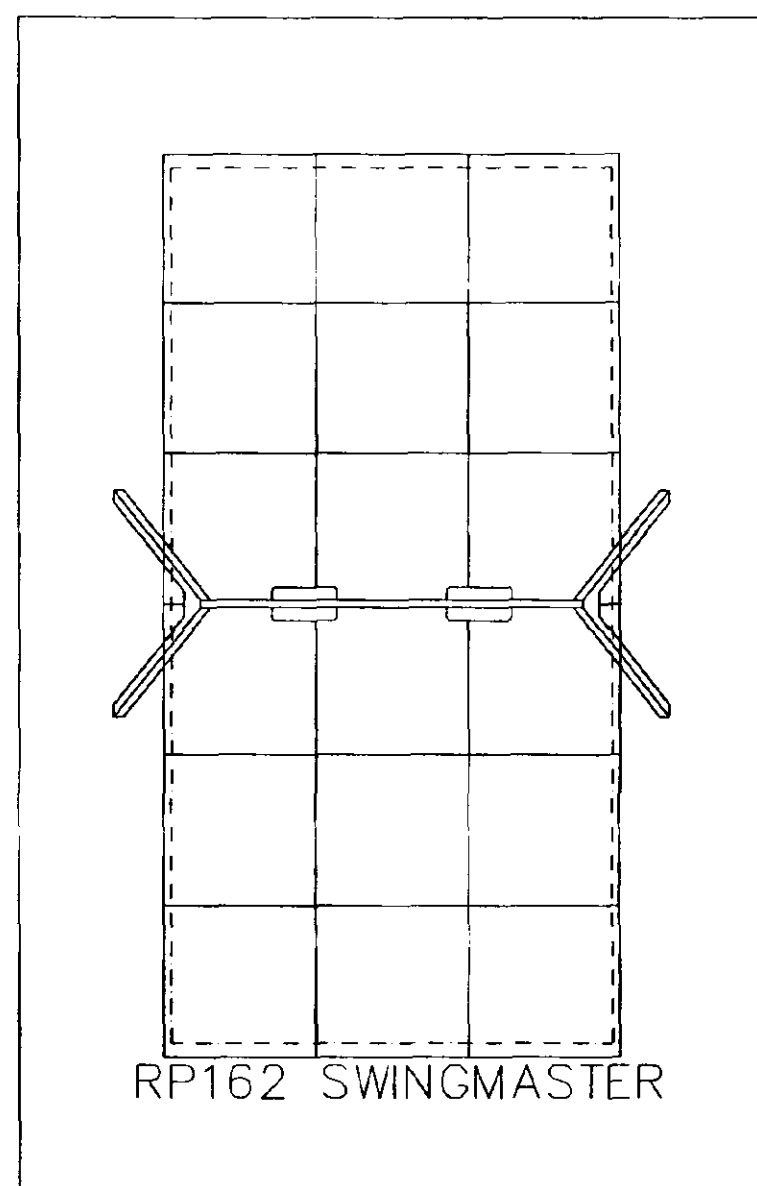


PROPOSED SITE FOR PUBLIC HOUSE including PARKING

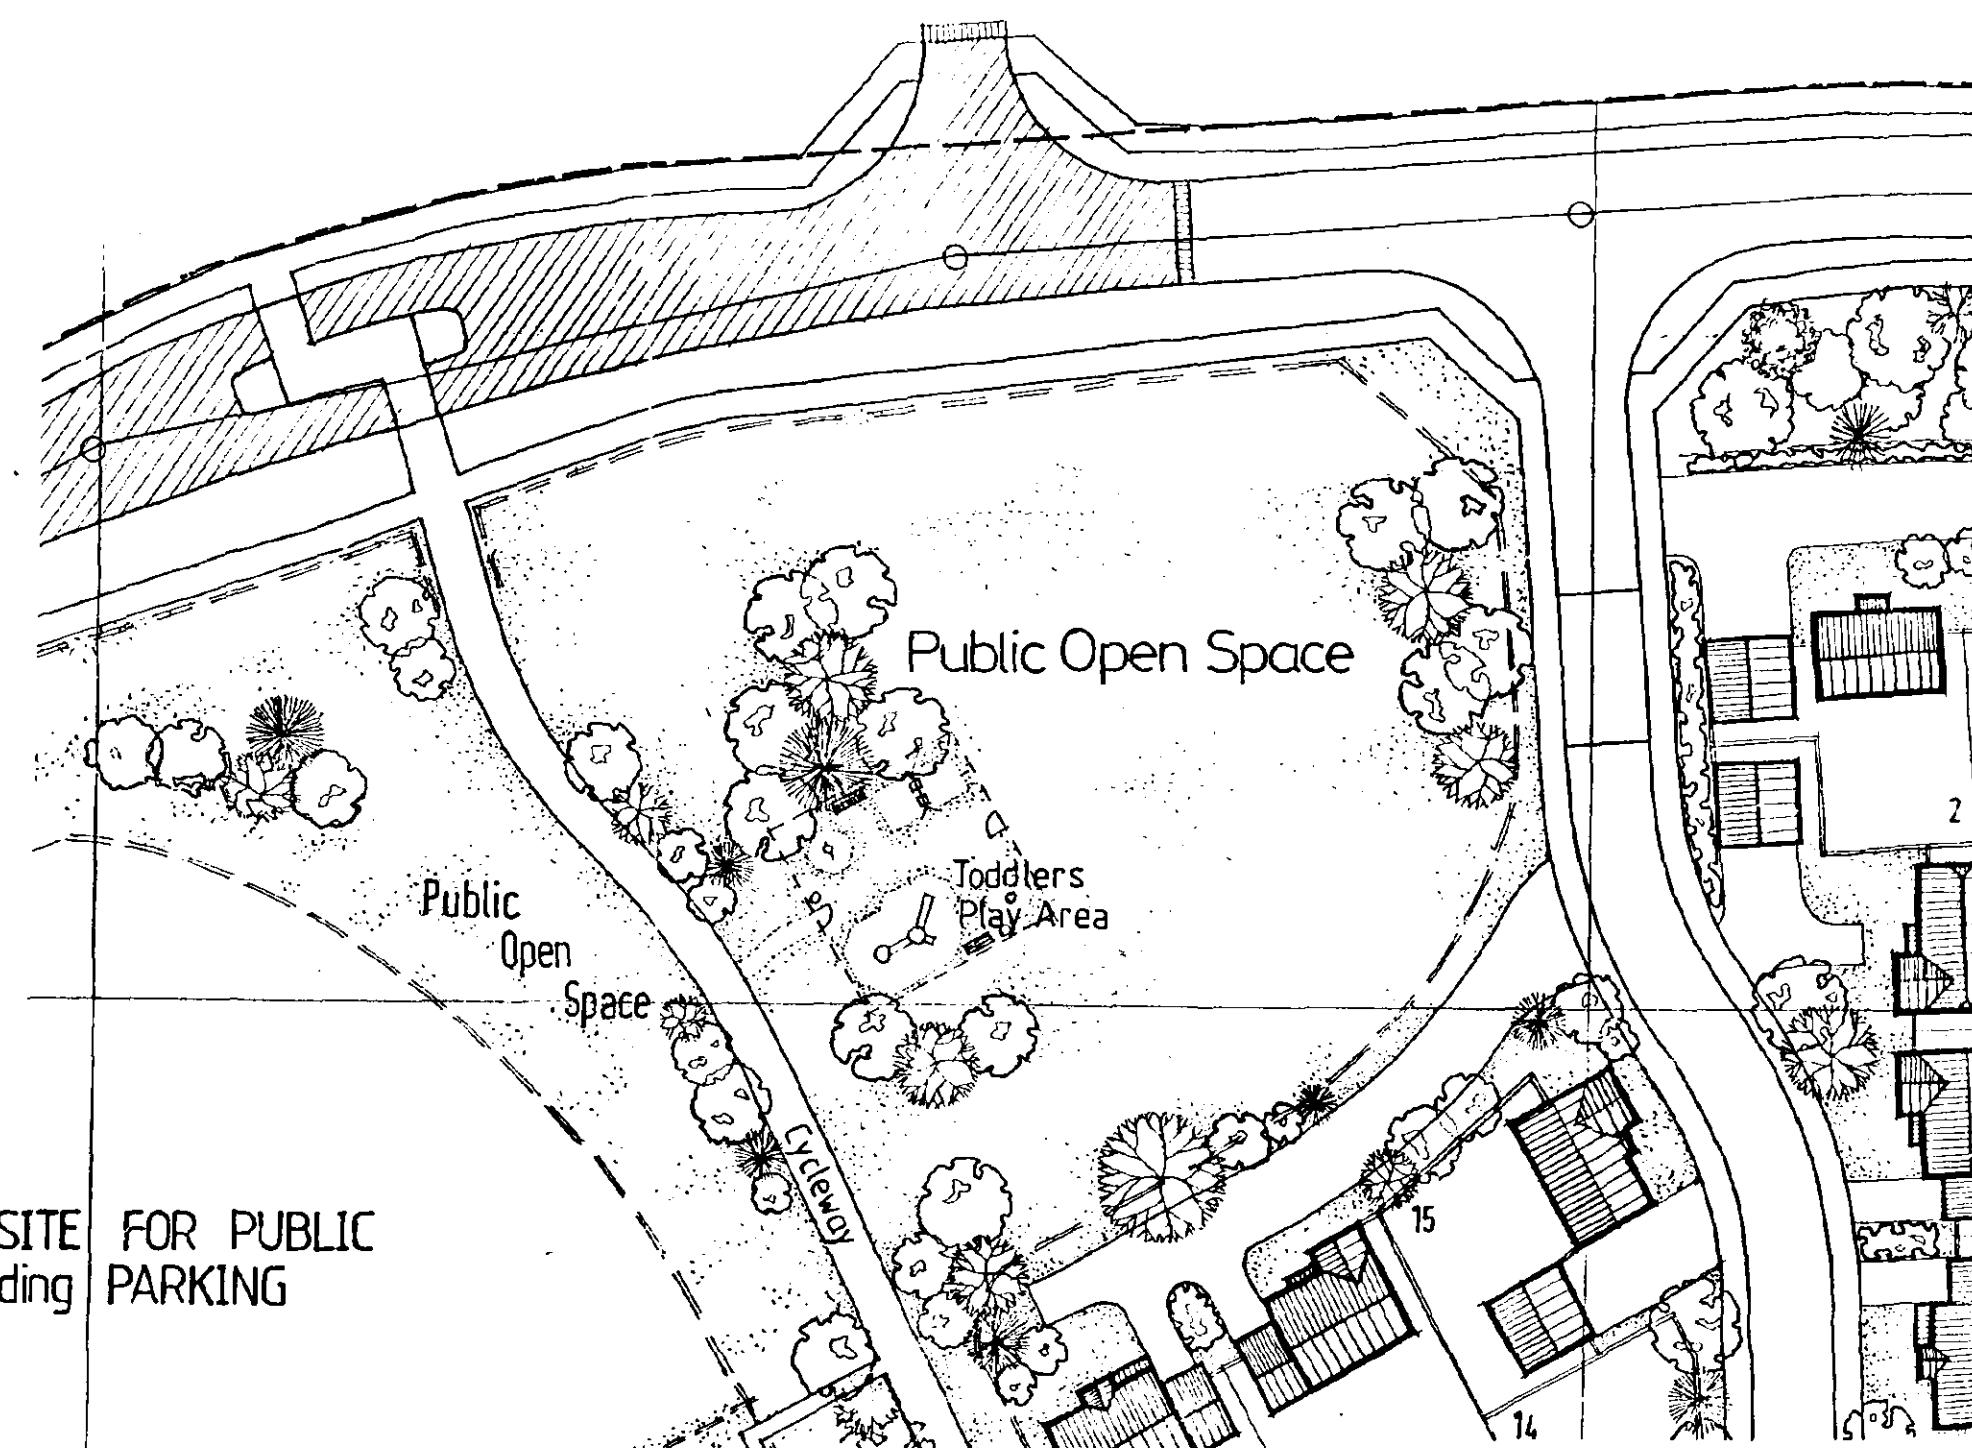

KEY SITE PLAN 1:500

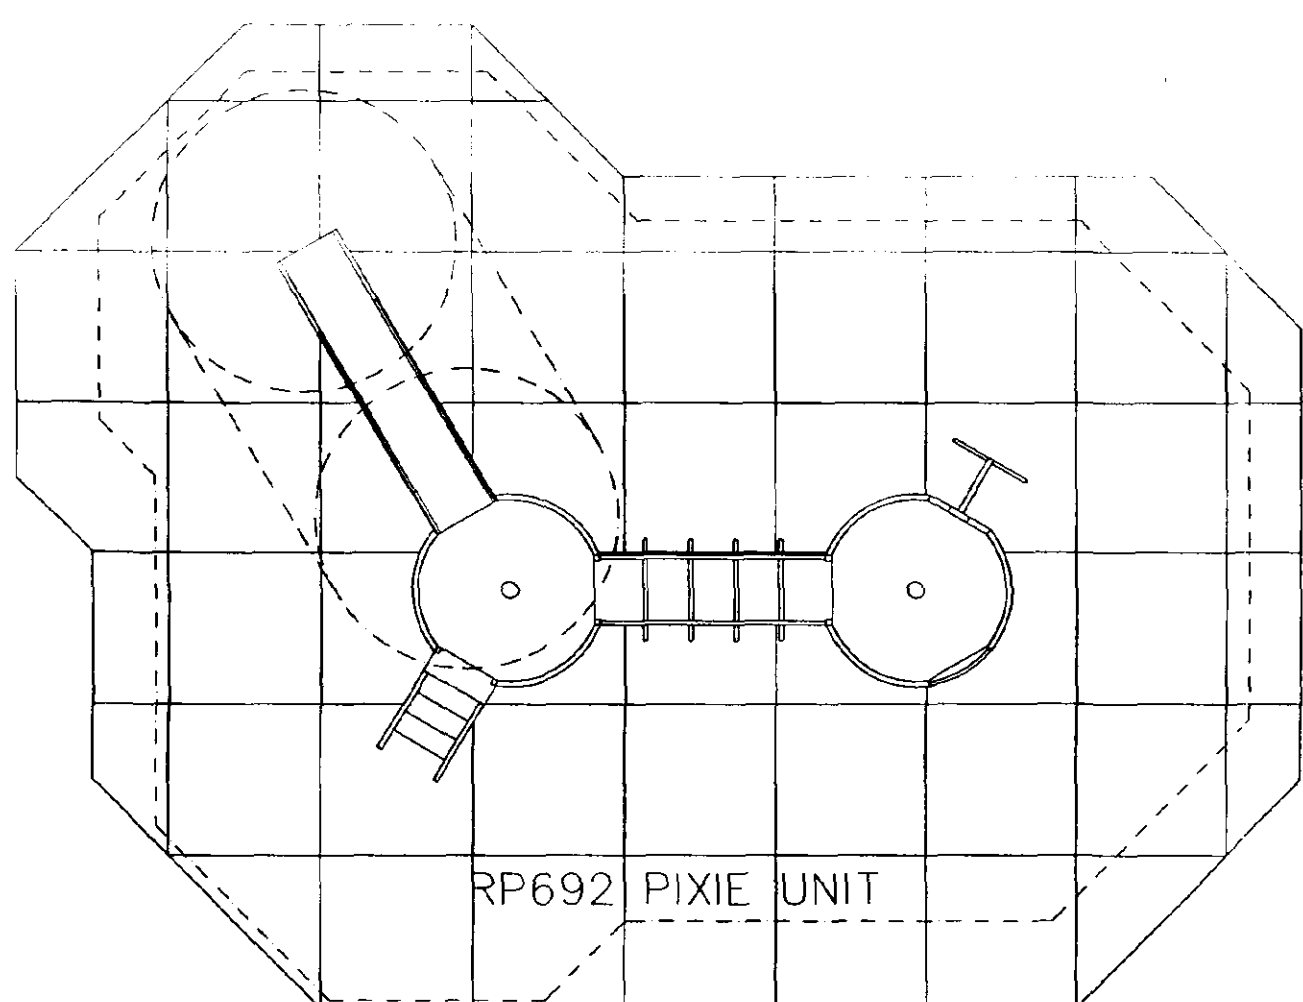

RP 326 CATHEDRAL
LITTER BINS


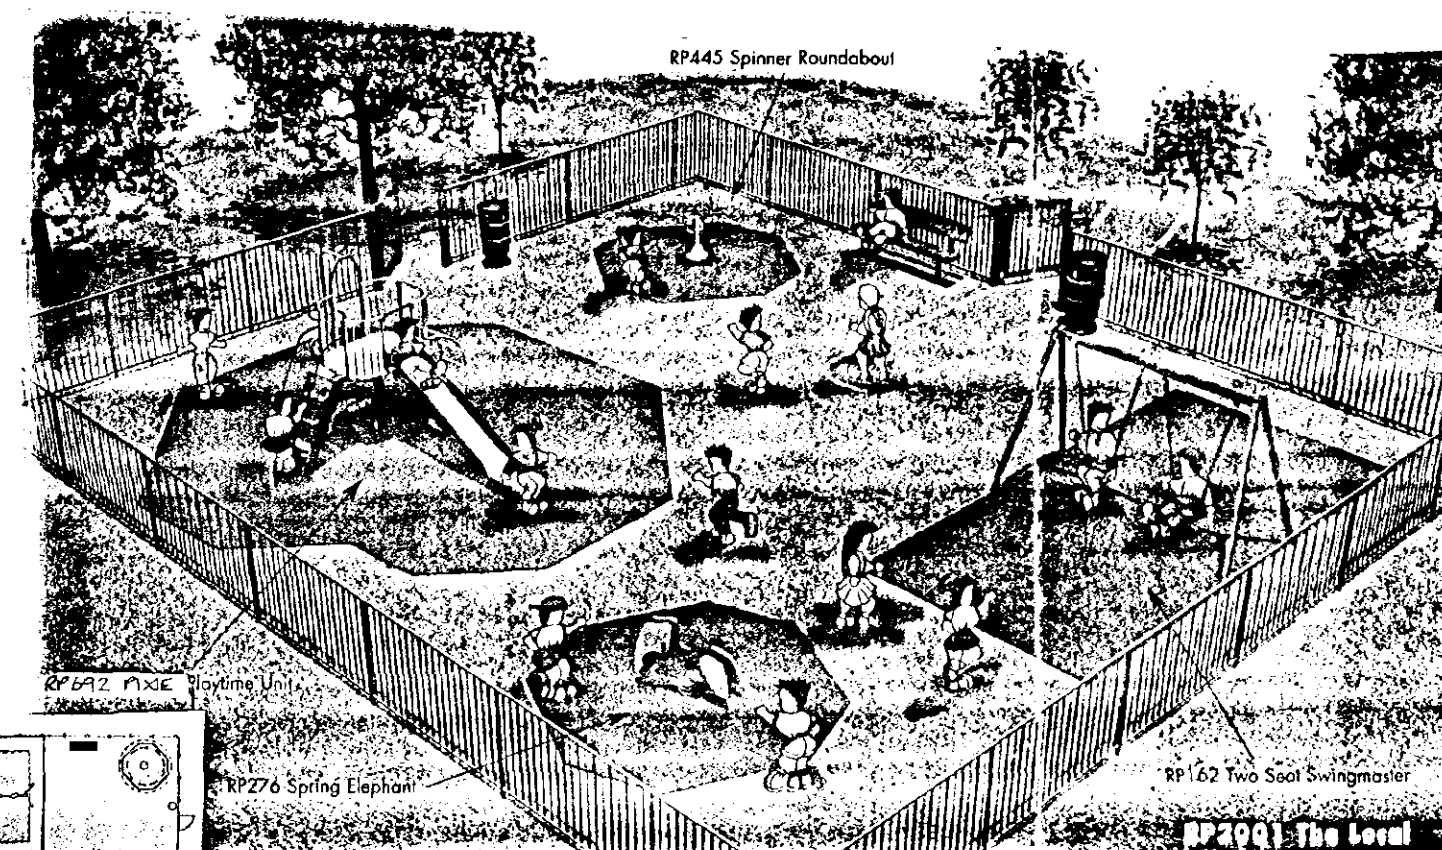


Scale 1:500 Plan View


PROPOSED LAYOUT WITH UPGRADED PLAYTIME UNIT (SEE BELOW) AND ADDITIONAL SEATING.

RP692 PIXIE PLAYTIME UNIT

Length	5000
Width	3700
Height	2150
Deck Height	1000
Slide Length	2000
Free Height of Fall	1000
Falling Space	7.4m x 6.1m
Sliding Area	45m²
Concrete Foundations	6.4m²
Installation Time	8 Hrs
Largest Part	2100 x 460 x 330
Weighted Full	775kg
Total Weight	3700kg

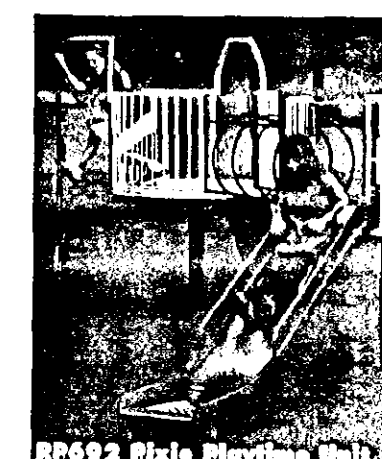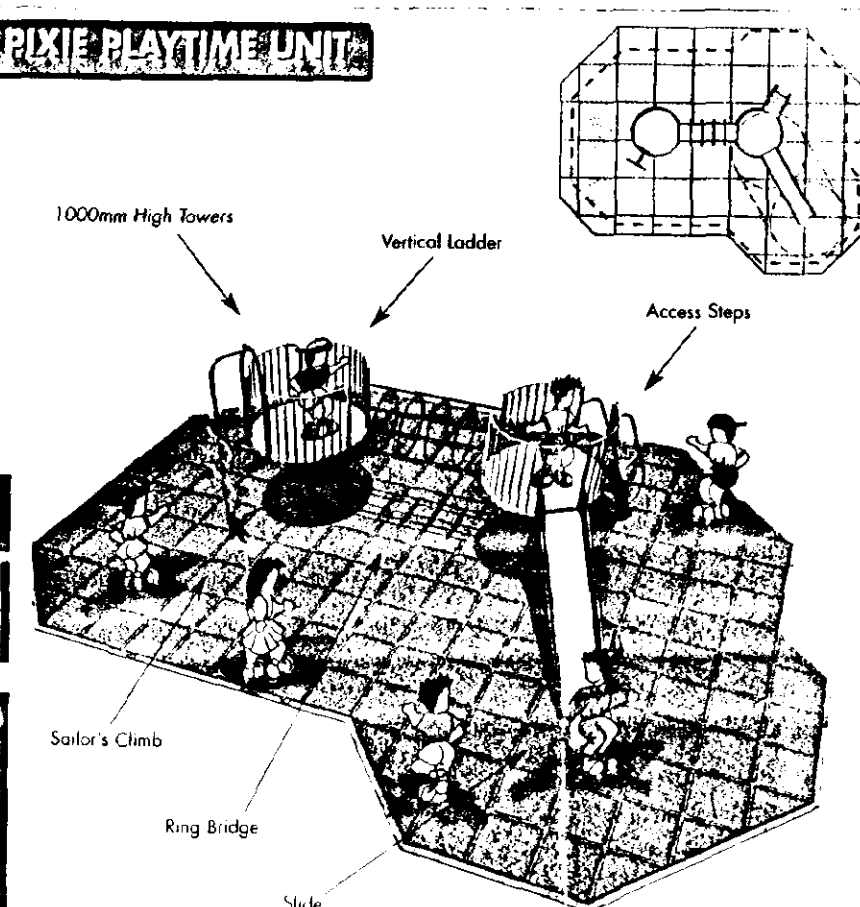

Date: 11/1/99	
Description: WYGATE PARK	
REVISIONS	
Swallow House, Bonbury Close, Westcliffe Avenue, Spalding, Lincs. Telephone: (01775) 724781 Fax: (01775) 724753 ALLISON HOMES is a trading name of SWALLOW HOMES LTD	
Project: WYGATE PARK	
Drawing Title: PLAY EQUIPMENT DETAILS	
Reference No:	Scale: 1:50
Drawing No: WW/PE/01	Date: 22/06/00
	Drawn: J.R.B.
Do not scale directly from this drawing. All discrepancies to be brought to the attention of the above office.	

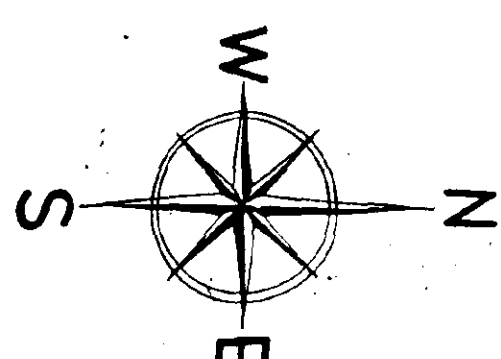[illegible]

26/1/99	PHASE 8 A AMENDED
10/4/99	PHASE 8B AMENDED
21/9/99	DISPERSED CEMENT AMENDED
3/11/99	TRACEDS PLUS AREA AMEND

[illegible]

Project:	Woolram Wygate, Spalding
Phases	7, 8 & 9
Drawing Title:	Proposed Site Layout.

Reference No:	Scales: 1 - 50
---------------	----------------

1. 20
Date: June 96

Drawing No:	7011E 20
WMS/17	Drawing

Revisions:	A B C D E F G H I J K L M N O P Q R S T U V W X Y Z
------------	---

Do not scale directly from this drawing

All discrepancies to be brought to the attention of the above officers.

Figure 1. Schematic diagram of the experimental setup. The subject is seated in a chair, viewing a video screen. The screen displays a target (a small circle) and a starting point (a larger circle). The subject's hand is positioned at the starting point. The distance between the starting point and the target is labeled as d . The subject's hand is moved towards the target, and the distance traveled is labeled as x . The subject's hand is stopped at the target, and the distance traveled is labeled as x_f . The subject's hand is then moved back to the starting point, and the distance traveled is labeled as x_b . The total distance traveled is labeled as x_t .

