





GF Plan

Scale: 1:100

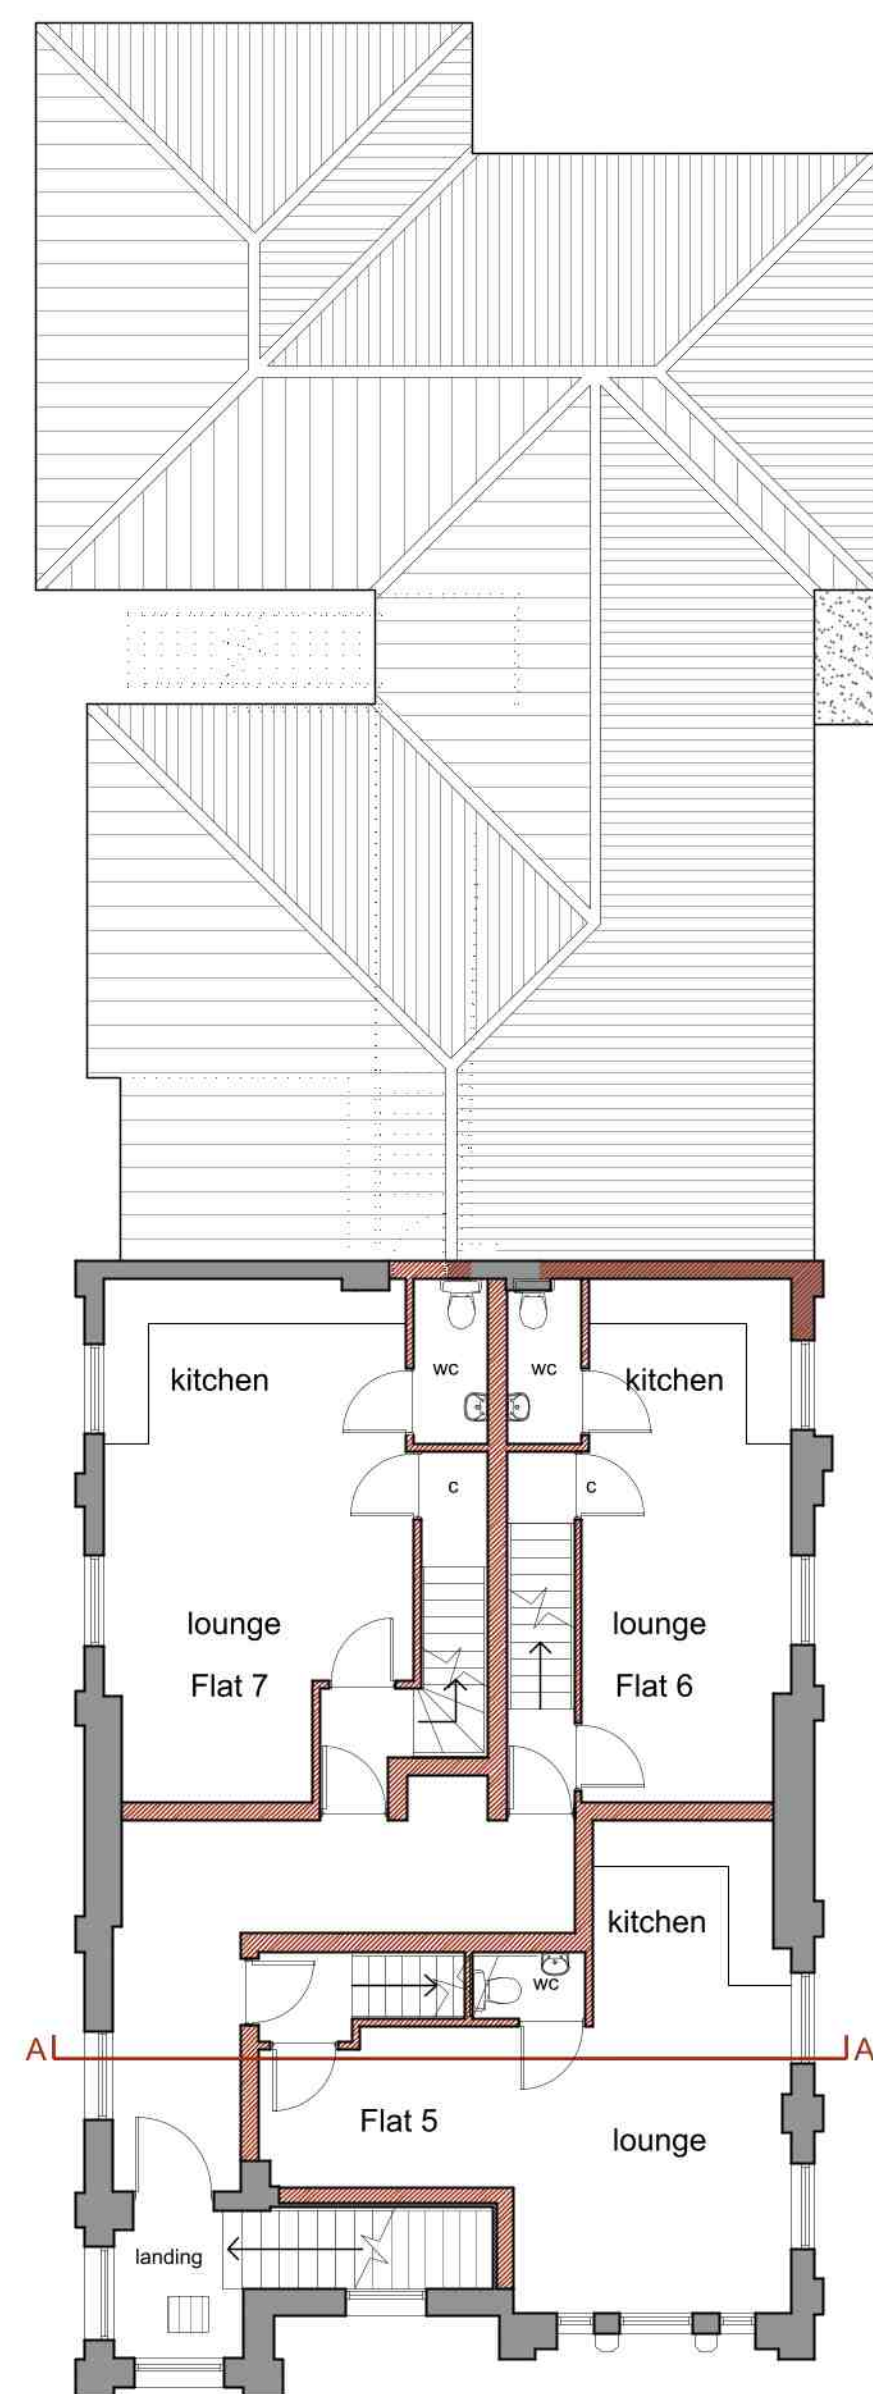


FF Plan

Scale: 1:100

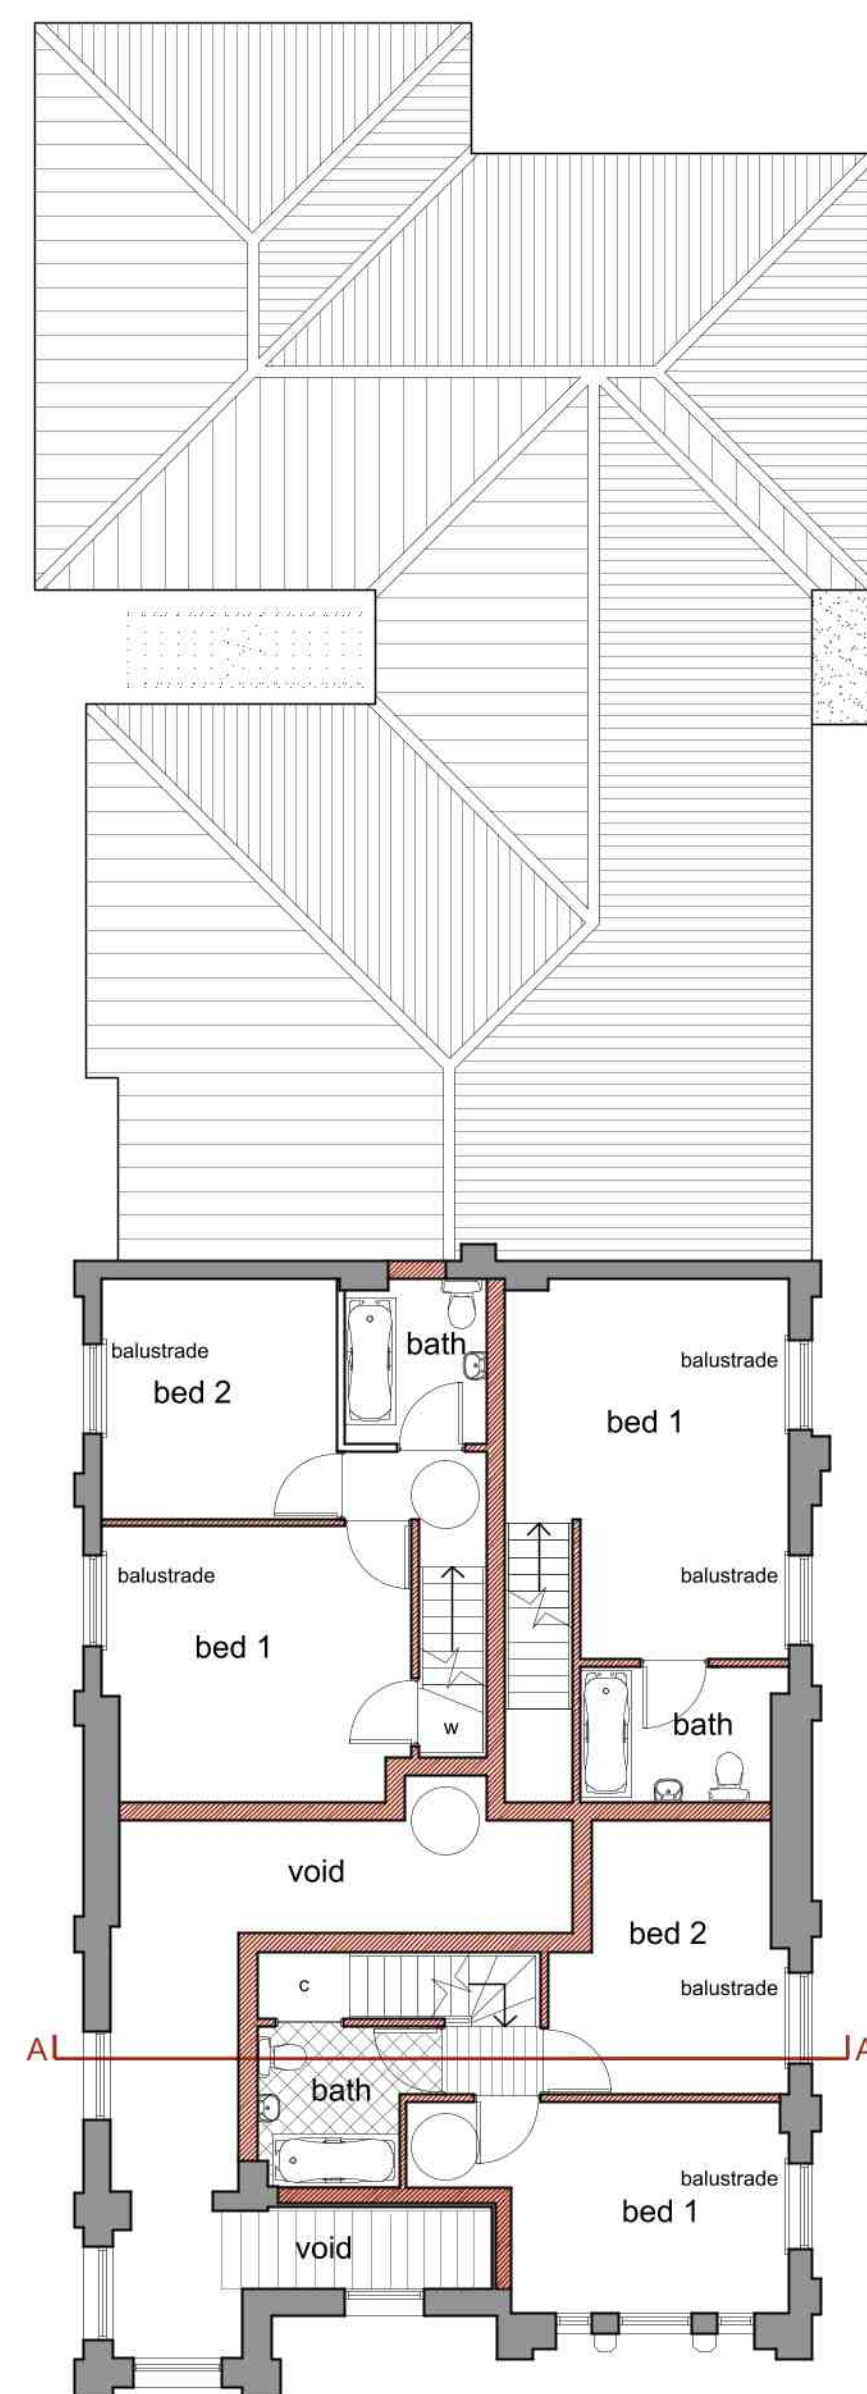

SF Plan

Scale: 1:100





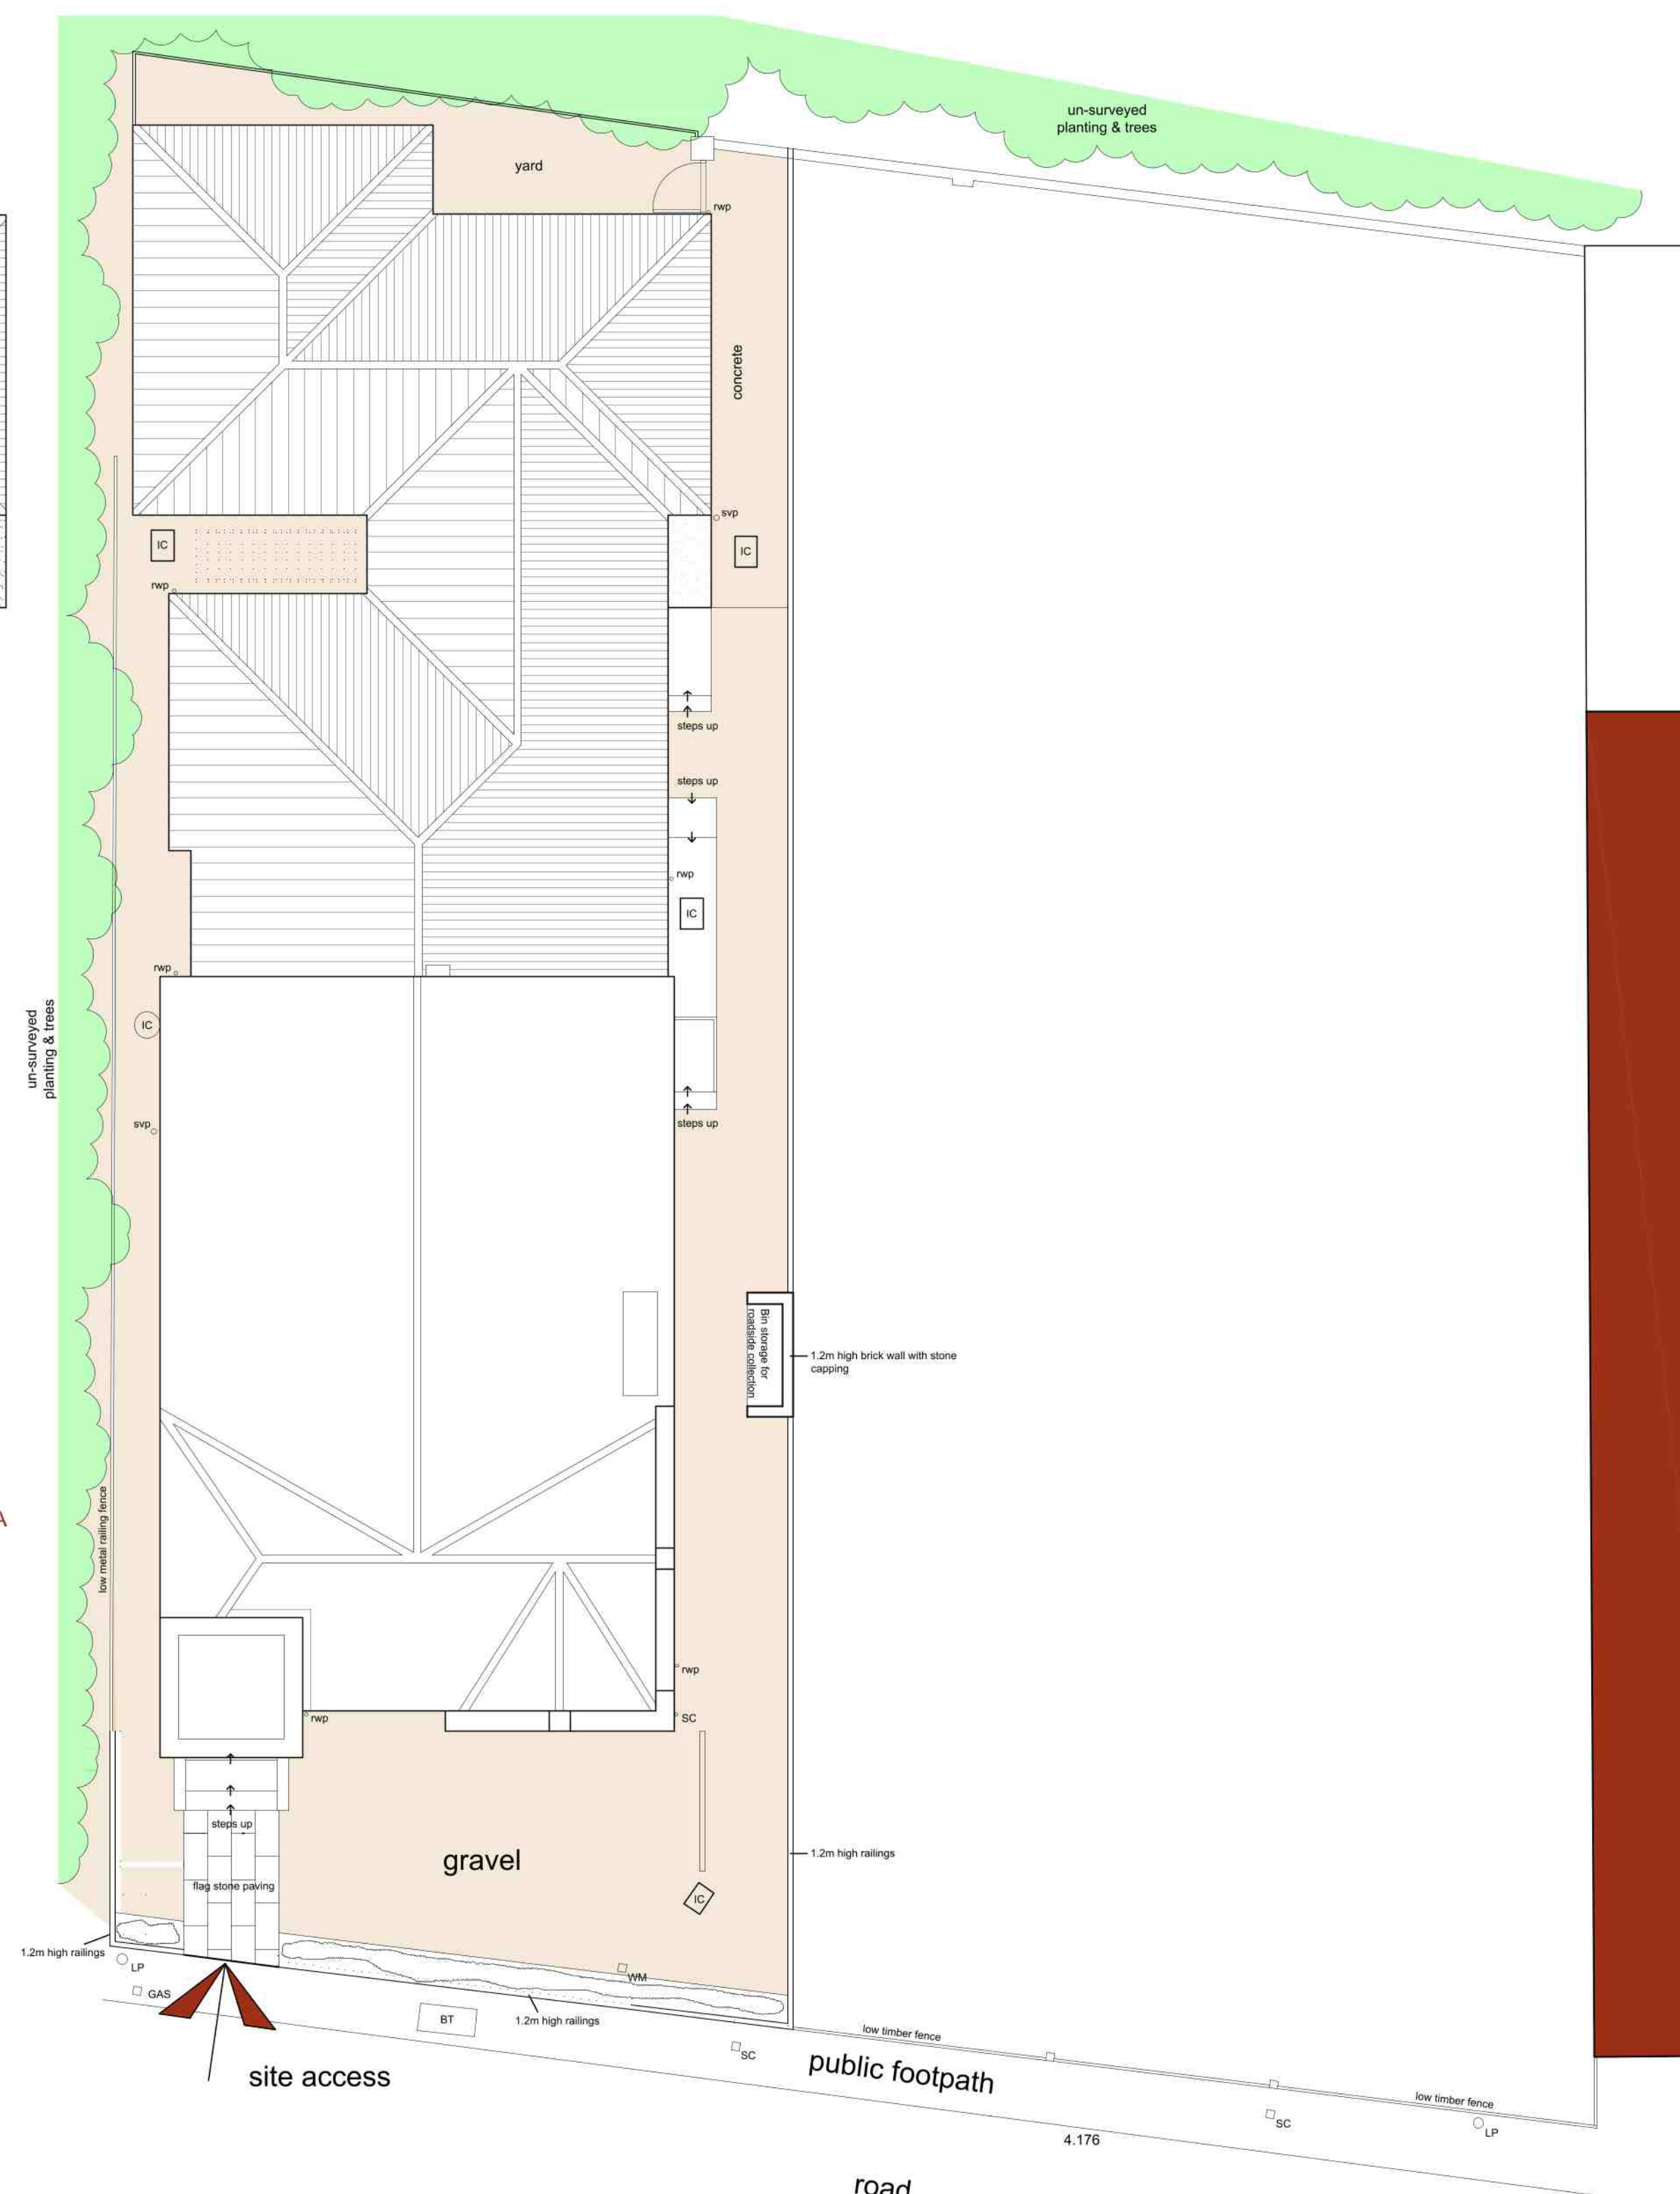


Site Plan



Scale: 1:100

- General Notes**
1. All dimensions are shown in 'mm' unless otherwise stated.
 2. The contractor, sub-contractors and suppliers must verify all dimensions on site prior to the commencement of any work.
 3. This drawing is to be read in conjunction with all relevant engineers and specialist sub-contractors drawings and specifications.
 4. Any discrepancies are to be brought to the designers attention.

SITE PLAN KEY

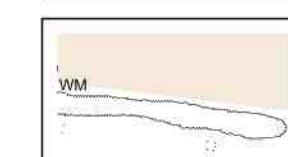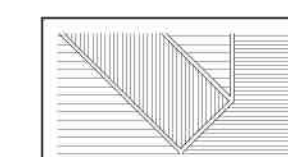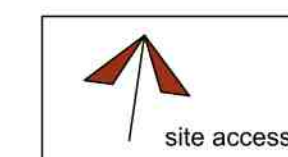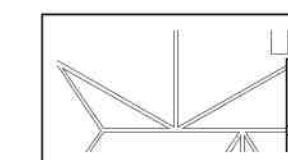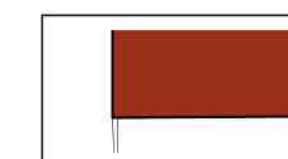

WALL KEY

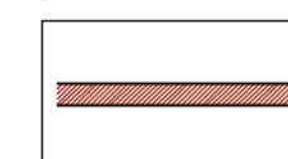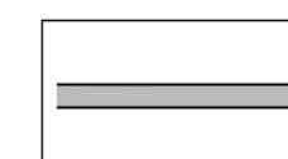

Status	
--------	--

FOR APPROVAL



ARCHITECTURE

Swann Edwards Architecture Limited, Swann Edwards Architecture,
Black Barn, Fen Road, Guyhirn, Wisbech, Cambs. PE13 4AA
t 01945 450694 e info@swannedwards.co.uk w www.swannedwards.co.uk

Black Barn, Fen Road, Guyhirn, Wisbech, Cambs. PE13 4AA
t 01945 450694 e info@swannedwards.co.uk w www.swannedwards.co.uk

Job Title	Date	Drawn by
Proposed Change Of Use	May	GT
Spring Gardens	2021	Checked by
Spalding		G.E
For: Market Homes Ltd		

1	2	
---	---	---	---	---	---	---	---	---	----	----	-----	-----	

Drawing Title	Job No.	Sheet Size
Planning Drawing		

Planning Drawing Floor Plans & Site Plan	SE-1515	A1
---	---------	----

Dwg No.	Revision
---------	----------

	PP1000	B
--	--------	---

[illegible]

--	--