
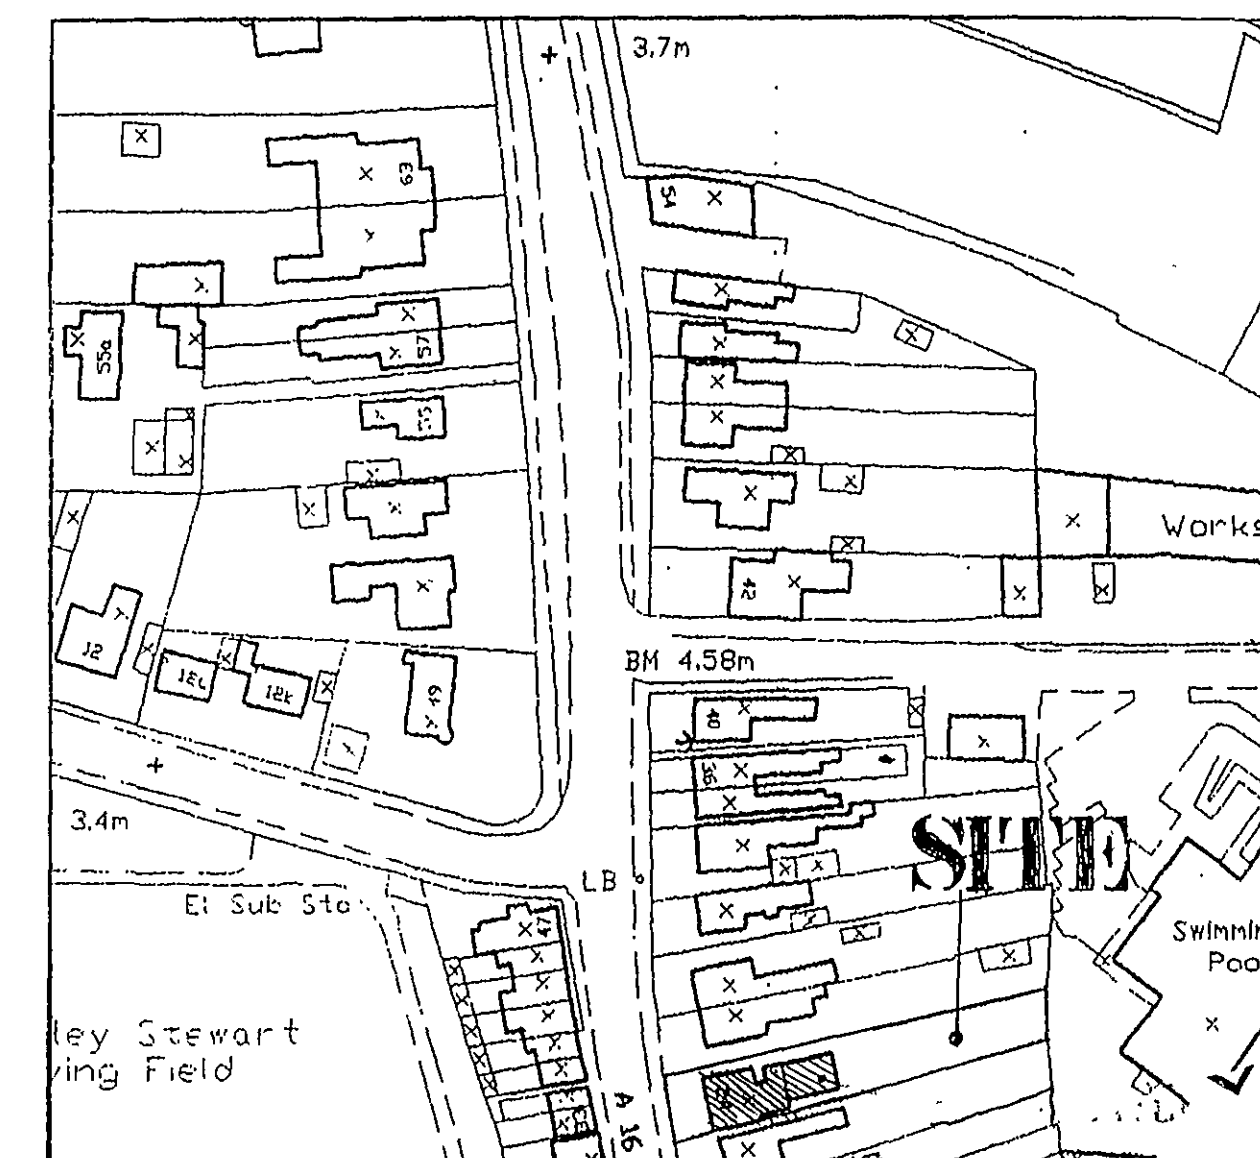
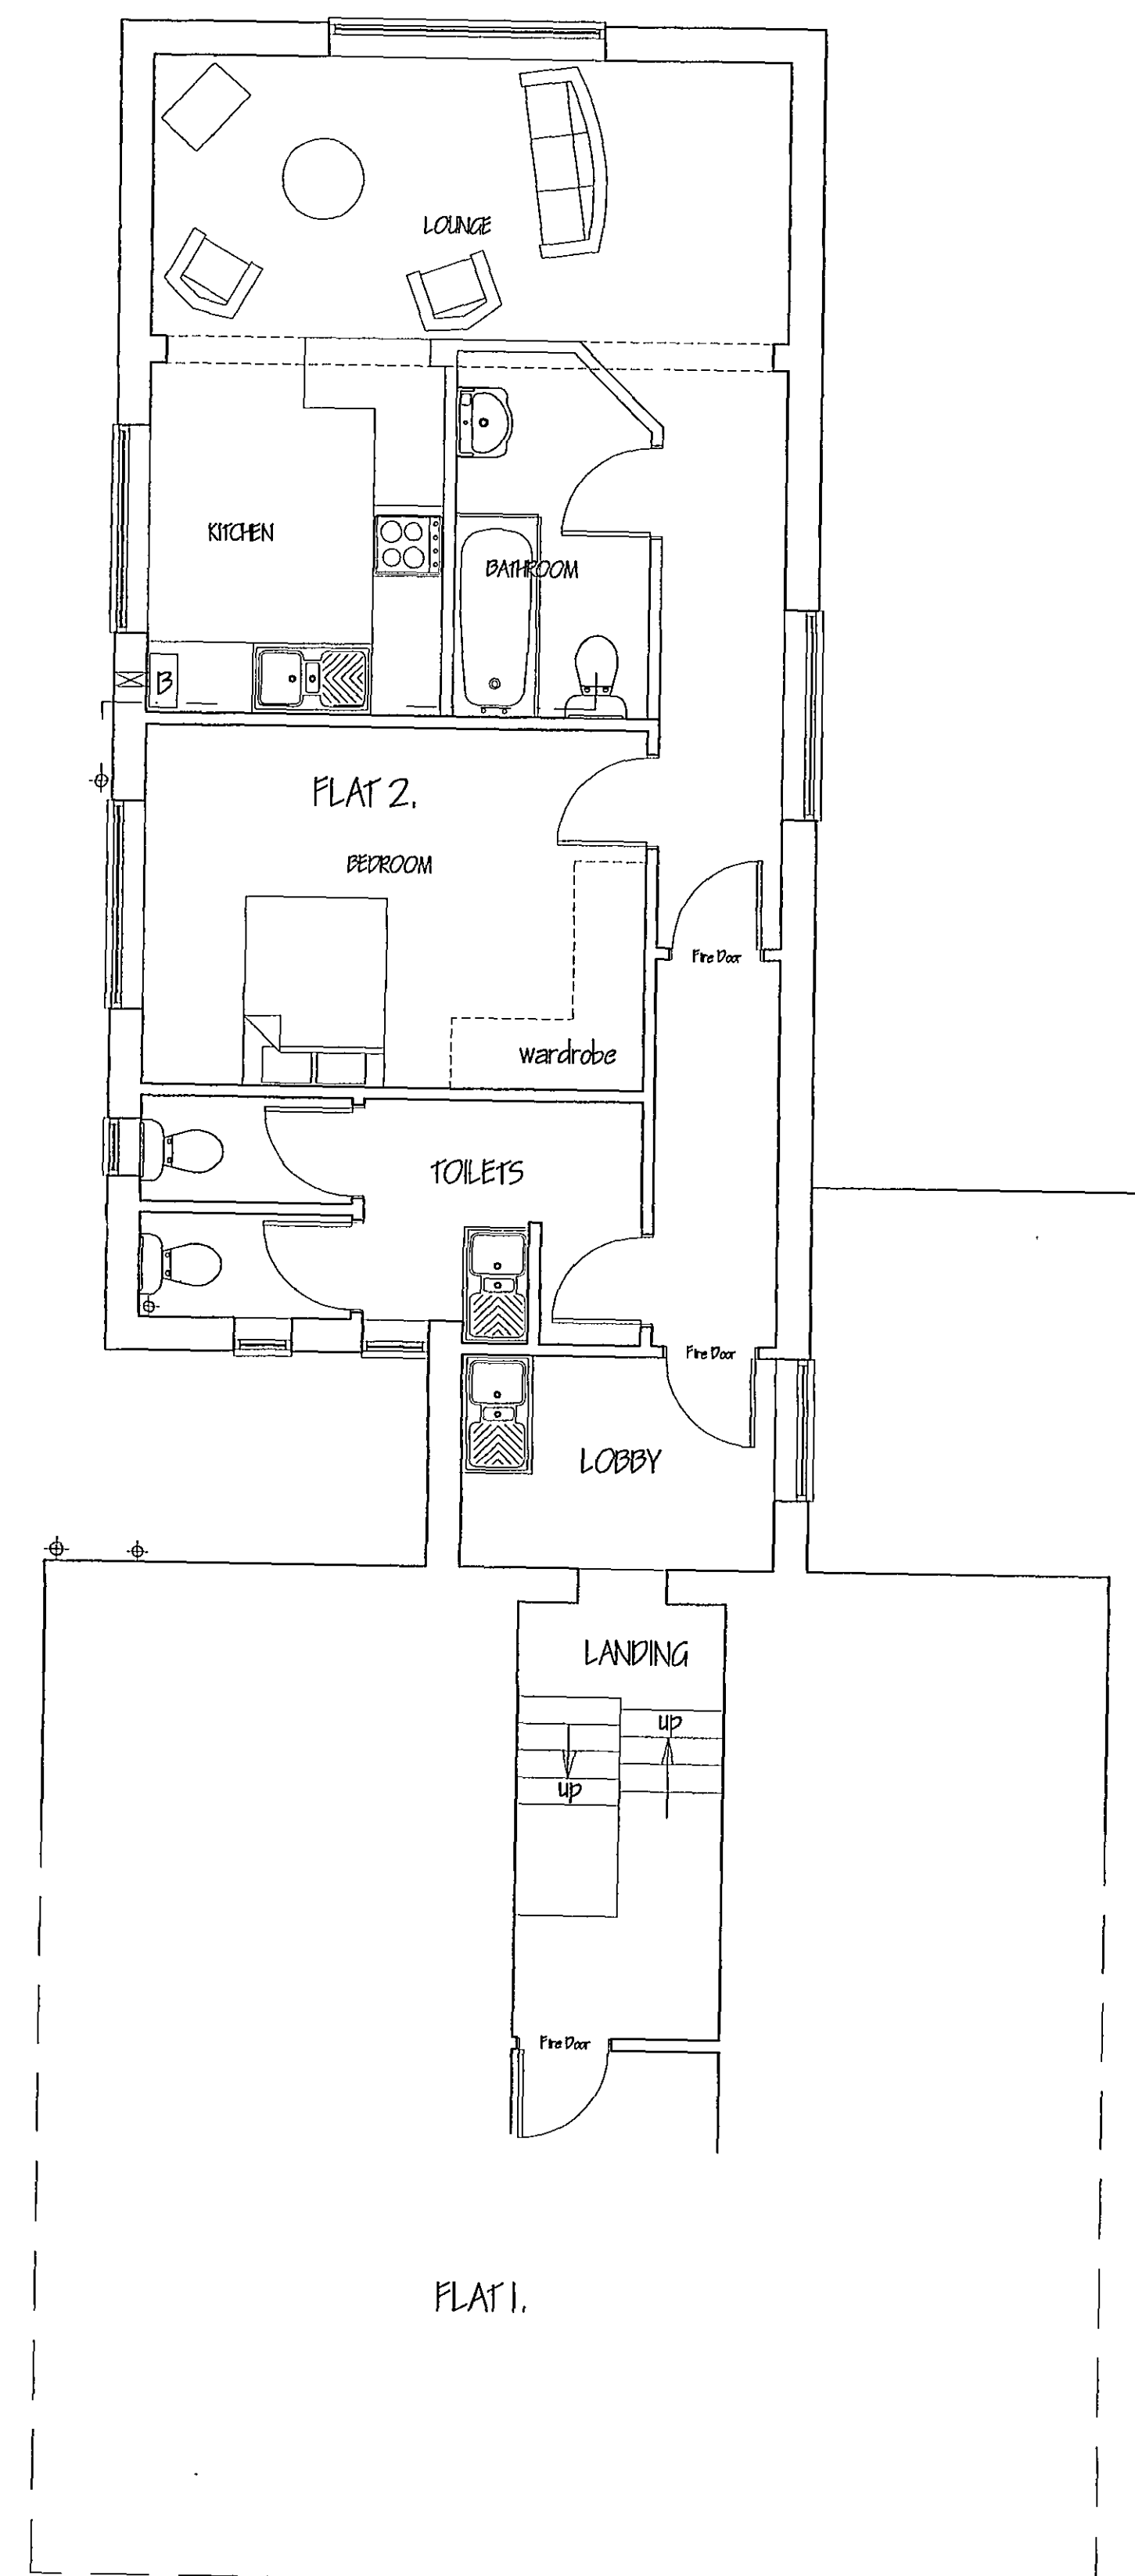


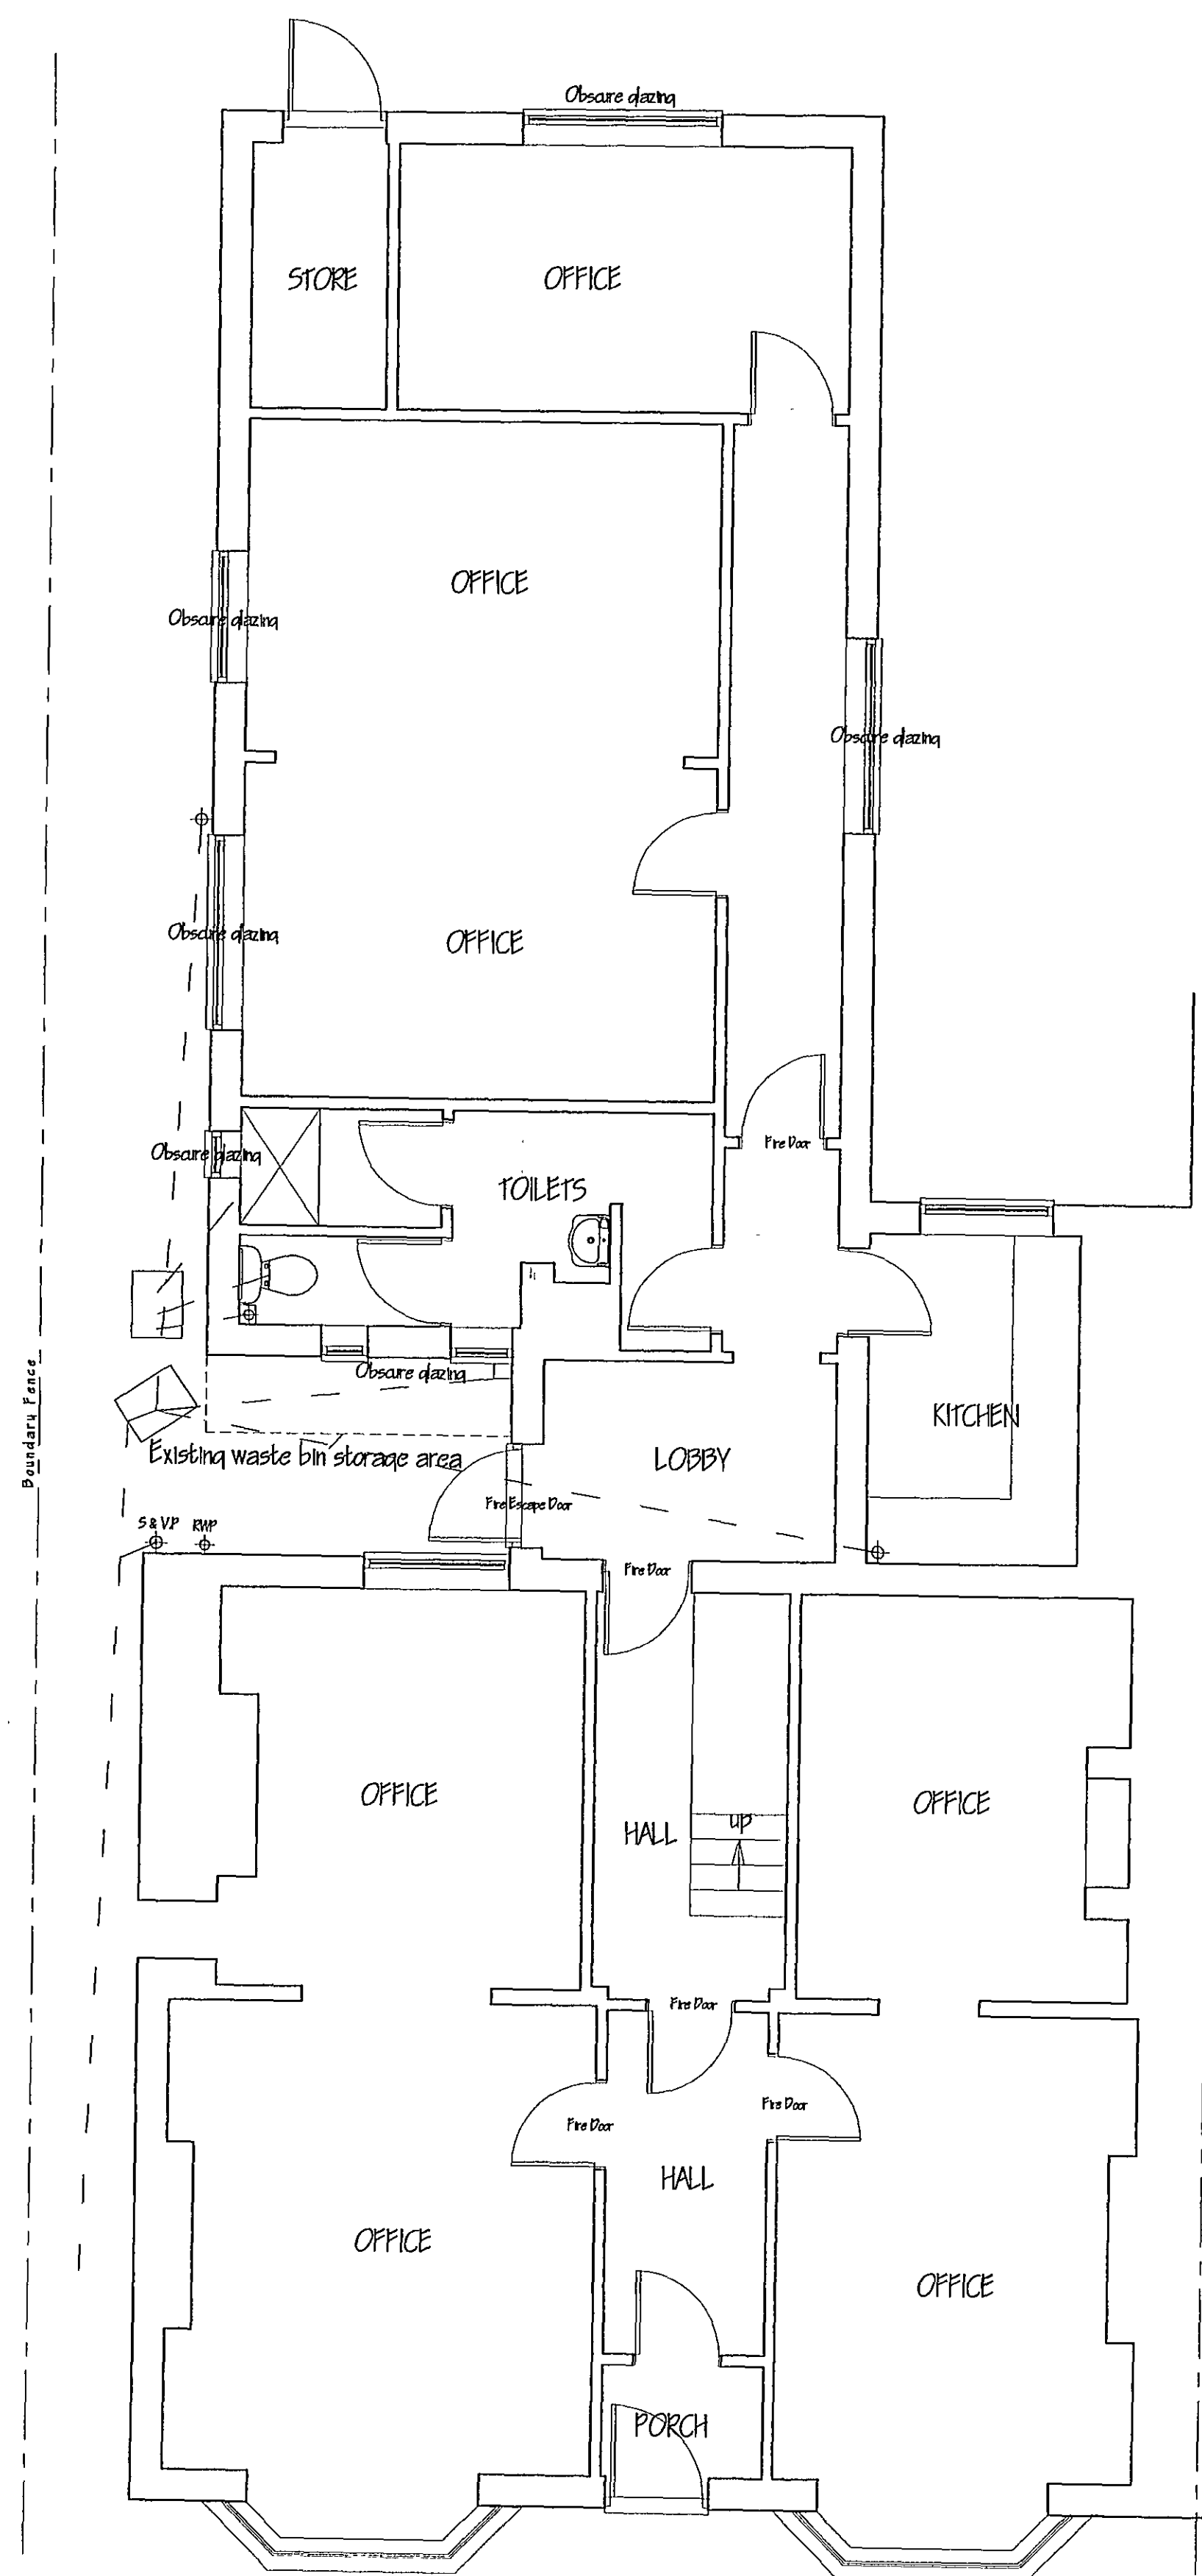

|   |                                       |        |
|---|---------------------------------------|--------|
| A.   | DRAWING TITLE: MENA LAYOUT - PLANNING | DEC 07 |
| REF.   | LOCATION                              | DATE   |
| <div data-bbox="2579 1255 2789 1312"> <h1>G. R. MERCHANT</h1> <h2>IENG AMICE FWO</h2> </div> <div data-bbox="2792 1255 2819 1312">  </div> <div data-bbox="2579 1320 2789 1369"> <h3>ARCHITECTURAL, STRUCTURAL<br/>AND LAND DRAINAGE<br/>CONSULTANTS</h3> </div> <div data-bbox="2620 1377 2748 1434"> <p>Unit 4, Wrights Avenue<br/>12A Park Road, Hollywood,<br/>Spalding, Lincs. PE17 7EE<br/>Tel: 01454 490800<br/>Fax: 01454 485744</p> </div> <div data-bbox="2579 1434 2789 1463"> <p><b>E-Mail: G. R. Merchant @ Merchant. FWO.CO.UK</b></p> </div> <div data-bbox="2579 1463 2789 1558"> <p><b>Project</b></p> <p>CHANGE-OF-USE OF OFFICES TO PLAYS,<br/>PENLIN HOUSE,<br/>24 PINCHBAG ROAD,<br/>SPALDING, LINC'S.</p> </div> <div data-bbox="2579 1558 2789 1606"> <p><b>Client</b></p> <p>MR. &amp; MRS. M. SPENCELEY.</p> </div> <div data-bbox="2579 1606 2789 1652"> <p><b>Drawing</b></p> <p>EXISTING FLOOR PLANS.</p> </div> <div data-bbox="2579 1652 2789 1701"> <p><b>Job Ref.</b></p> <p>1672-07.</p> </div> <div data-bbox="2706 1652 2789 1701"> <p><b>Drawing No.</b></p> <p>OIA.</p> </div> <div data-bbox="2579 1701 2789 1749"> <p><b>Date</b></p> <p>OCT '07.</p> </div> <div data-bbox="2706 1701 2789 1749"> <p><b>Drawn</b></p> <p>GRM</p> </div> <div data-bbox="2579 1749 2789 1795"> <p><b>Scale</b></p> <p>1/ 50 [unless otherwise stated]</p> </div> <div data-bbox="2579 1795 2789 1927"> <p><b>DO NOT SCALE FROM THIS DRAWING</b></p> <p>This drawing is copyright and may not be altered, traced, photographed or used for any other purpose other than that for which it was made. It is issued as a confidential document and all rights are reserved. It is the responsibility of the client to ensure that all drawings are kept secure and not used for any other purpose. It is the responsibility of the client to ensure that all drawings are kept secure and not used for any other purpose. It is the responsibility of the client to ensure that all drawings are kept secure and not used for any other purpose.</p> </div> |                                       |        |