



1 Newlands Road - Site Plan

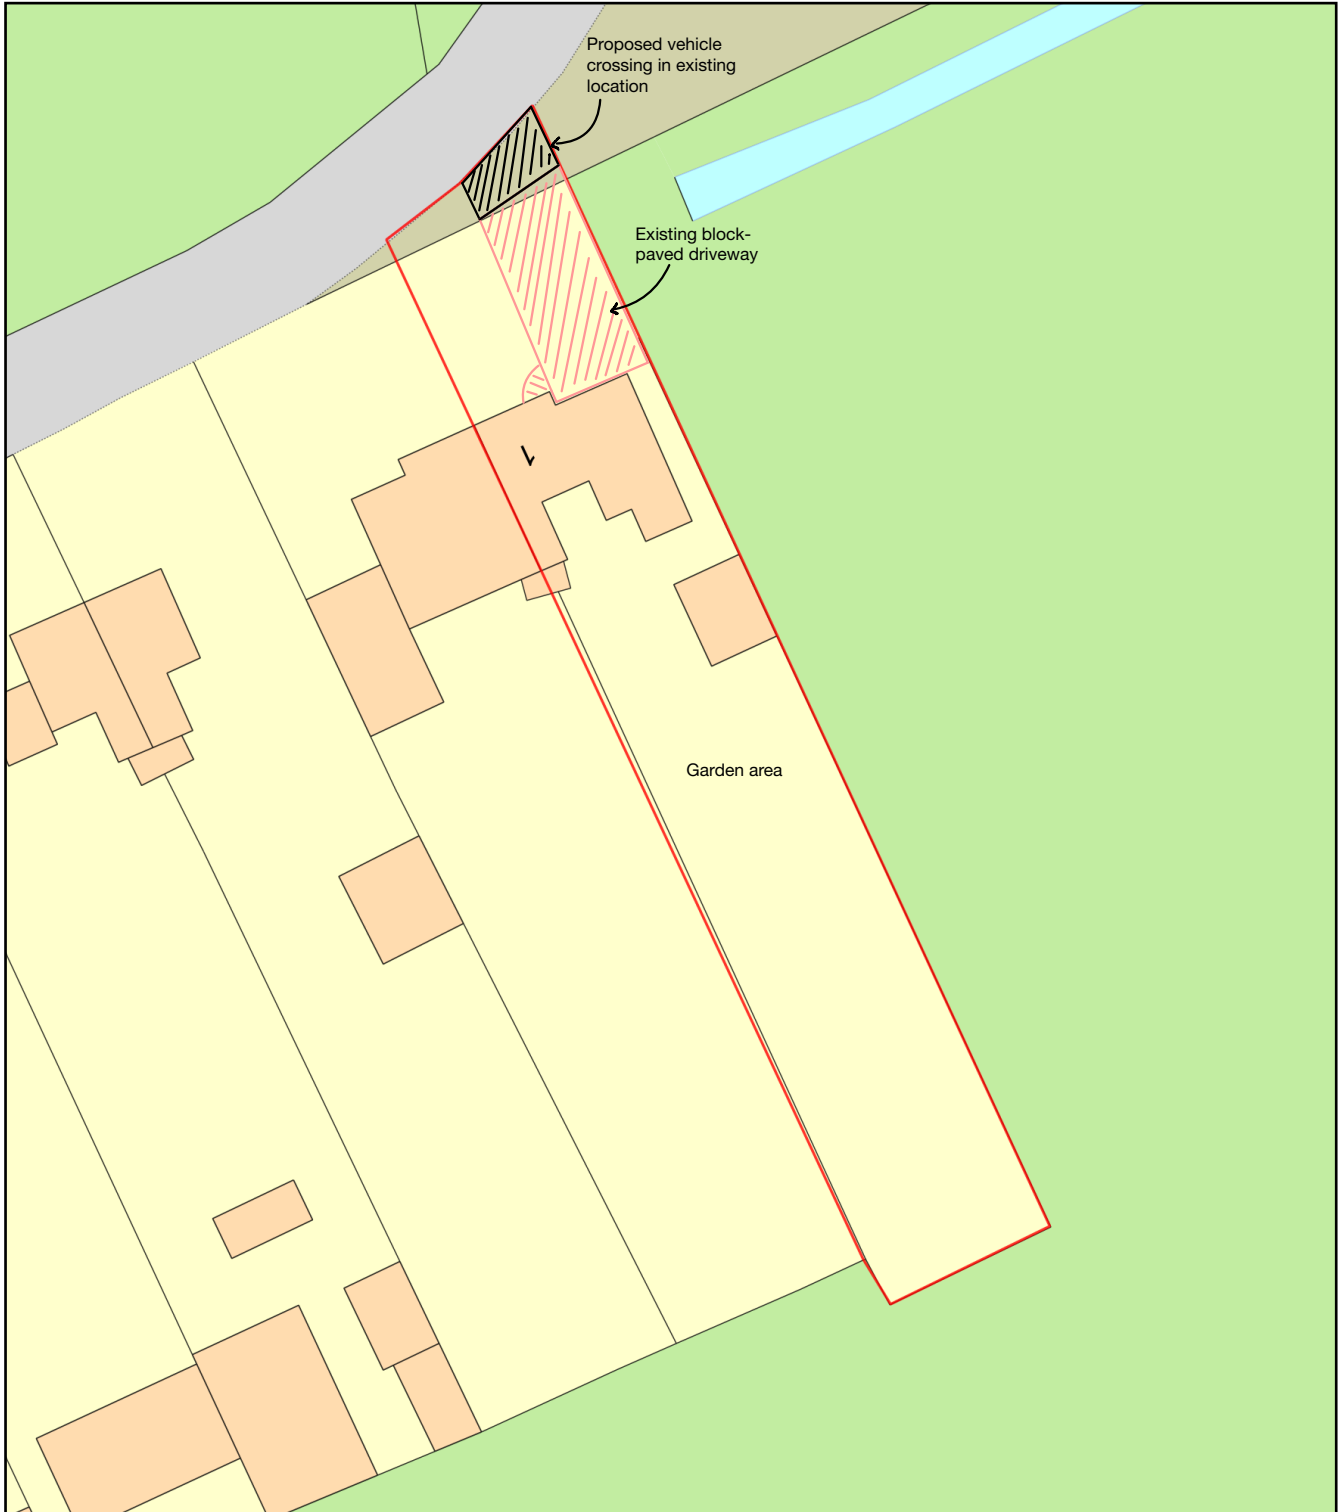

0 20
Metres

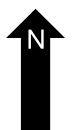

Plan Produced for: Daniel Vernall

Date Produced: 14 Apr 2024

Plan Reference Number: TQRQM24105104547835

Scale: 1:500 @ A4