



agricultural land

DOTTED LINES DENOTE
1000m² OF FUTURE POLYTUNNELS

leylandii

grass

top soil spoil

COMPOUND

grazed area (owned by others)

polytunnel

gravel

SALES


SDDC
Planning & Development
17 FEB 2004
Ref 0725/03

COLBEACH LANE

**DETERMINED
PLAN**

AMENDED PLAN
Ref. A1

SITE PLAN
1:5000

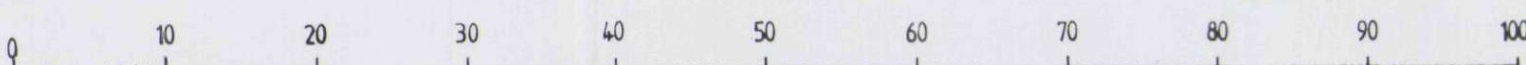

GLASS HOUSES

PACKING

stores

concrete

tp

tp

Extent of Site Granted Outline Permission.
H17/1197/01

Existing Track to be Removed.

Drive & Turn Space

New Access To Local Authority Requirements

DENOTES SITE FOR NEW
DWELLING GRANTED OUTLINE
PLANNING PERMISSION
H17/1197/01 231202

C REMOVE SUN LOUNGE & PORCH 16-2-04 12B.

PODDINGTONS

Architectural Design Consultants

Rabbit Hollow, Church Lane, North Rauceby,
Sleaford, Lincs. NG34 8QU
Tel. (01529) 488033 Fax. (01529) 488044

Project.

SITE LAYOUT
SCOLDHALL NURSERY
SCOLDHALL LANE, SURFLEET,
SPALDING Lincs

CLIENT: MR. S.E. HARTFIL

Drawing.

SITE / LOCATION PLAN

Scale.

1:500 1:2500

Drawing. No.

3129-83C

Drawn.

J.C.

Date.

MARCH 2003

Rev.

A B C

LOCATION PLAN

B.13/15

B.13/15