


Site plan - 25 Railway lane north

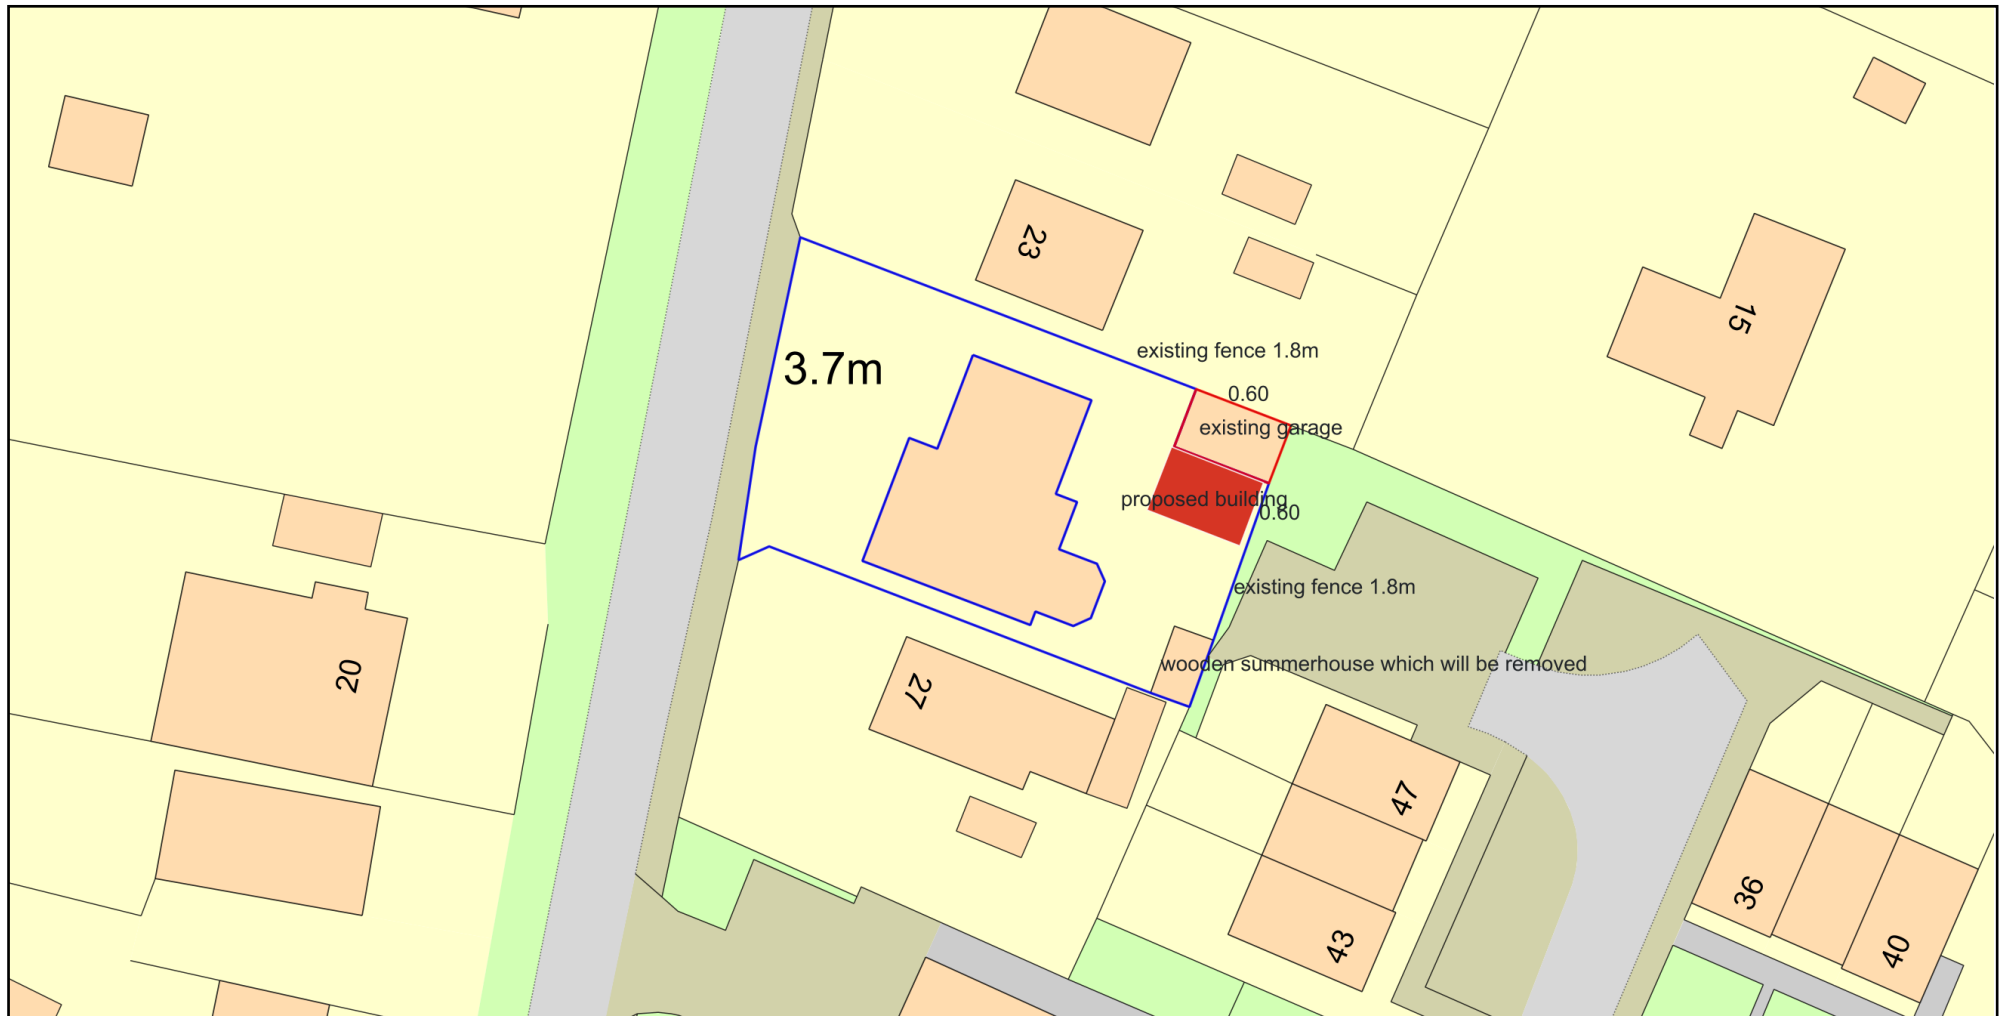

0 20
Metres



Plan Produced for: D Underwood

Date Produced: 10 Feb 2021

Plan Reference Number: TQRQM21041123405952

Scale: 1:500 @ A4

© Crown copyright and database rights 2019 OS 100042766