


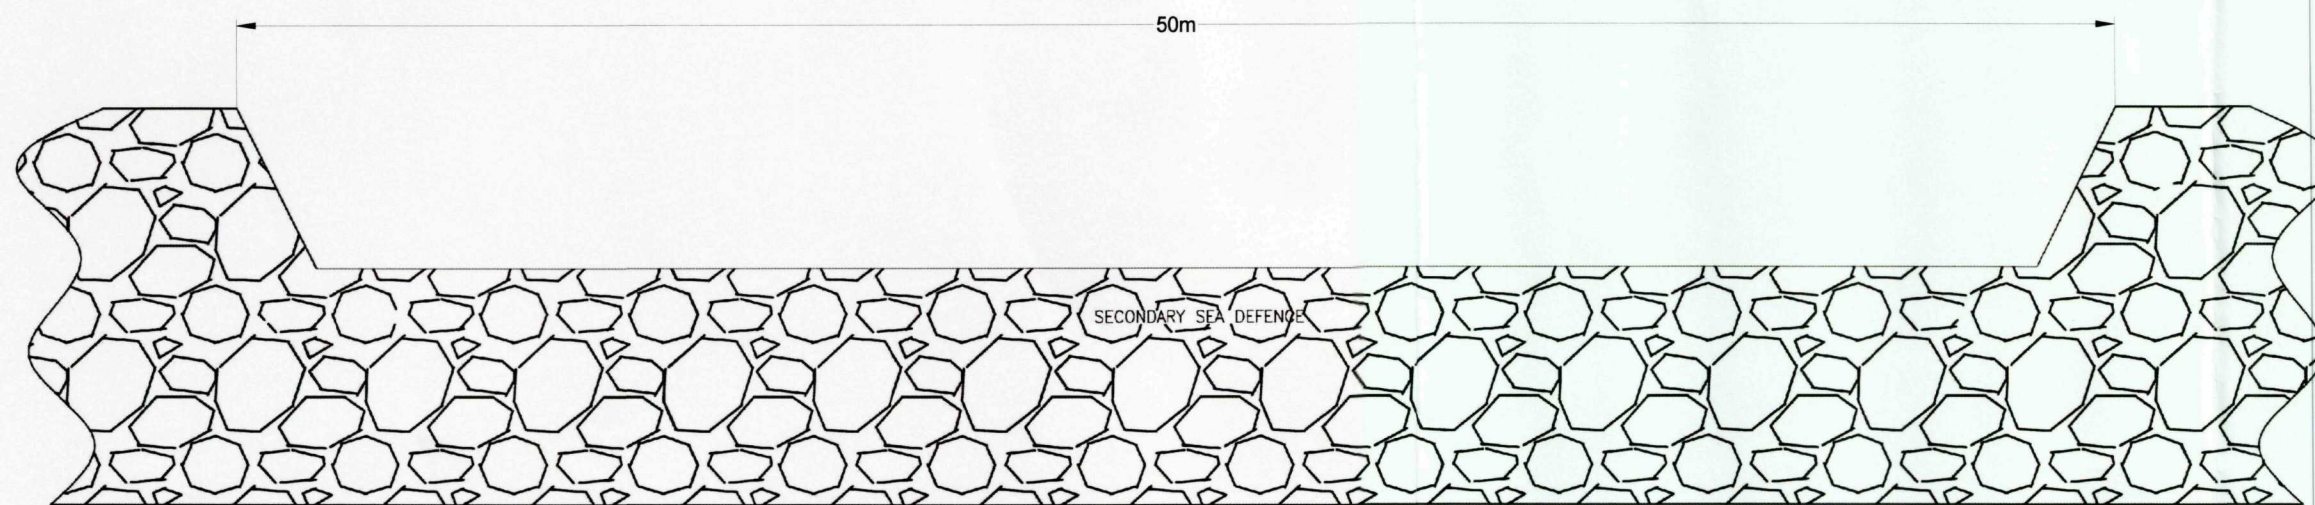

SECTION LOOKING SOUTH

Legend



Rev:	Date:	Amendment:	Name:	Ckd:

Data Source: Centrica Energy

Status: FINAL

centrica
energy

Mallams Court 18 Milton Park Abingdon Oxon OX14 4RP
T 01235 821888 F 01235 820351 E rps@rpsgroup.com W www.rpsgroup.com

Client: Lincs Wind Farm Ltd

Project: Lincs Wind Farm Onshore Works


Title: Sea Defence Trenches for Conduit Passage

Scale @A3 1:200
0 2 4 6 8 10 m

Date: Mar 11 Datum: OSGB36 Projection: BNG

Drawn: AVG Checked: LS Job Ref: JNP2157

Figure Number: LN-E-EN-001-0106-000000-021

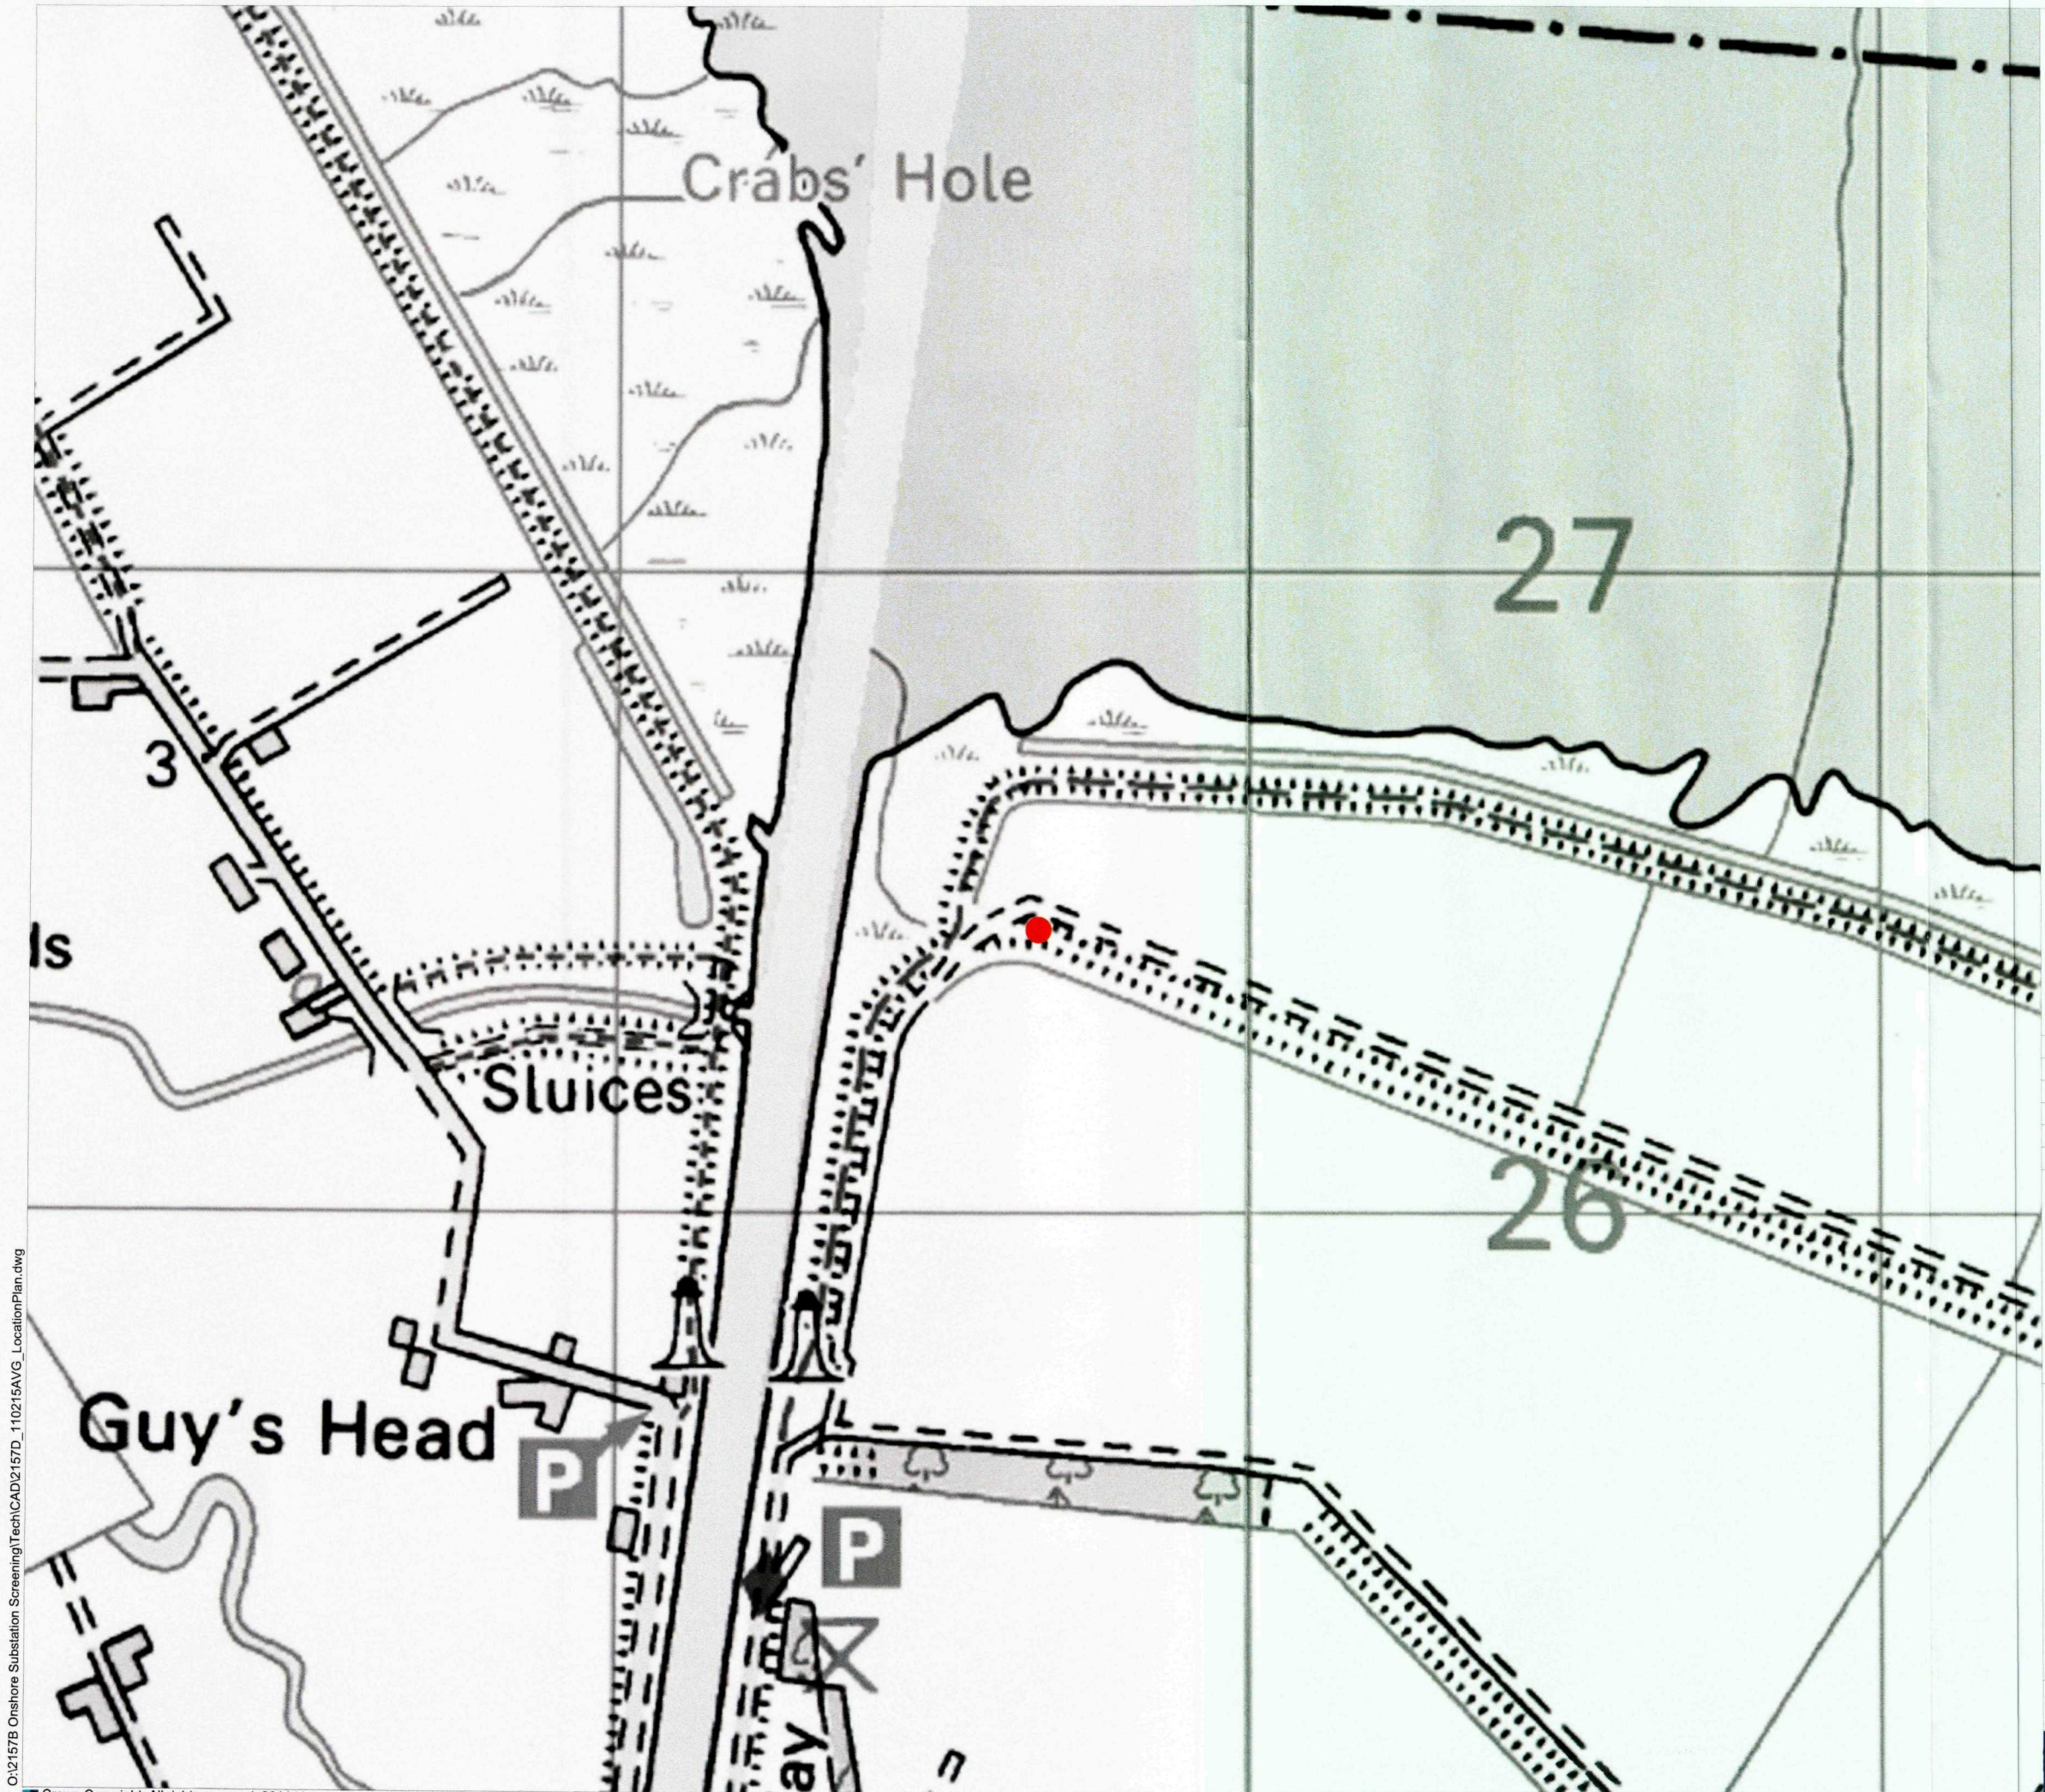

Legend

● Site location

SHDC
Planning & Development
2 6 APR 2011
Ref: 0308-11.

Rev:	Date:	Amendment:	Name:	Ckd:
------	-------	------------	-------	------

Data Source: RPS 2011

Status: FINAL

centrica
energy

Mallams Court 18 Milton Park Abingdon Oxon OX14 4RP
T 01235 821888 F 01235 820351 E rps@ox@rpsgroup.com W www.rpsgroup.com

Client: Lincs Wind Farm Ltd

Project: Lincs Wind Farm Onshore Works

Title: Primary Defence FDC HDD Location Plan

Scale @A3 1:10,000
0 100 200 300 400 500 m


Date: Mar 11 Datum: OSGB36 Projection: BNG

Drawn: AVG Checked: LS Job Ref: JNP2157

Figure Number: LN-E-EN-001-0106-000000-025

O:\2157B Onshore Substation Screening\Tech\CAD\2157D_110215AVG_LocationPlan.dwg

O:\2157B Onshore Substation Screening\Tech\CAD\2157D_110215AVG_SiteLocationPlan.dwg

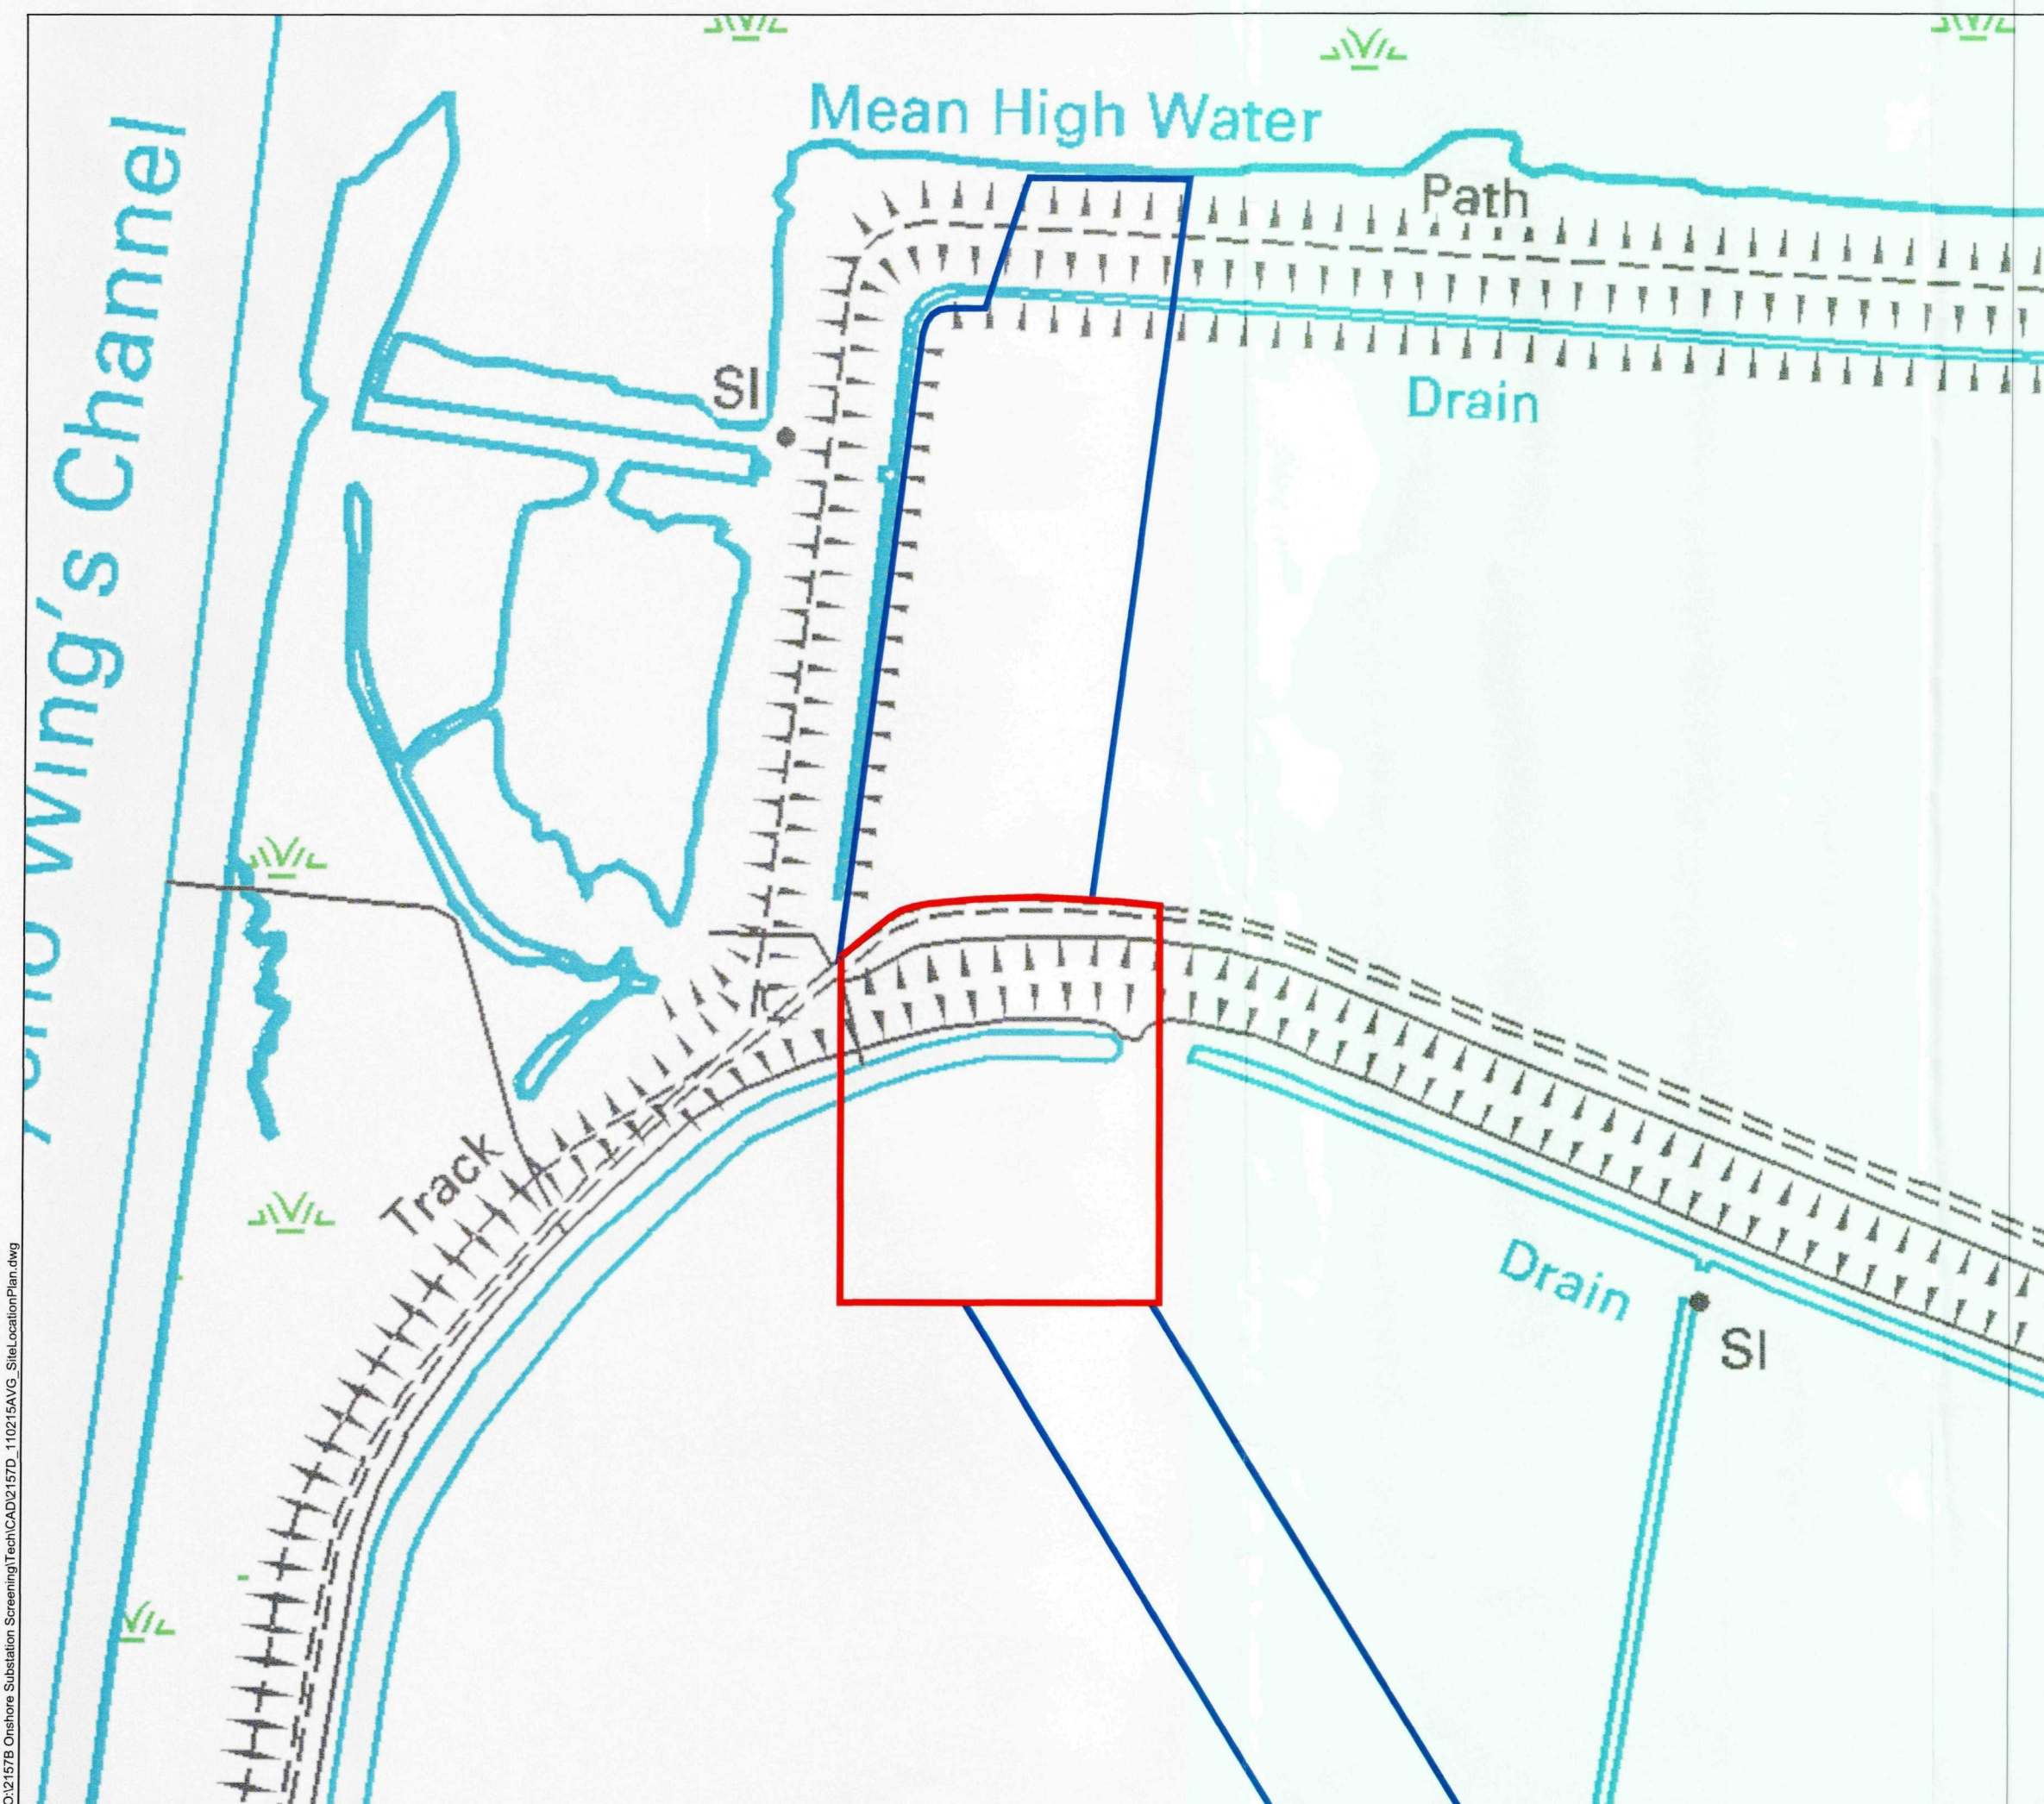

Legend

- Application site
- Cable Corridor

SHDC
Planning & Development
2 6 APR 2011
Ref: 0308-11


Rev:	Date:	Amendment:	Name:	Ckd:

■ Data Source: RPS 2011
Status: FINAL



Mallams Court 18 Milton Park Abingdon Oxon OX14 4RP
T 01235 821888 F 01235 820351 E rpsox@rpsgroup.com W www.rpsgroup.com

■ Client: Lincs Wind Farm Ltd
Project: Lincs Wind Farm Onshore Works
Title: Secondary Defence Site Plan

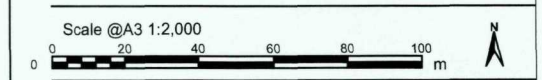

Date: Mar 11 Datum: OSGB36 Projection: BNG
Drawn: AVG Checked: LS Job Ref: JNP2157

■ Figure Number: LN-E-EN-001-0106-000000-020