


PROJECT: 77 BRIDGE HOTEL
CLIENT: SAUD PROPER
DESIGNER: SAUD PROPER
DRAWN: SAUD PROPER
CHECKED: SAUD PROPER
DATE: 2005-07-22

SCALE	1:100
DATE	SEP 04
DESIGNER	SAUD PROPER
CHECKED	SAUD PROPER
DATE	SEP 04

THE BRIDGE HOTEL
BRIDGE ROAD
SUTTON BRIDGE
SHEET 2 OF 4
DRAWING NO. 77-01
CLIENT: SAUD PROPER
DESIGNER: SAUD PROPER
DATE: 2005-07-22

23 JUL 2005
SAUD PROPER

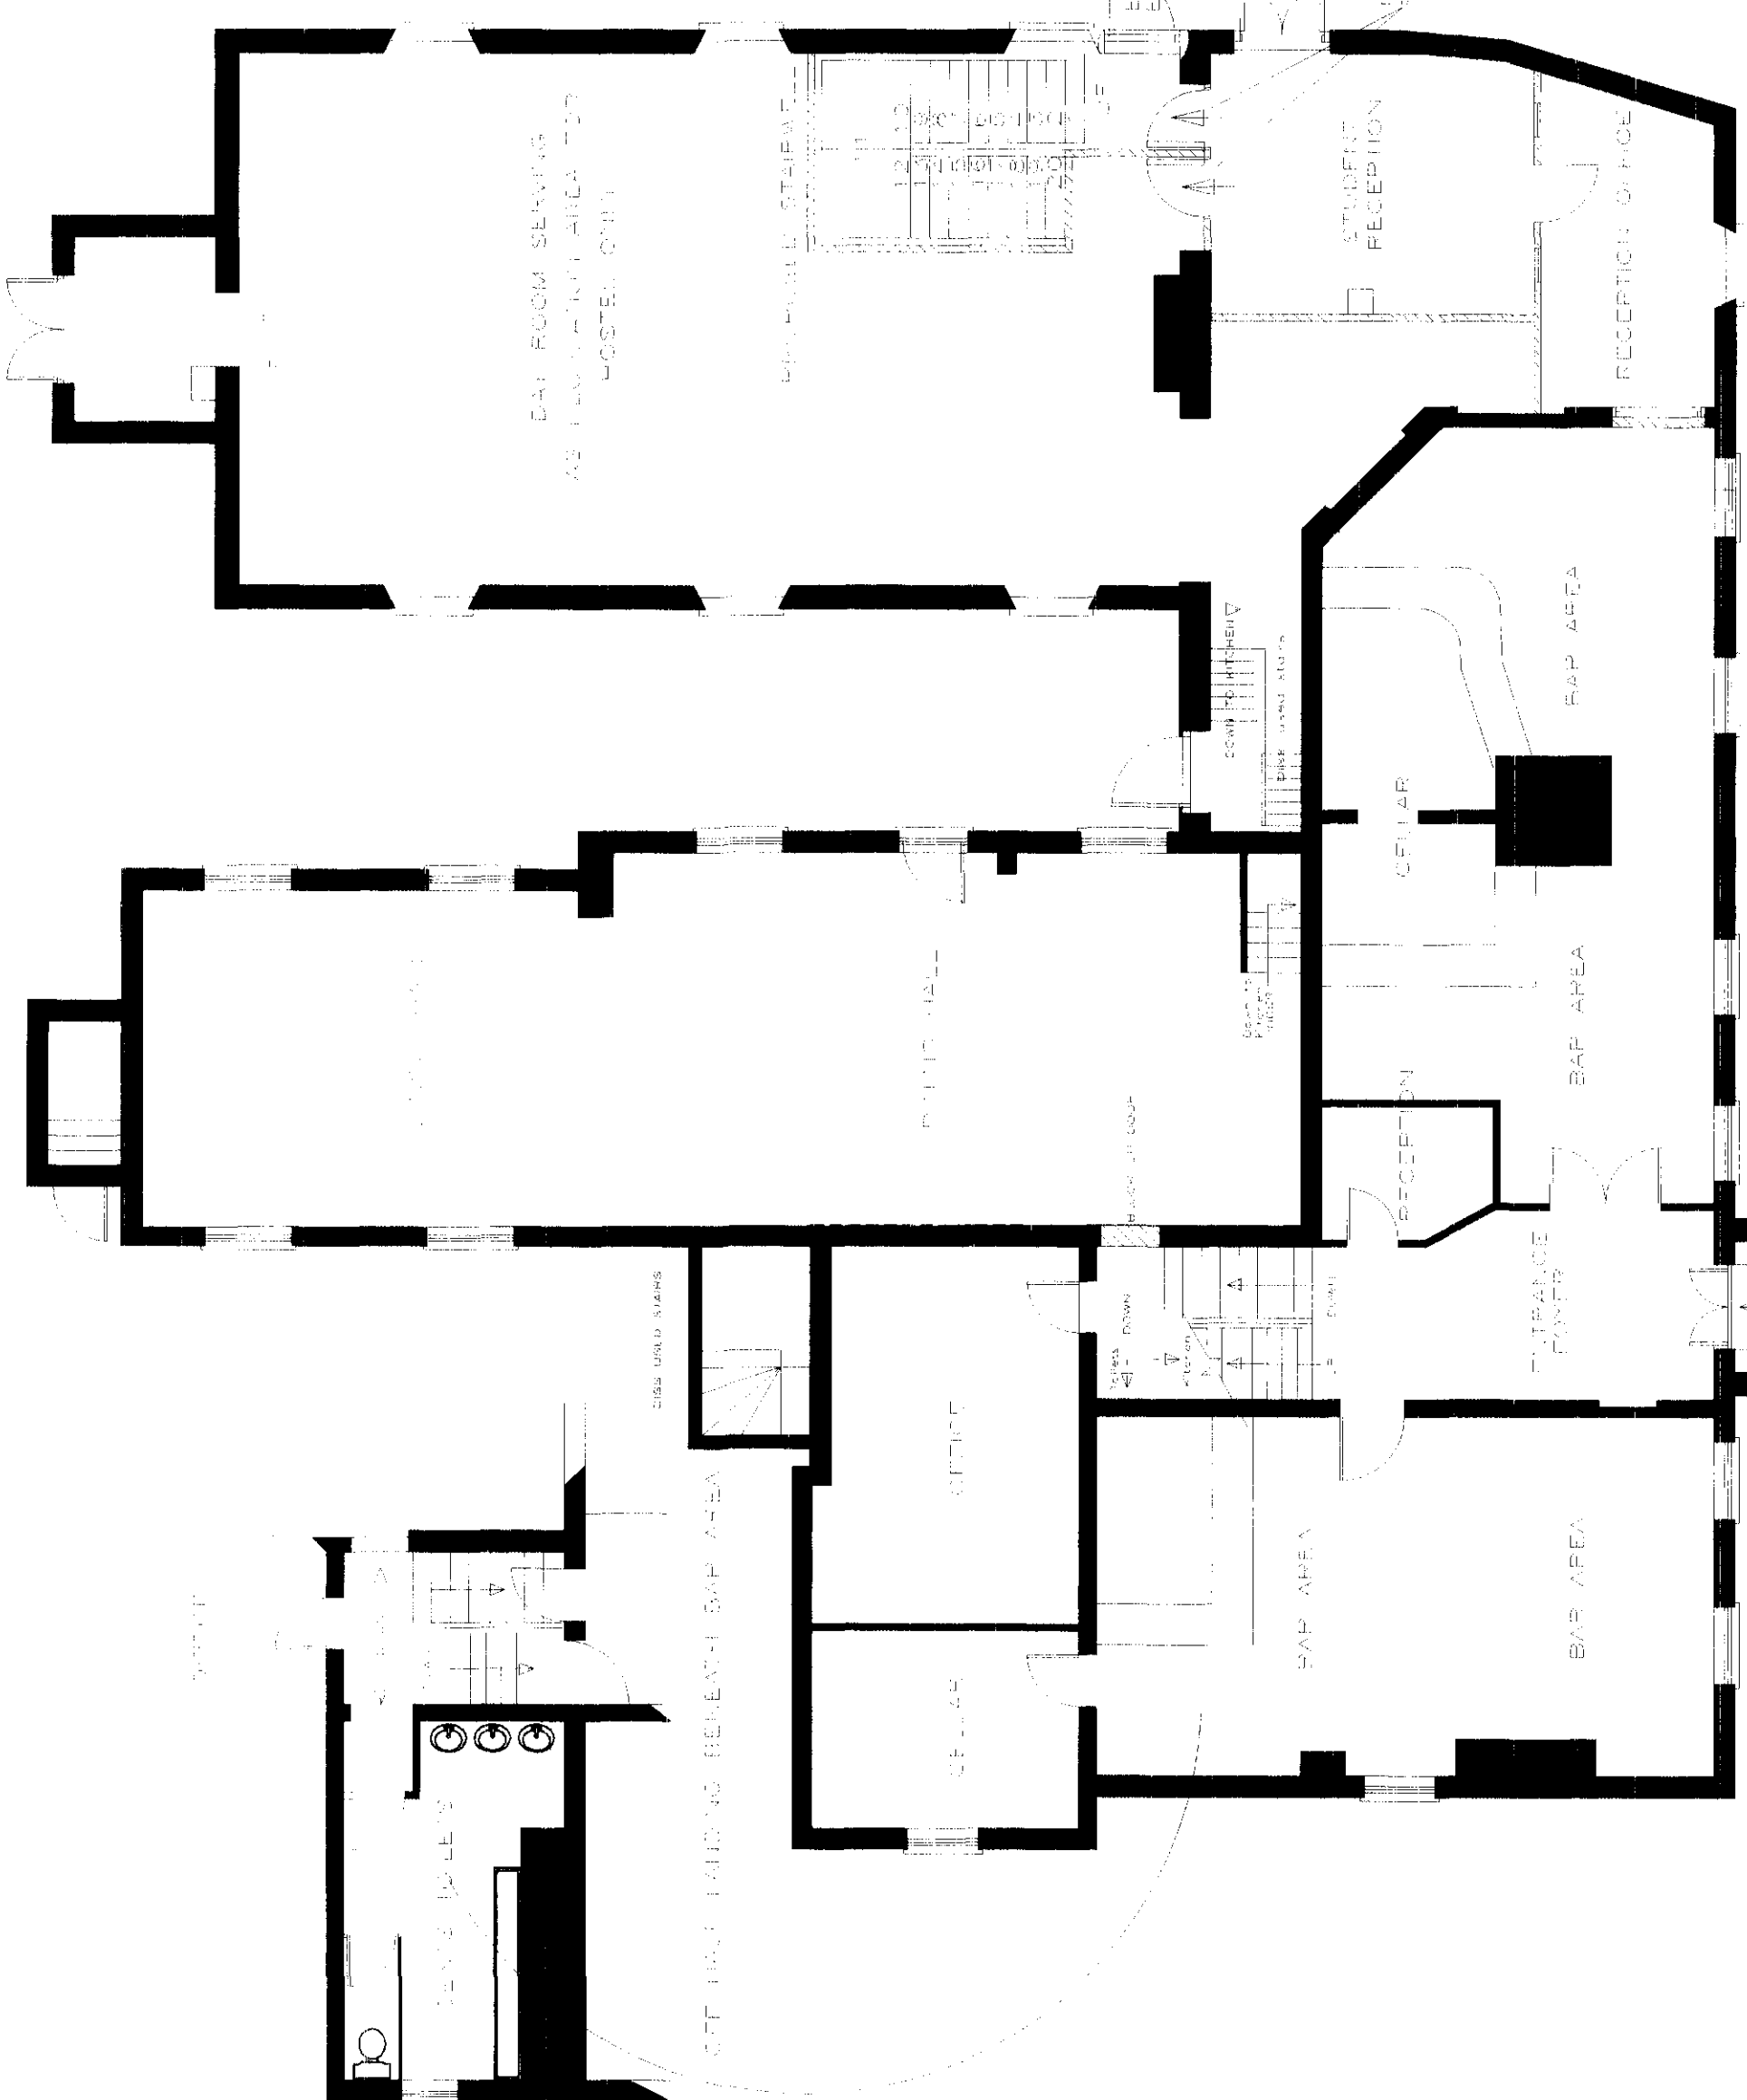

GROUND FLOOR

γ

$\circ$


$\odot$

$\perp$

$\vdash$

$\cap$

$\cup$

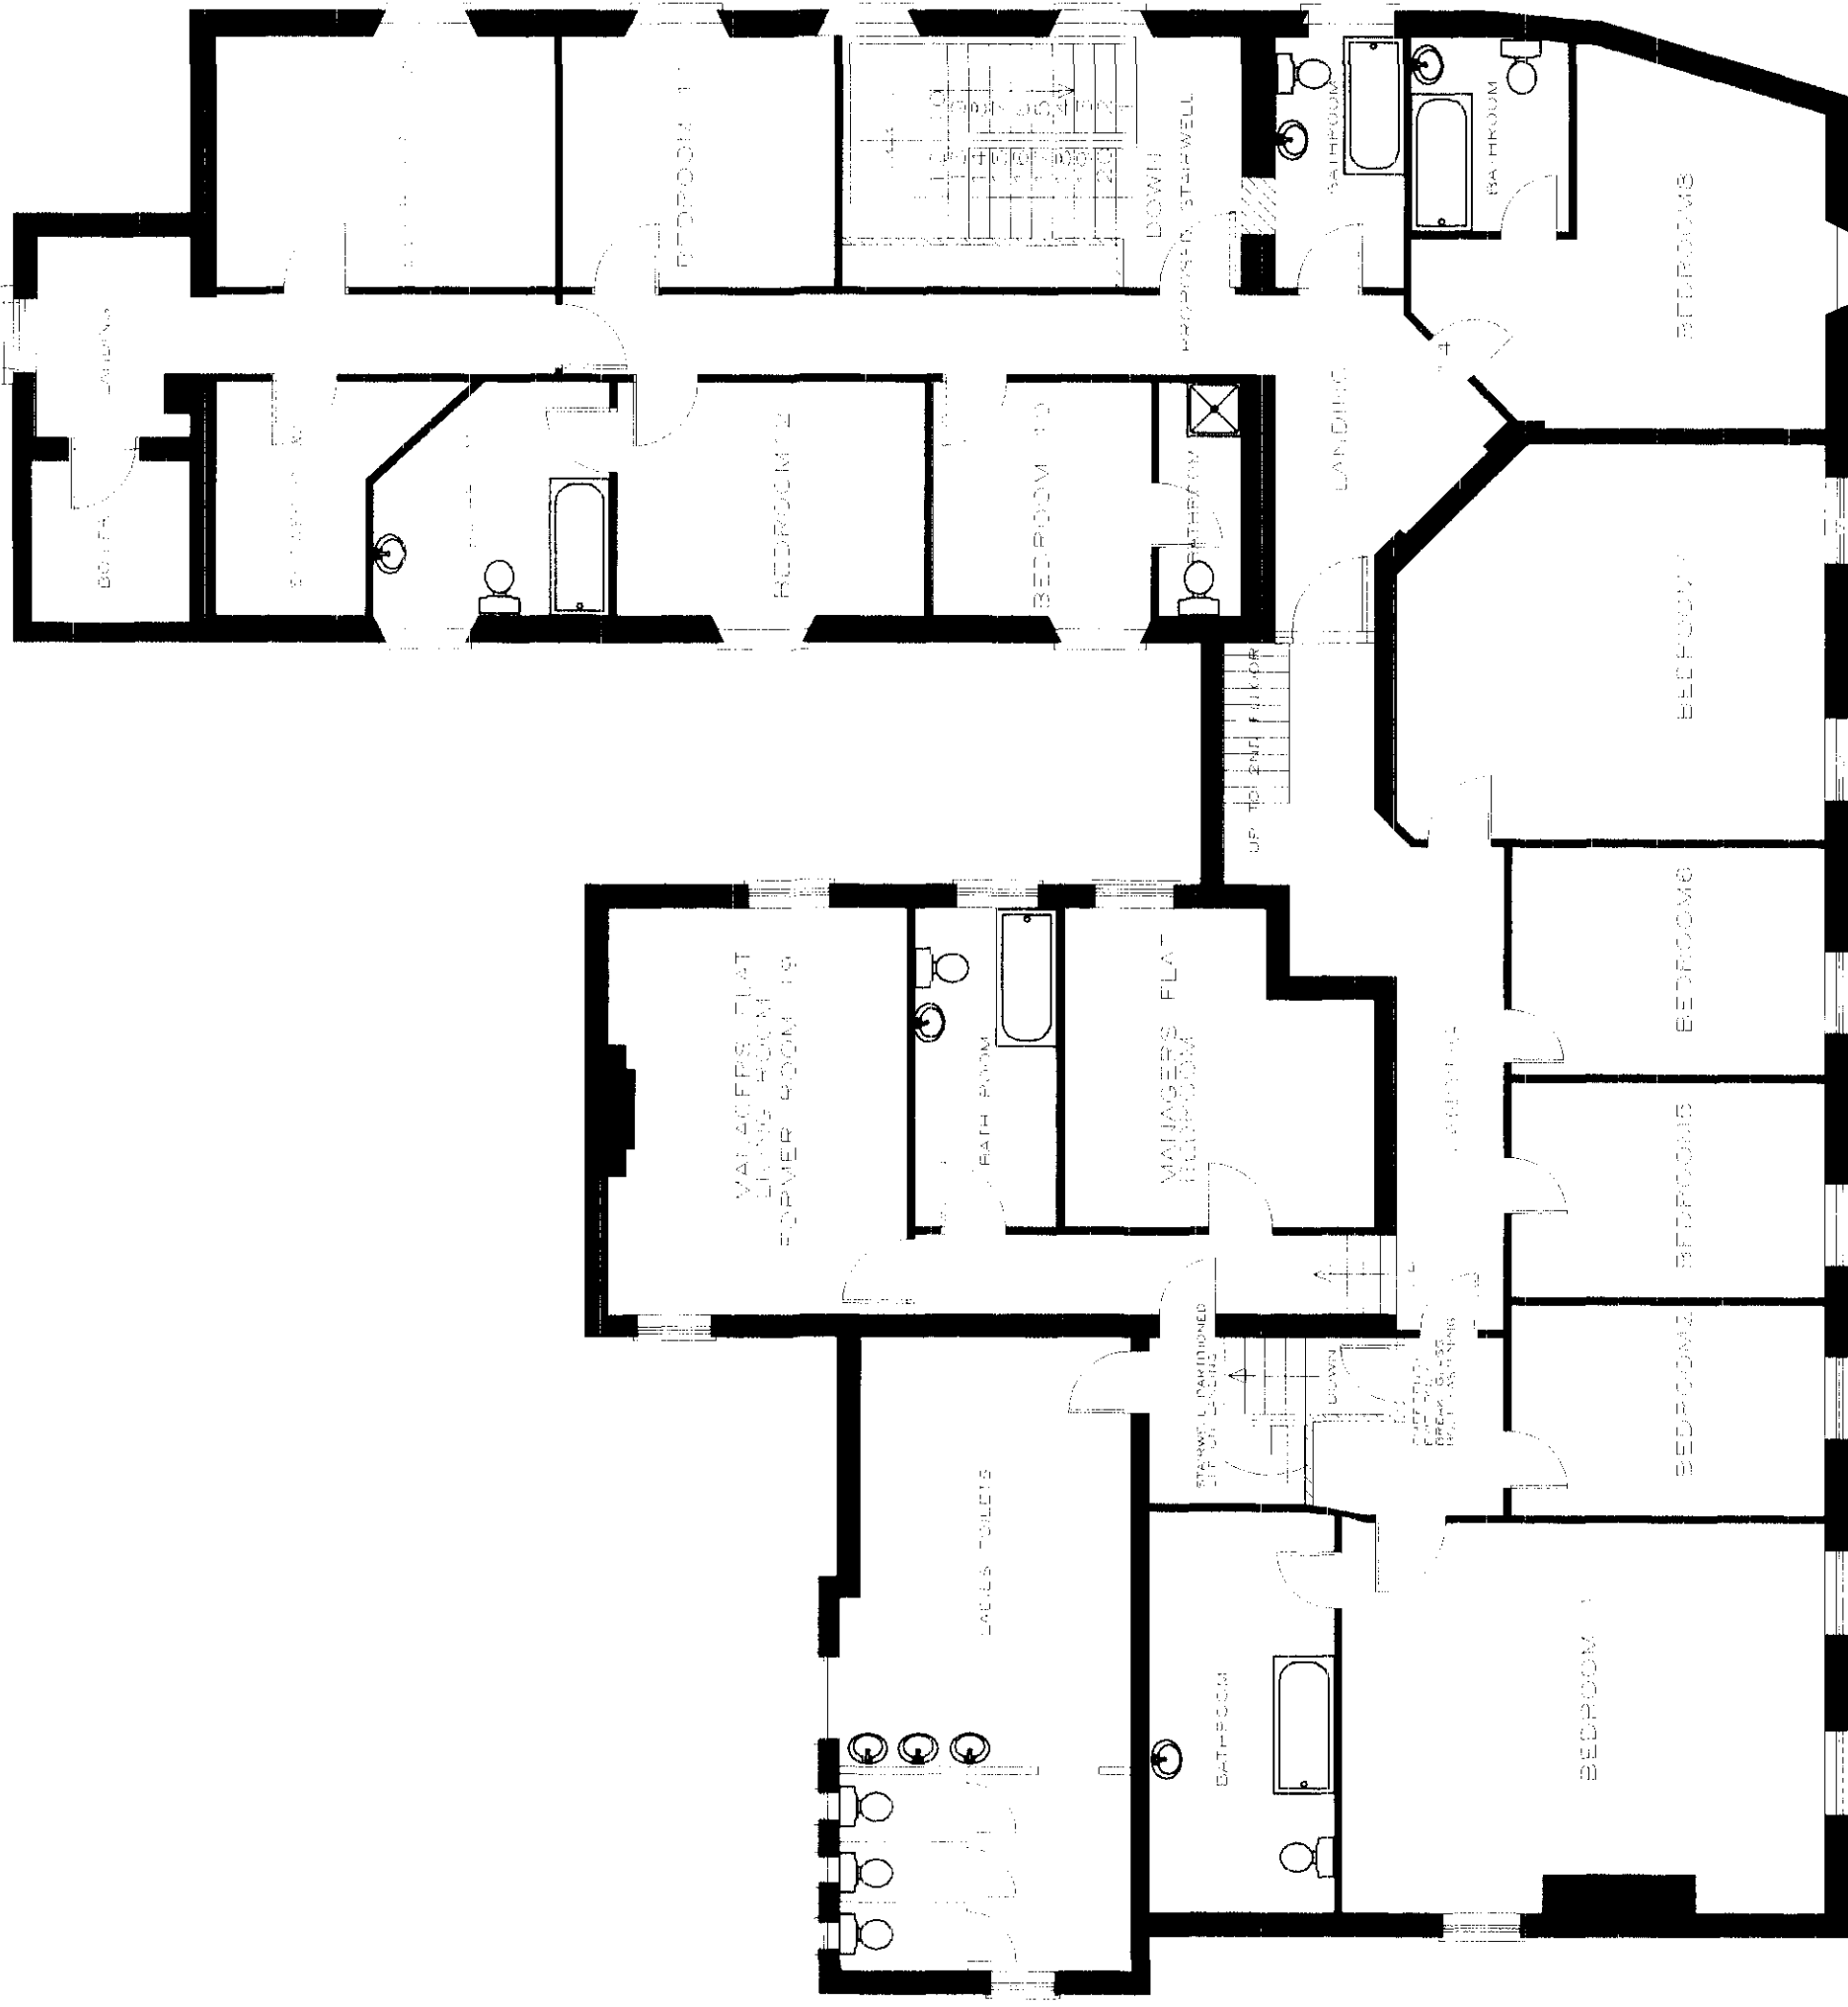

I
W
E
T

H
G
D
C
Y

W
I
F

2000

$$\frac{d}{dt} \left(\frac{\partial L}{\partial \dot{x}} \right) = \frac{\partial L}{\partial x}$$

1	2	
---	---	---	---	---	---	---	---	---	----	----	-----

[illegible]

Age Group	2006	2008	2010
18-29	~85	~88	~90
30-49	~75	~78	~80
50-69	~65	~68	~70
70+	~55	~58	~60

30	1	2	3	
----	---	---	---	---	---	---	---	---	---	----	----	-----

2	0
3	0
4	0
5	0

[illegible]

...
...
...
...
...
...
...
...
...

[illegible]

THE UNIVERSITY OF CHICAGO


00067 031

Planning Development
SHDC

2 JUL 1963

2 JUL 1963

DECEMBER 1995

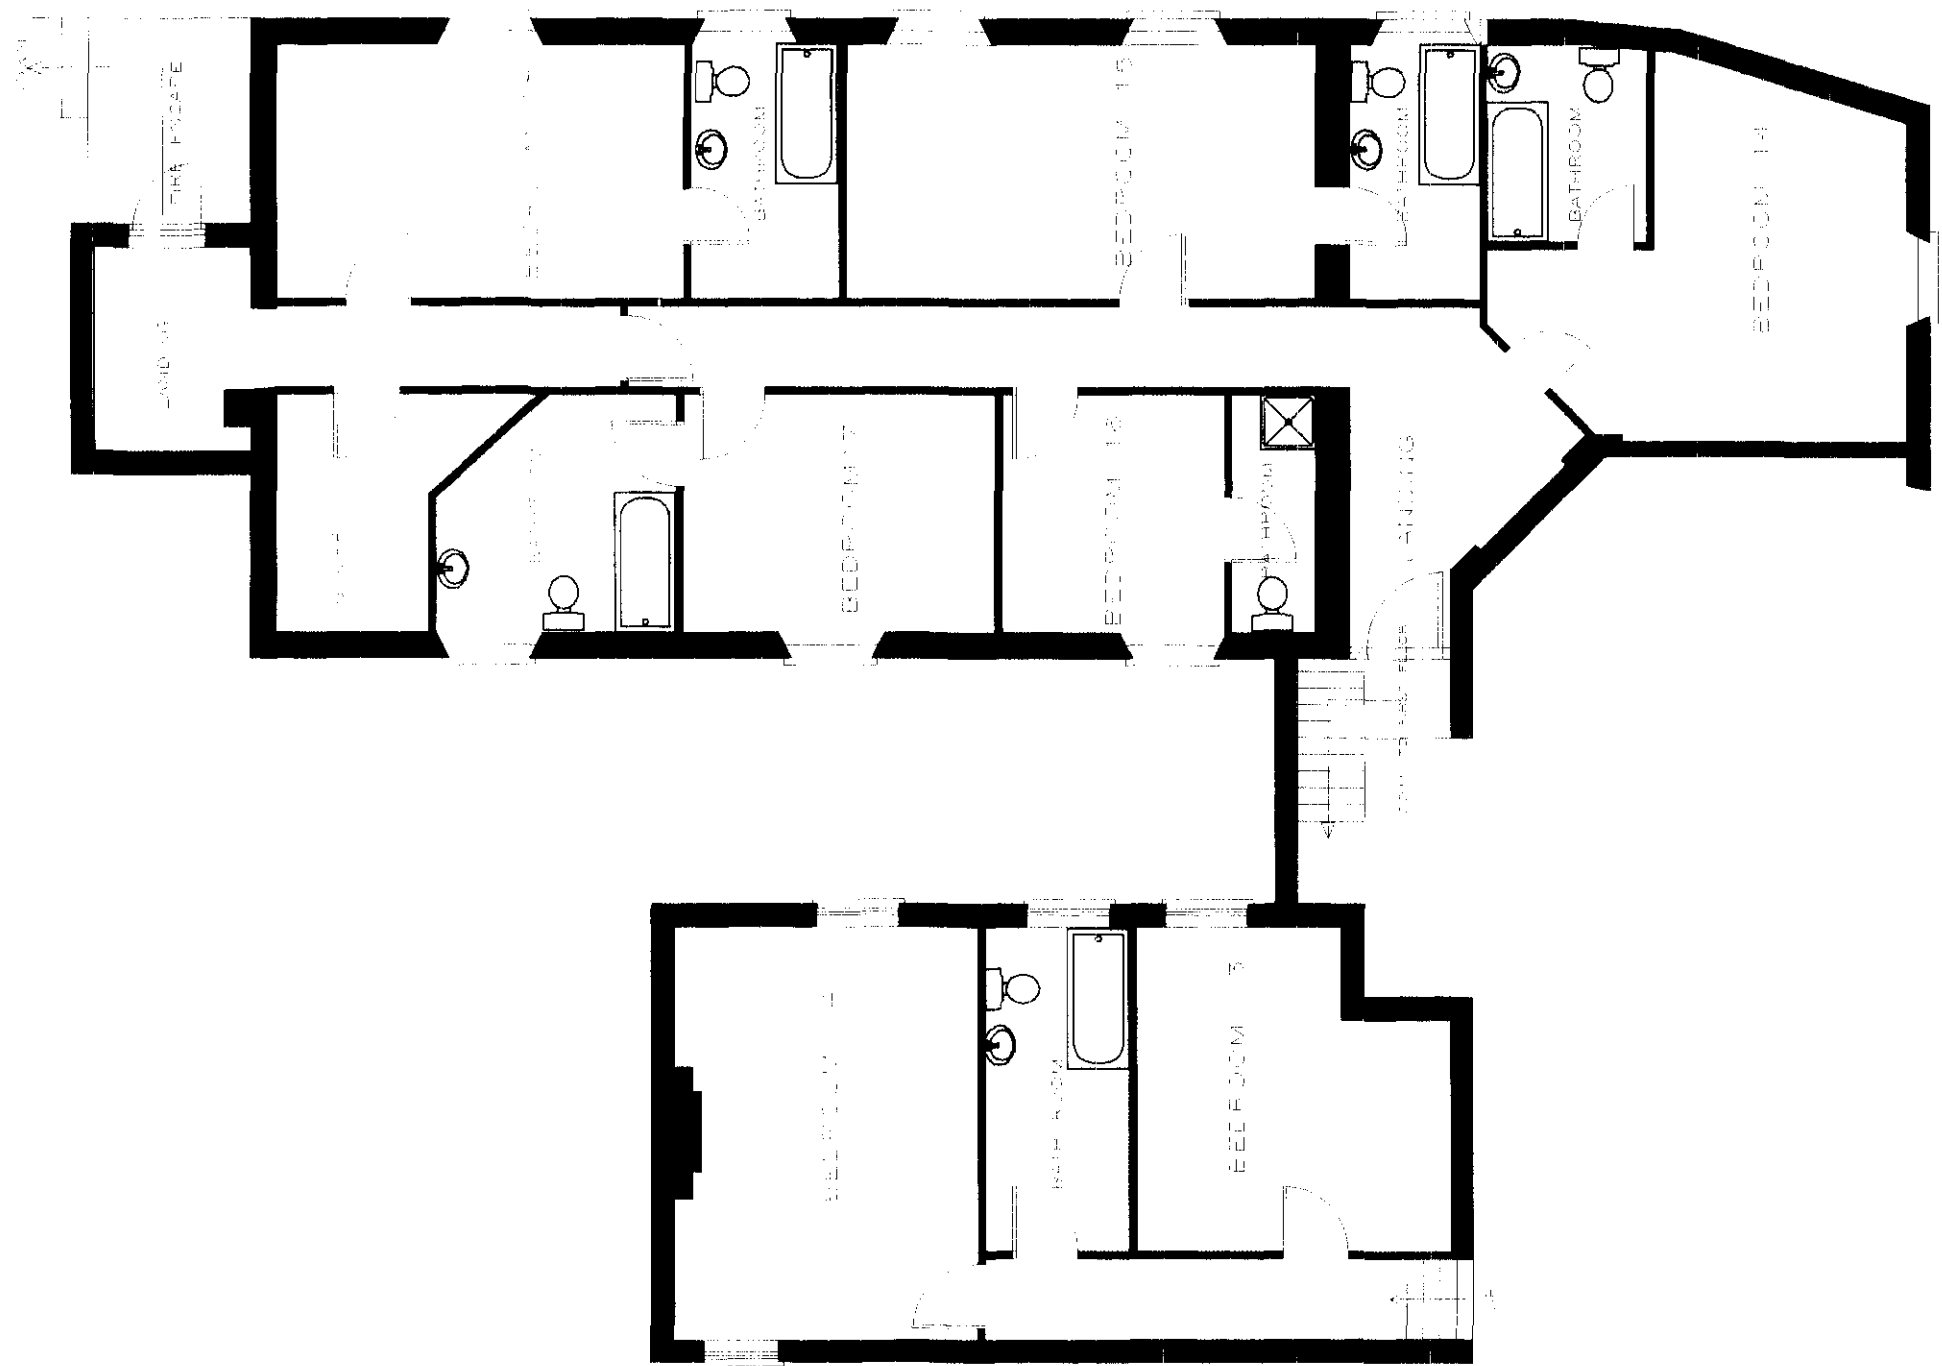

Plan!

100

1

[illegible]

† † † † †

1. The first part of the document is a list of references. The references are listed in a standard format, with the author's name, the title of the work, and the publisher. The references are as follows:

1. The first part of the document is a list of references. The references are listed in a standard format, with the author's name, the title of the work, and the publisher. The references are as follows:

[illegible]

1. *Introduction*

U	U
1	1
2	2
3	3
100	100


0	1	2	
---	---	---	---	---	---	---	---	---	---	----	----	

1	2	
---	---	---	---	---	---	---	---	---	----	----	-----

2000

[illegible]

FL.dwg, Plotted: 2005-07

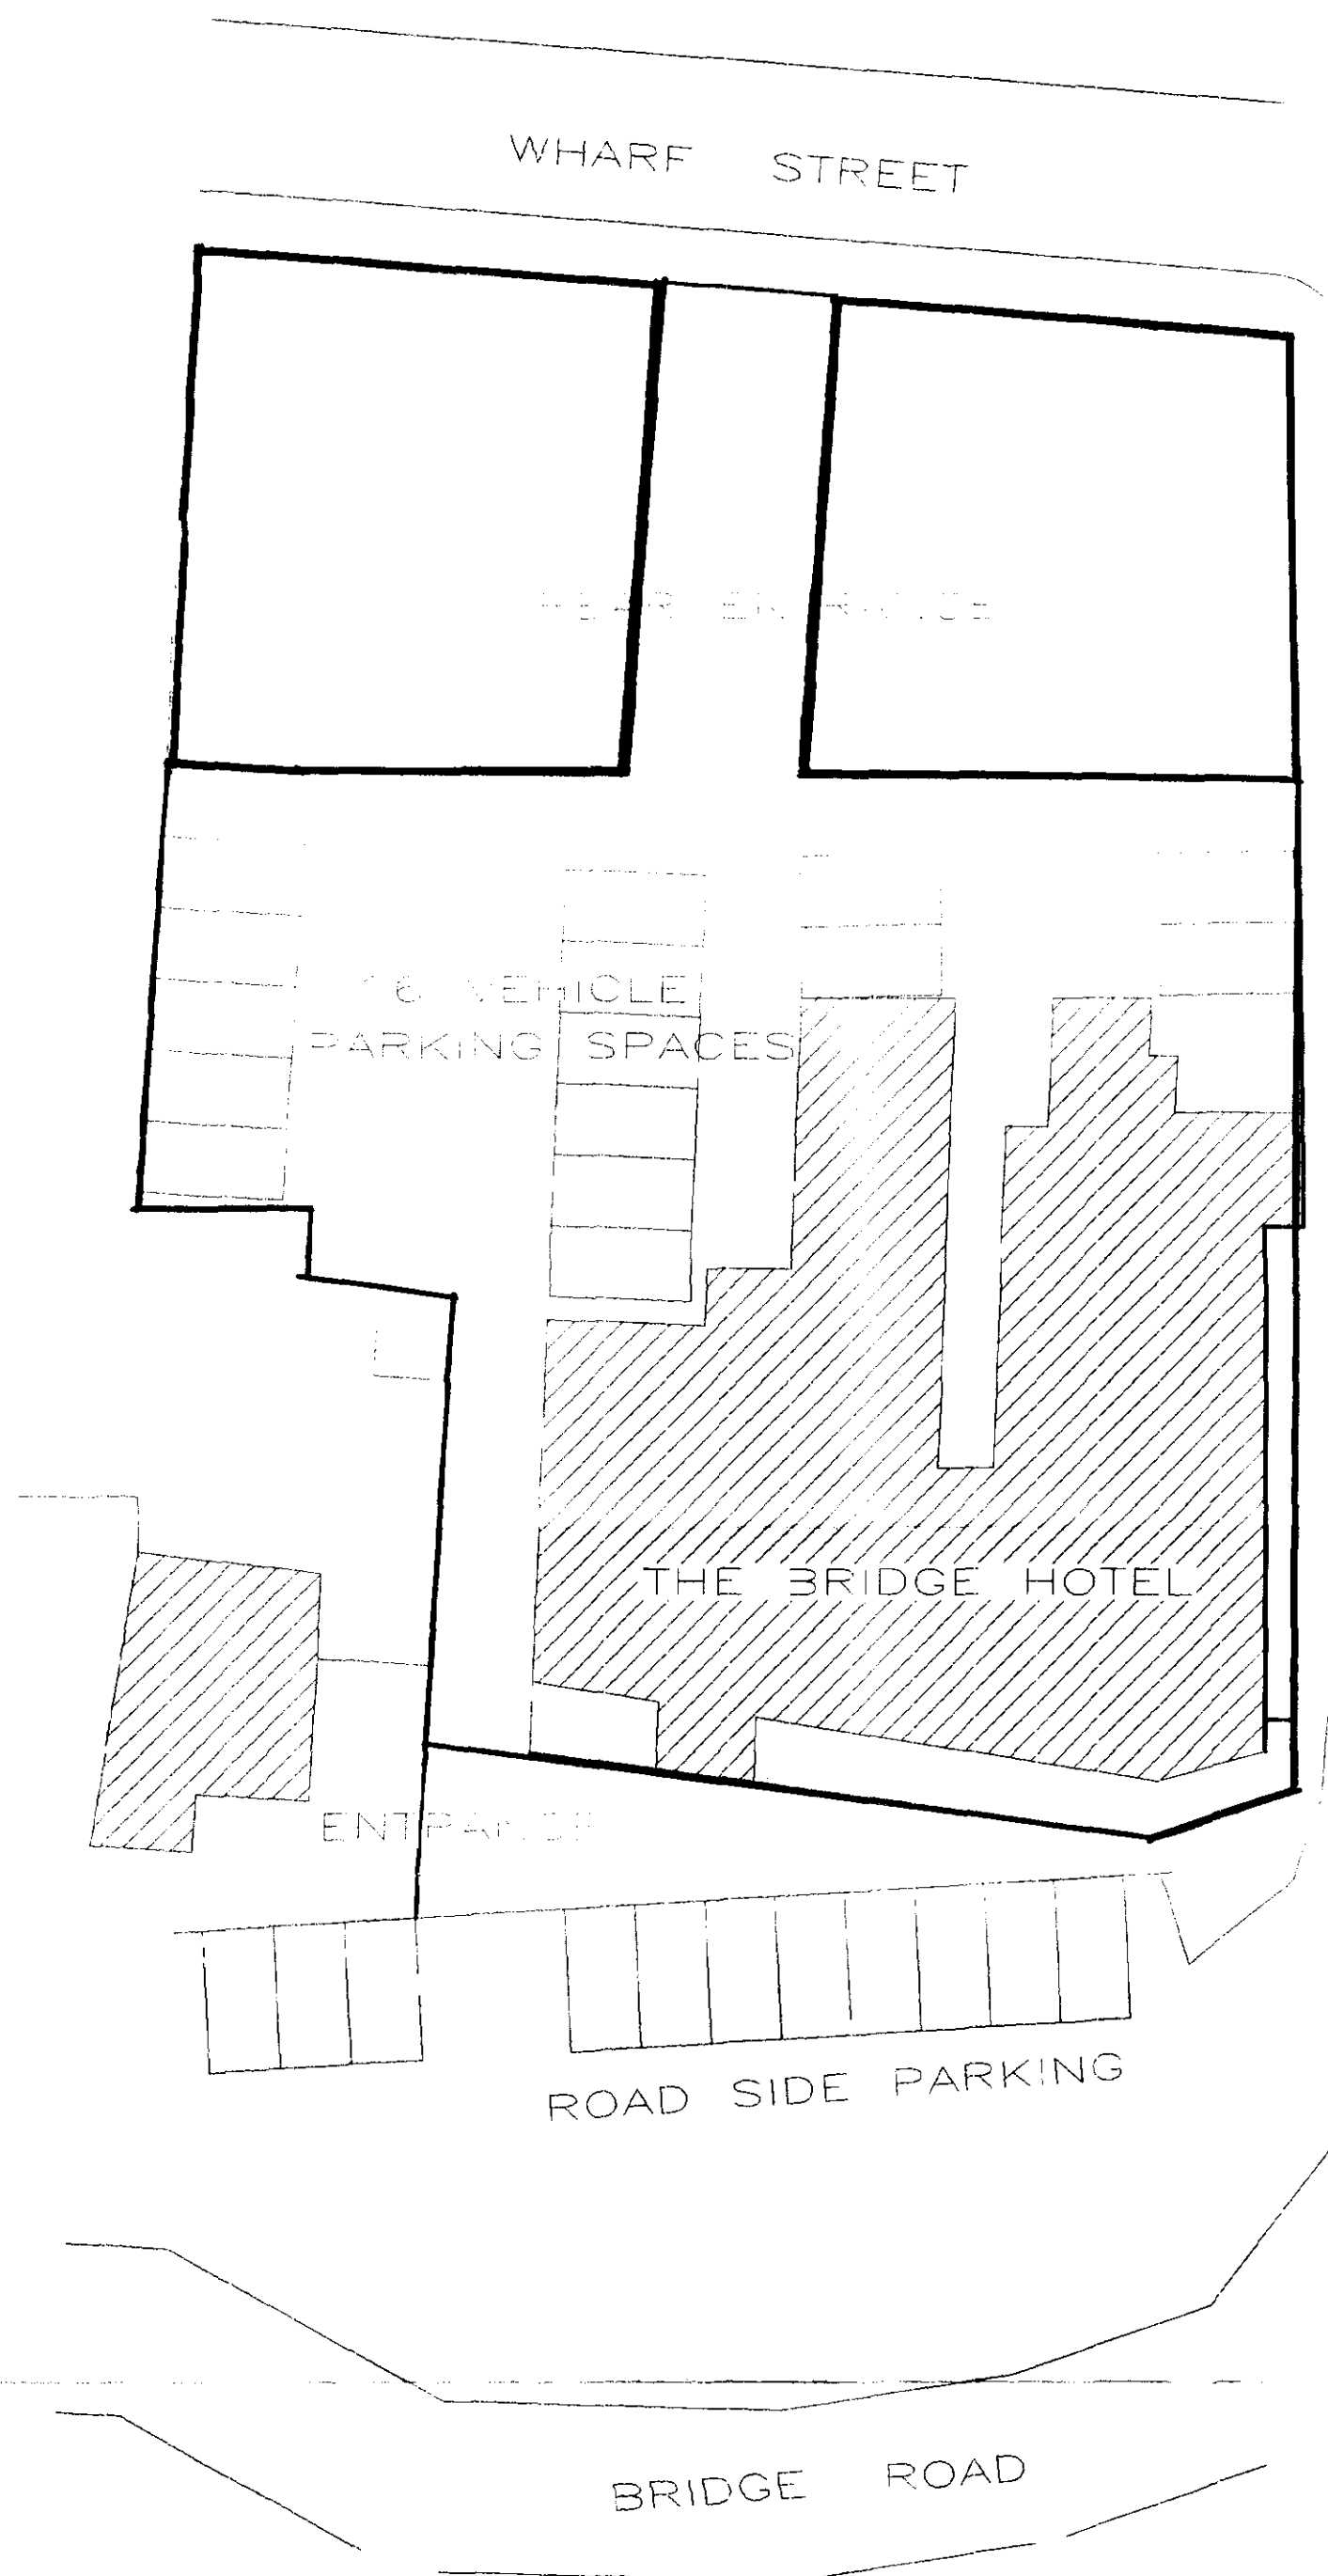

PROPOSED
SITE PLAN FOR
CHANGE OF USE OF
HOTEL TO HOSTEL

ADDRESS
THE BRIDGE HOTEL
BRIDGE ROAD
SUTTON BRIDGE

SCALE 1:250
DATE MAY 03
DRAWN DB

CONCEPT 2000 DESIGN
AND DEVELOPMENT LTD
DANBROOKE HOUSE
STATION ROAD
WISBECH ST MARY
WISBECH CAMBS
PE13 4RW

FILE No.777

DRAWING No.777

REVISION:
DATE

SHDC
Planning & Development
30 MAY 2003
Re: 0688/03