

A1



PROPOSED
OFFLOADING WHARF

**DETERMINED
PLAN**

HOUSING & PLANNING
- 9 SEP 1996
Ref: 0847196

1	28/08/96	M.T.	PLANNING APPLICATION
Mark	Date	By	Rev.

SUTTON BRIDGE
POWER STATION
OFFLOADING WHARF

WHARF LOCATION PLAN

Drawing Status
PLANNING APPLICATION

ARUP Ove Arup & Partners
13 Fitzroy Street, London W1P 6BQ
Tel: 011-636 1531 Fax: 011-580 3924

Scale: 1:5000
Dn: M.T. Date: 28/08/96 Cnd: A.P.H. Passed: J.R.H.

Job No: 51367 Drawing No: WGA001 Rev: 1

A1



1	28/08/96	M.T.	PLANNING APPLICATION
Work	Date	By	Rev.

Job Title

**SUTTON BRIDGE
POWER STATION
OFFLOADING WHARF**


Drawing Title

PLAN


Drawing Status

PLANNING APPLICATION

ARUP Ove Arup & Partners			
13 Fitzroy Street, London W1P 6JH Tel: 071-636 1531 Fax: 071-588 3954			
Scale: 1:200	Drn: M.T.	Date: 28/08/96	Des: A.P.H. Passed: J.R.H.
Job No: 51367	Drawing No: WGA002	Rev: 1	

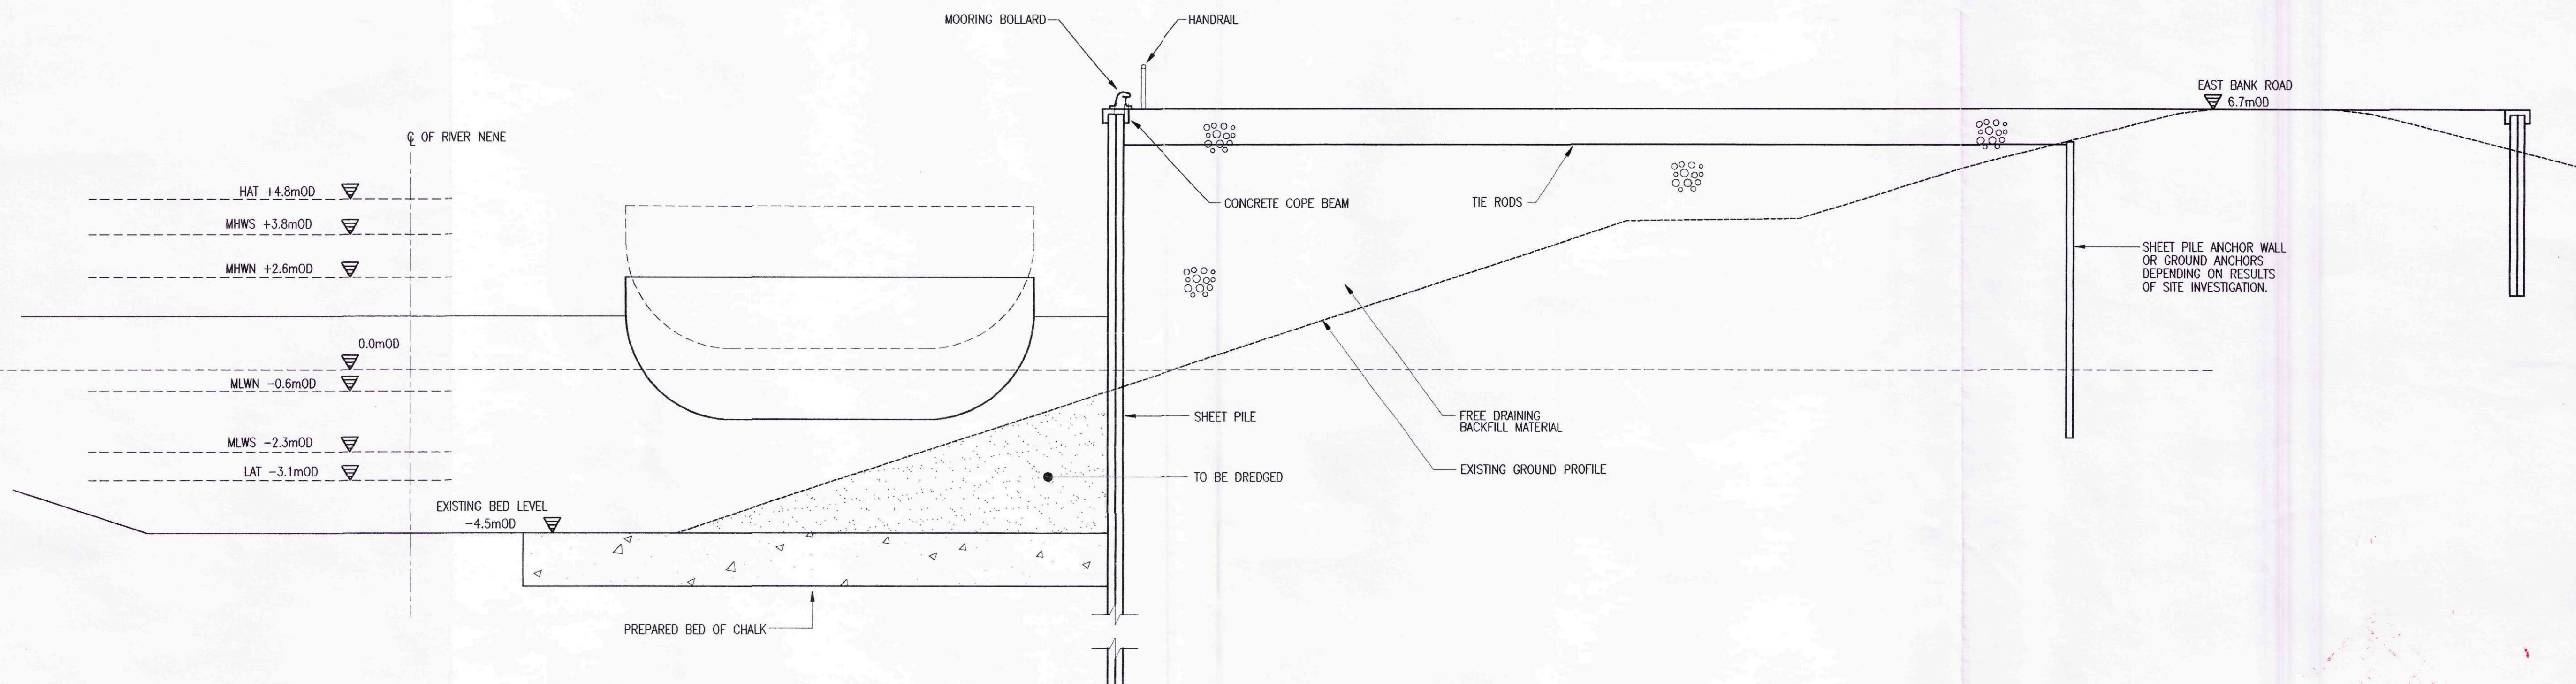

TYPICAL SECTION

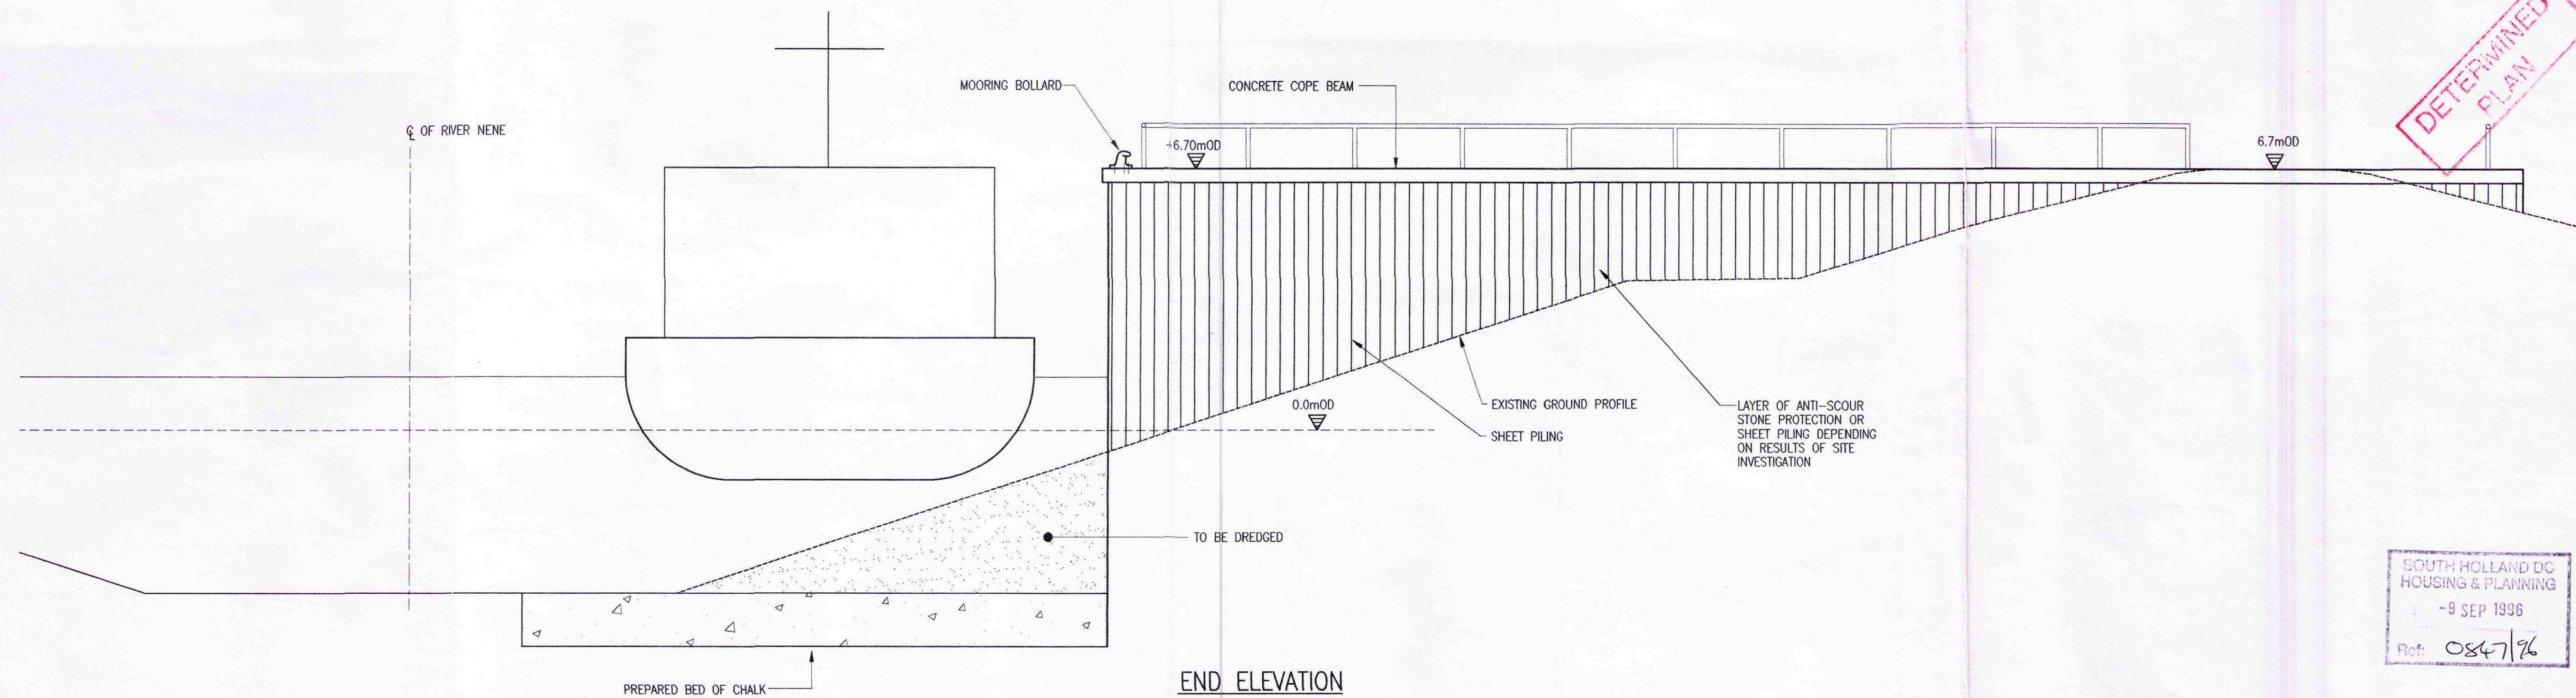

END ELEVATION

**DETERMINED
PLAN**

SOUTH HOLLAND DC
HOUSING & PLANNING
-9 SEP 1996
Ref: 0847/96


Mark	Date	By	Rev.
1	28/09/96	M.T.	PLANNING APPLICATION

Job Title
**SUTTON BRIDGE
POWER STATION
OFFLOADING WHARF**

Drawing Title
**TYPICAL SECTION AND
END ELEVATION**

Drawing Status
PLANNING APPLICATION

ARUP Ove Arup & Partners[©]
15 Fitzroy Street, London W1P 6BS
Tel: 011-538 1531 Fax: 011-580 3924
Scale: 1:100
Dm. M.T. Date 28/08/96 Chd. A.P.H. Passed J.R.H.
Job No. 51367 Drawing No. WGA003 Rev. 1

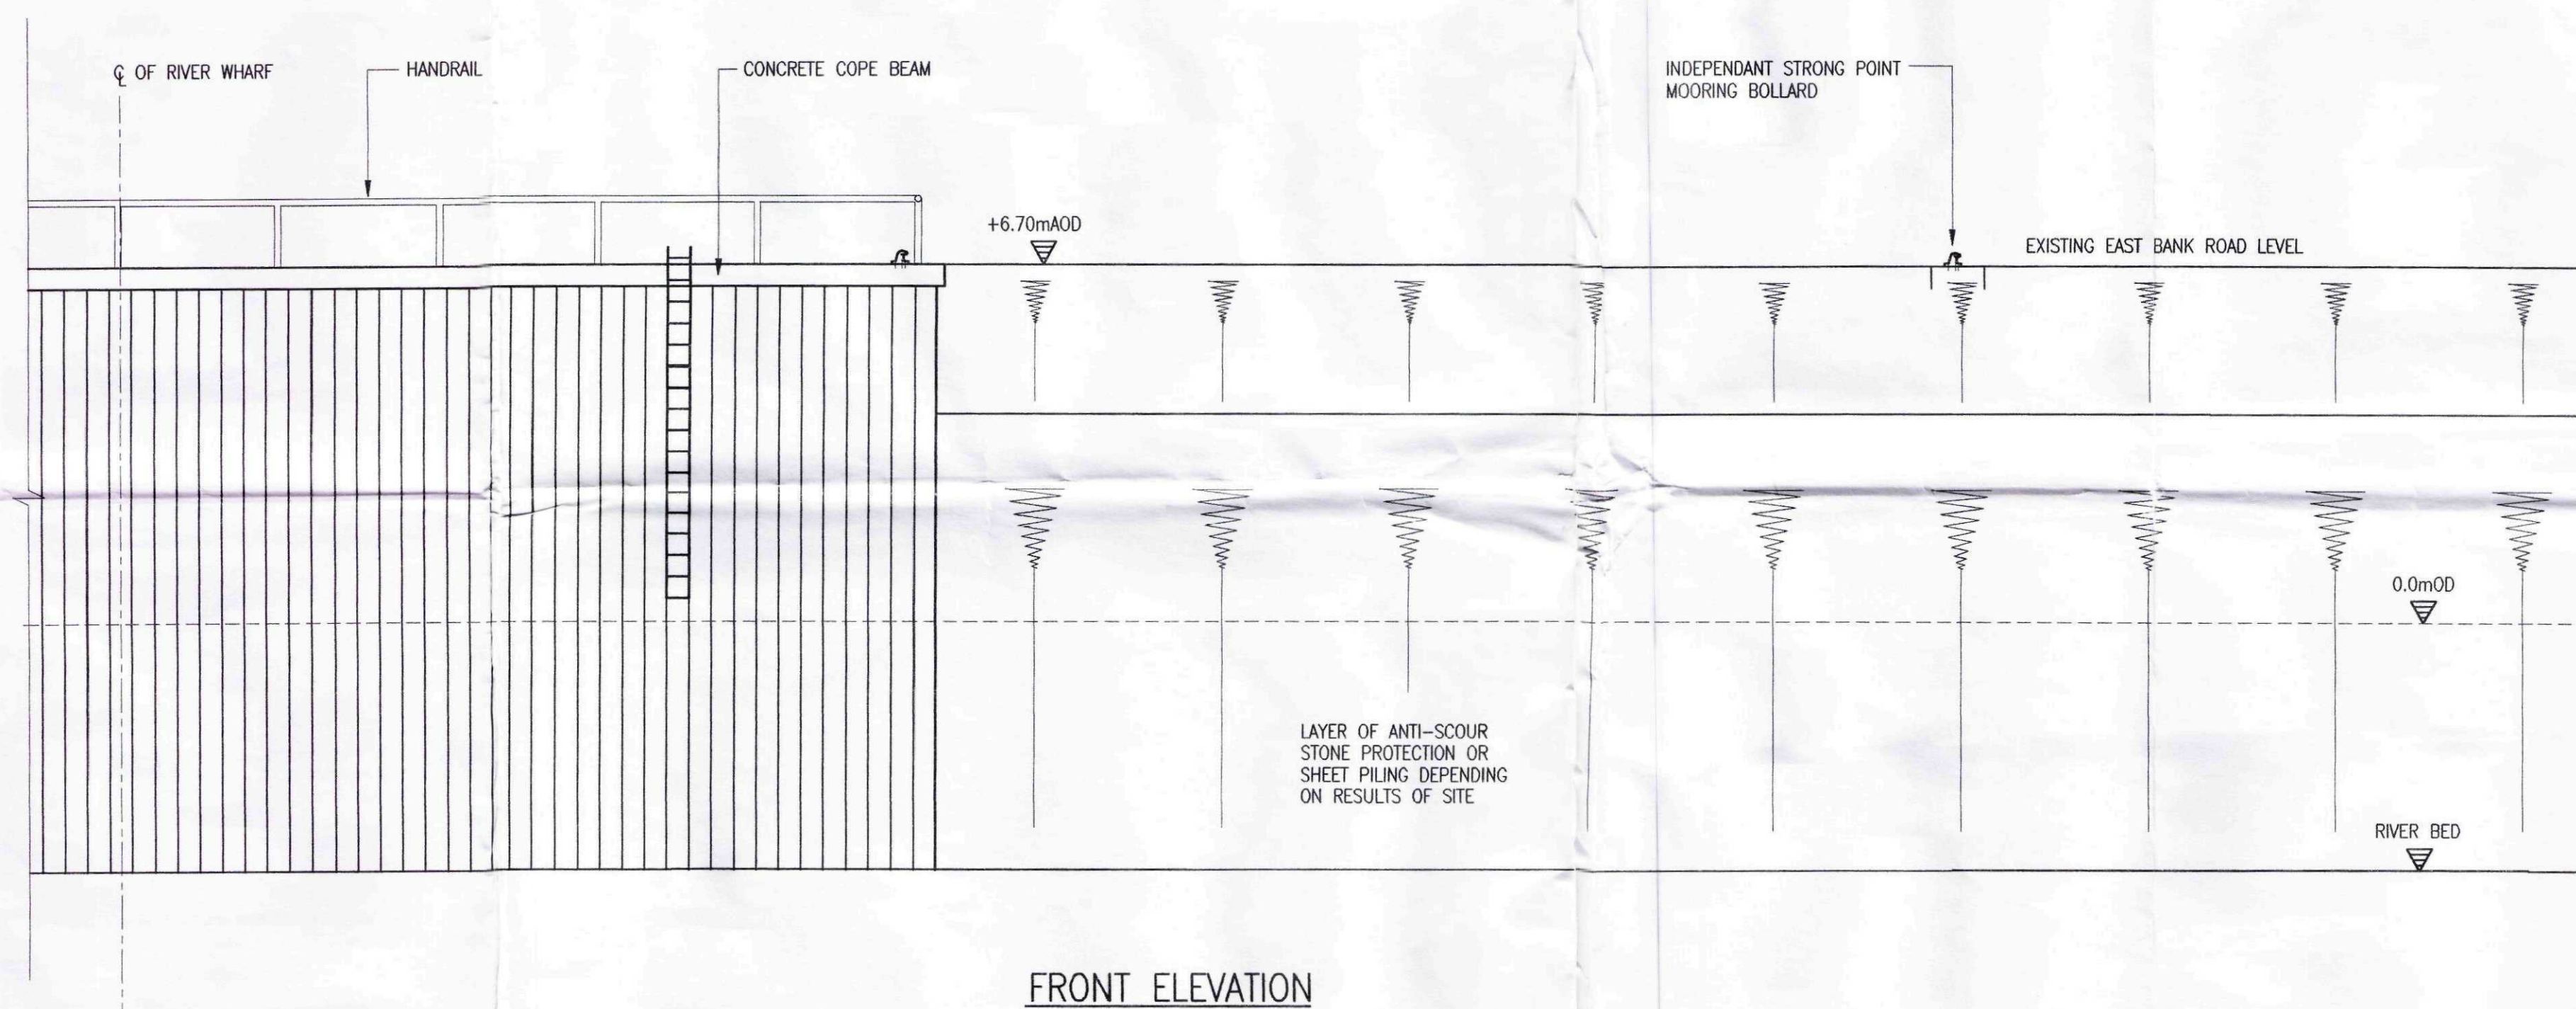

**DETERMINED
PLAN**

SOUTH HOLLAND DC
HOUSING & PLANNING
-9 SEP 1996
Ref: 0847/96

1	28/08/96	M.T.	PLANNING APPLICATION
Mark	Date	By	Rev.

Job Title
SUTTON BRIDGE
POWER STATION
OFFLOADING WHARF

Drawing Title
FRONT ELEVATION

Drawing Status
PLANNING APPLICATION


ARUP Ove Arup & Partners
13 Fitzroy Street London W1P 6SQ
Tel: 011-636 1531 Fax: 011-580 3924

Scale: 1:100

Drn. M.T. Date 28/08/96 Chd. A.P.H. Passed J.R.H.

Job No. 51367 Drawing No. WGA004 Rev. 1

A1

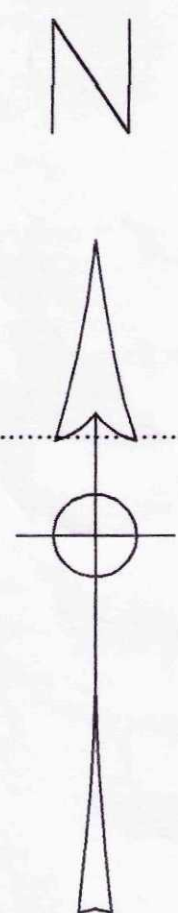

PROPOSED OFFLOADING WHARF —
SITE AREA

BT JOINT BOXES

8628

BT BURIED COUPLING

0027

South Holland
6812

5911

Mean High Water
Mud

South
Holland
Bridge

Sluice

MHW

6605

BM 6.74m

6.3m

MEAN HIGH WATER

MEAN HIGH WATER

PROPOSED ACCESS ROAD

PROPOSED
POWER STATION
SITE

0001

**DETERMINED
PLAN**

SOUTH HOLLAND DC
HOUSING & PLANNING
29 SEP 1996
Ref: C847/2

1	28/08/96	M.T.	PLANNING APPLICATION
Mark	Date	By	Rev.

SUTTON BRIDGE
POWER STATION
OFFLOADING WHARF

WHARF & ACCESS ROAD AREA
Drawing Title
PLANNING APPLICATION

ARUP Ove Arup & Partners
13 Fitzroy Street London W1P 6BD
Tel: 011-636 1531 Fax: 011-580 3924
Scales 1:100
Dm: M.T. Date 28/08/96 Chd: A.P.H. Passed: J.R.H.
Drawing Status
Job No. 51367 Drawing No. WGA005 Rev. 1