



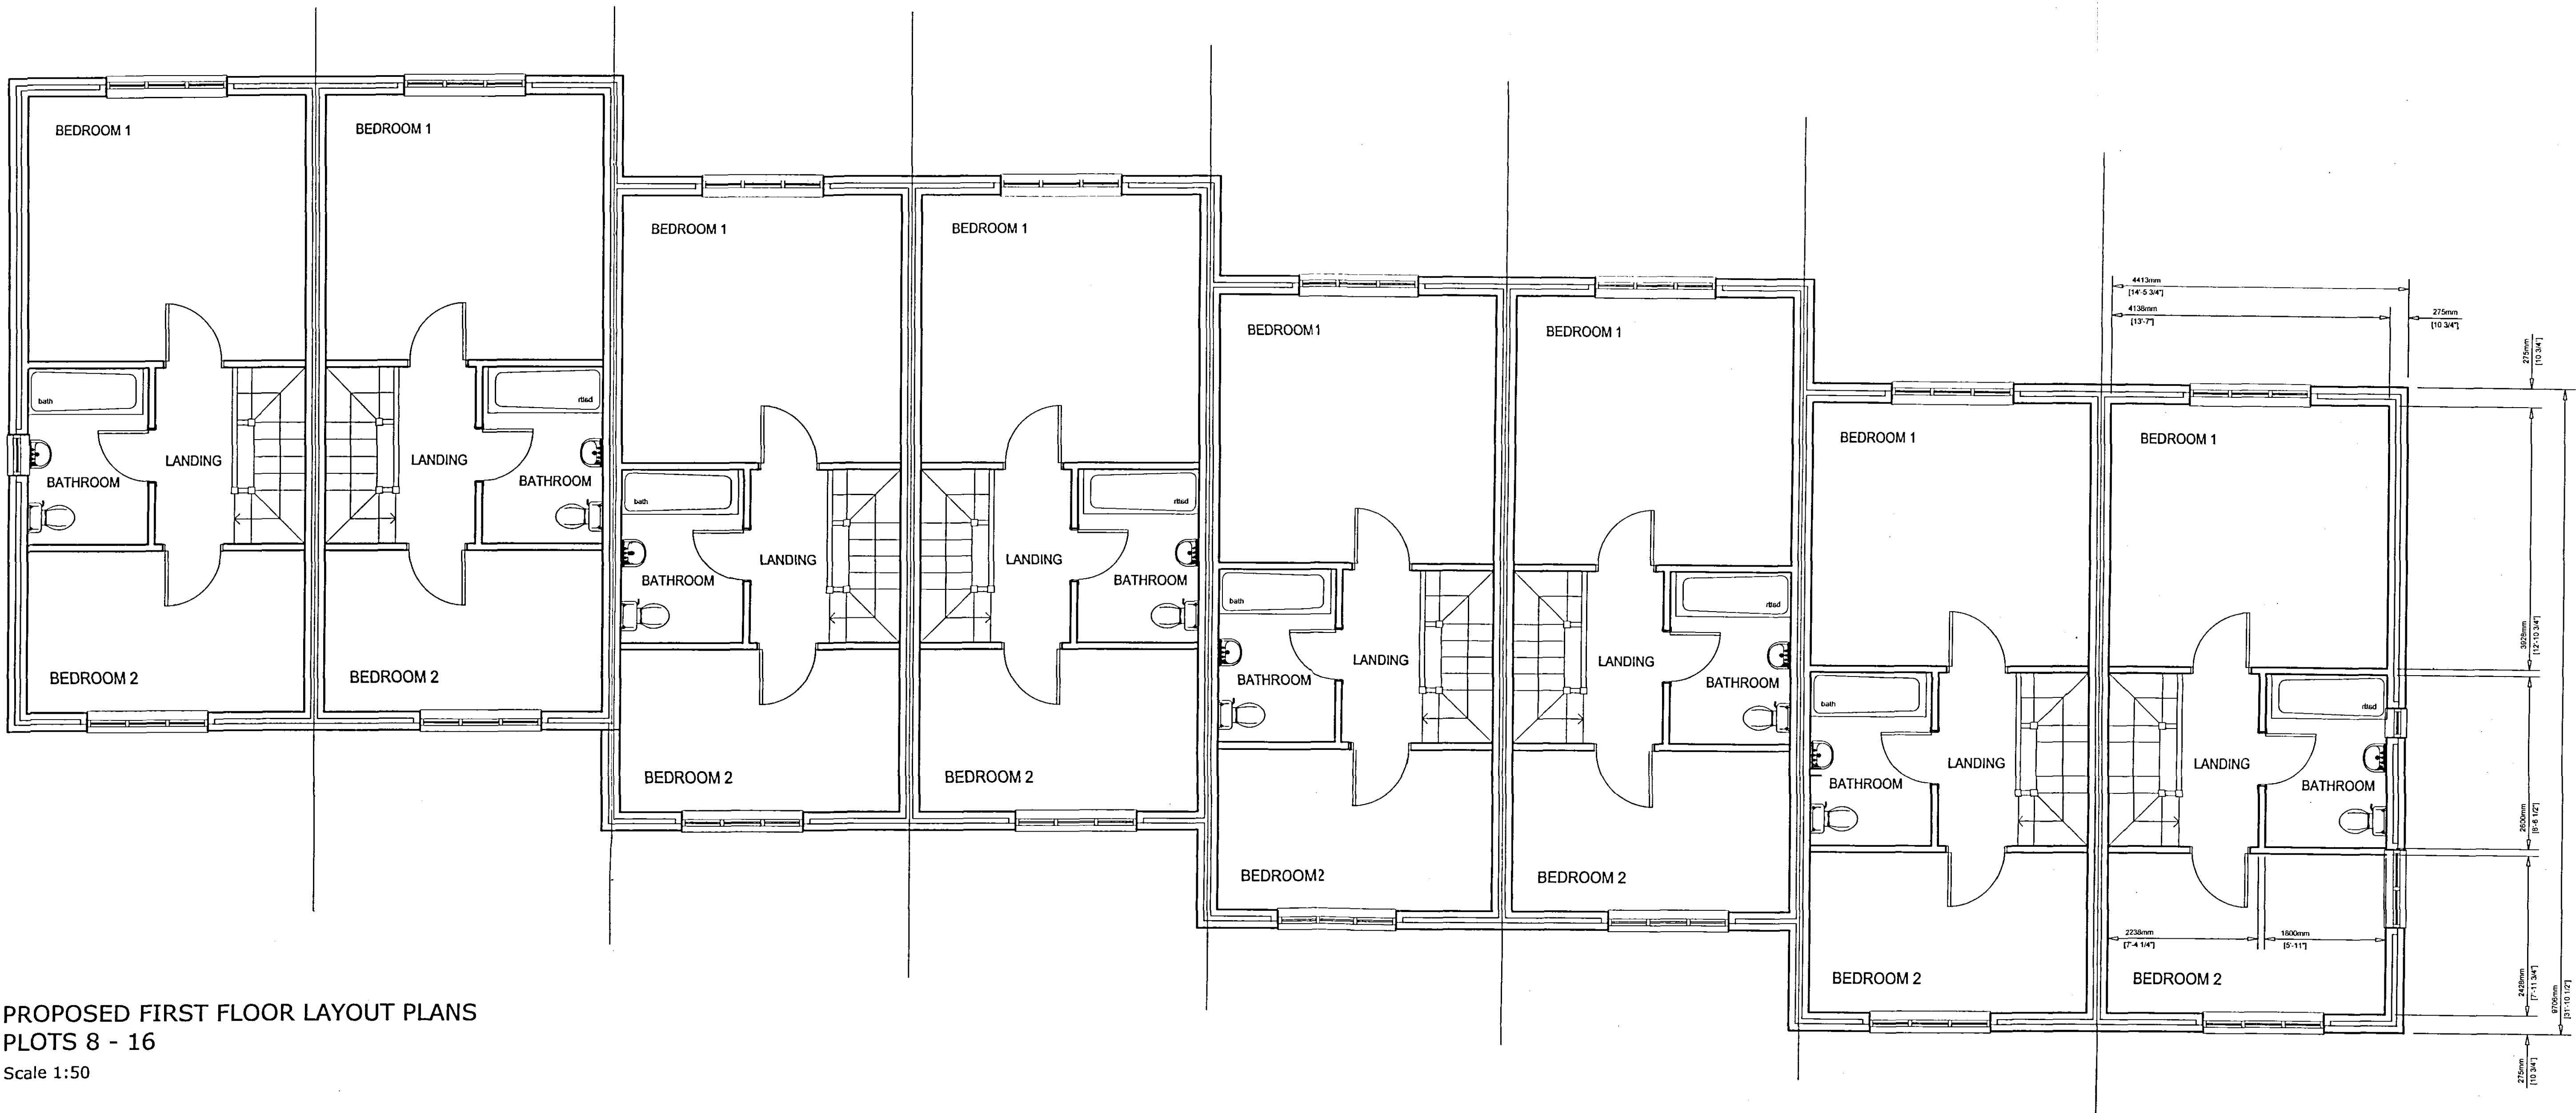


PROPOSED FIRST FLOOR LAYOUT PLANS
PLOTS 8 - 16
Scale 1:50

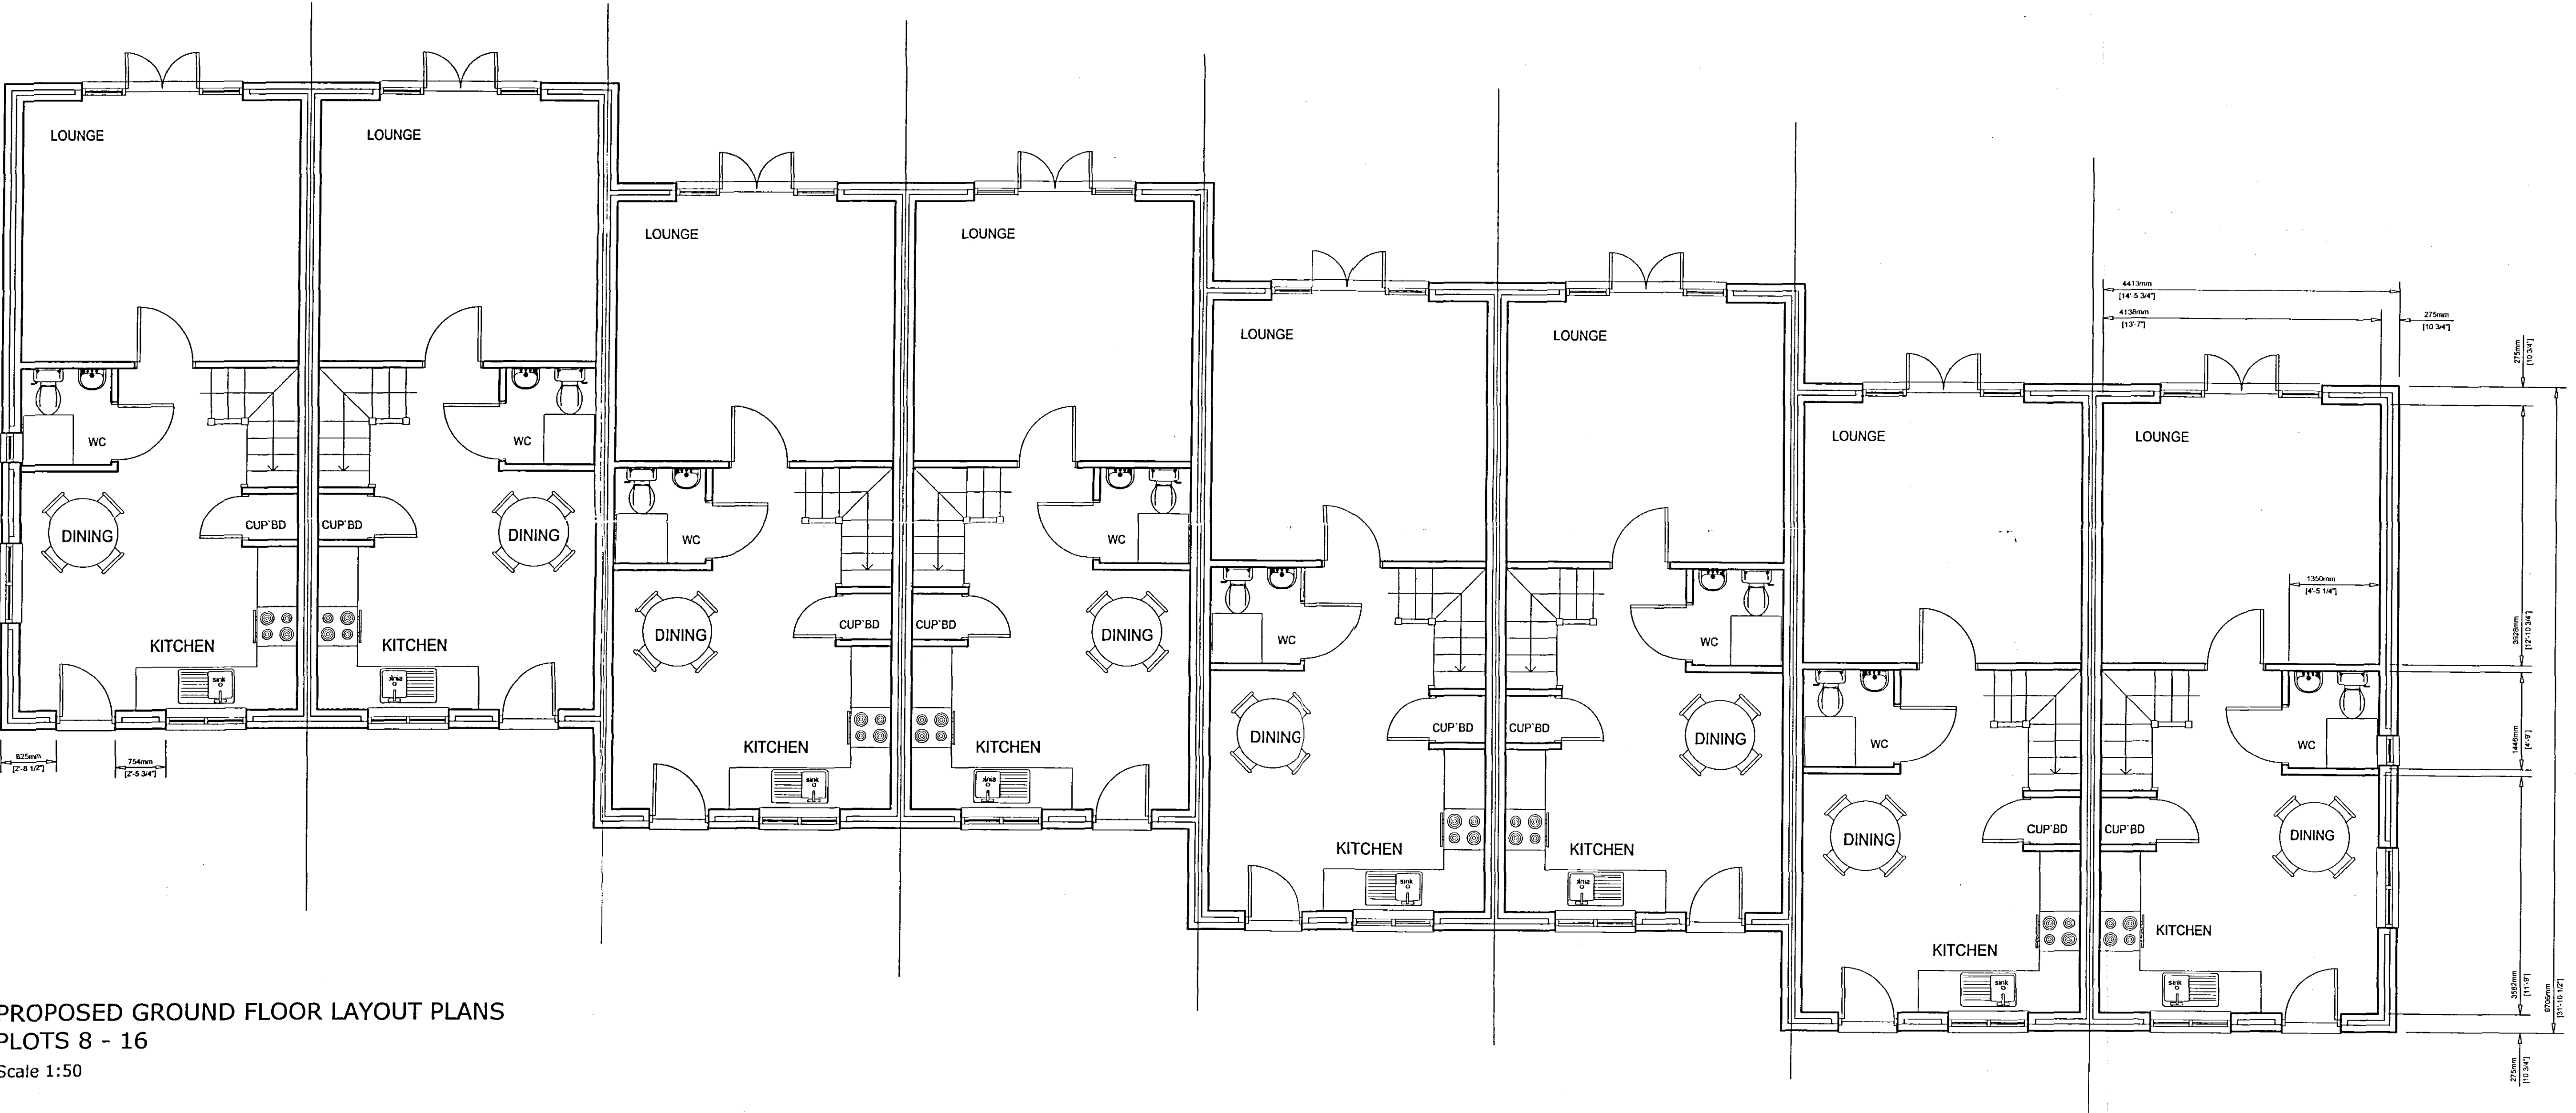


PROPOSED GROUND FLOOR LAYOUT PLANS
PLOTS 8 - 16
Scale 1:50



PROPOSED FRONT ELEVATION
scale: 1:100

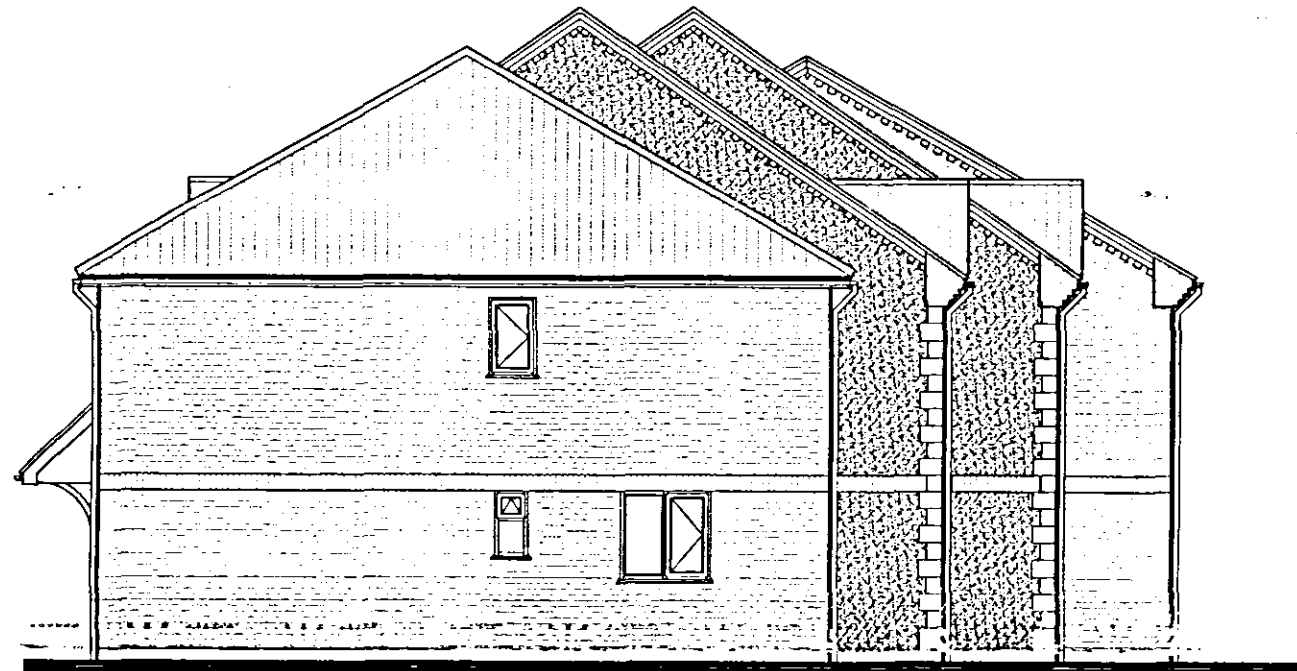

PROPOSED SIDE ELEVATION
scale: 1:100

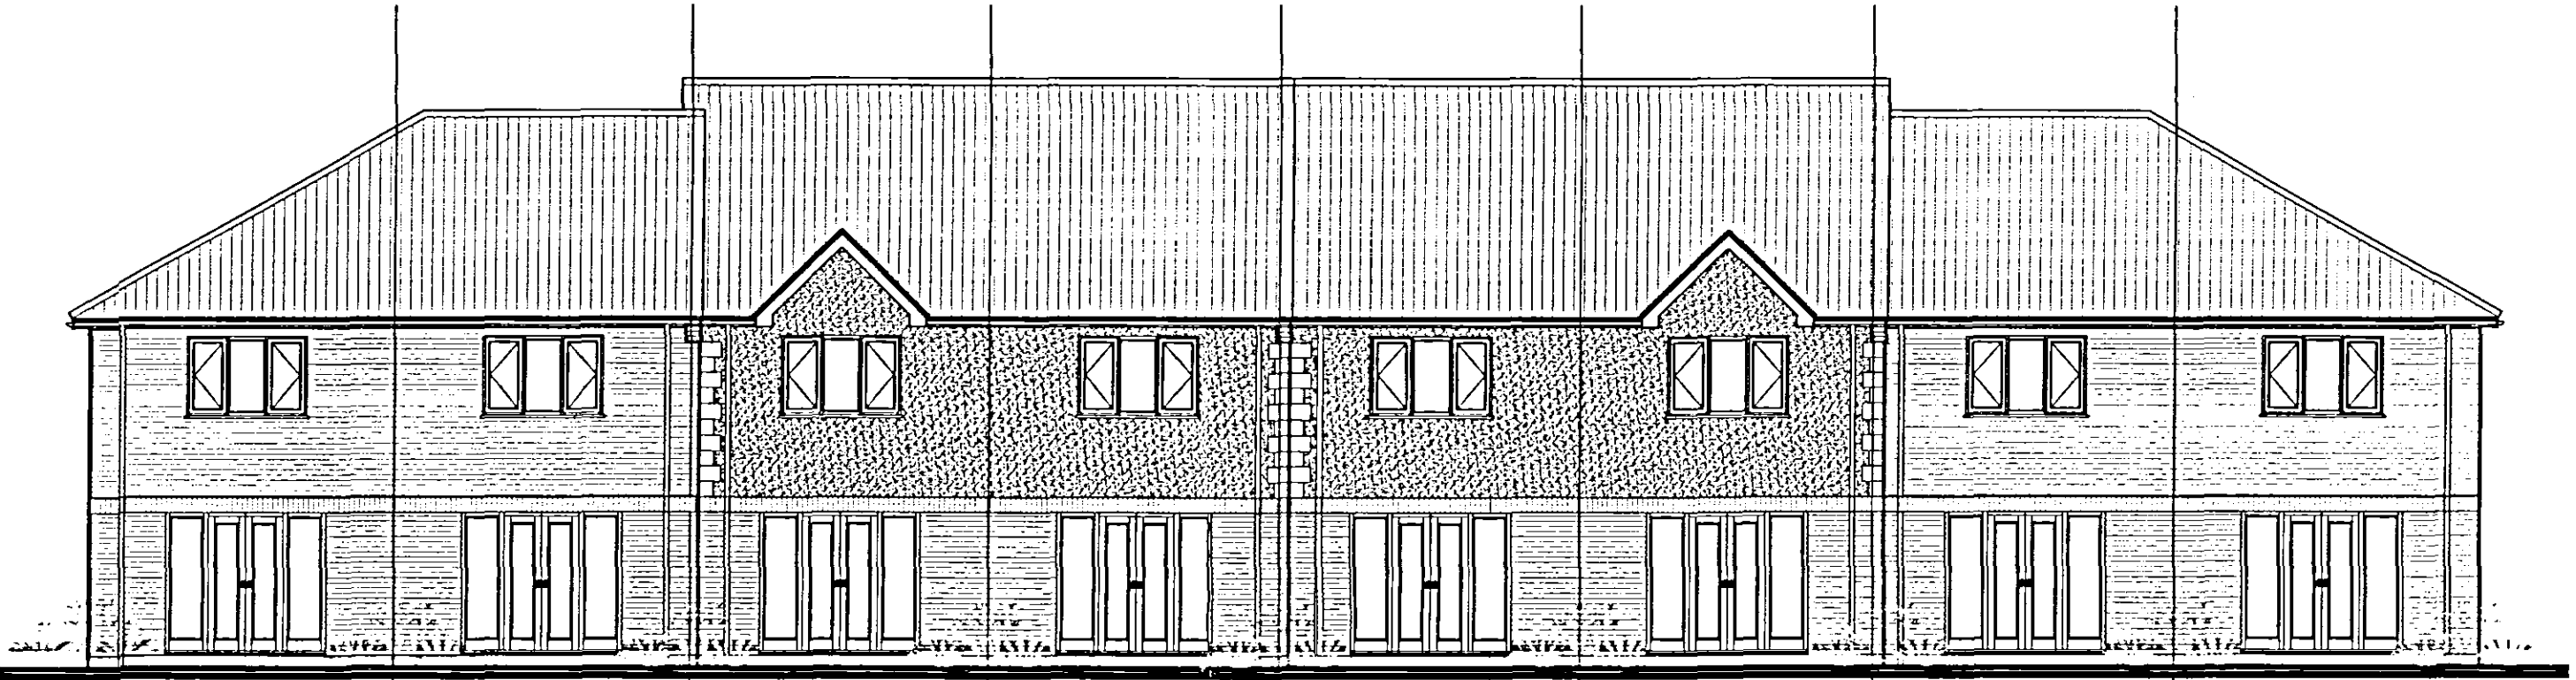

PROPOSED REAR ELEVATION
scale: 1:100



PROPOSED SIDE ELEVATION
scale: 1:100

	</
--	--	----