




 


ENCLOSURE ELEVATION

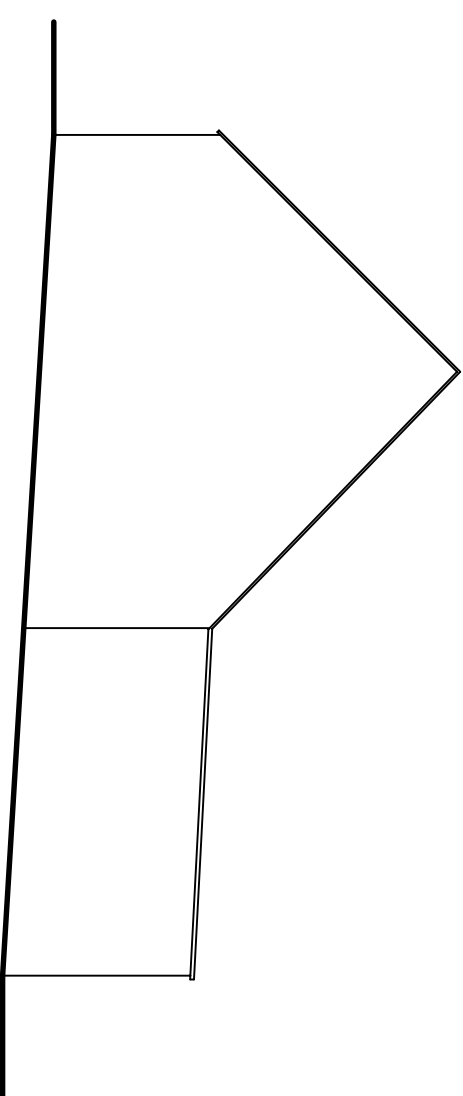



ROAD ELEVATION

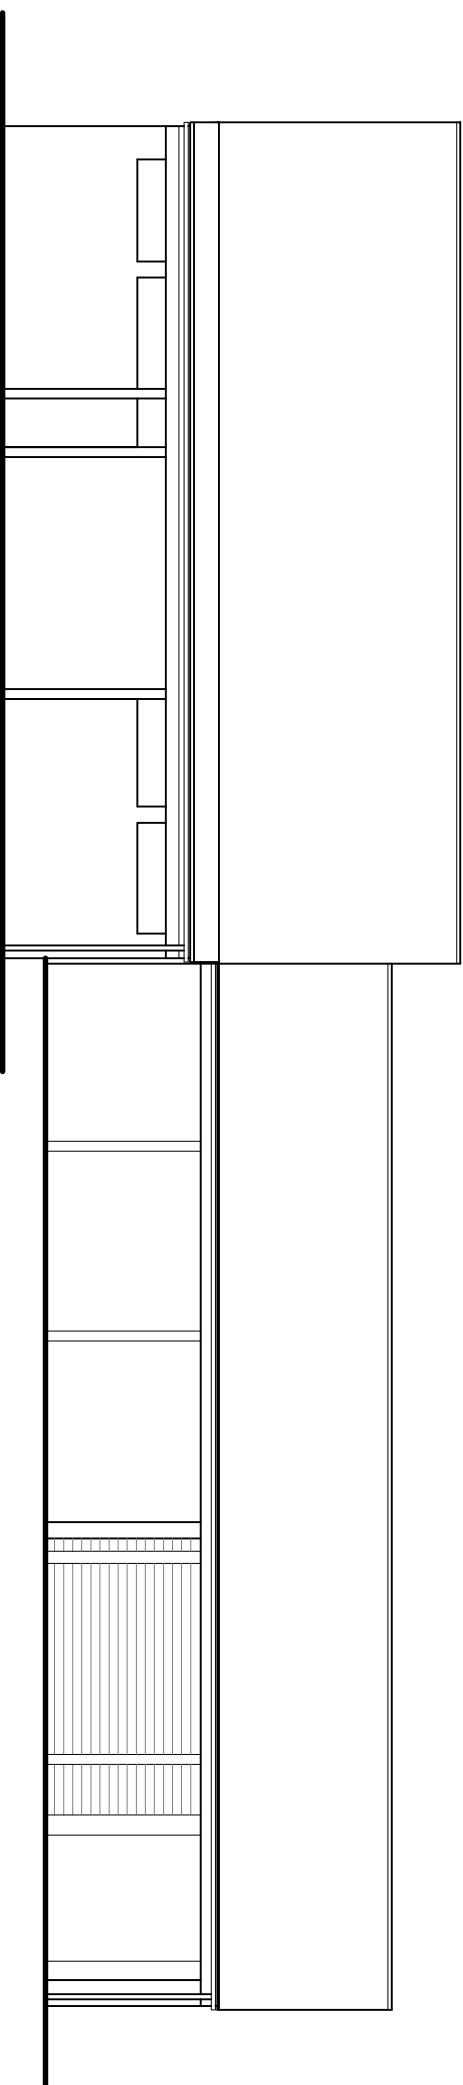

YARD ELEVATION

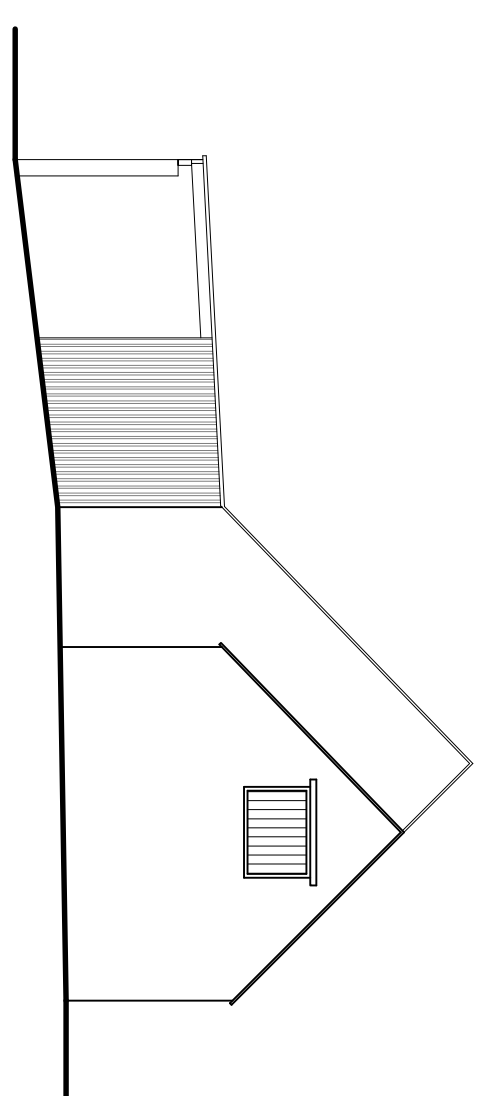

FIELD ELEVATION

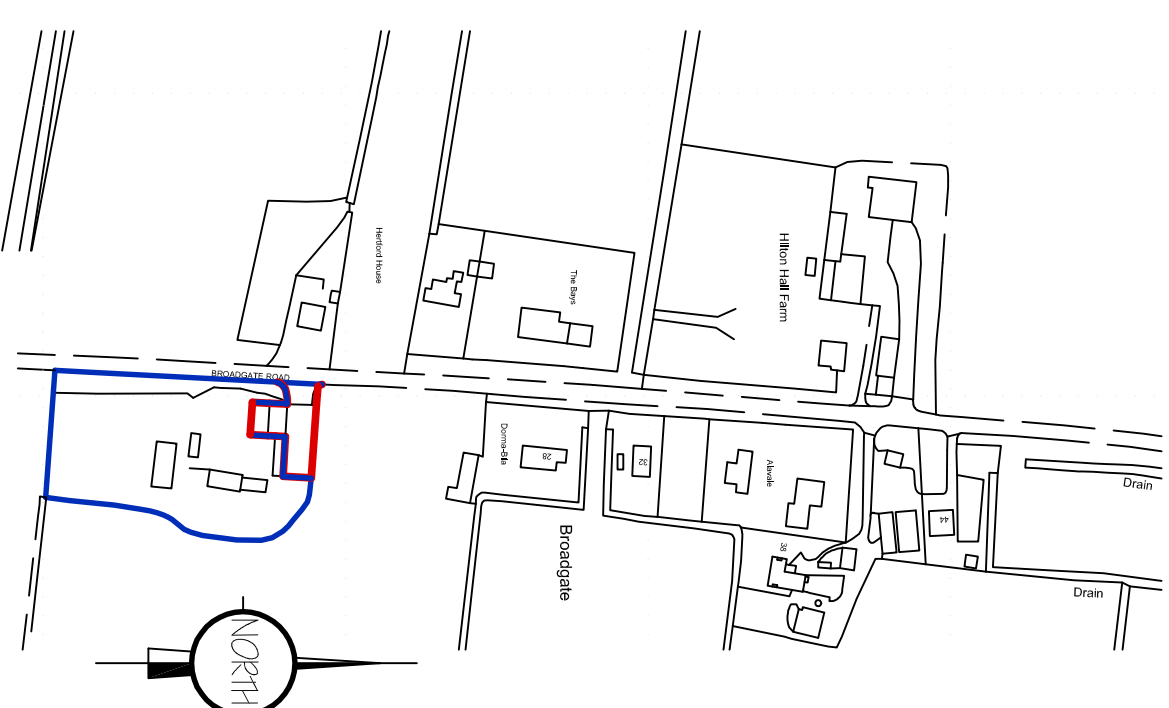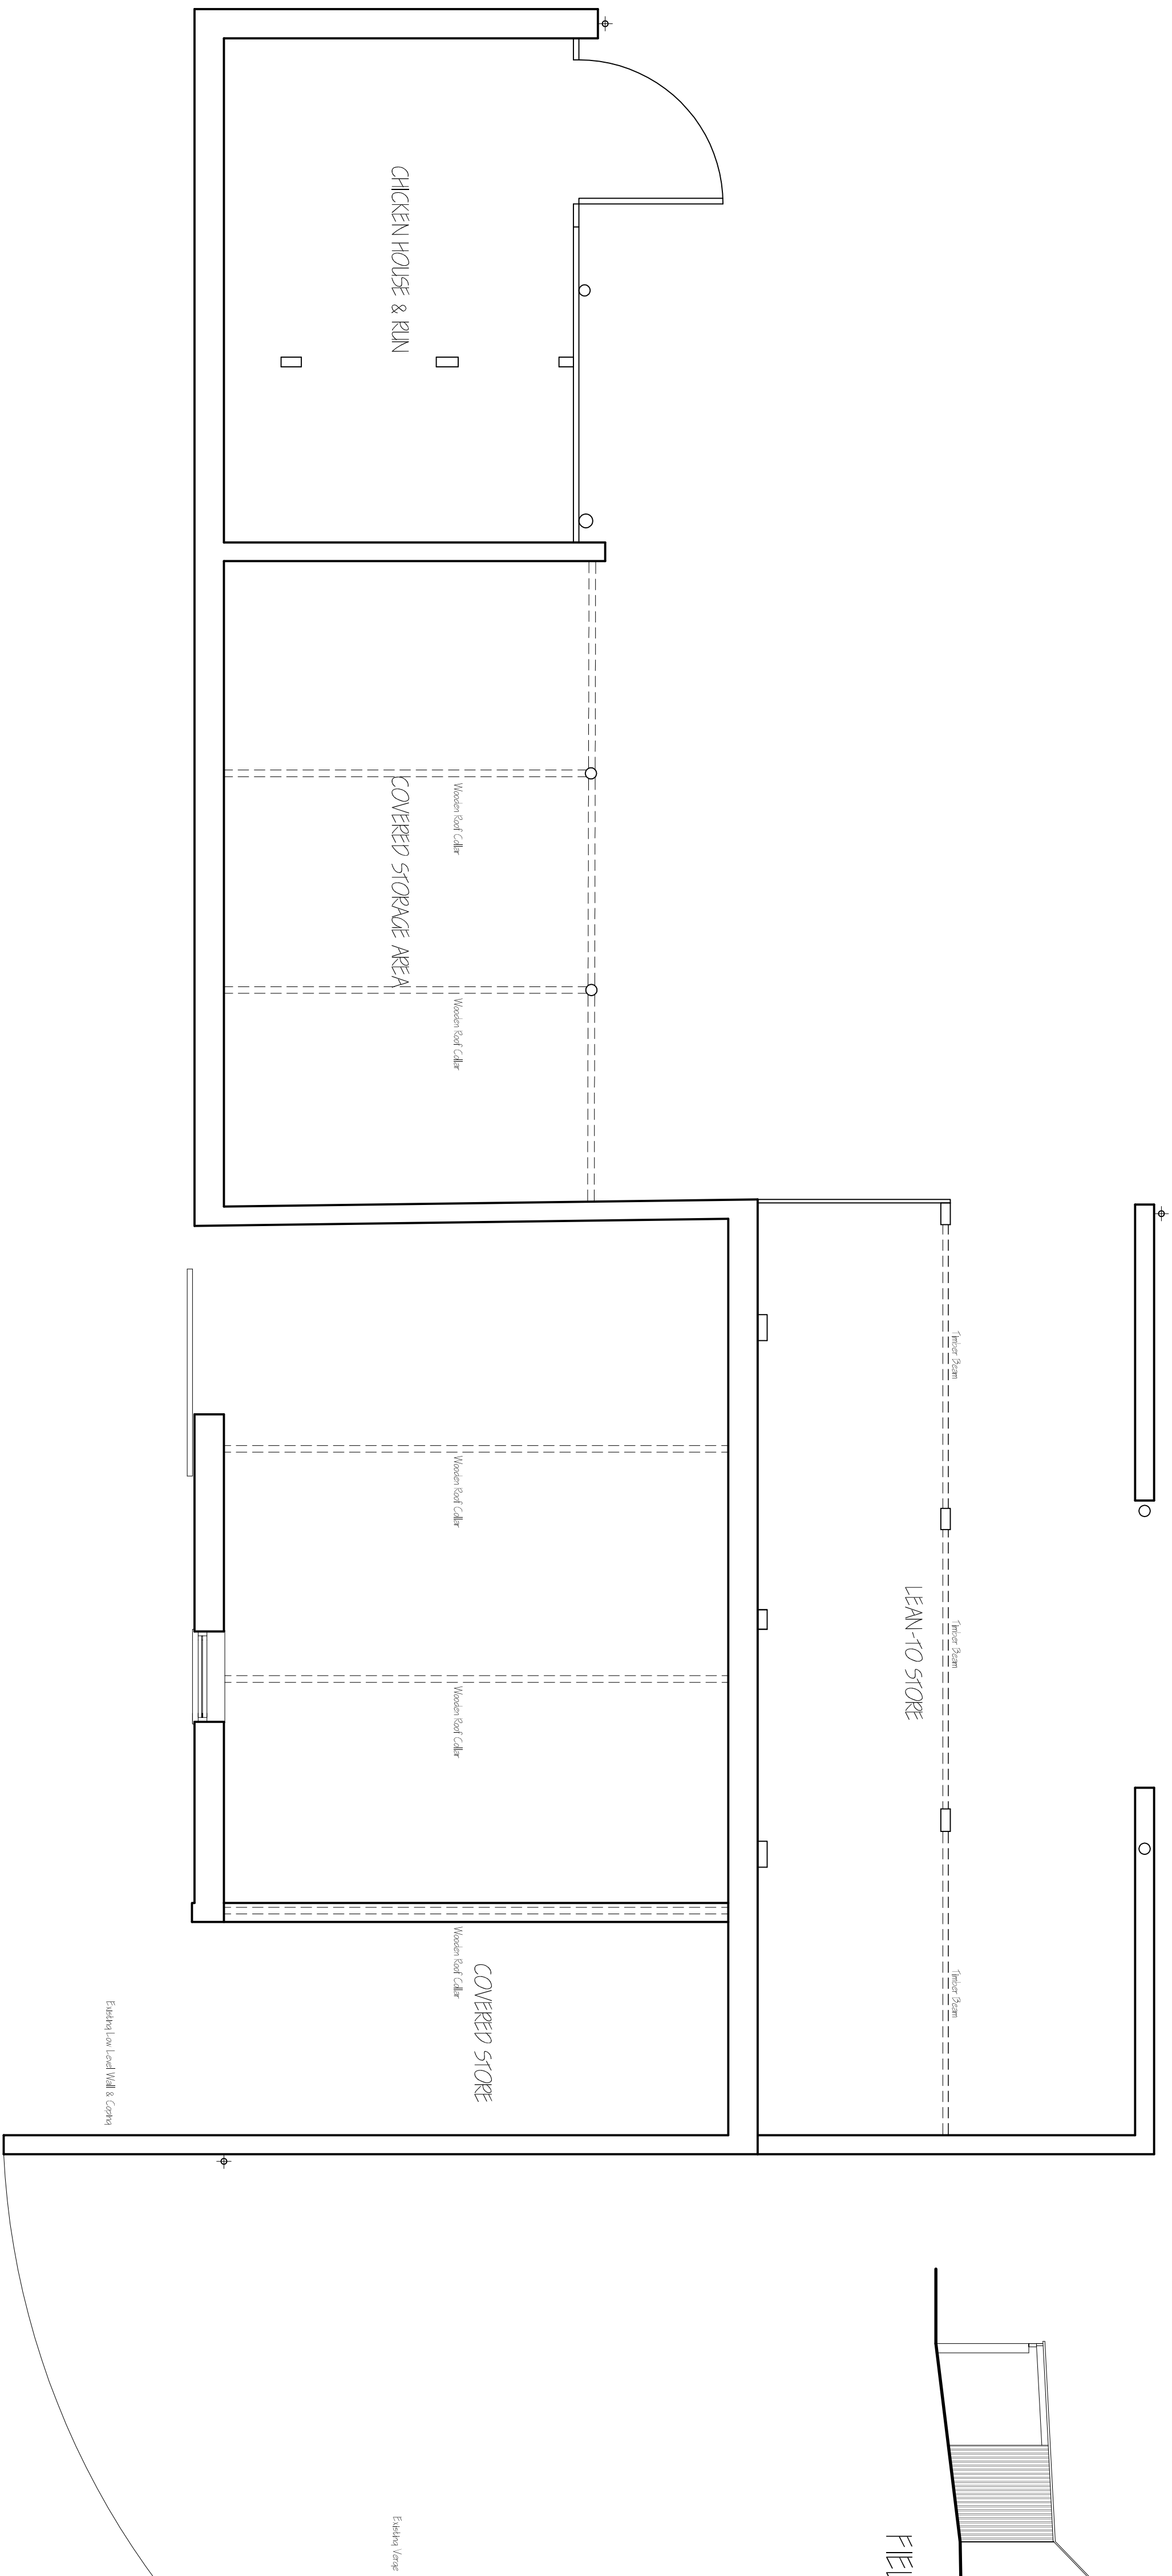

LOCATION PLAN 1:2500C

A	RANALP APPLICA	JUN 2017
ref:	revision	

G. R. MERCHANT LTD.
I.ENG AMICE FMO

**ARCHITECTURAL, STRUCTURAL
AND LAND DRAINAGE
CONSULTANTS**

4 Wrights Mews
12A Park Road, Holbeach,
Spalding, Lincs. PE12 7EE
Tel: 01406 490800
Fax: 01406 425744
E-Mail: gr.merchant@btconnect.com

Project:
BARN CONVERSION TO HOLIDAY LET
'THE HOLLIES', 18 BROADGATE
SUTTON ST EDMUNDS
LINGS, PE12 0LT

Client
MR & MRS P ECUYER

Drawing
FLOOR PLAN - EXISTING
ELEVATIONS - EXISTING
LOCATION PLAN - EXISTING

Job Ref.	Drawing No.
----------	-------------

Date	Drawn
------	-------

Scales

DO NOT SCALE FROM THIS DRAWING

One of the main reasons for the lack of research on the effects of the Internet on the workplace is that the Internet is a relatively new technology. The Internet was first developed in the 1960s, and it was not until the 1990s that it became widely available to the general public. As a result, there has been a significant amount of research on the effects of the Internet on the workplace in the past few years. This research has shown that the Internet has a number of effects on the workplace, including increasing productivity, improving communication, and reducing costs. However, there is still a need for more research on the effects of the Internet on the workplace, particularly in the area of employee well-being. This is because the Internet has the potential to have both positive and negative effects on employee well-being, and it is important to understand the full range of these effects in order to develop effective strategies for managing the Internet in the workplace.