


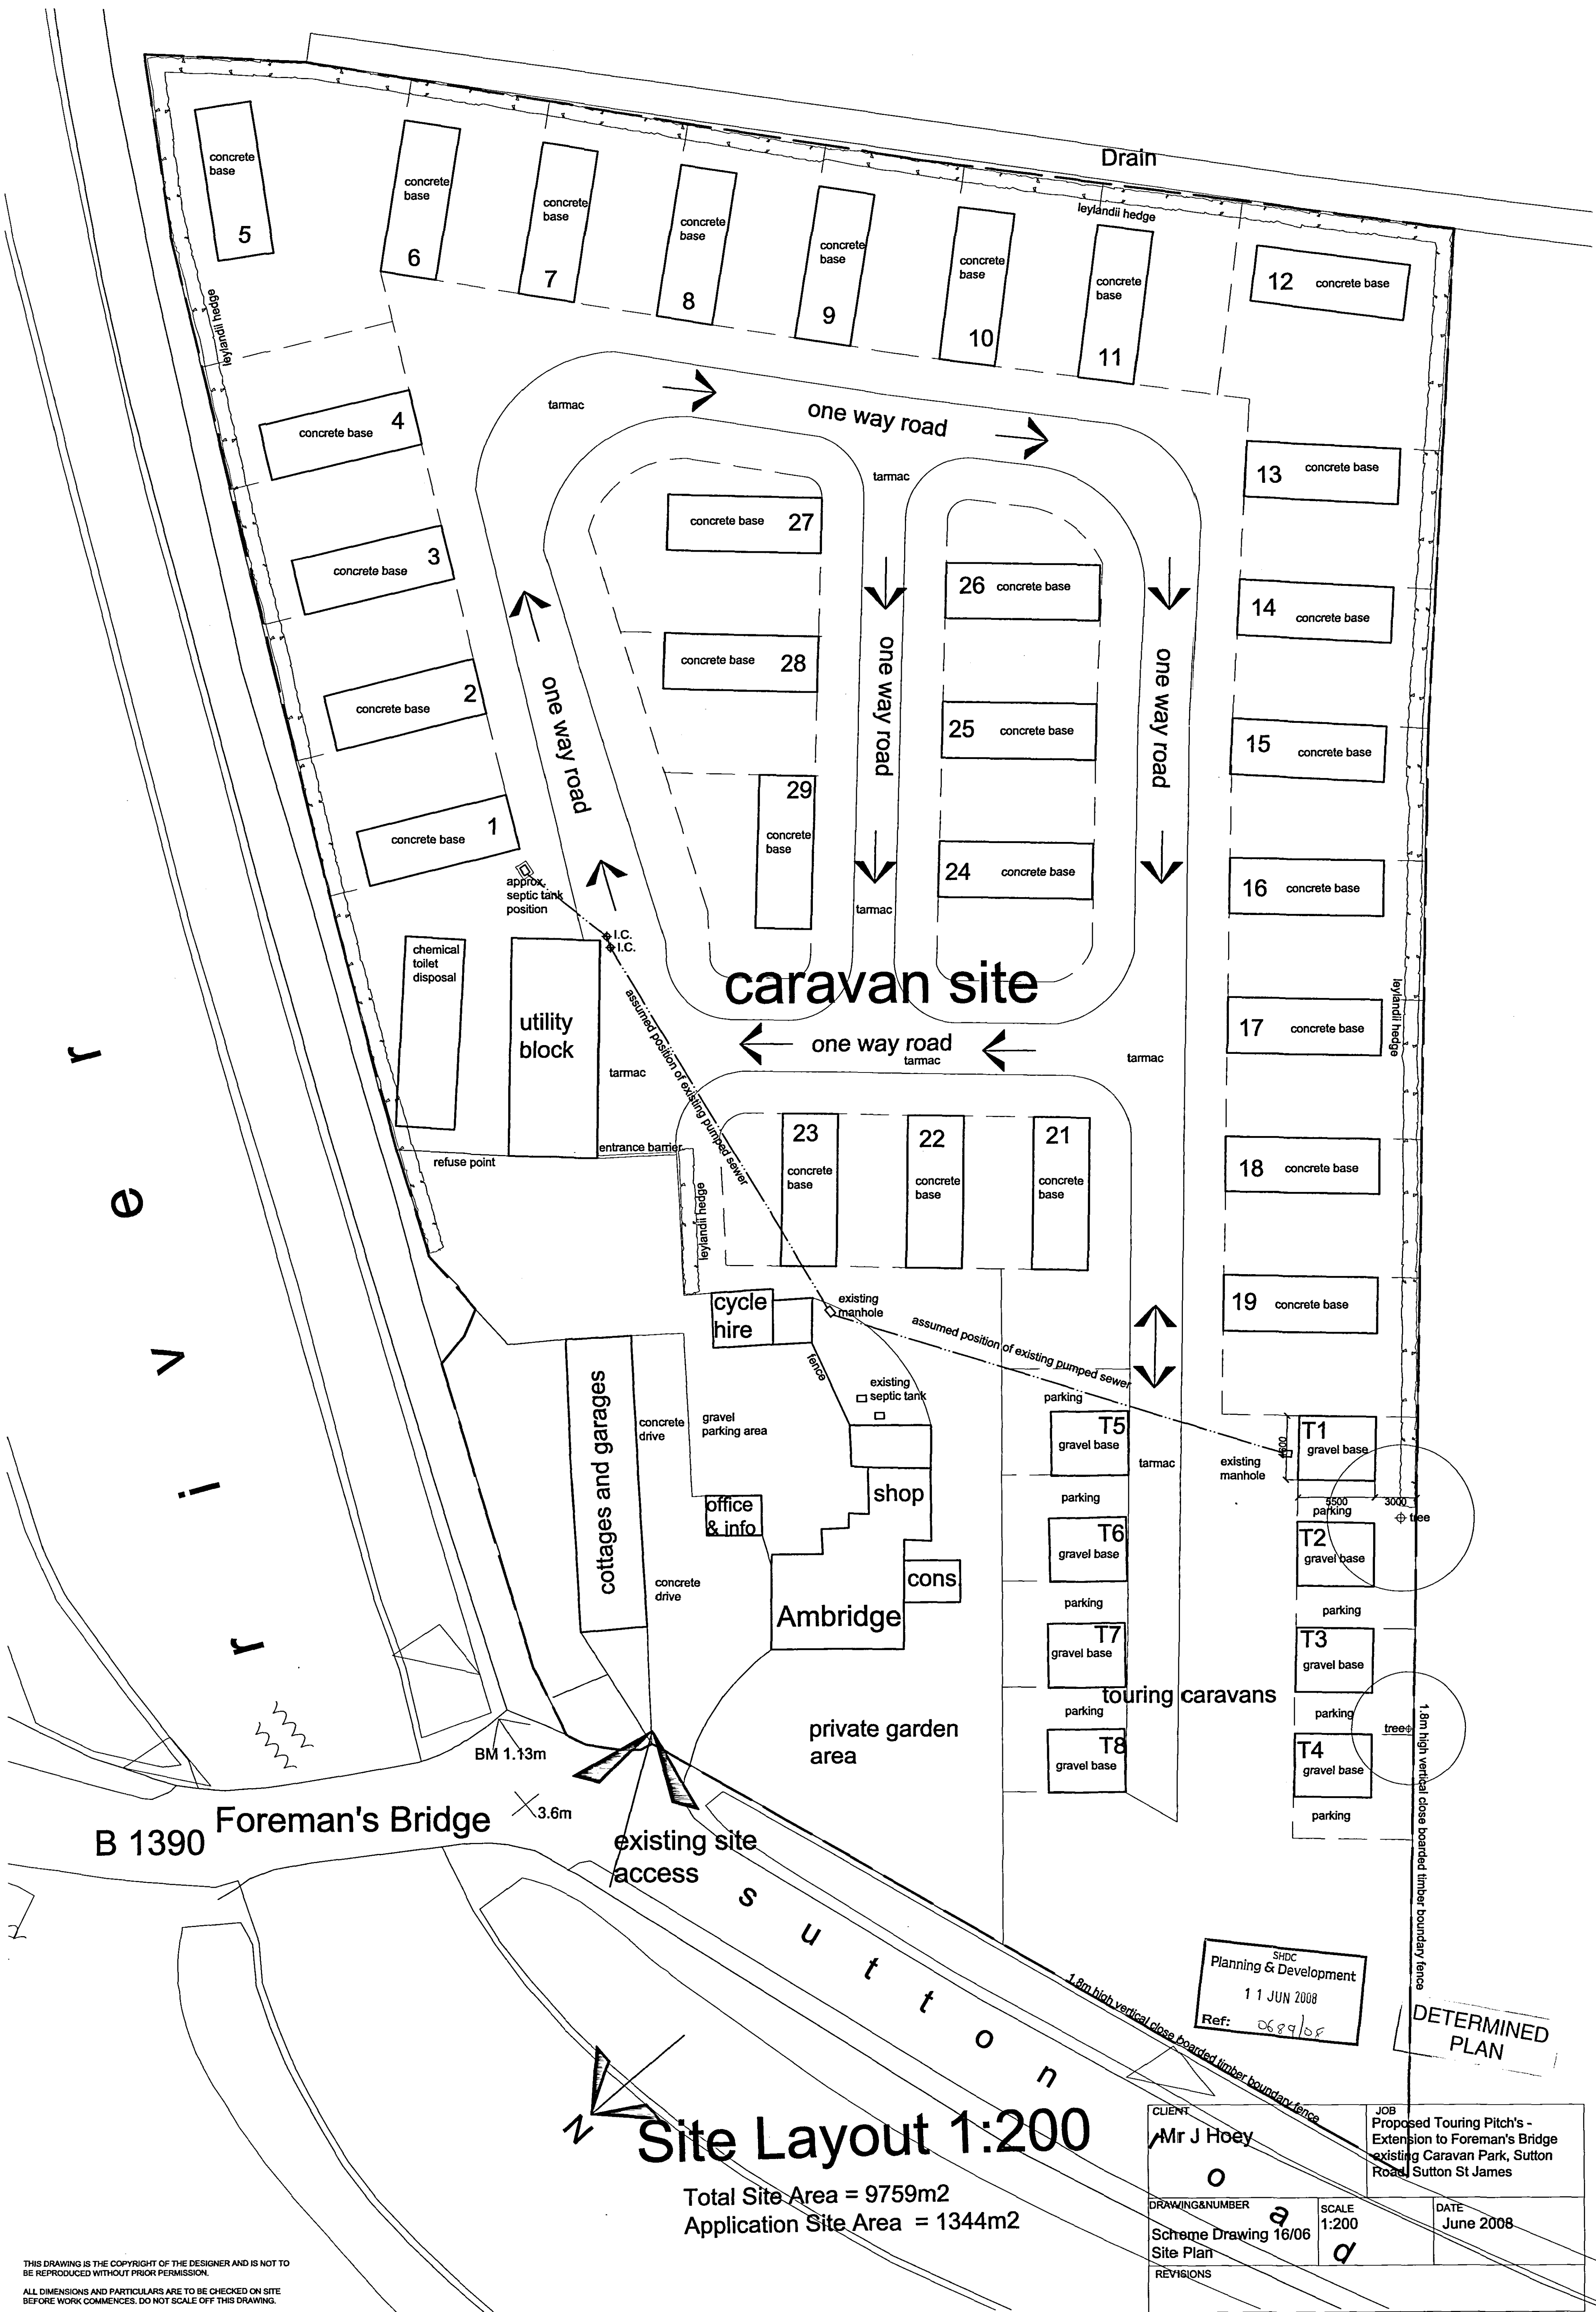

Site Layout 1:200

Total Site Area = 9759m2
Application Site Area = 1344m2

SHDC
Planning & Development
11 JUN 2008
Ref: 0689/08

DETERMINED
PLAN

CLIENT Mr J Hoey		JOB Proposed Touring Pitch's - Extension to Foreman's Bridge existing Caravan Park, Sutton Road, Sutton St James	
DRAWING&NUMBER Scheme Drawing 16/06 Site Plan	SCALE 1:200	DATE June 2008	
REVISIONS			

THIS DRAWING IS THE COPYRIGHT OF THE DESIGNER AND IS NOT TO
BE REPRODUCED WITHOUT PRIOR PERMISSION.
ALL DIMENSIONS AND PARTICULARS ARE TO BE CHECKED ON SITE
BEFORE WORK COMMENCES. DO NOT SCALE OFF THIS DRAWING.