



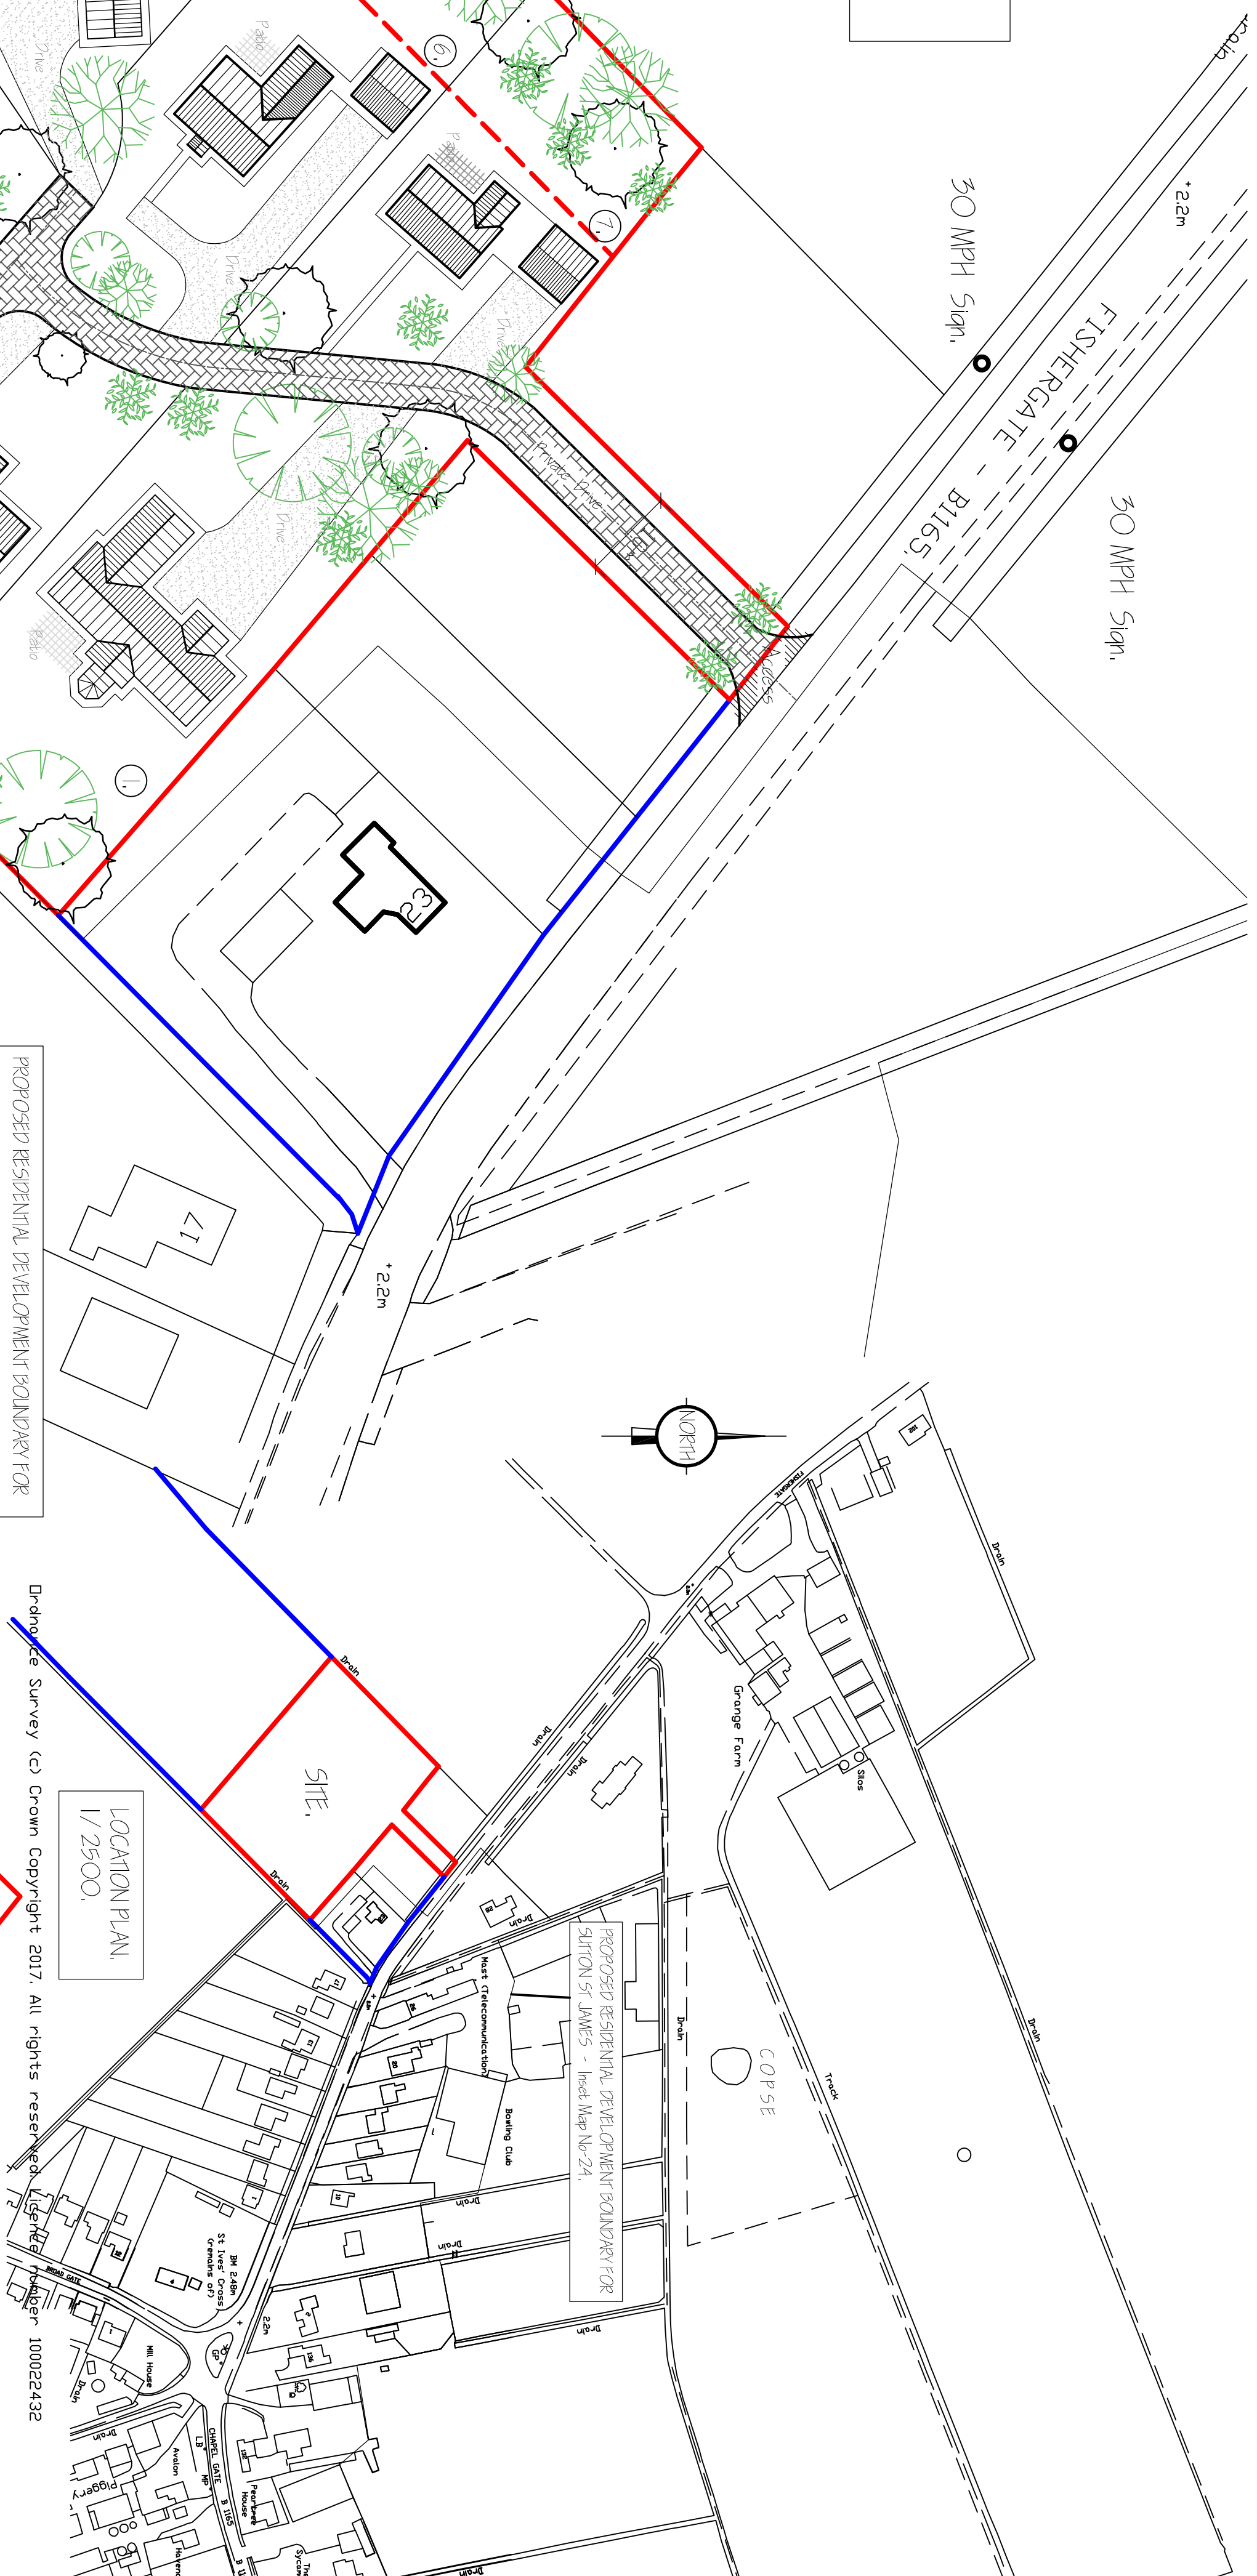

NOTE :-
ACCESS TO FISHERGATE TO THE REQUIREMENTS
& SPECIFICATION OF L C HIGHWAYS DEPARTMENT.

NOTE :-
FINISHED FLOOR LEVEL OF DWELLINGS TO BE
300mm ABOVE FISHERGATE ROAD LEVEL @ 2.60m O.D. NEWLY.

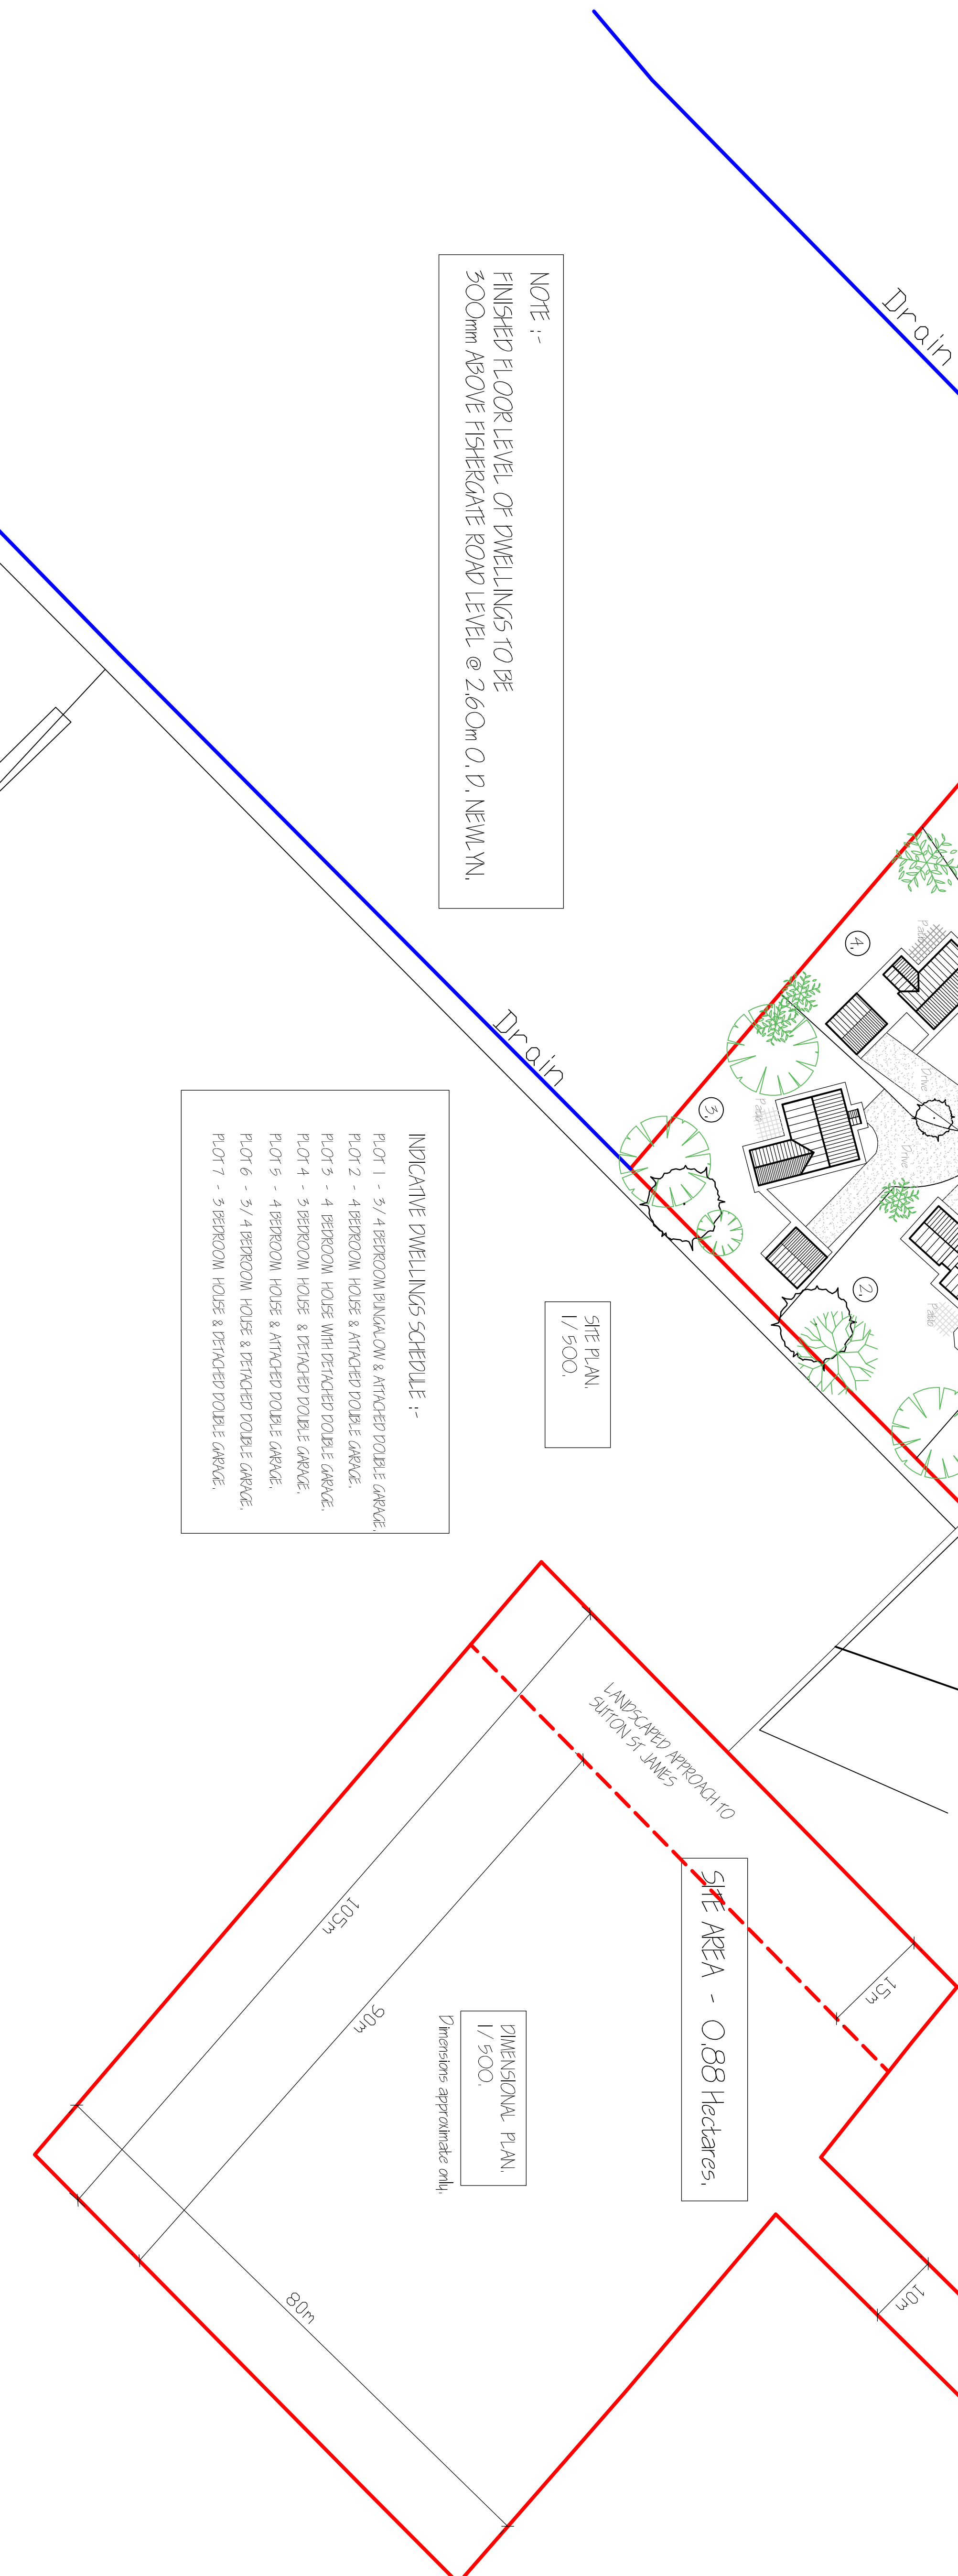

SITE PLAN.
1 / 500.

INDICATIVE DWELLINGS SCHEDULE :-

PLOT 1 - 3/4 BEDROOM BUNGALOW & ATTACHED DOUBLE GARAGE.
PLOT 2 - 4 BEDROOM HOUSE & ATTACHED DOUBLE GARAGE.
PLOT 3 - 4 BEDROOM HOUSE WITH DETACHED DOUBLE GARAGE.
PLOT 4 - 3 BEDROOM HOUSE & DETACHED DOUBLE GARAGE.
PLOT 5 - 4 BEDROOM HOUSE & ATTACHED DOUBLE GARAGE.
PLOT 6 - 3/4 4 BEDROOM HOUSE & DETACHED DOUBLE GARAGE.
PLOT 7 - 3 BEDROOM HOUSE & DETACHED DOUBLE GARAGE.

PROPOSED RESIDENTIAL DEVELOPMENT BOUNDARY FOR
SUTTON ST JAMES - Inset Map No-24.

LOCATION PLAN.
1/2500.

~~SITE~~ AREA - 0.88 Hectares.

DIMENSIONAL PLAN,
1/500.

[illegible]

G. R. MERCHANT LTD.
1, ENG AMICE FWO

**ARCHITECTURAL, STRUCTURAL
 AND LAND DRAINAGE
 CONSULTANTS**
 4 Wrights Meads,
 12A Park Road, Holbeach,
 Spalding, Lincs. PE12 7EE
 Tel: 01406 490800
 Fax: 01406 425744
 E-Mail: gr.merchant@btconnect.com

Project: RESIDENTIAL DEVELOPMENT,
OFF FISHERGATE,
SUTTON ST JAMES,
SPALDING, LINC'S, PE12 0EZ.

J. CROSS

LOCATION & SITE LAYOUT PLANS.

Job Ref.	Drawing No.
----------	-------------

Date	Drawn
JULY 2019,	GRM.

AS INDICATED

DO NOT SCALE FROM THIS DRAWING

On January 3, 2006, the *Wall Street Journal* published an article by Jeff Leach, a former *Wall Street Journal* reporter and now a senior adviser to the U.S. Attorney General, in which he stated that the FBI had been "overly aggressive" in its investigation of the Enron scandal. The article also stated that the FBI had been "overly aggressive" in its investigation of the Enron scandal. The article also stated that the FBI had been "overly aggressive" in its investigation of the Enron scandal.