


PLAN A.

9639
4-702ha
12-11

7731
5-259ha
14-23

1735
2-577ha
6-32

No. of Plans

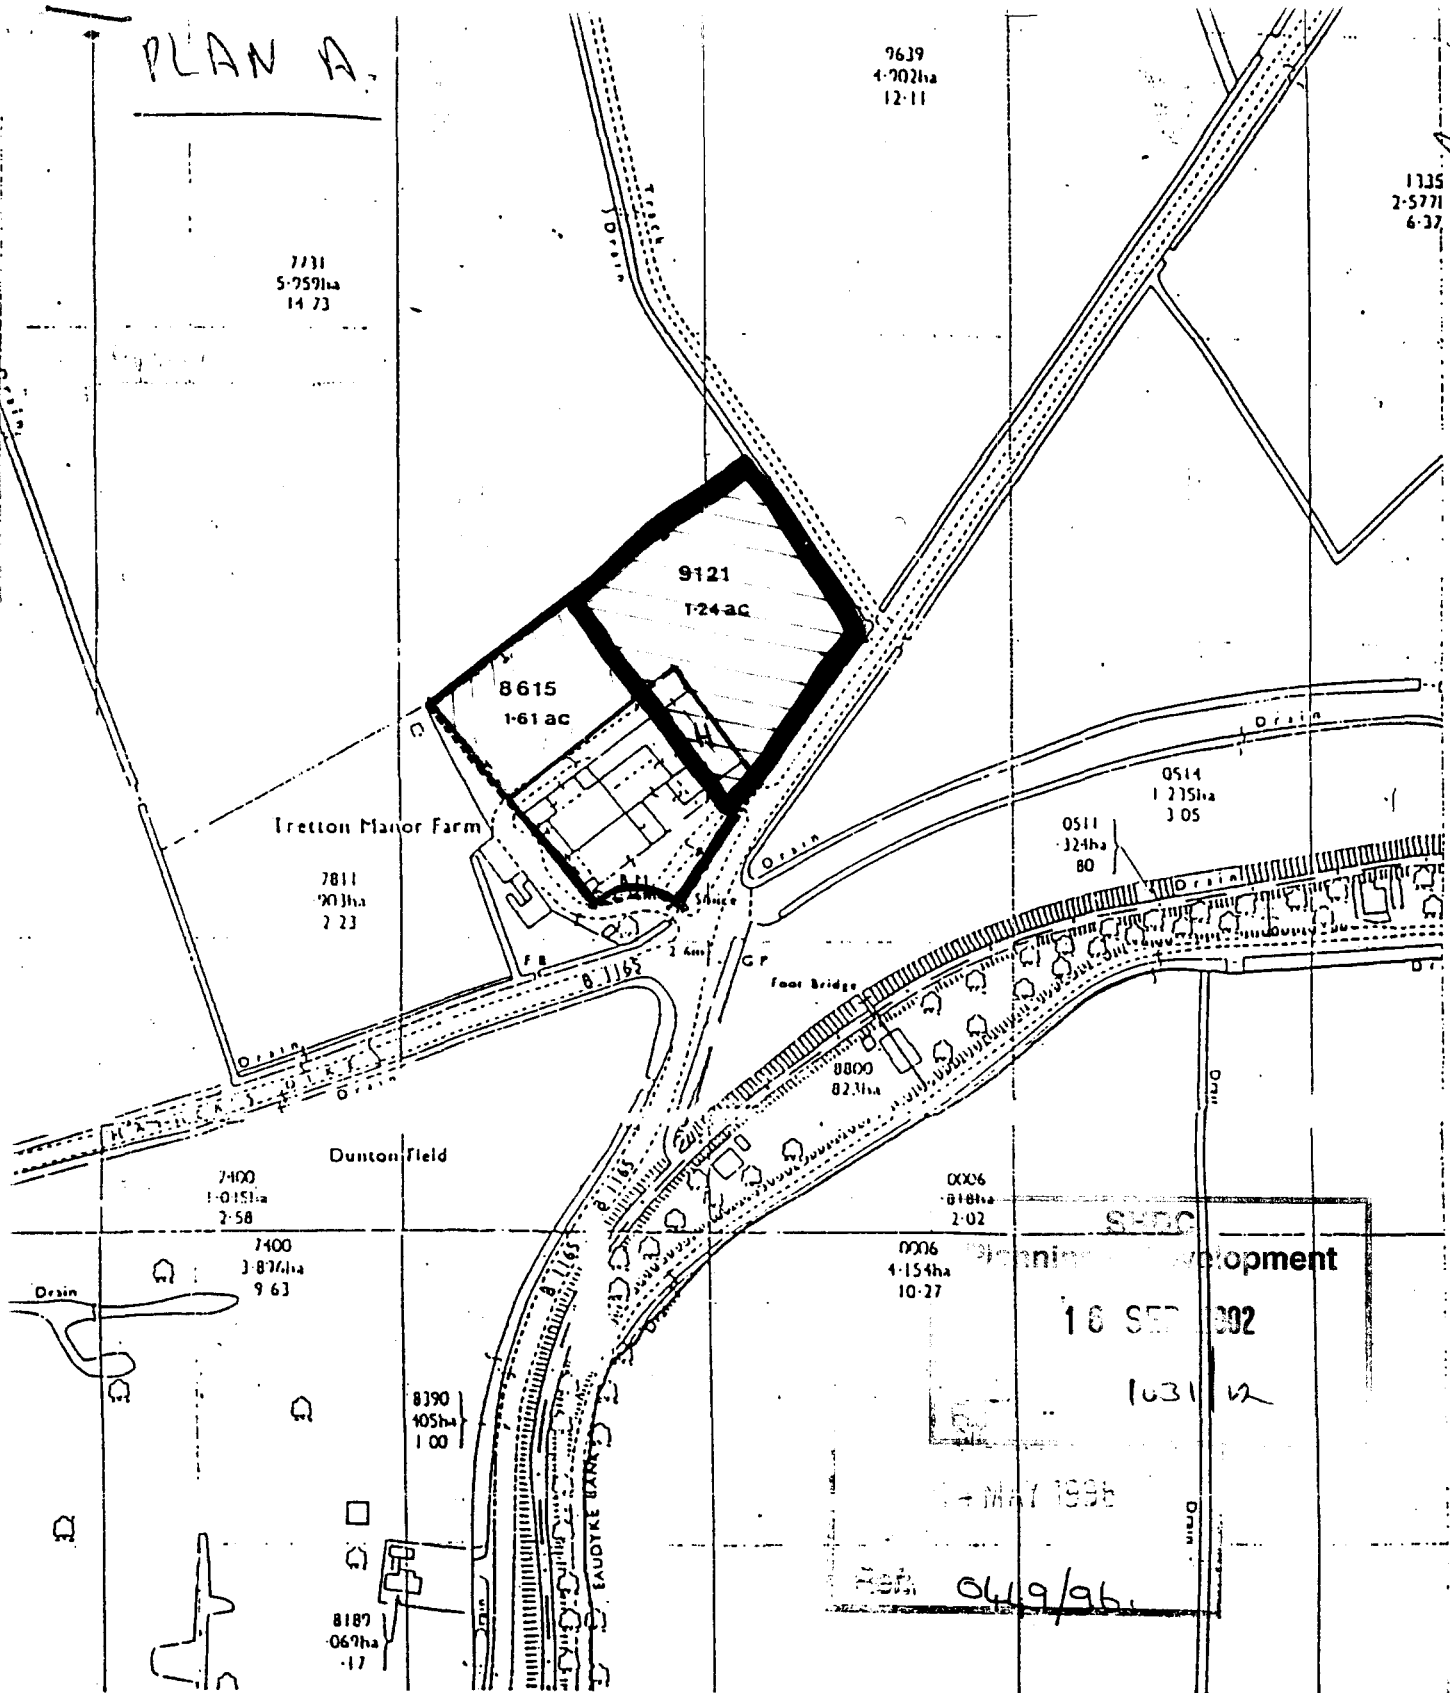

Tretton Manor Farm, Tydd St. Giles

SITE PLAN SCALE 1:2500

~~BARN CONVERSION FOR~~

MR S. STANBERRY.

220 No VAT



4 Plans wanted Next 7/ Aug, 12 Oct.

This Plan is published for the purpose of identification only, and, although believed to be correct its accuracy is not guaranteed.

O.S. SHEETS

EDITION

REF.

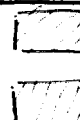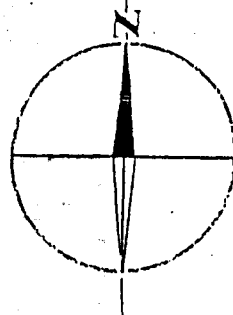

land for planning permission

adjacent adjoining land