



Front Elevation (Facing West)



Side Elevation (Facing North)




Rear Elevation



Side Elevation

THIS DRAWING IS NOT TO BE USED FOR CONSTRUCTION.
THIS DRAWING IS COPYRIGHT SEVEN22 ARCHITECTURE LTD

REV	DATE	NOTES
A	08/05/2026	FLOOR AREA REDUCED BUILDING HEIGHT REDUCED ELEVATIONS REDUCED
B	26/06/2026	ENTRANCE PORCH REPLACED WITH ARCHED DOORWAY TO MATCH EXISTING. FRONT FENESTRATION AMENDED. ARCHED WINDOW ADDED TO SIDE ELEVATION. CHIMNEYS WIDENED & LOWERED.

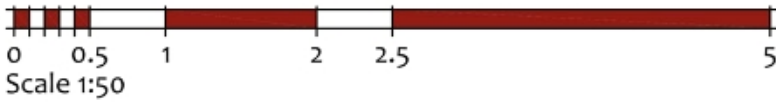

seven22
ARCHITECTURE LTD

22 SHORE VIEW, PETERBOROUGH
CAMBRIDGESHIRE, PE7 8FS
E.info@seven22.co.uk - T.07799 585277

PROJECT
SELF BUILD REPLACEMENT DWELLING
MAGPIE COTTAGE, DELGATE BANK
WESTON HILLS
LINCOLNSHIRE
PE12 6DN

CLIENT
EARL FARMING (Miss A EARL)

TITLE
PROPOSED ELEVATIONS

DRAWING No.
123 P03

SCALE 1:50@A1 - 1:100@A3	DATE FEB 2026	REV B
-----------------------------	------------------	----------