



Front Elevation (Facing West)




Side Elevation (Facing North)



Rear Elevation



Side Elevation

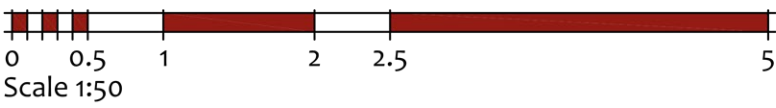

seven22
ARCHITECTURE LTD

22 SHORE VIEW, PETERBOROUGH
CAMBRIDGESHIRE, PE7 8FS
E:info@seven22.co.uk ~ T.07799 585277

PROJECT
SELF BUILD REPLACEMENT DWELLING
MAGPIE COTTAGE, DELGATE BANK
WESTON HILLS
LINCOLNSHIRE
PE12 6DN

CLIENT
EARL FARMING (Miss A EARL)

TITLE
PROPOSED ELEVATIONS

DRAWING No.
123 P03

SCALE 1:50@A1 ~ 1:100@A3	DATE FEB 2026	REV
-----------------------------	------------------	-----