


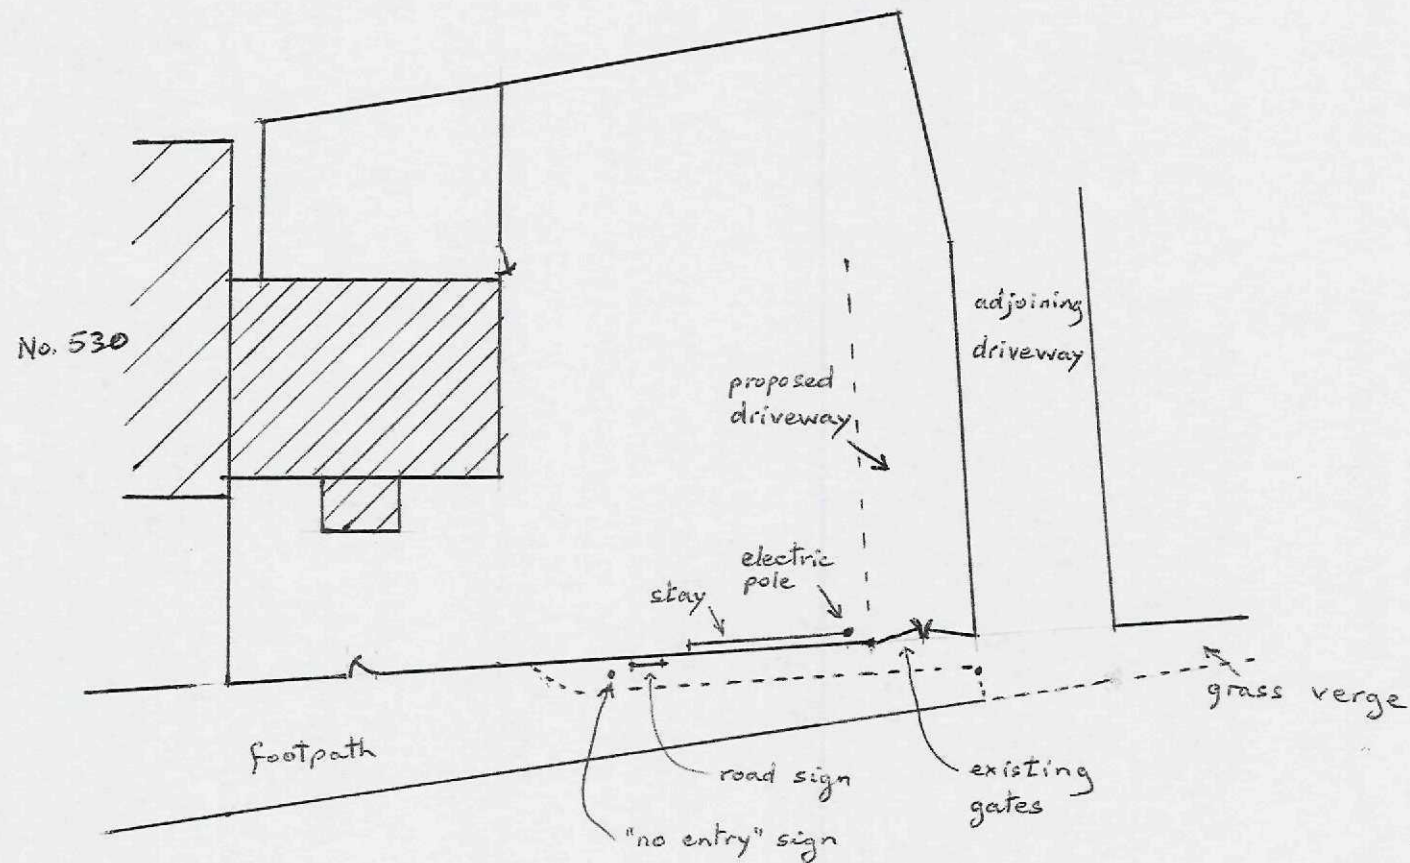

SITE PLAN

No 532, Broadgate, WESTON HILLS

scale 1:250