



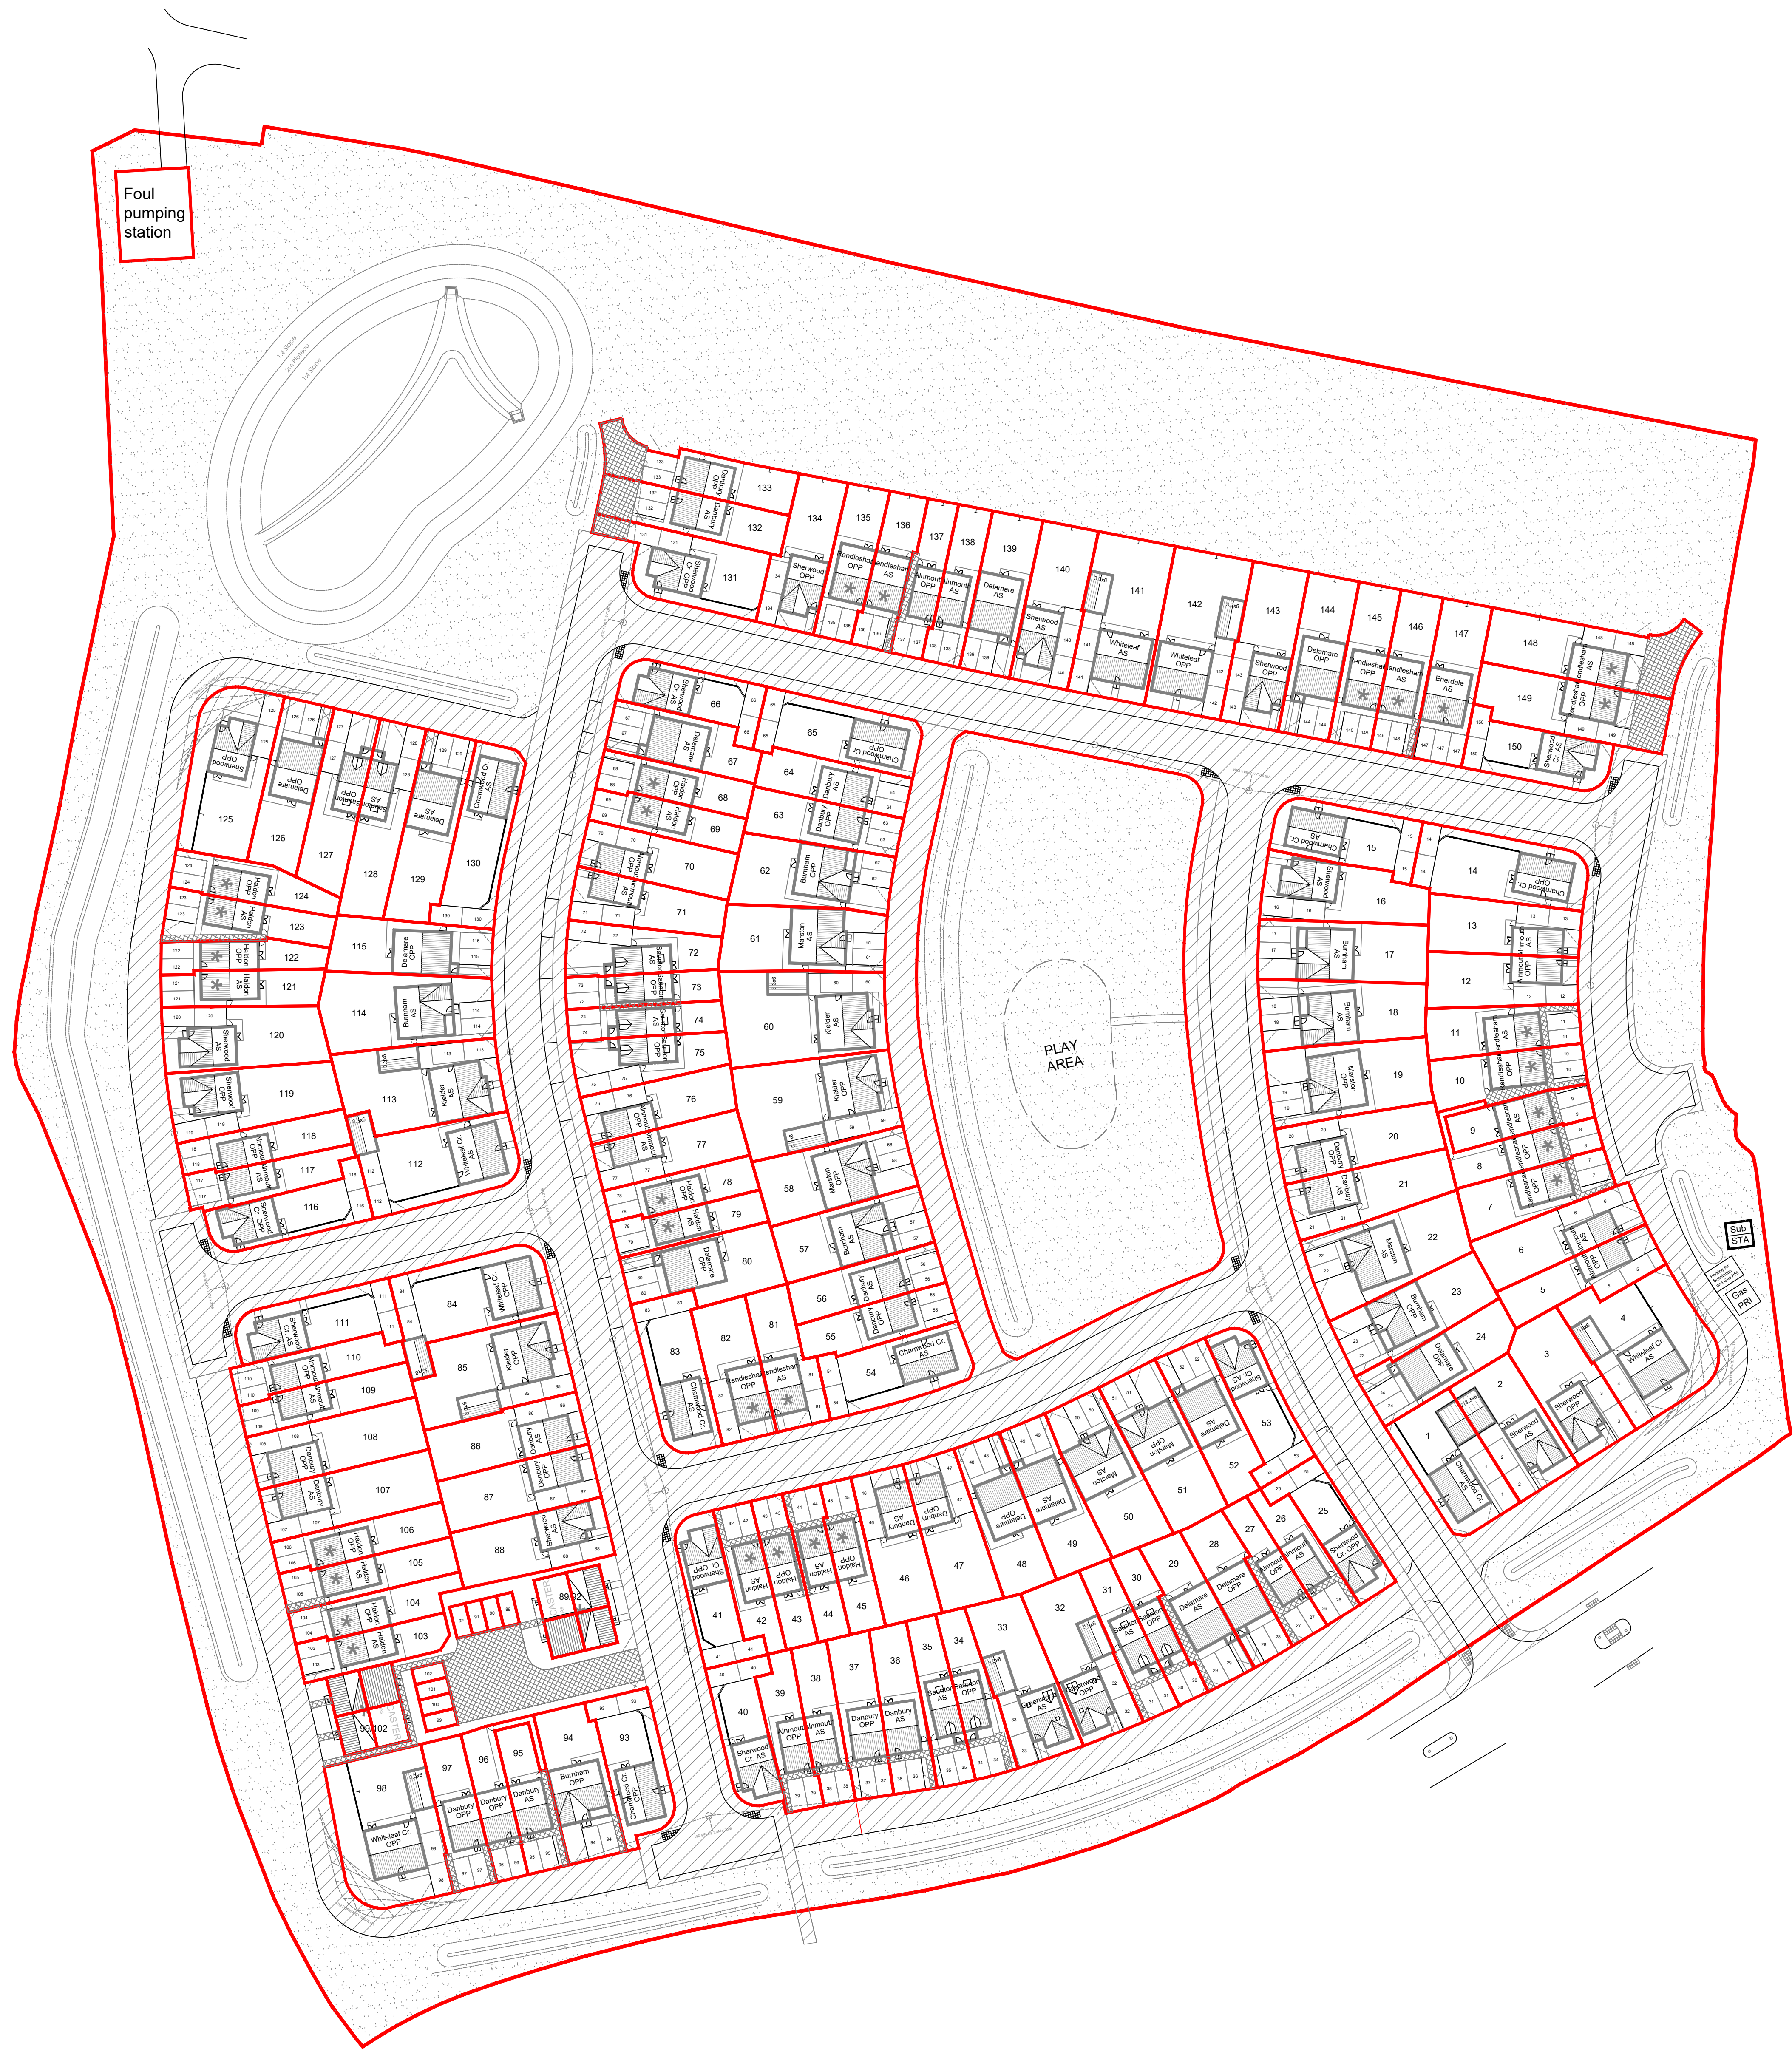

ESTATE LAYOUT PLAN & CONVEYANCE PLAN LEGEND	
	TITLE INDEMNITY AREA
	PLOT BOUNDARY
	ADOPTABLE ESTATE ROAD
	MANAGEMENT AREAS
	SHARED PRIVATE ACCESSWAYS Shared Access roads to be supplies with Gas, Water, Electric, BT and Media easements
	AFFORDABLE HOUSING
	ADOPTABLE LIGHTING COLUMN
BCP	BIN COLLECTION POINTS
1	PLOT NUMBERS
P1	PARKING ALLOCATION
T	T' MARKING OWNERSHIP TO BOUNDARY
Sub STA	SUB STATION

BIN COLLECTION POINT SCHEDULE					
BCP	BCP1	BCP2	BCP3	BCP4	BCP5
PLOTS	125-129	132-133	148-149	2-4	26-32
BCP	BCP6	BCP7	BCP8	BCP9	BCP10
PLOTS	33-39	94-96	99-92 & 98-102	103-110	117-124
BCP	BCP11	BCP12	BCP13		
PLOTS	60-64	55-59	5-6		

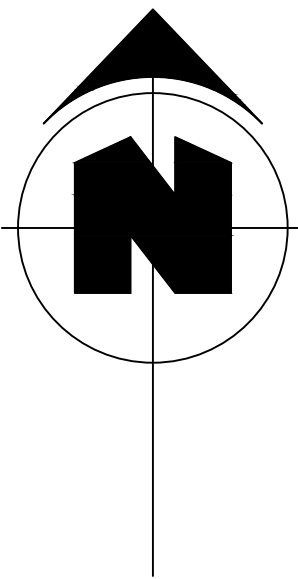

Rev		Date	By
-----	--	------	----

Persimmon Homes Ltd.
Persimmon House
19 Commerce Road
Lynchwood Business Park
Peterborough
PE2 6LR
Tel : 01733 397200

Site Name:
High Road, Weston

Drawing:
Master Conveyance

Scale@A1: 1:50 & 1:100	Drawn By: OP	Date: 18.12.20
Version: --	Drawing No: WES/MCP/001	Rev: -

