

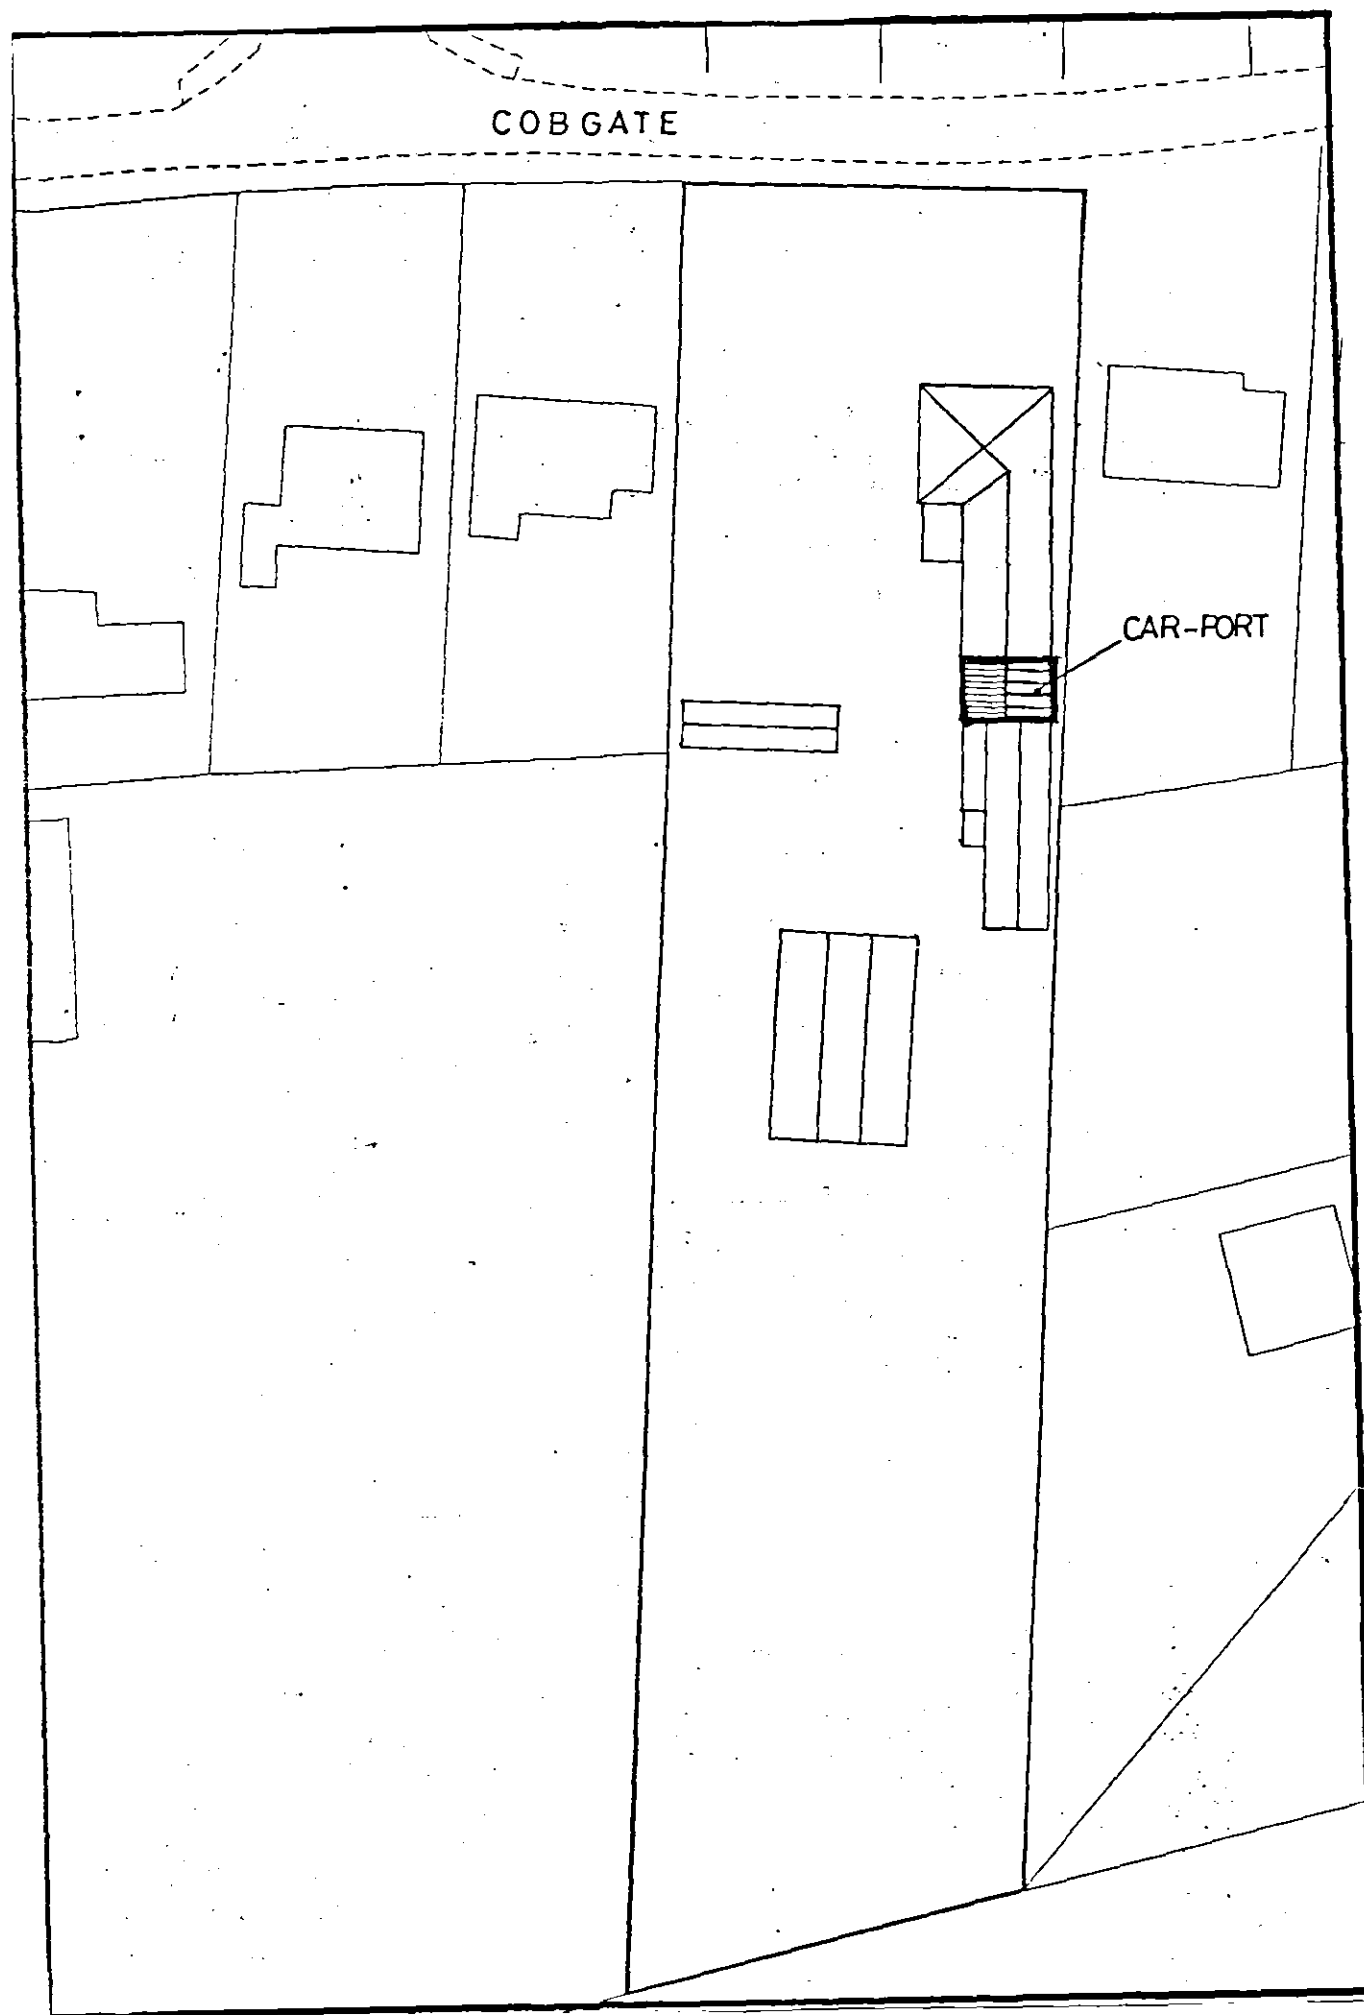


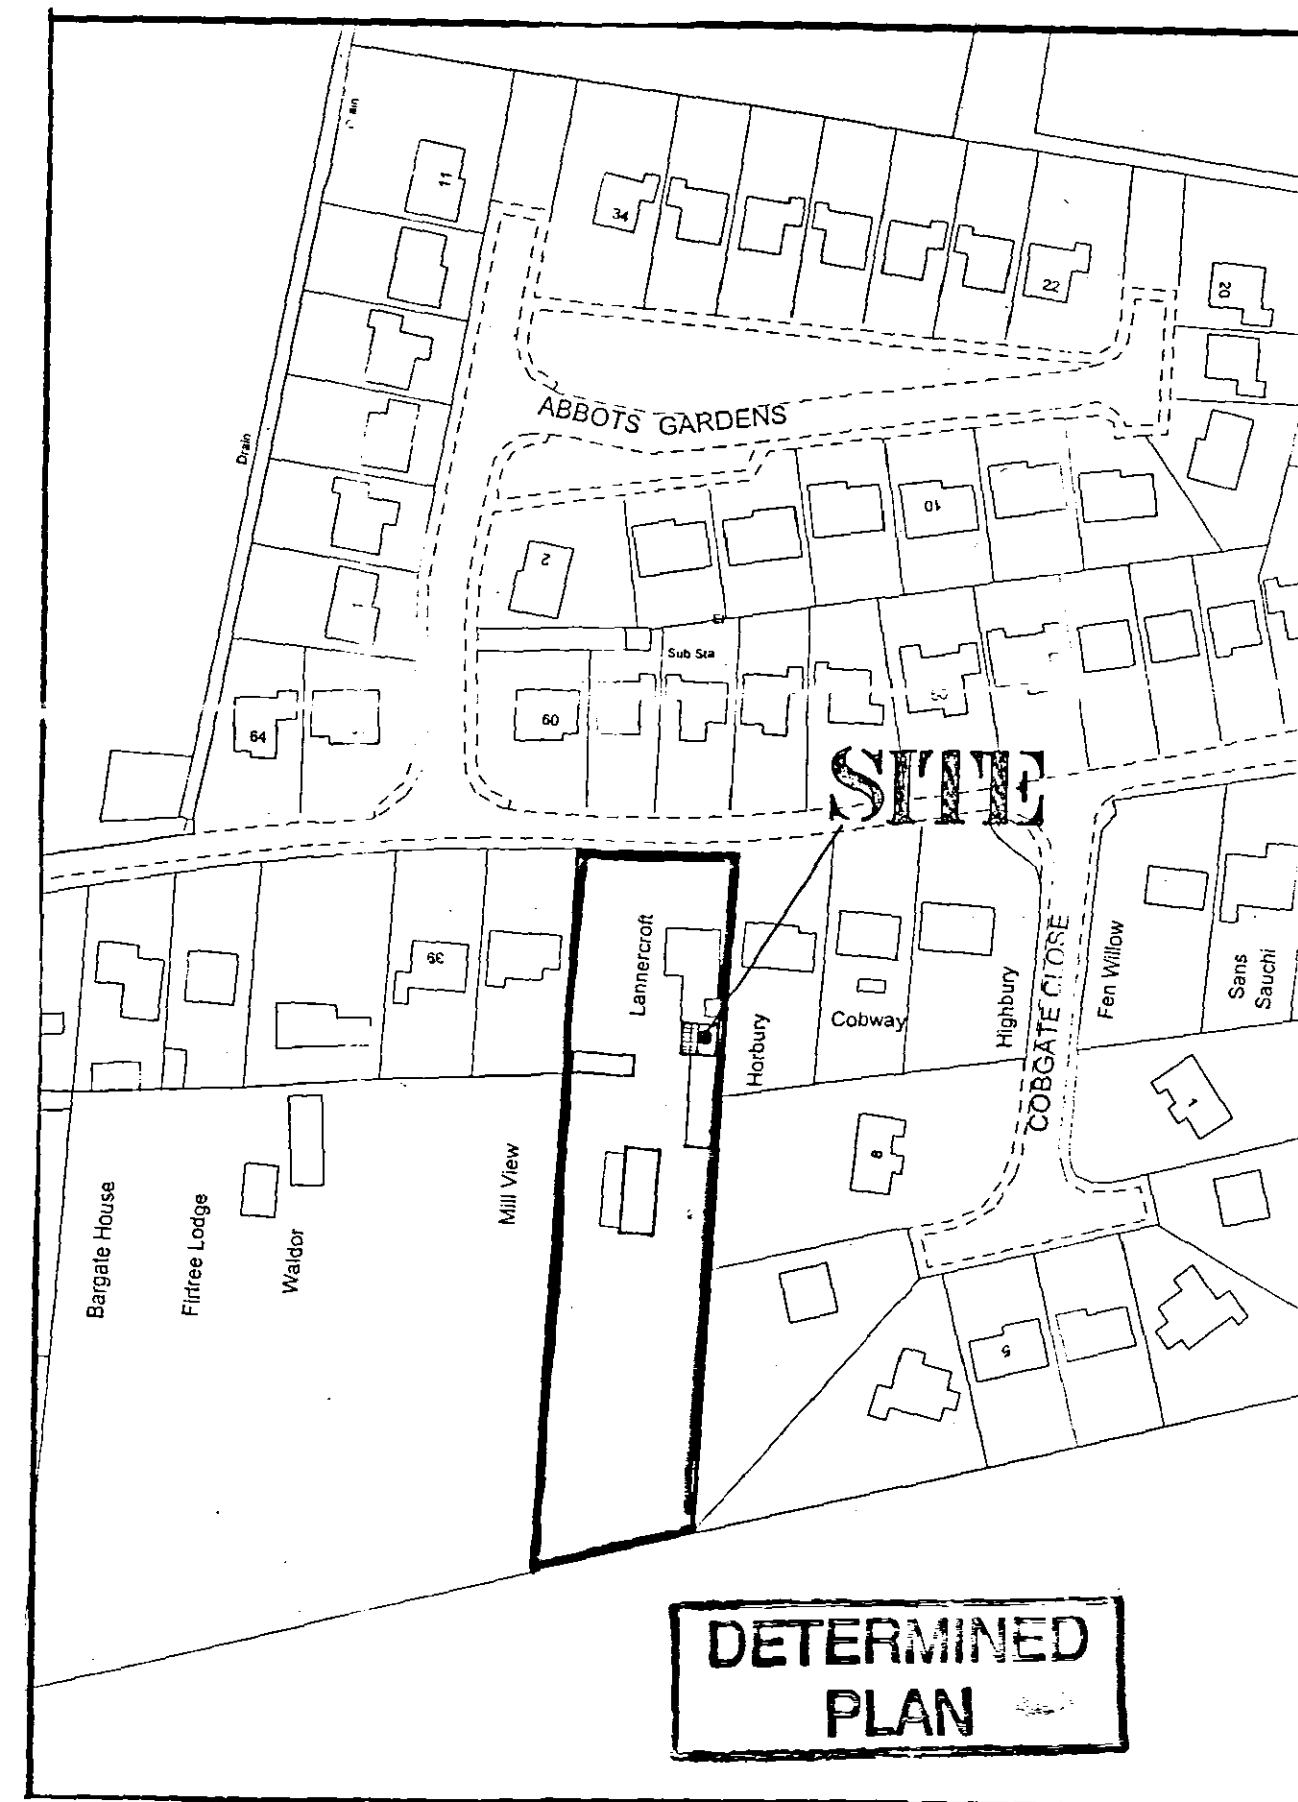

SITE PLAN  
1/500

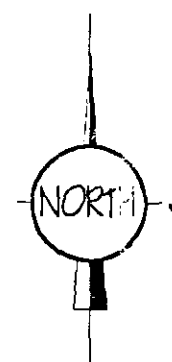

LOCATION PLAN  
1/1250

SHDC  
Planning & Development  
14 FEB 2005  
Ref: 0191/05

|   |                           |
|---|---------------------------|
| <p>ref: revision date</p>   |                           |
| <p><b>G. R. MERCHANT</b><br/>I. ENG AMICE FIWO<br/><b>ARCHITECTURAL, STRUCTURAL<br/>AND LAND DRAINAGE<br/>CONSULTANTS</b><br/>Unit 4, Wrights Mews<br/>15A Park Road, Holbeach,<br/>Spalding, Lincs. PE12 7EZ<br/>Tel 01408 450600<br/>Fax 01408 455744<br/>E-Mail: G. R. Merchant @ Merchant. P. Co. UK</p>   |                           |
| <p>Project<br/>CAR PORT,<br/>'LANNERCROFT',<br/>COBGATE,<br/>WHAPLODE.</p>   |                           |
| <p>Client<br/>MR. P. CREESE.</p>   |                           |
| <p>Drawing<br/>LOCATION &amp; SITE PLANS.</p>   |                           |
| <p>Job Ref.<br/>1053-04</p>   | <p>Drawing No.<br/>01</p> |
| <p>Date<br/>NOV '04</p>   | <p>Drawn<br/>CRM</p>      |
| <p>Scales<br/>AS INDICATED.</p>   |                           |
| <p><b>DO NOT SCALE FROM THIS DRAWING</b><br/>This drawing is copyright and may not be altered, copied, reproduced or used for any other purpose other than that for which it is issued. The General Contractor is to check all dimensions on site and report any discrepancies to the Architect. All details shown on this drawing including foundations are based upon typical site conditions unless stated to the contrary. No responsibility can be accepted for approval conditions which may be discovered during construction unless reported to the Architect as they develop. No responsibility can be accepted for any conditions which may be discovered during construction unless reported to the Architect as they develop. This drawing is for the purpose of obtaining Planning / Building Regulation approval. The drawing is not to be used as a contract document. The works will not be undertaken or completed on site by G. R. Merchant or any representative thereof. It is the client's or their appointed agents responsibility to ensure workmanship, suitability of materials, compliance with specifications, and compliance with all relevant regulations. The Employer / Client is advised that should the works need to comply with the Construction Order and Management Regulations as implemented by the Planning Department will be required. The works and drawings of all that is shown on the drawing and details. Works that are not specifically shown but may be necessary to ensure the works are carried out in accordance with the drawing and details.</p> |                           |