



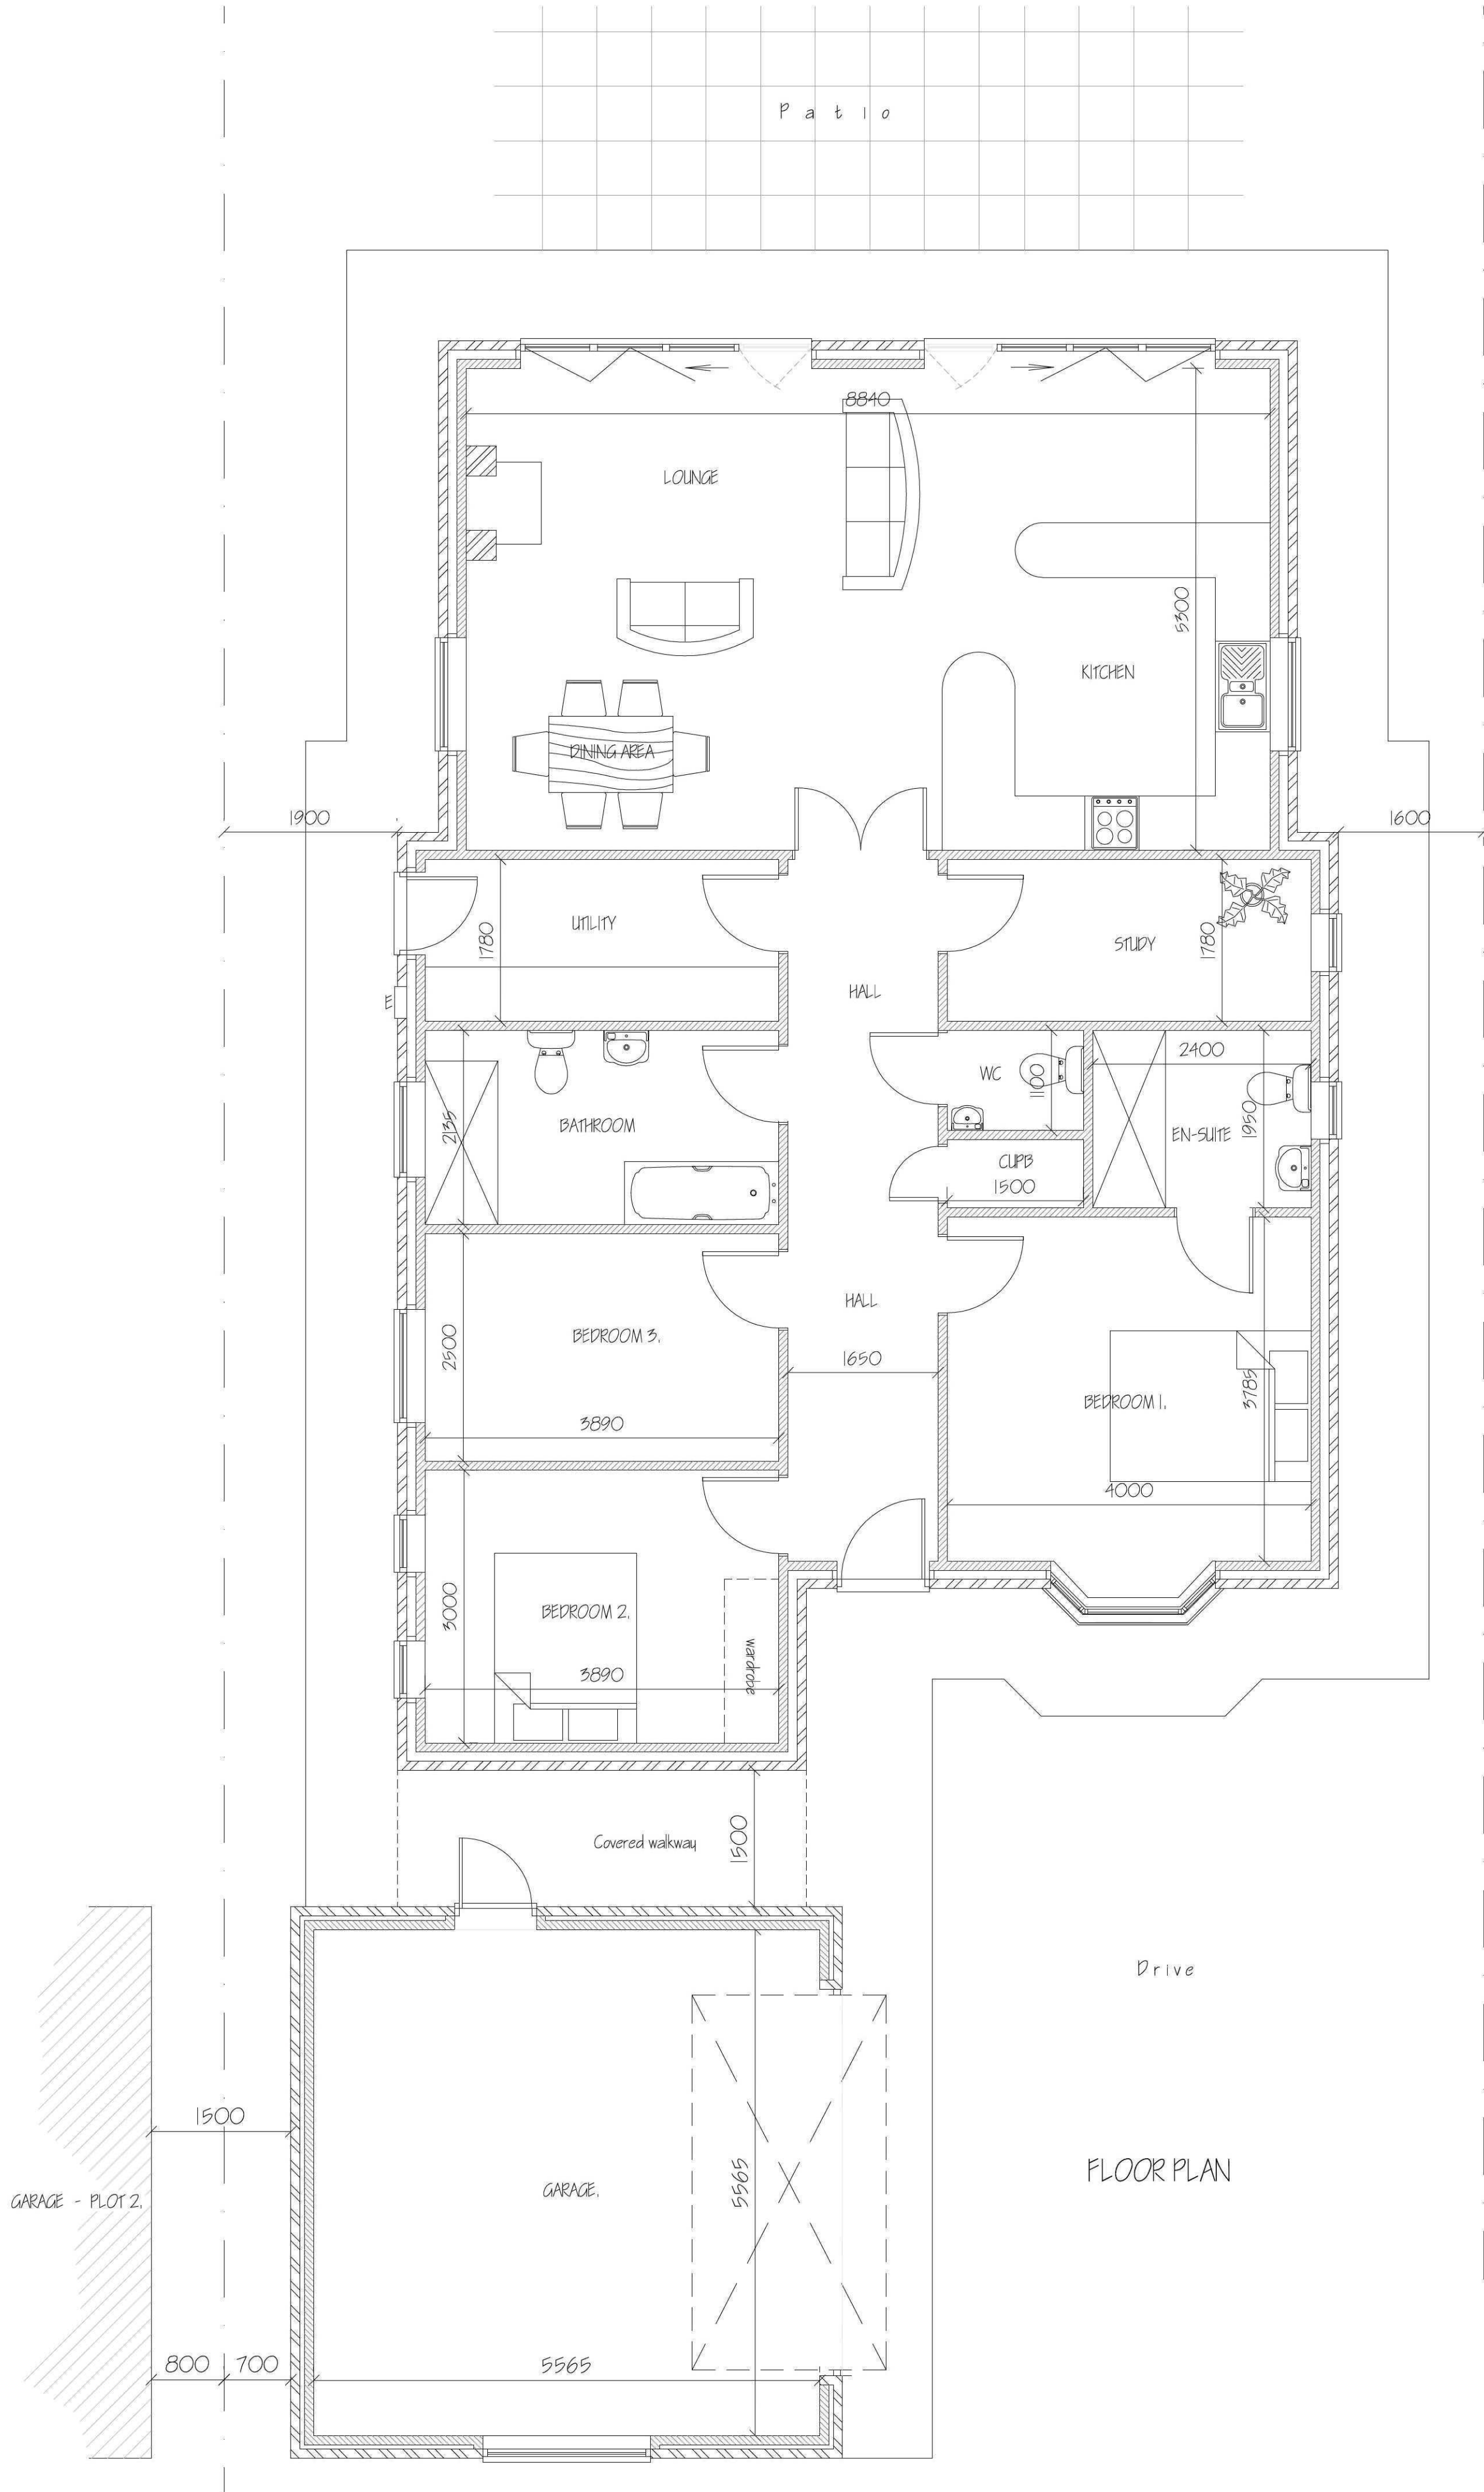

FRONT ELEVATION



SIDE ELEVATION

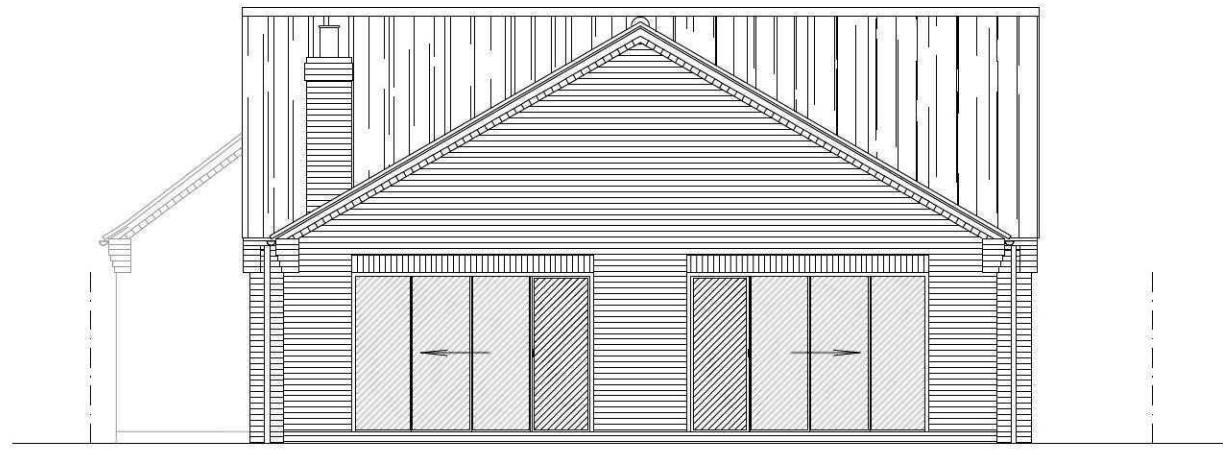

REAR ELEVATION



SIDE ELEVATION

|   |                                     |                     |
|---|-------------------------------------|---------------------|
|   |                                     |                     |
|   |                                     |                     |
|   |                                     |                     |
|   |                                     |                     |
| E.   | RE-POSITION GARAGE - PLANNING       | JULY 2015           |
| D.   | CLIENTS AMENDMENTS - ATTACH GARAGES | JUNE 2015           |
| C.   | CLIENTS AMENDMENTS                  | FEB '15             |
| B.   | CLIENTS AMENDMENTS                  | JAN '15             |
| A.   | BUNGALOWS ENLARGED                  | JAN '15             |
| ref.   | revision                            | date                |
| <b>G. R. MERCHANT LTD.</b>   |                                     |                     |
| <b>I.ENG AMICE FIWO</b>   |                                     |                     |
| <b>ARCHITECTURAL, STRUCTURAL<br/>AND LAND DRAINAGE<br/>CONSULTANTS</b>   |                                     |                     |
| <b>4 Wrights Mews<br/>12A Park Road, Holbeach,<br/>Spalding, Lincs. PE12 7EE<br/>Tel: 01406 490800<br/>Fax: 01406 425744<br/>E-Mail: gr-merchant@btconnect.com</b>   |                                     |                     |
| Project<br>RESIDENTIAL DEVELOPMENT,<br>OFF KIRKGATE<br>WHARFLOPE<br>SPALDING, Lincs.   |                                     |                     |
| Client<br>D. BROWN BUILDING CONTRACTORS LTD   |                                     |                     |
| Drawing<br>PLOT 3,<br>THREE BEDROOM BUNGALOW.   |                                     |                     |
| Job Ref:   | 2674-14                             | Drawing No.<br>04E, |
| Date   | DECEMBER 2014.                      | Drawn<br>SLD,       |
| Scales<br>1/50, 1/100.   |                                     |                     |
| <b>DO NOT SCALE FROM THIS DRAWING</b><br>This drawing is copyright and may not be altered, traced, photographed or used for any other purpose other than that for which it is issued. The General Contractor is to check all dimensions on site and report any discrepancies to the Architect. All details shown on this drawing including foundations are based upon typical site conditions related to the area. No responsibility can be accepted for abnormal conditions which may be discovered during construction unless reported to the Architect so that design amendments may be considered. Site and surveys are recommended in respect of foundations to establish specific site conditions before foundation work is undertaken. This drawing is limited in the amount of information contained and does not purport to contain a full specification of the works. It is solely for the purpose of obtaining Planning / Building Regulation approval. This drawing must not be used as a contract document. The works will not be supervised or inspected on site by G.R. Merchant or any representative thereof. It is the client or their appointed agents responsibility to control workmanship, allocation of materials, adherence to specification, variations to contract etc. All materials to be free unless otherwise stated and all components and materials are to be used first and installed etc. in strict accordance with manufacturers instruction and relevant code of practice. Materials shall conform to appropriate British standard specification or BS4 service level equivalent. The Employer / Client shall ensure that the selected contractor is conversant with and accepts all measures necessary to achieve compliance with Health and Safety legislation for Building sites and Work places. The Employer / Client is advised that should the works need to comply with the Construction Design and Management Regulations an independent Planning Supervisor will be required. The works shall comprise of all that is shown on the drawing and details. Work that may not specifically be shown but may be reasonably inferred as necessary to carry out the work shall be deemed to be included. It is the plot / land owners responsibility to be aware of the Party Wall etc. Act 1996 when building in close proximity to adjoining neighbours boundaries. |                                     |                     |