
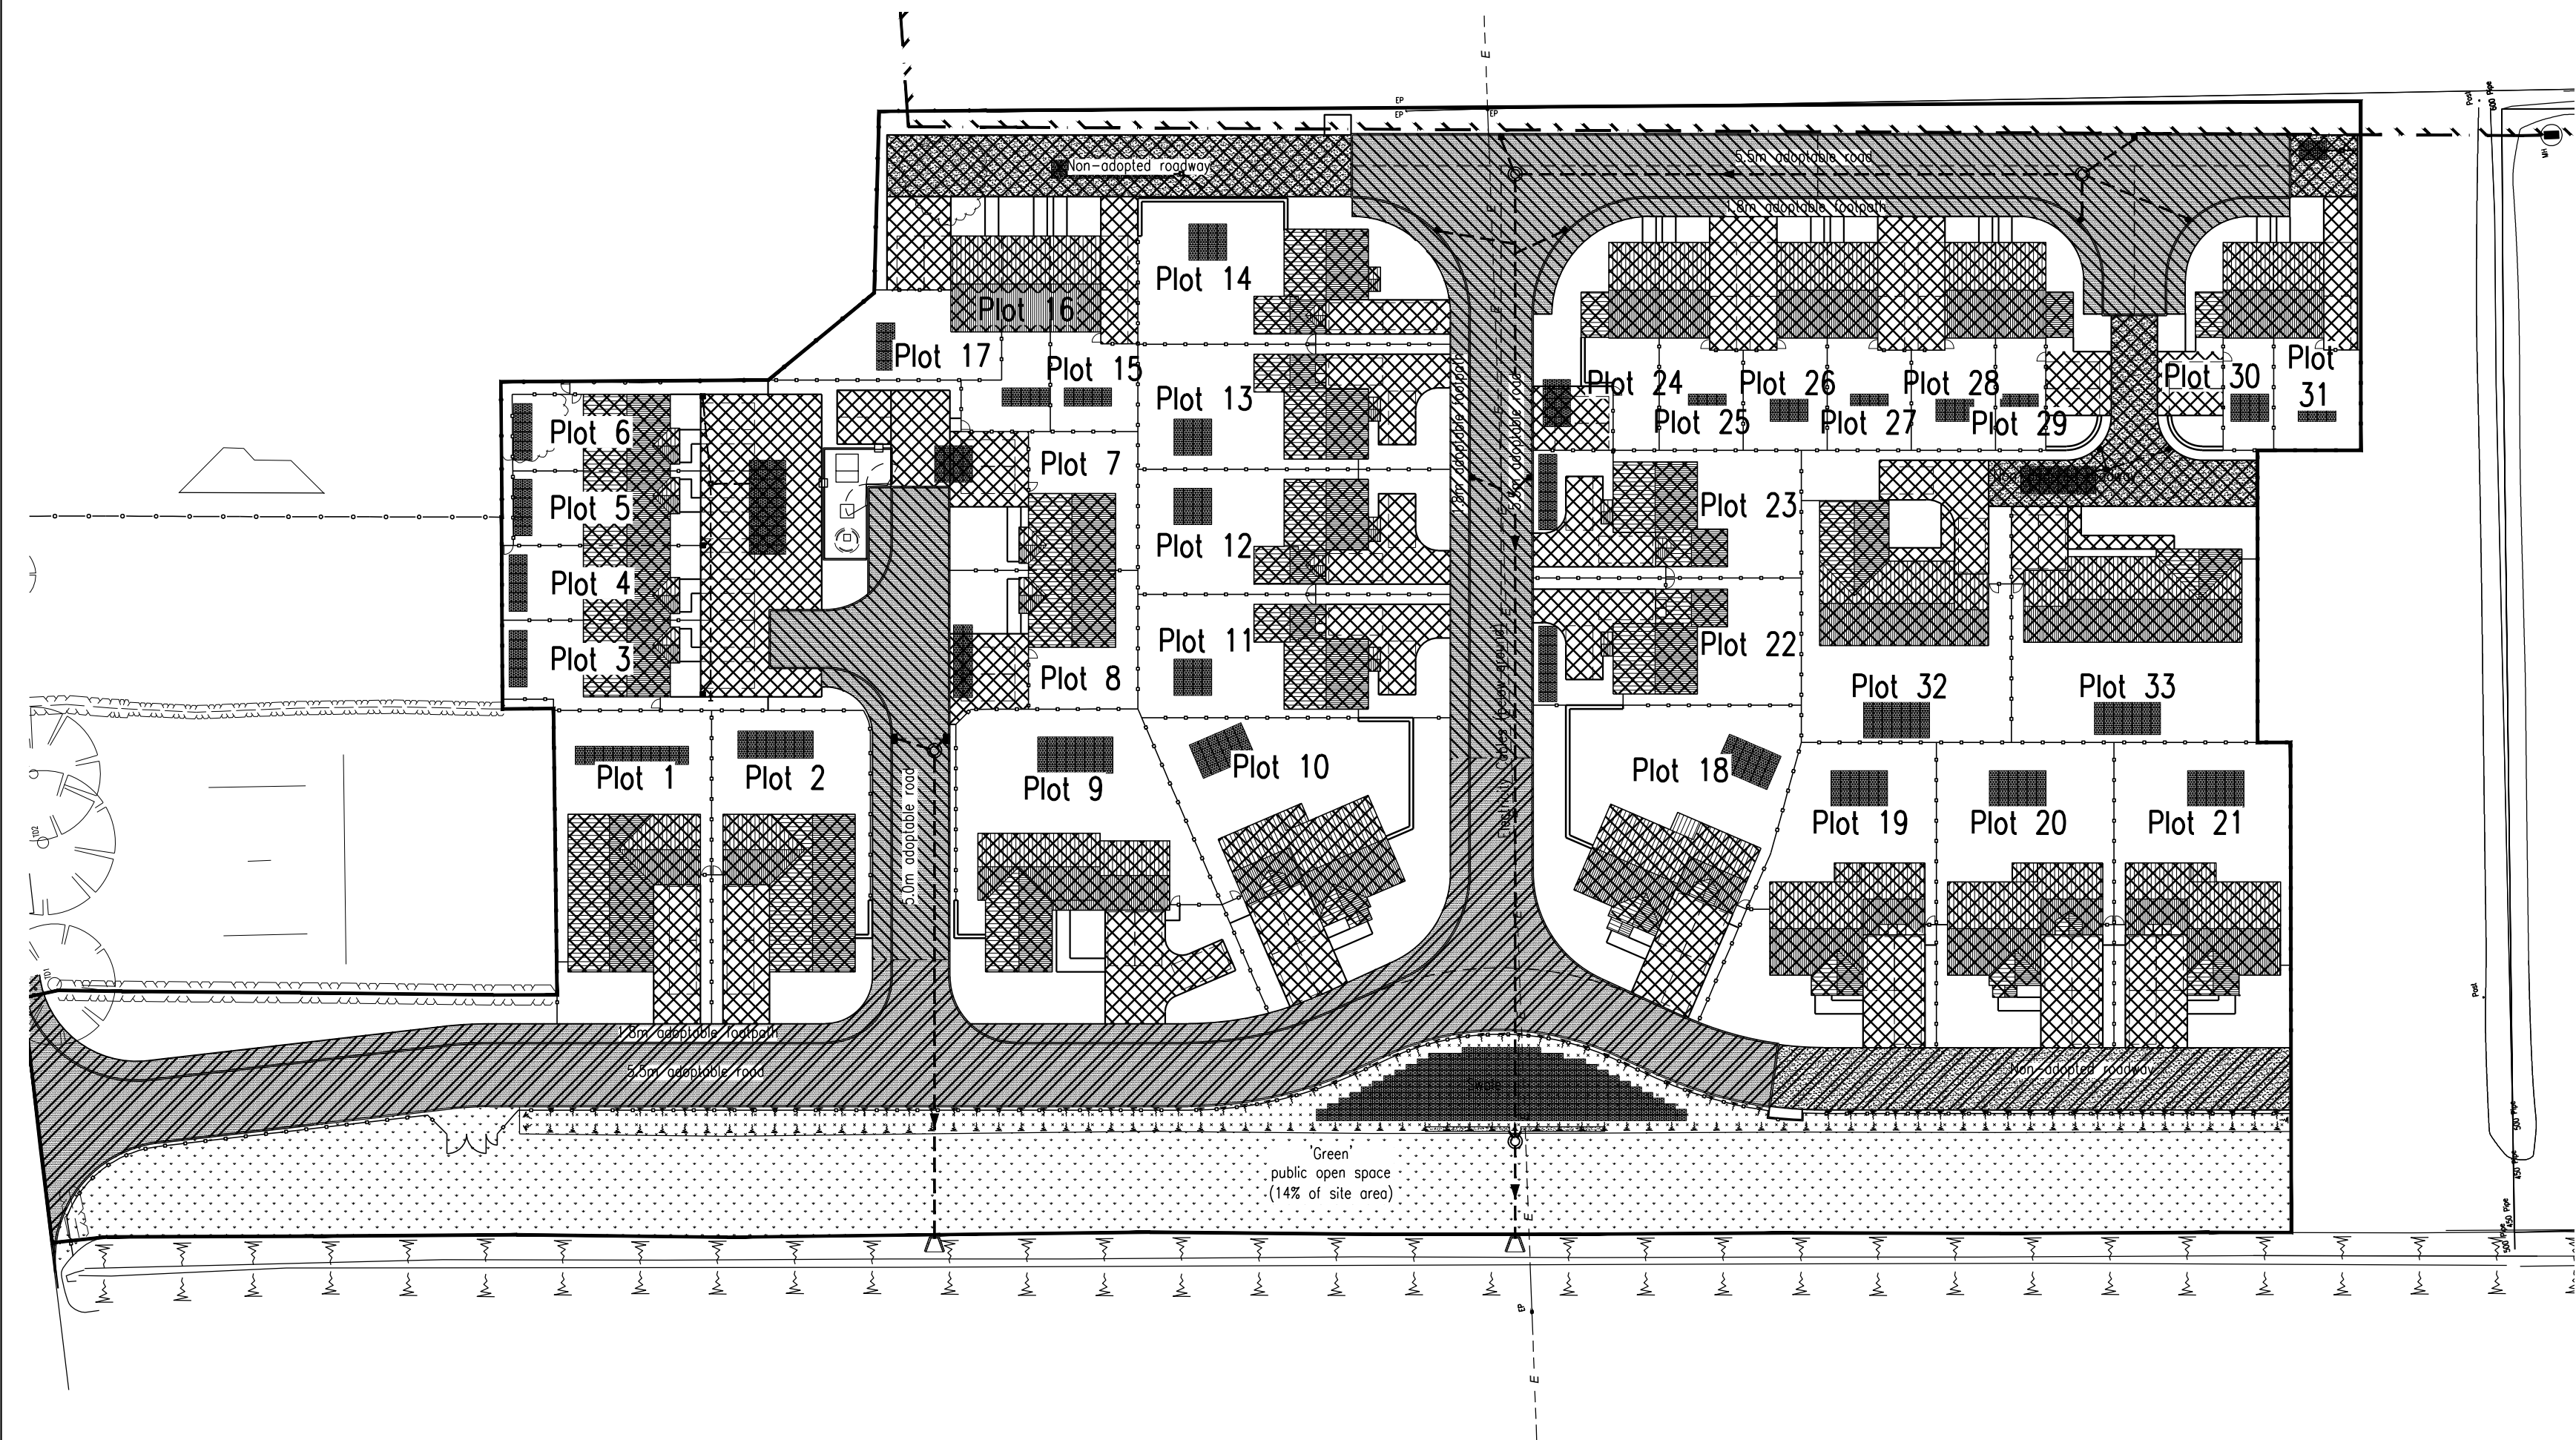
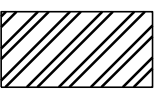
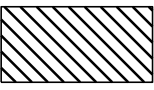


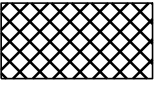

Impermeable Area Key:	
	Denotes Extent Of Impermeable Area Run-Off To Swale, Total = 1641m ²
	Denotes Extent Of Impermeable Area Directly Discharged To Dyke, Total = 1455m ²
	Denotes Extent Of Impermeable Area Drained Via Soakaways, Total = 4458m ²

D	20.05.16	Plot Numbers Corrected.
C	05.05.16	Drawing Updated To Suit Revised Architects Layout.
B	20.04.16	Drawing Updated To Suit Revised Architects Layout.
A	06.04.16	Drawing Updated To Suit Revised Road Widths.

Rev	Date	Remarks
-----	------	---------

Status **FOR PLANNING**



SIDEBOTTOM
RICHARDSON
CHENG LTD

CONSULTING STRUCTURAL AND CIVIL ENGINEERS

15 High Street,
Spalding,
Lincs. PE11 1TW

Tel: 01775 712660
Fax: 01775 712635
Email: src@srcld.com

Project **Proposed Residential Development off High Road Whaplode, Spalding, Lincs. For D Brown Builders**

Title **Site Plan Showing Impermeable Areas**

Date	Mar. '16	Scale	1:500	@A2
Drawn	MP	Checked	SRC	
Design	SRC	File Name	26115-14	

DRG No. 26115/14	Rev D
------------------	-----------------