


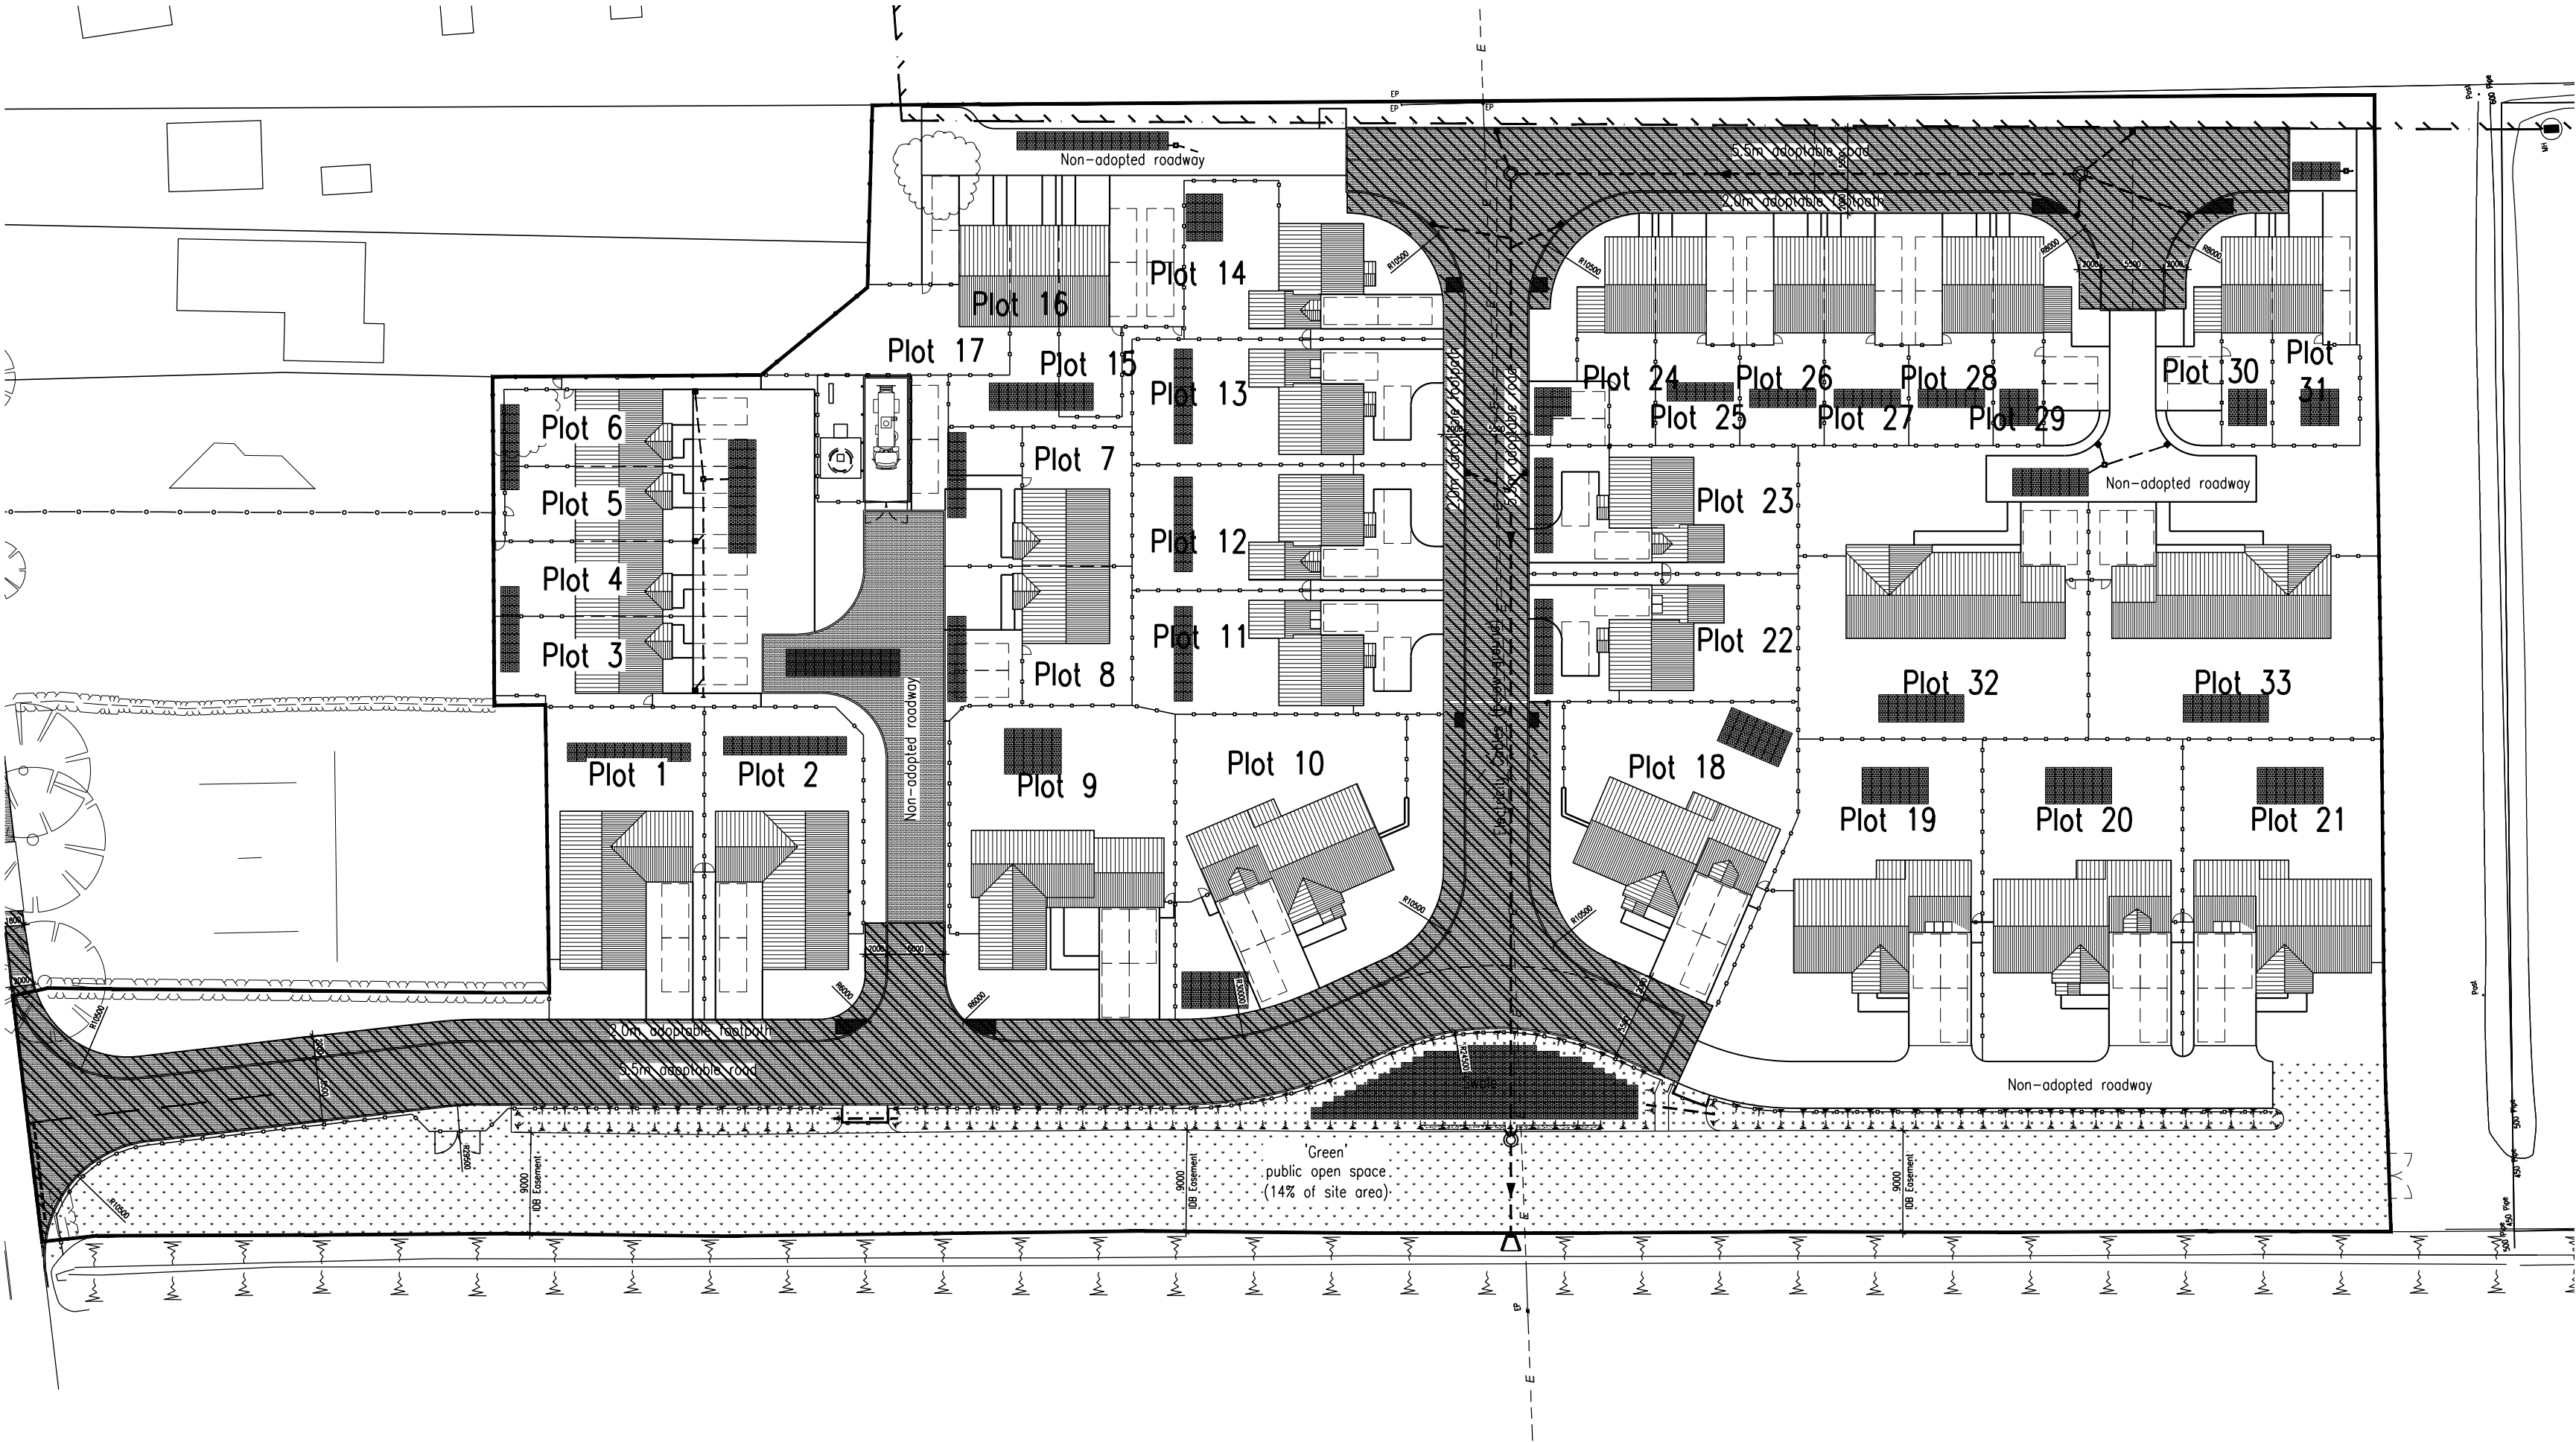

Impermeable Area Key:

Denotes Extent Of Impermeable Area Run-Off To Swale,  
Total = 1457m<sup>2</sup>

Denotes Extent Of Impermeable Area Directly Discharged To Dyke,  
Total = 1126m<sup>2</sup>

|   |          |                                                    |
|---|----------|----------------------------------------------------|
| G | 31.07.17 | Plot Layouts Updated.                              |
| F | 15.06.17 | Impermeable Areas Updated.                         |
| E | 20.06.16 | Amendments Local To Plot 18.                       |
| D | 20.05.16 | Plot Numbers Corrected.                            |
| C | 05.05.16 | Drawing Updated To Suit Revised Architects Layout. |
| B | 20.04.16 | Drawing Updated To Suit Revised Architects Layout. |
| A | 06.04.16 | Drawing Updated To Suit Revised Road Widths.       |

| Rev | Date | Remarks |
|-----|------|---------|
|-----|------|---------|

Status

FOR PLANNING

SRC

SIDEBOTTOM  
RICHARDSON  
CHENG LTD  
CONSULTING STRUCTURAL AND CIVIL ENGINEERS

15 High Street,  
Spalding,  
Lincs. PE11 1TW

Tel: 01775 712660  
Fax: 01775 712635  
Email: src@srcld.com

Project

Proposed Residential  
Development off High Road  
Whaplode, Spalding, Lincs.  
For D Brown Builders

Title

Site Plan Showing  
Impermeable Areas

|        |          |           |          |     |
|--------|----------|-----------|----------|-----|
| Date   | Mar. '16 | Scale     | 1:500    | @A2 |
| Drawn  | MP       | Checked   | SRC      |     |
| Design | SRC      | File Name | 26115-14 |     |

DRG No. 26115/14

Rev  
G