


B U S H M E A D D O W R O A D

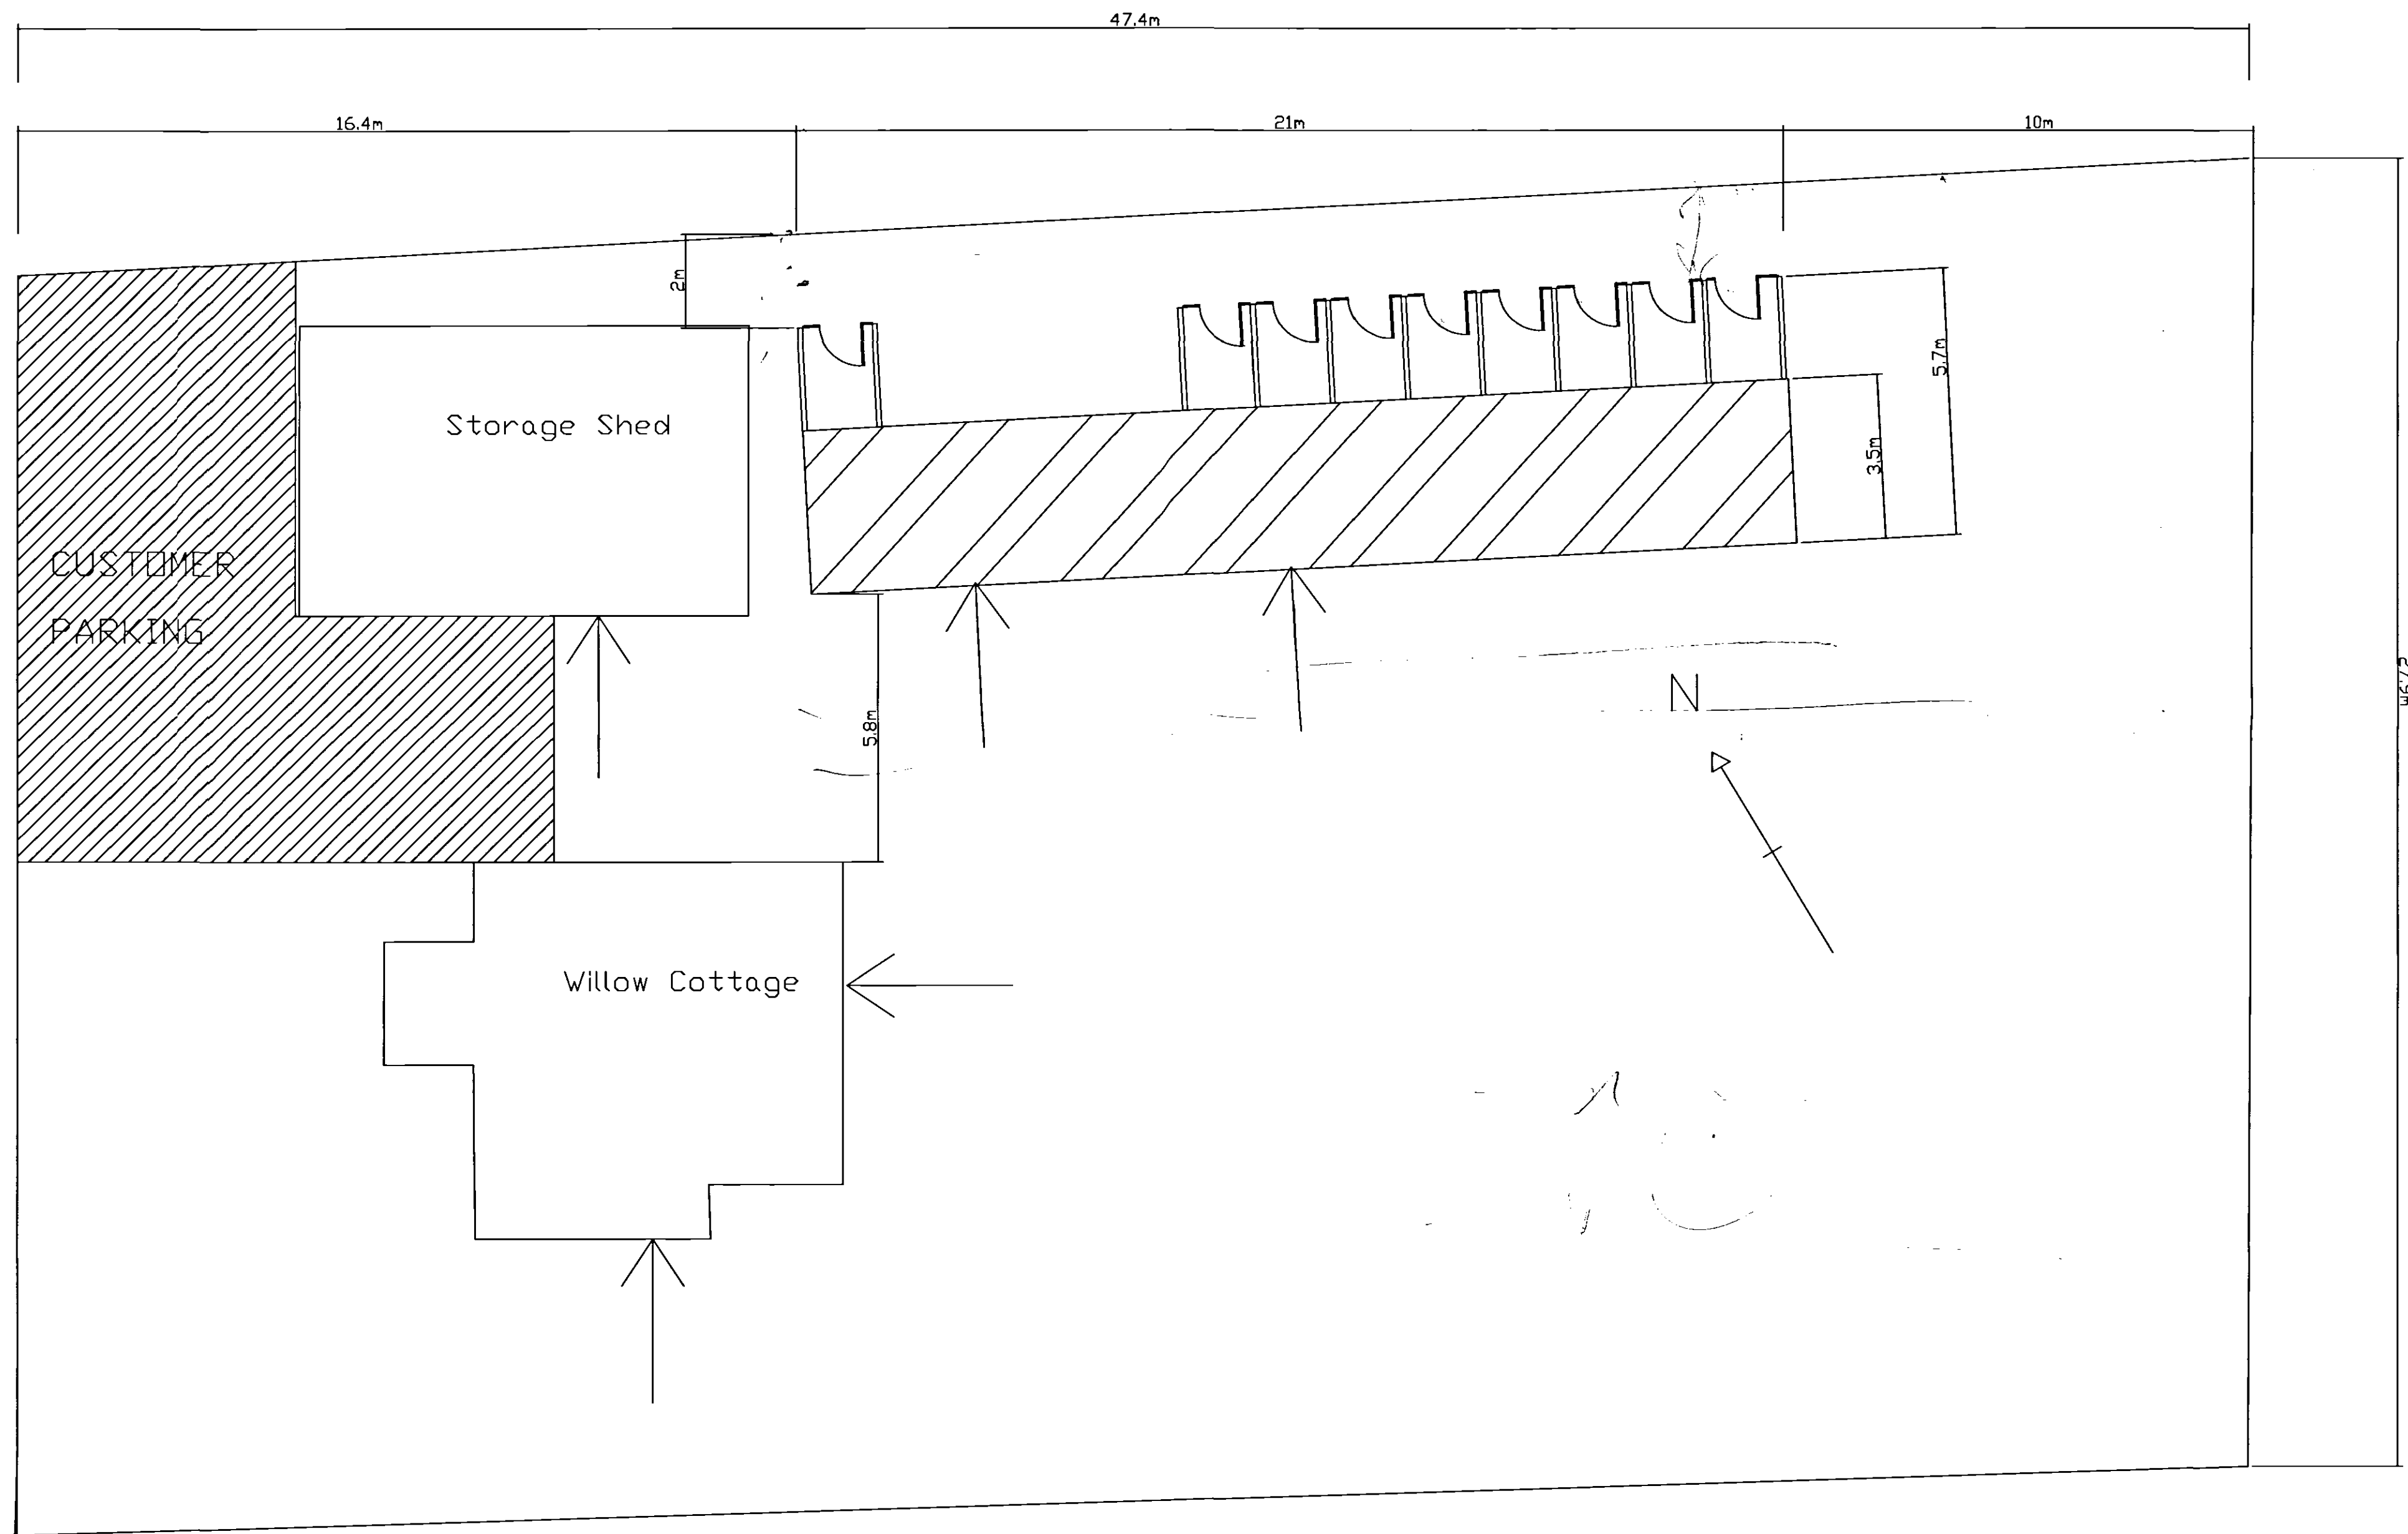

NOTES:
1) Parking Allowance made for up-to
4 cars at any one time (Excluding
our own private vehicle)
2) The property has no near
Neighbours

12 JUN 2006
0815106

TITLE: Site Plan
ADDRESS:
Willow Cottage,
Wallisgate,
Whapload
PE12 6UB
SCALE: 1:100
DRAWN BY: DWR
DATE: May 2006